


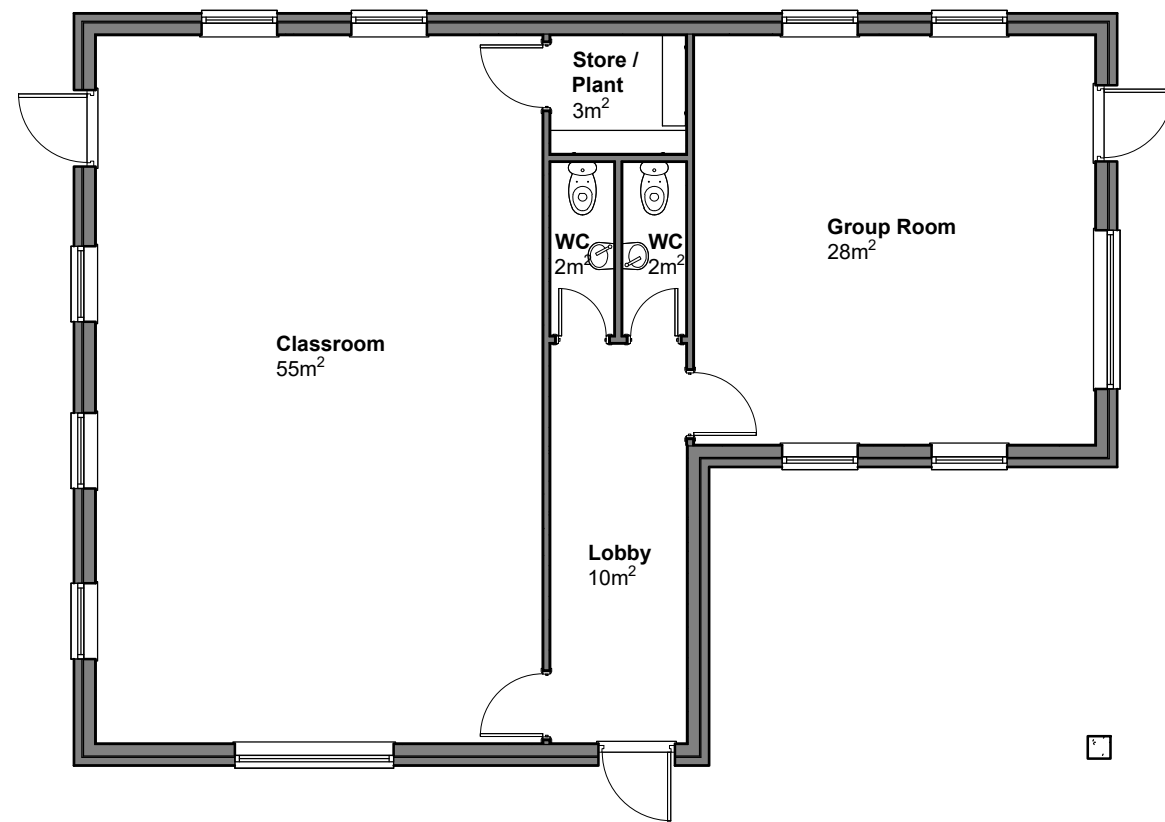
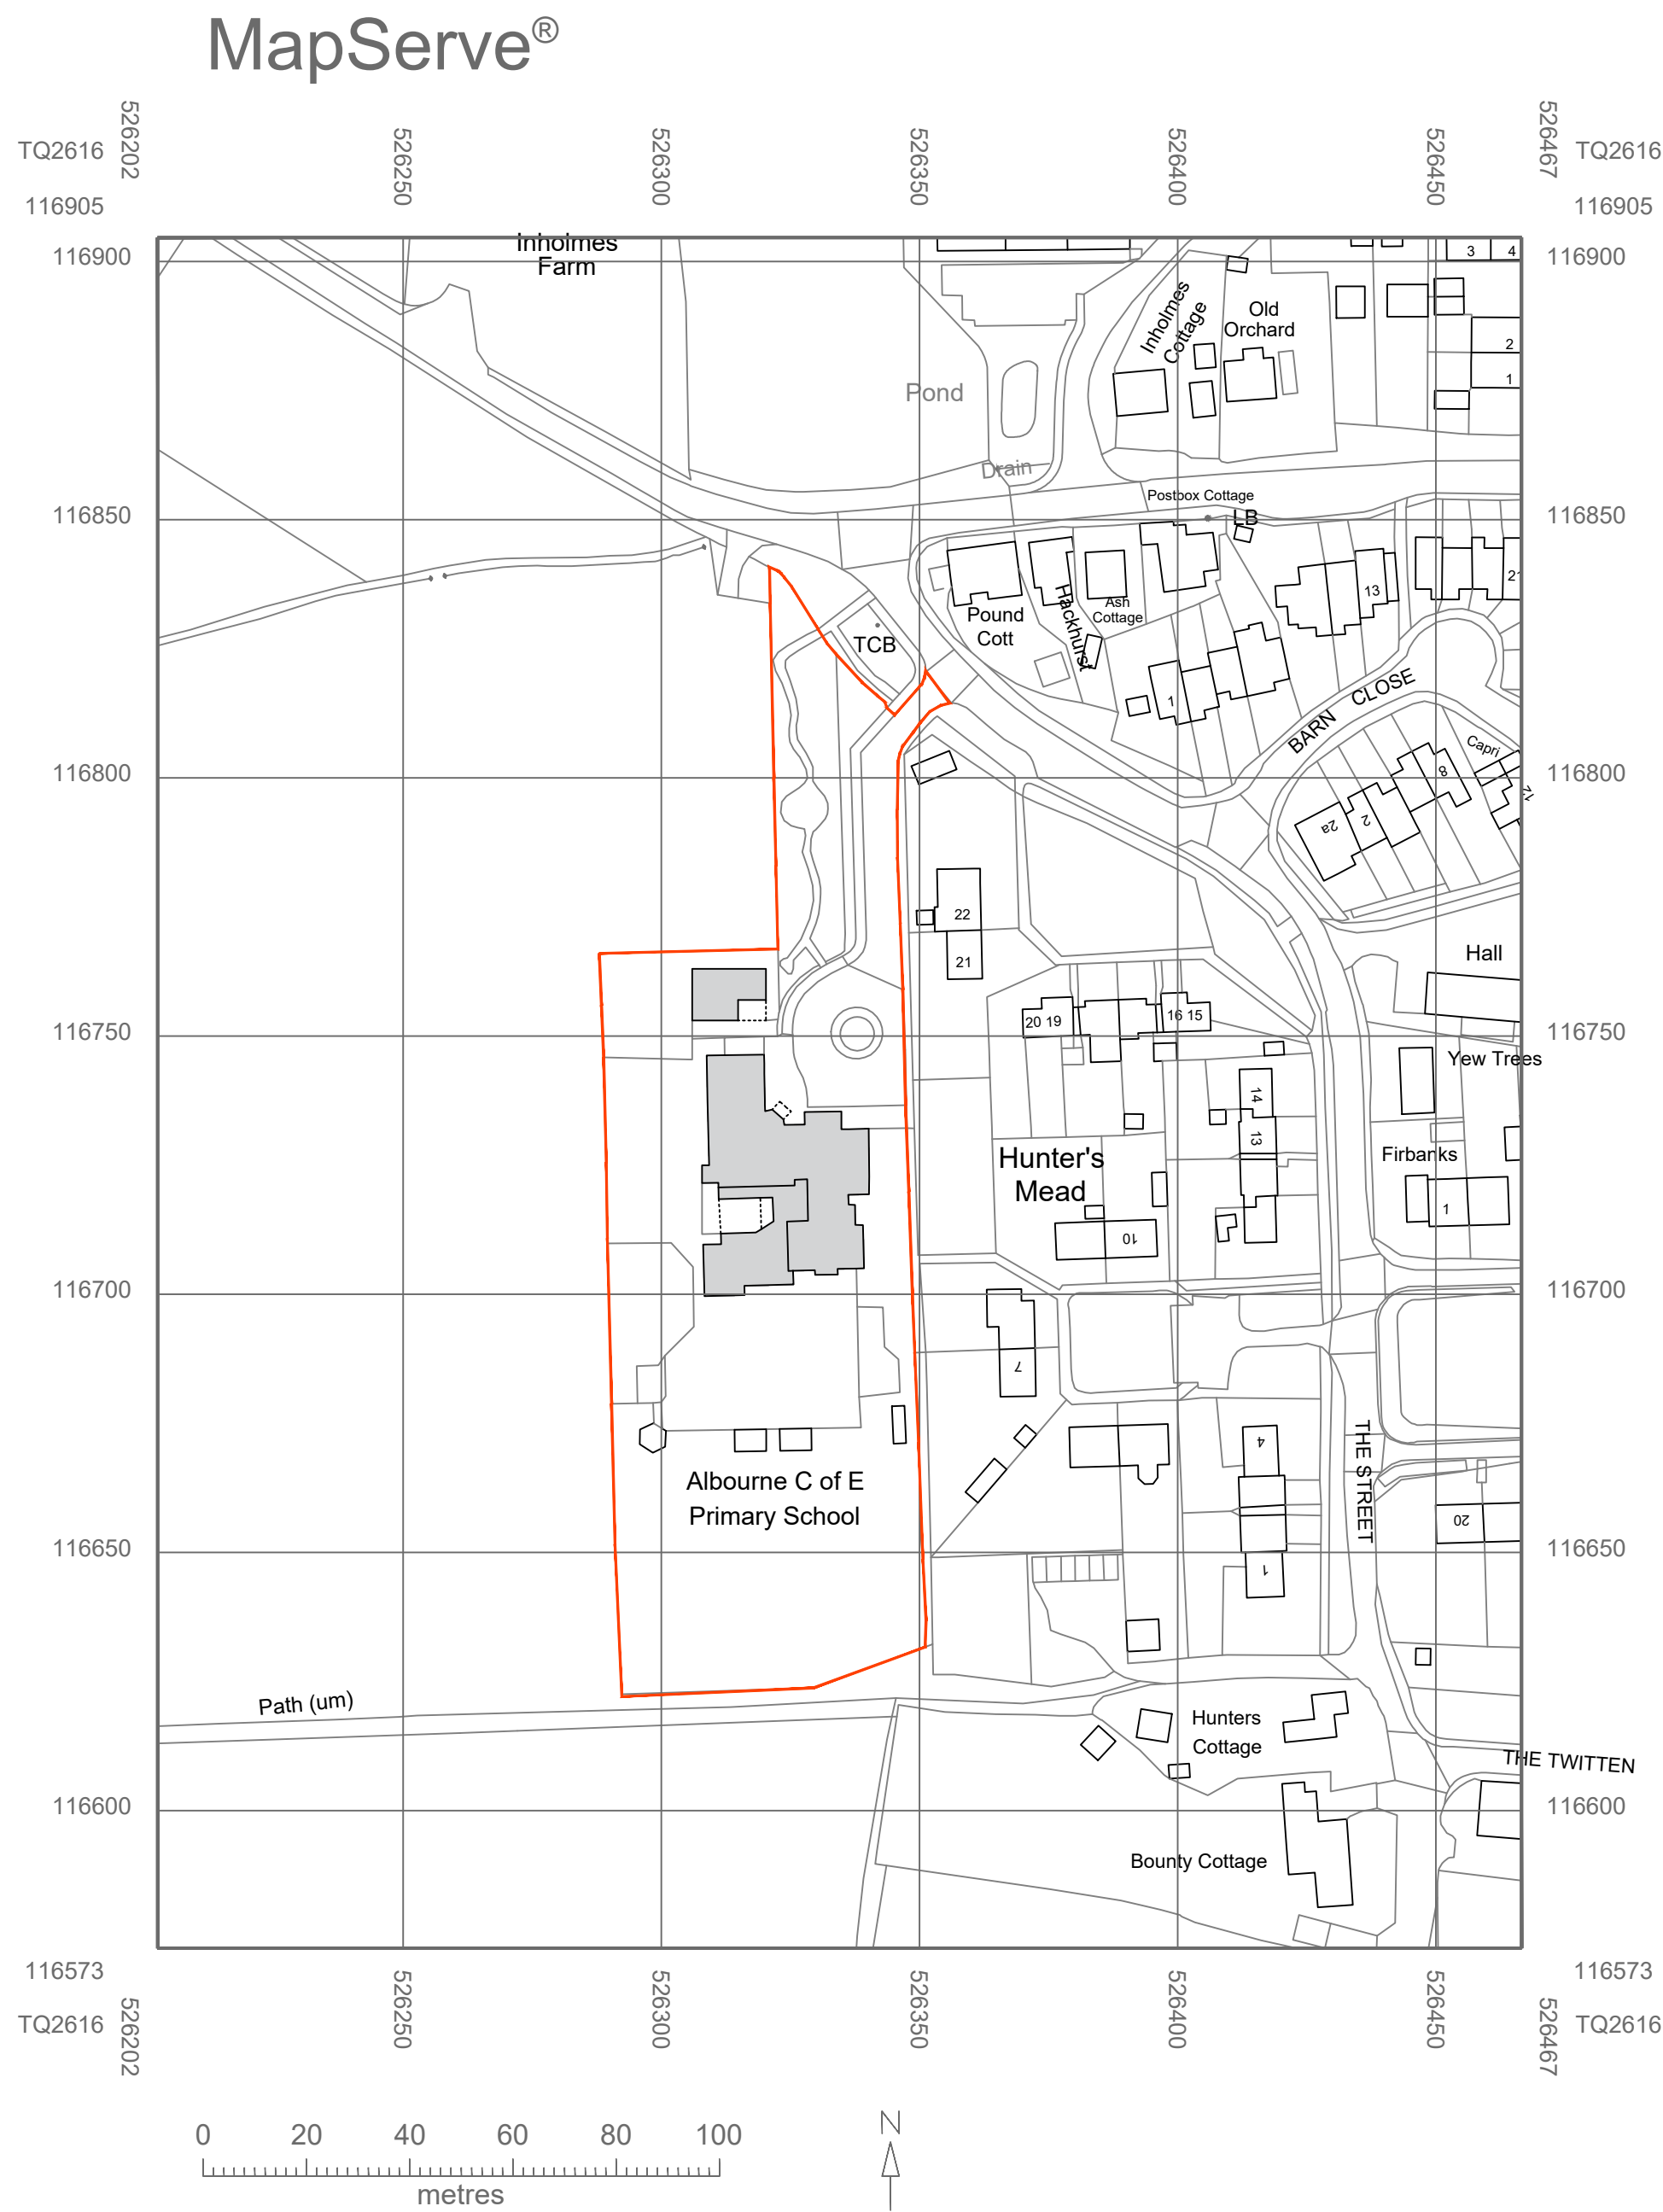


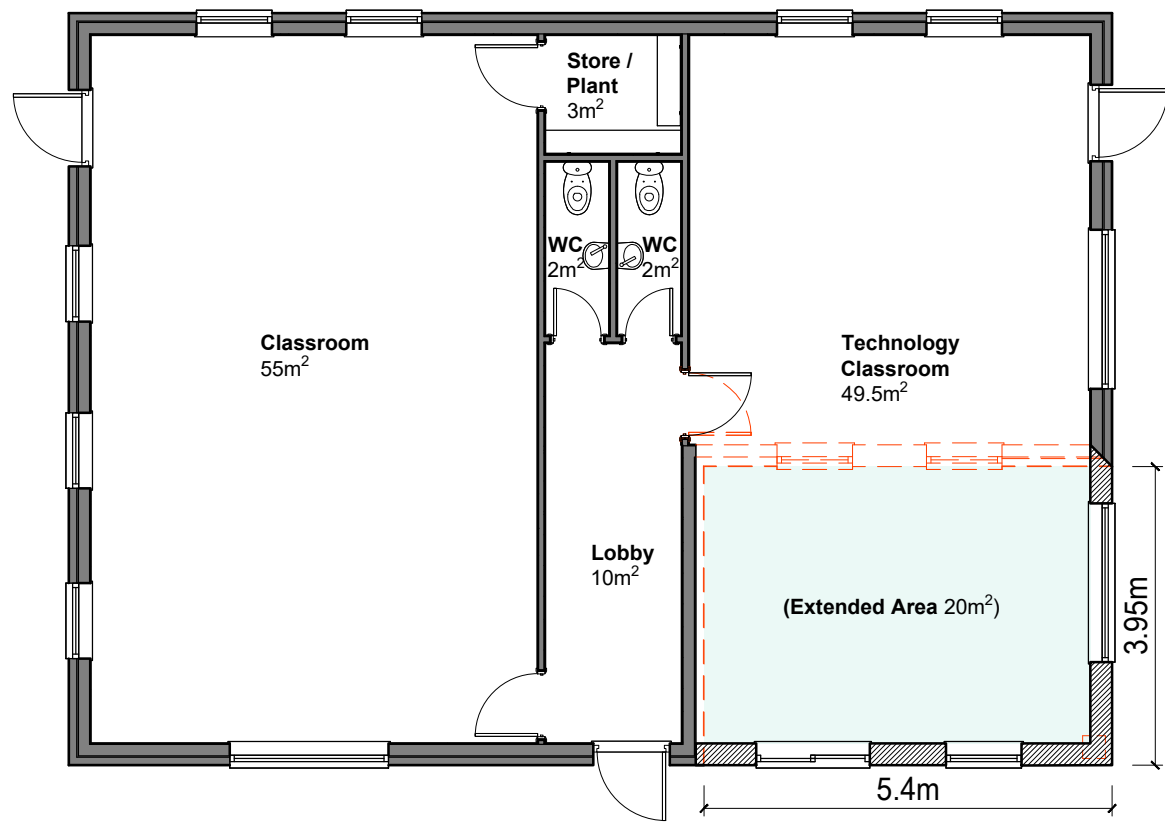


Existing Modular Classroom Ground Floor Plan
1:100 @ A1

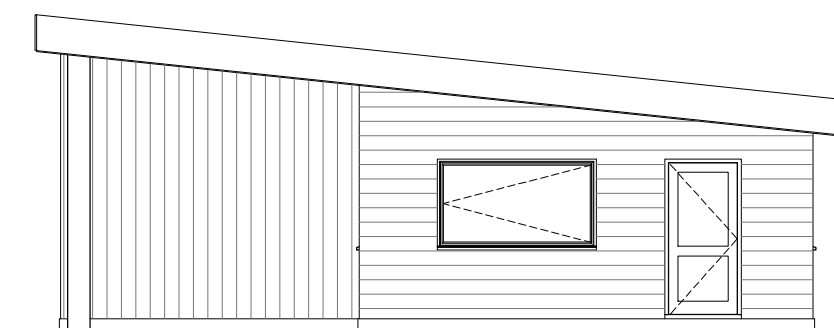



Proposed Modular Classroom Ground Floor Plan
1:100 @ A1

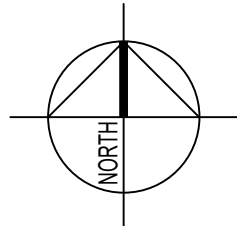

Existing East Elevation
1:100 @ A1

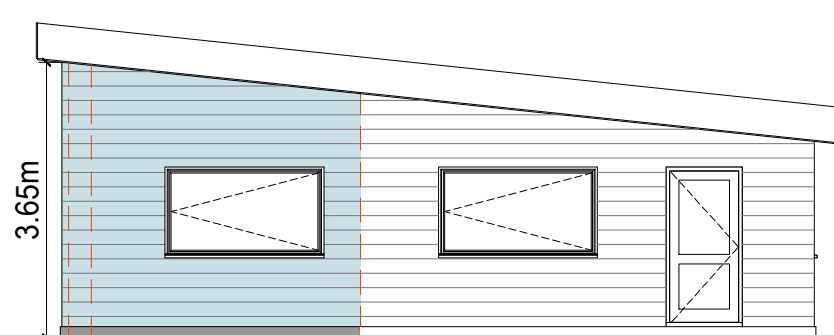


Proposed East Elevation
1:100 @ A1

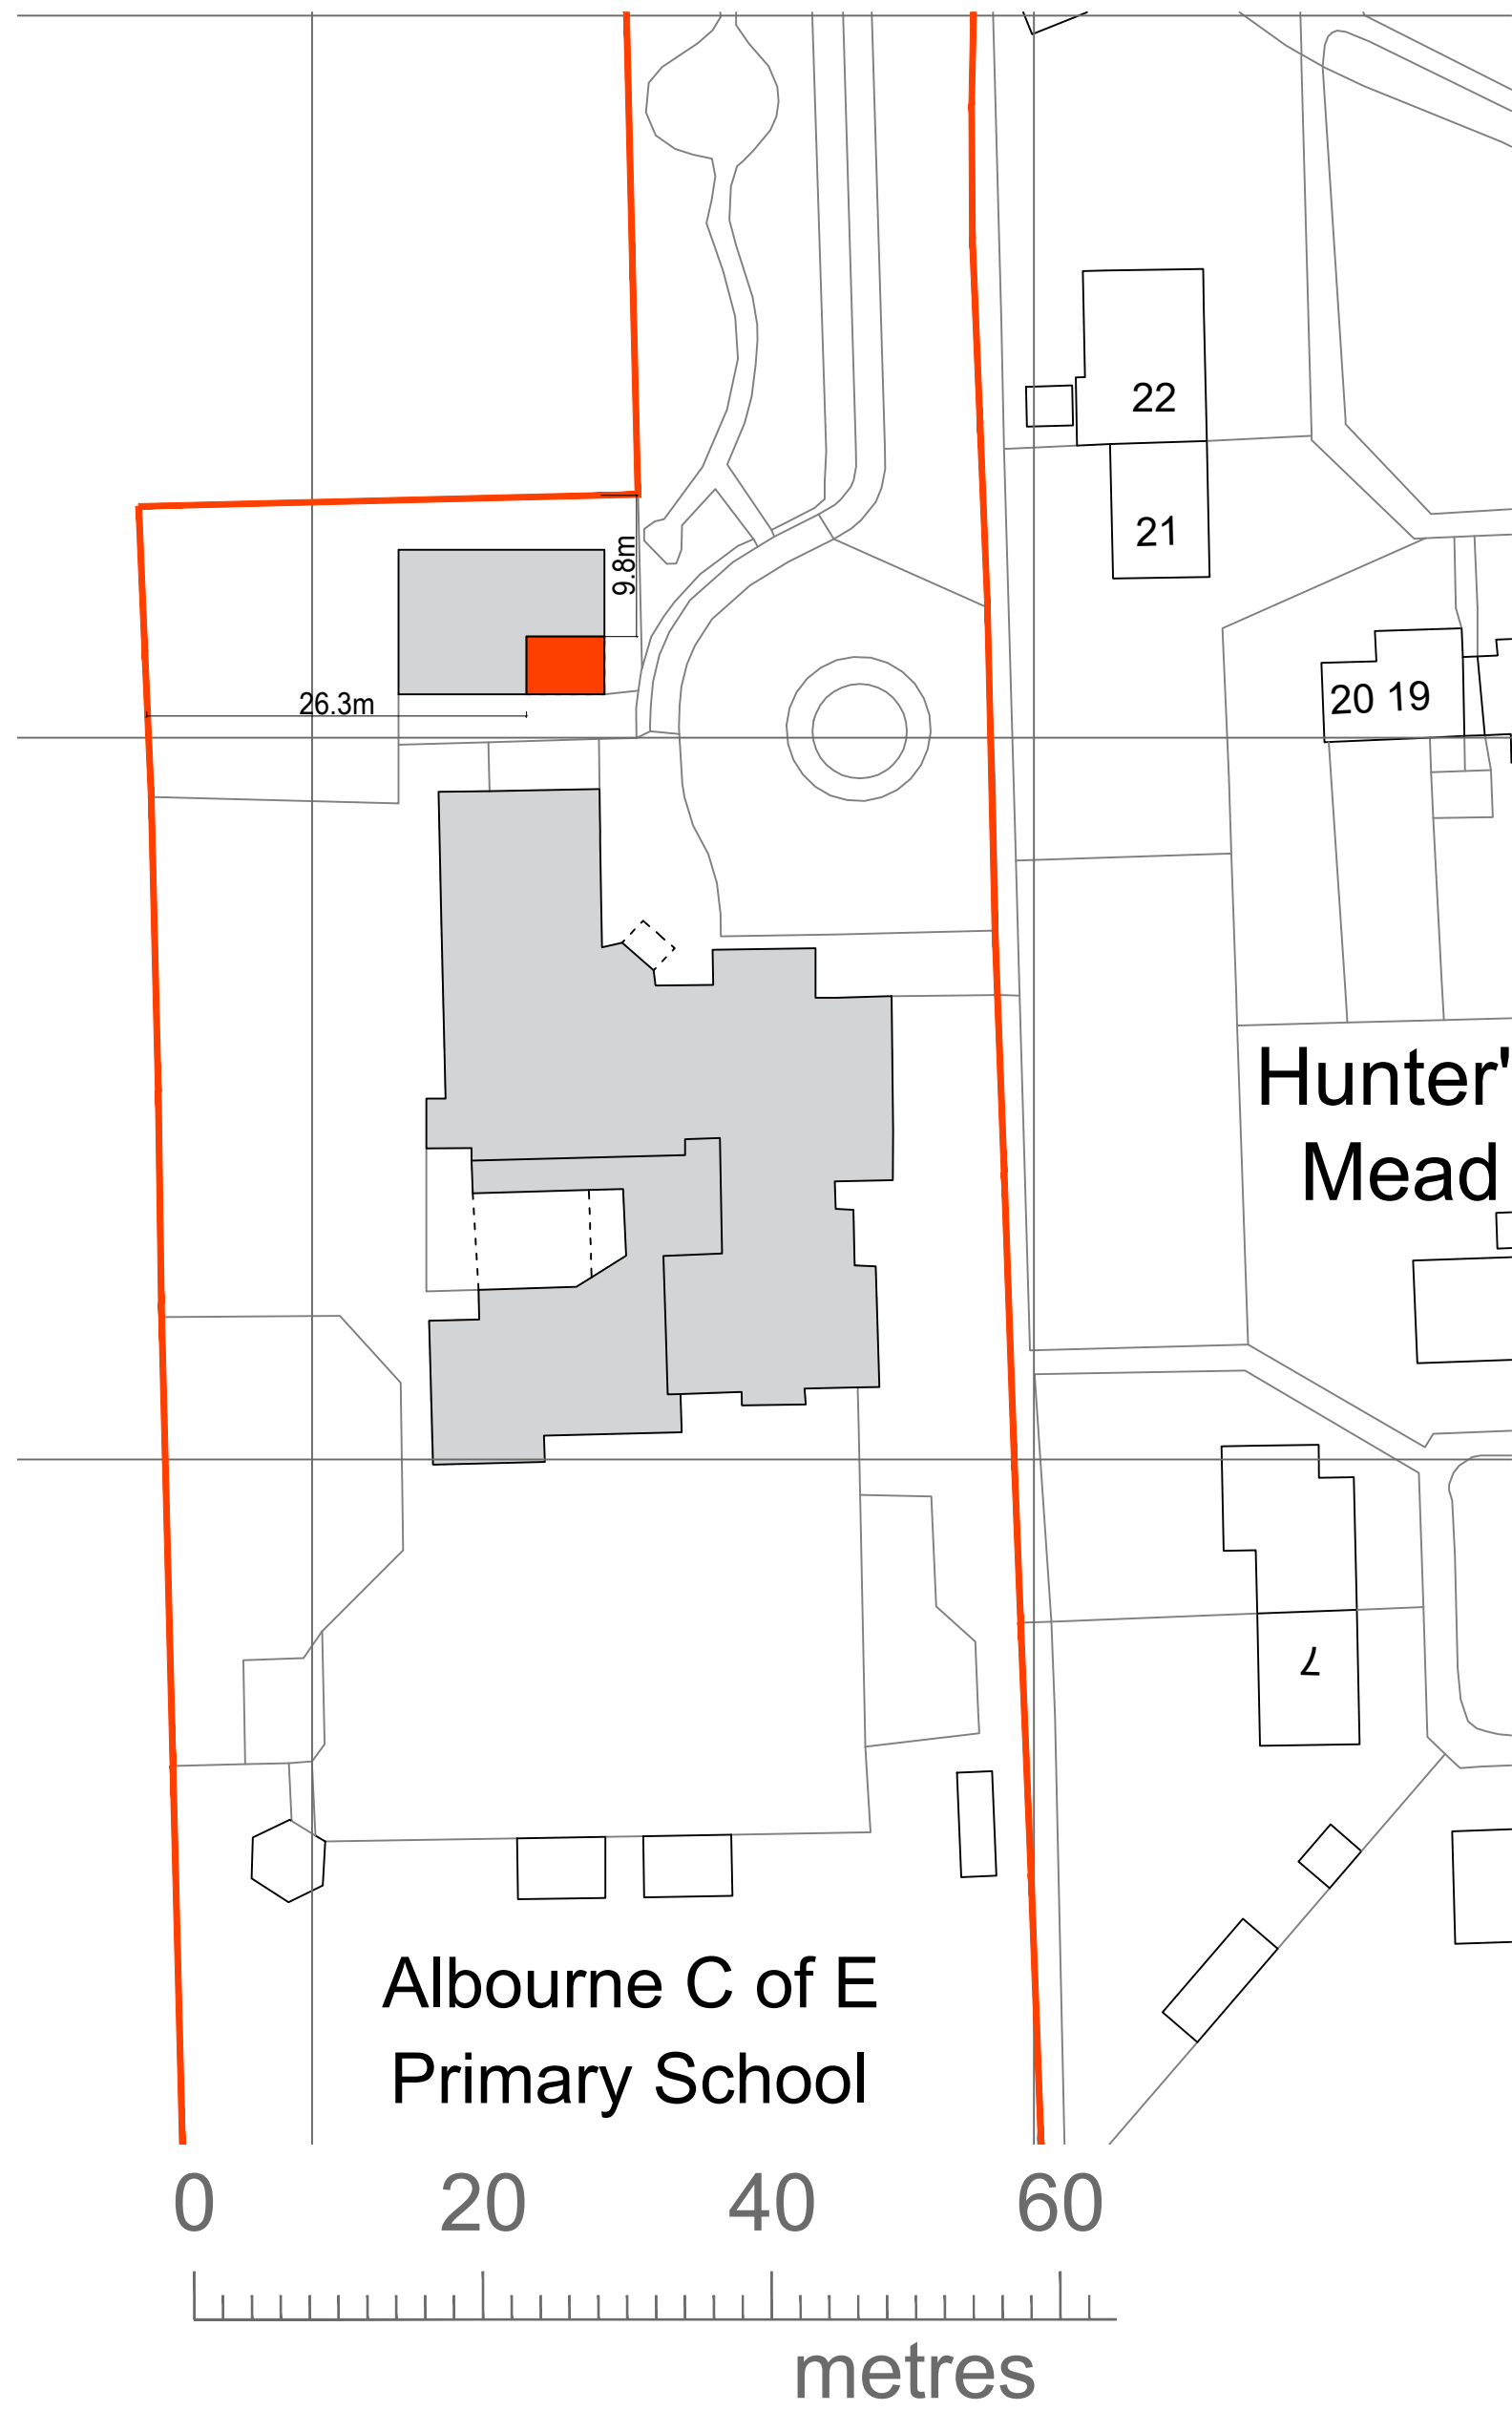 

Block Plan
1:500 @ A1



Existing South Elevation
1:100 @ A1

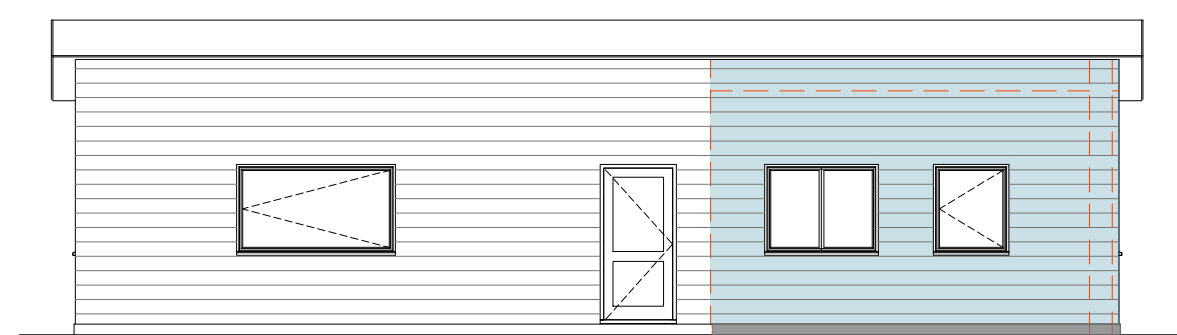

Proposed South Elevation
1:100 @ A1

REV	DATE	DESCRIPTION
-----	------	-------------

This drawing should be read in conjunction with all other drawings. Do not scale.
All dimensions must be size checked.
Copyright © Catherine Whitby Architects

catherine whitby
ARCHITECTS

arb Architects
Registration
Board
REG NO: 069618H

Drawing Status

PLANNING

Project

Albourne Primary School /
Hurst Education Trust Limited
Infill Extension

Title

Location Plan,
Existing and Proposed Plans and
Elevations, Block Plan

Project No.
02522

Drawn By
cw

Checked By
cw

Drawing No.
001

Scale
Varies @ A1

Date
Feb 26

Revision
-