



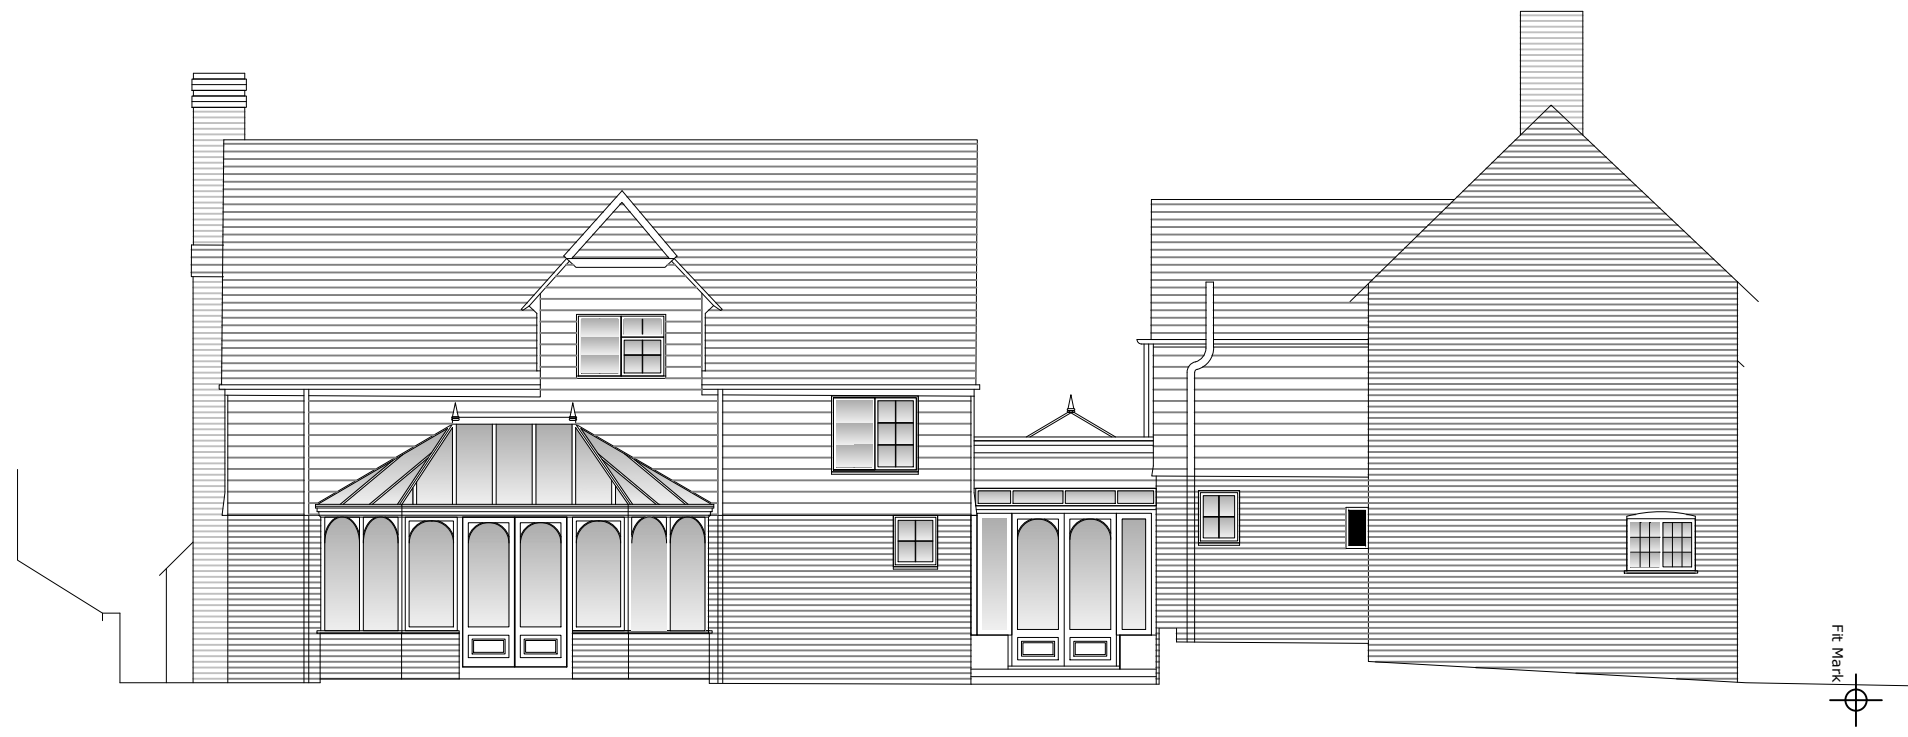


Front Elevation 1:100




Side Elevation 1:100

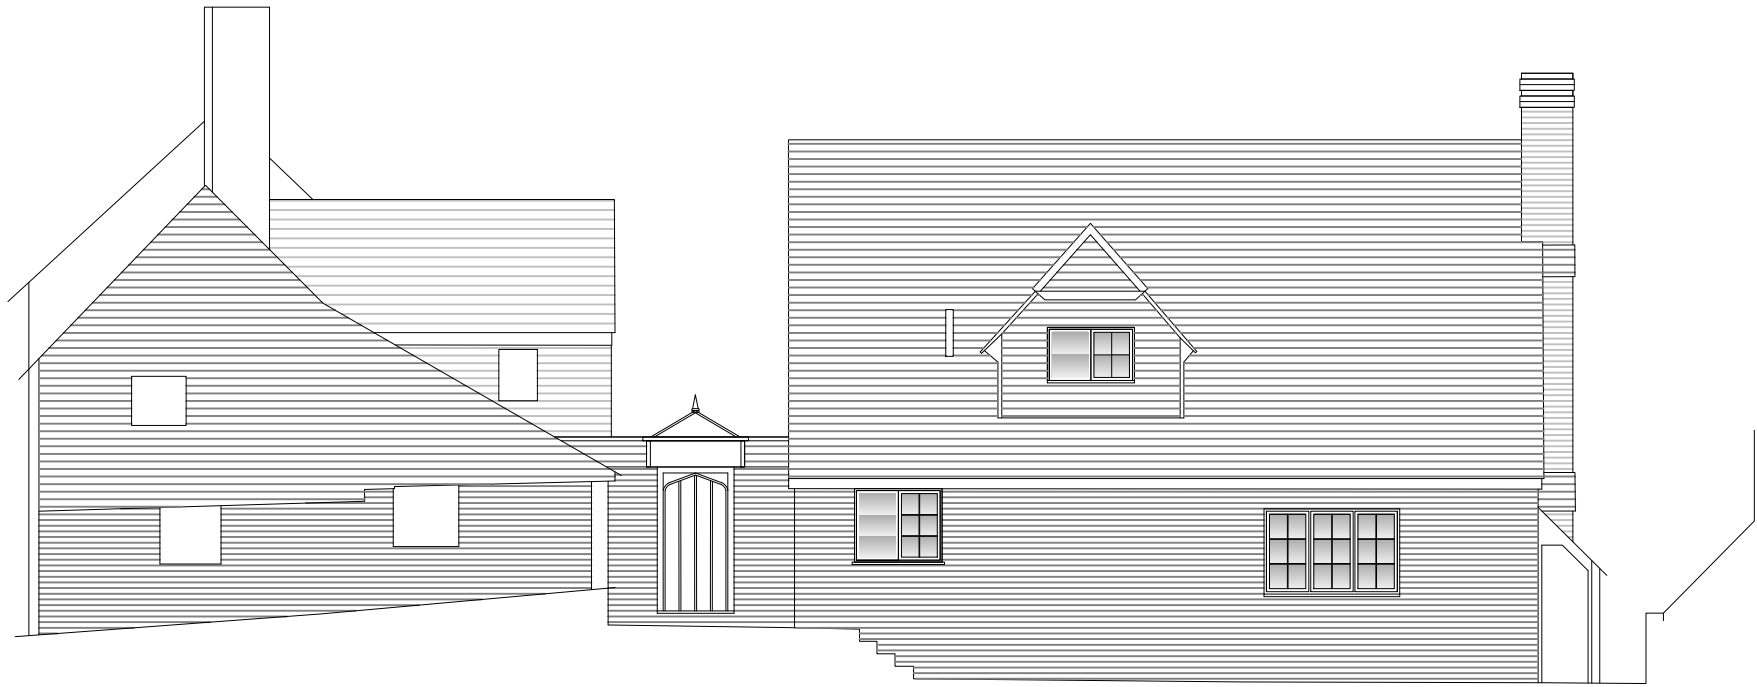

Rear Elevation 1:100

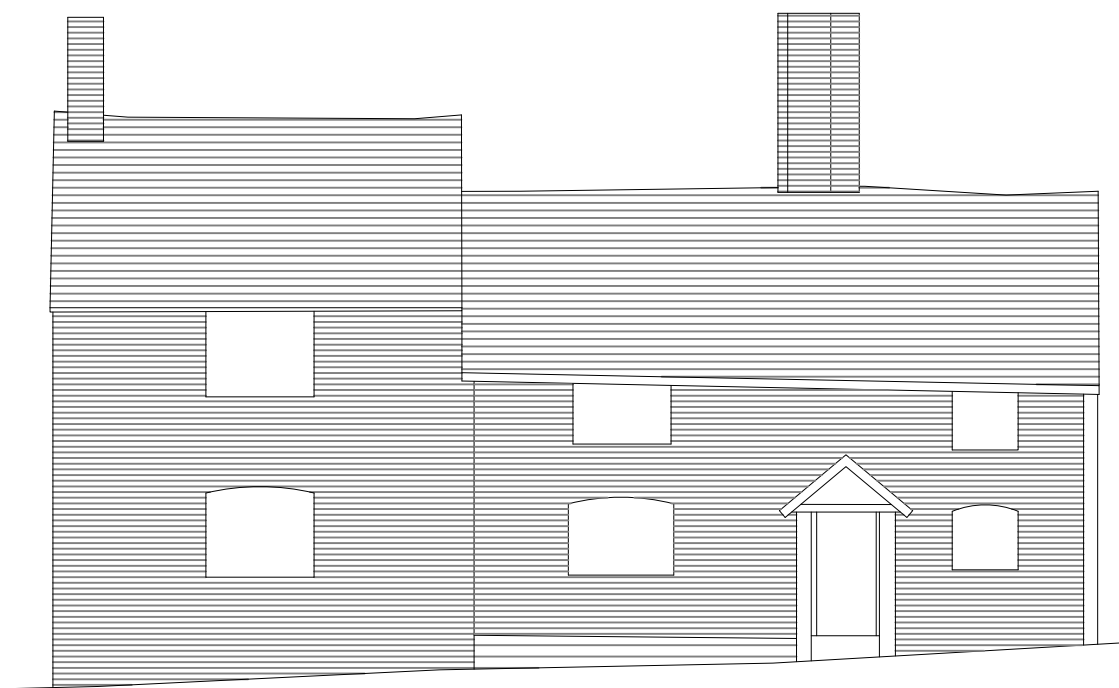



Side Elevation 1:100

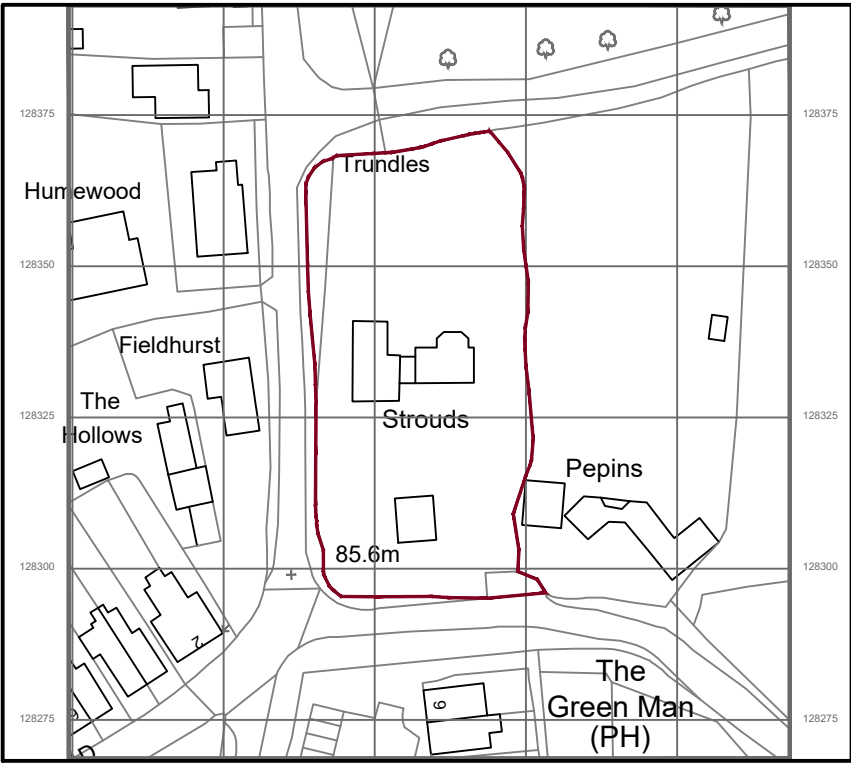

Location plan 1:1250  
Scale In Metres



Section A-A 1:50

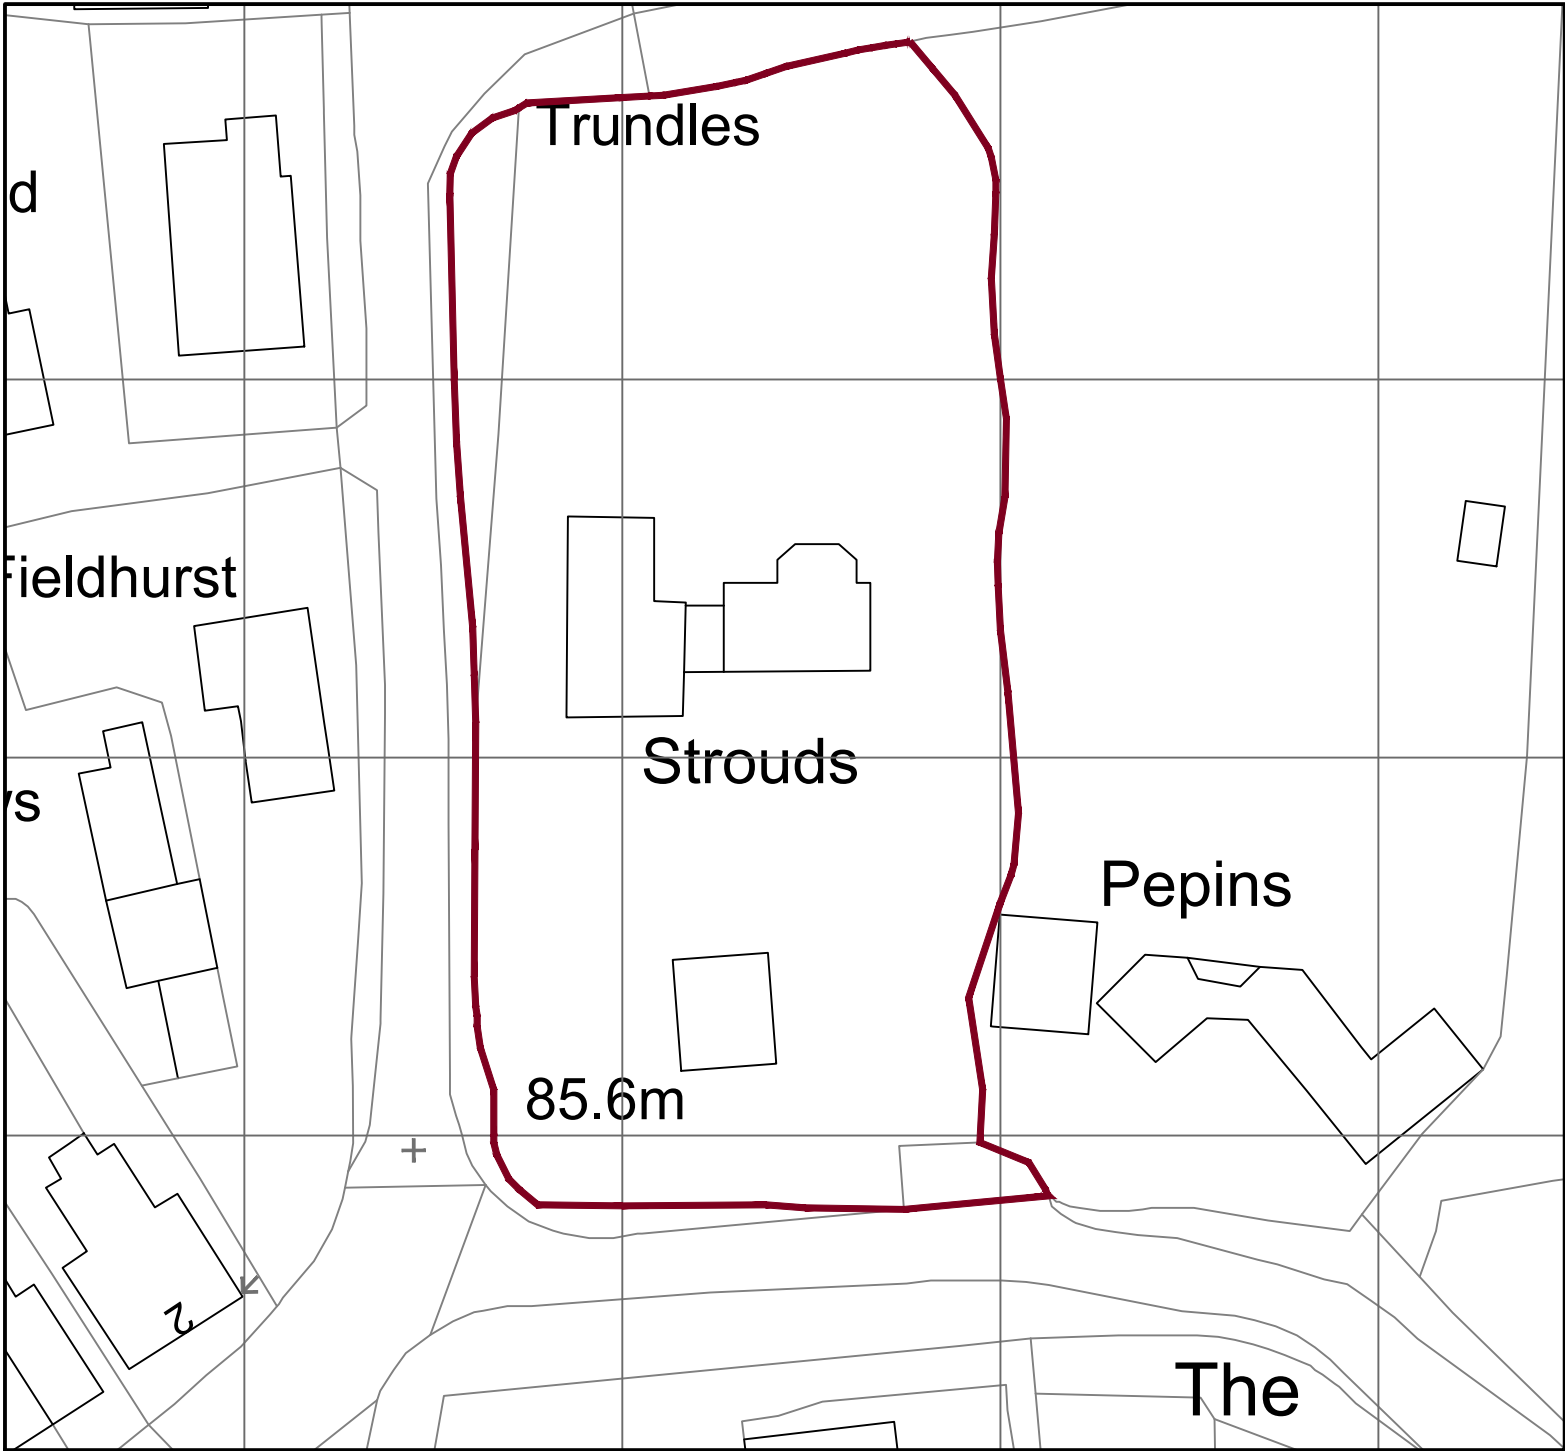 

Block plan 1:500  
Scale In Metres

| rev.   | date                      | comment         |
|---|---------------------------|-----------------|
| amendments   |                           |                 |
| klaarchitects   |                           |                 |
| client   |                           |                 |
| Mr & Mrs M. McGahan   |                           |                 |
| job   |                           |                 |
| Strouds<br>Church Lane<br>Horsted Keynes,<br>RH17 7AY   |                           |                 |
| drawing number   |                           |                 |
| 308.EXG.02   |                           |                 |
| drawing title   |                           |                 |
| existing elevations and<br>sections A-A & B-B,<br>Location & Block Plan   |                           |                 |
| date   | scale/original sheet size | RIBA work stage |
|   | Varies @ A1               | n/a             |
| Do not scale off drawing.<br>Check all dimensions on site before work is commenced.<br>All goods materials and workmanship to conform with current building regulations BS5 and CDM.<br>© Copyright KLA Architects Ltd. |                           |                 |
| kla architects limited<br>27 Parkland Road<br>Haywards Heath<br>West Sussex BN16 1PU   |                           |                 |
| telephone 07712 649 542<br>email kla.architects@gmail.com<br>www.klaarchitects.co.uk   |                           |                 |
| Company No. 6538521<br>Registered Office<br>St. Leonards Road,<br>Hove, BN1 6PU   |                           |                 |