


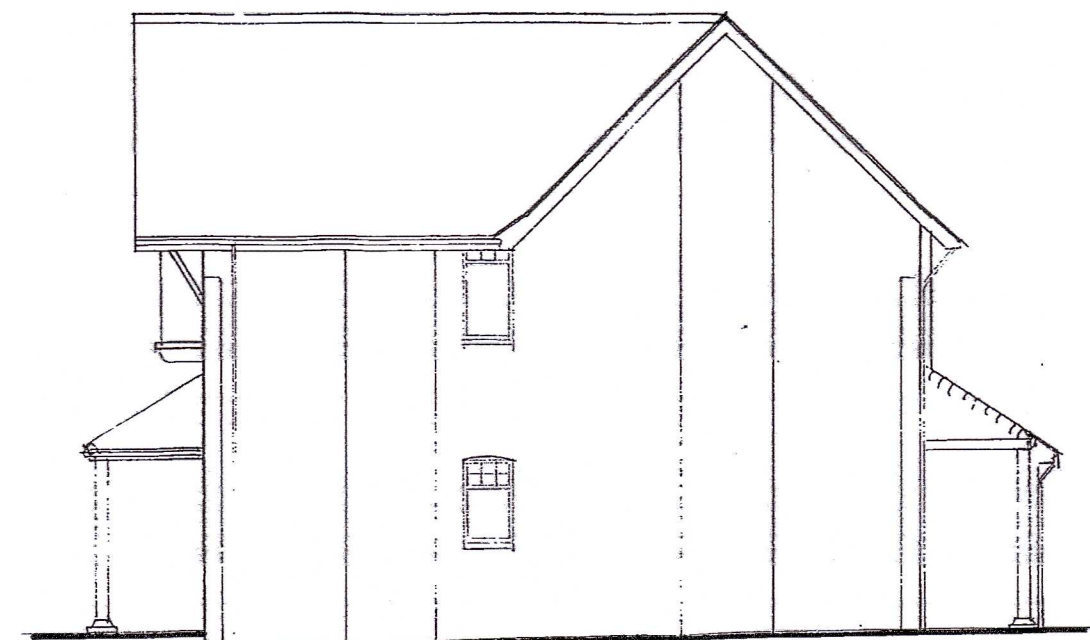


EXISTING SIDE ELEVATION




EXISTING REAR ELEVATION




EXISTING SIDE ELEVATION

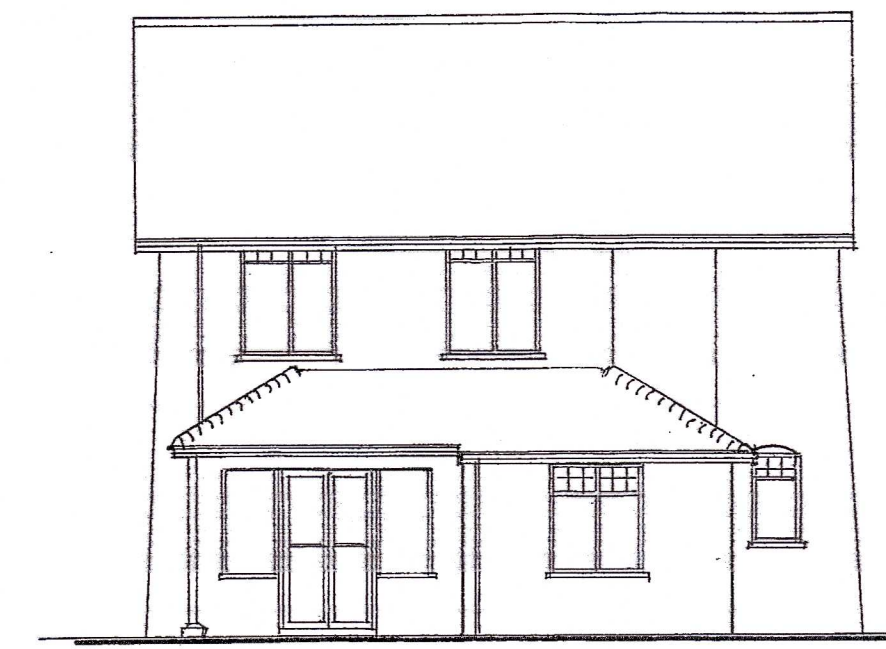


EXISTING FRONT ELEVATION

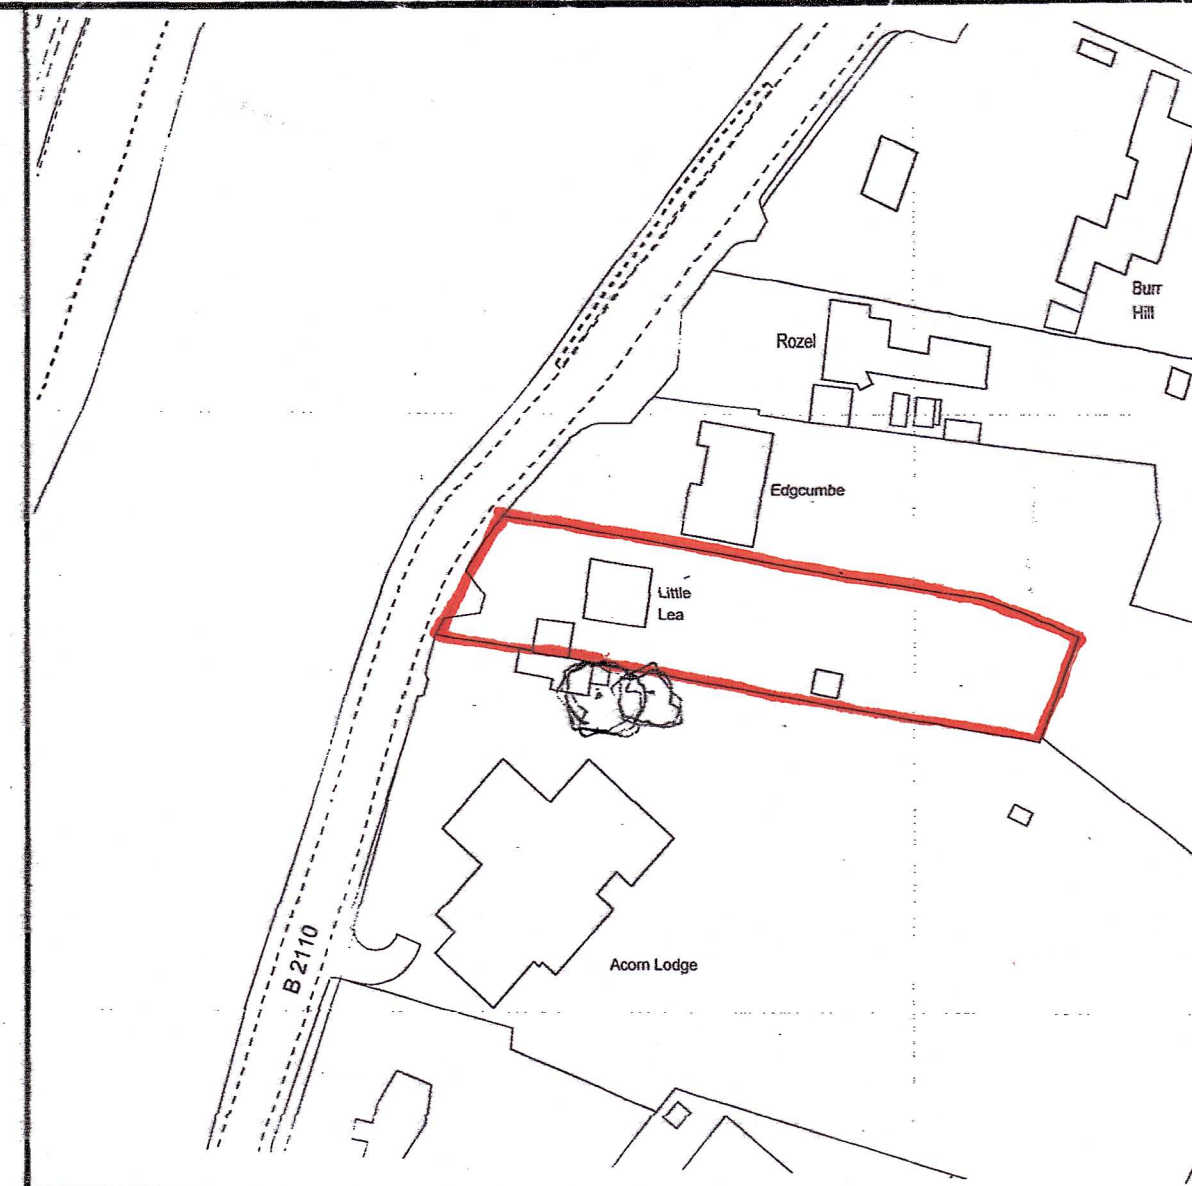


LOCATION 1:1250

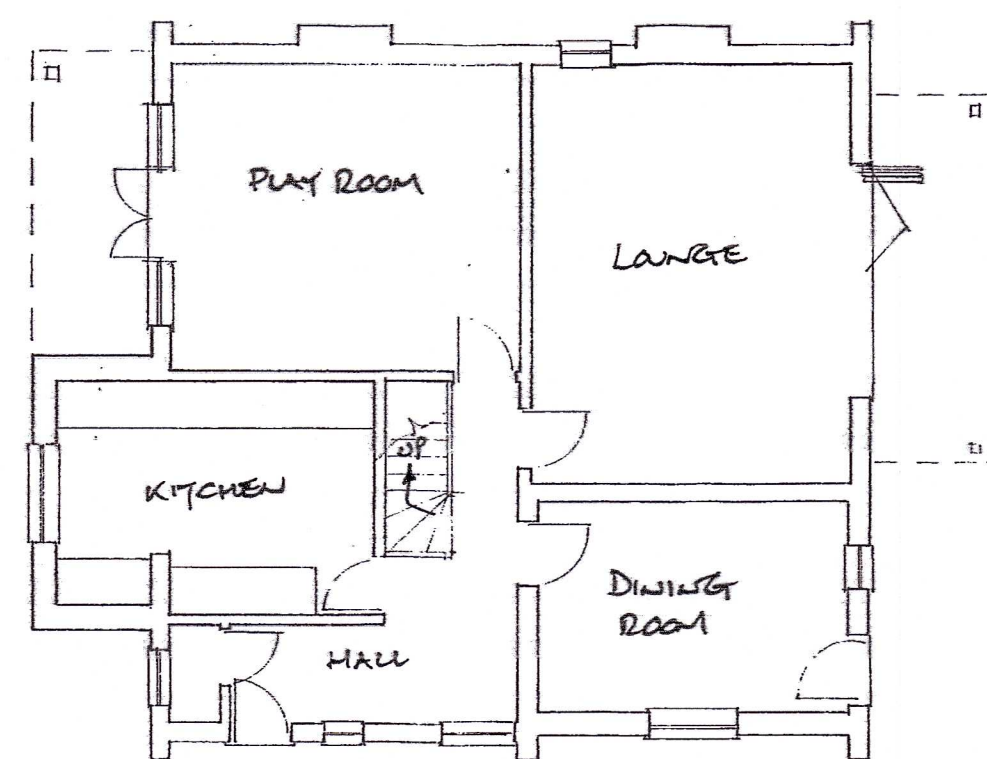

EXISTING GROUND FLOOR

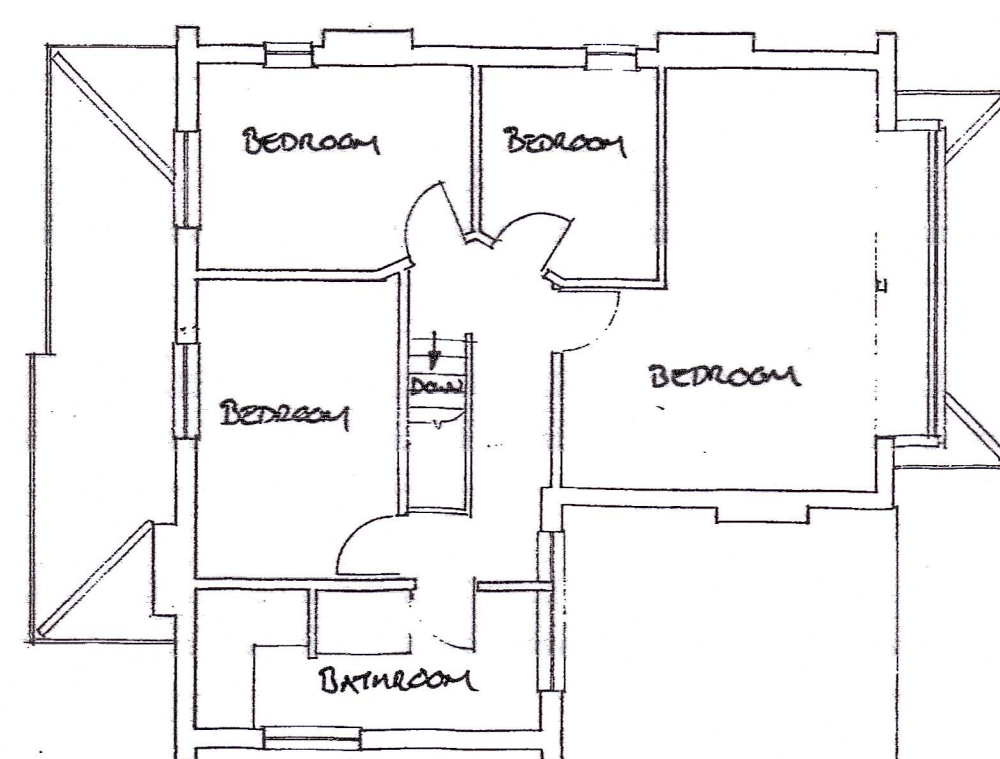


EXISTING FIRST FLOOR

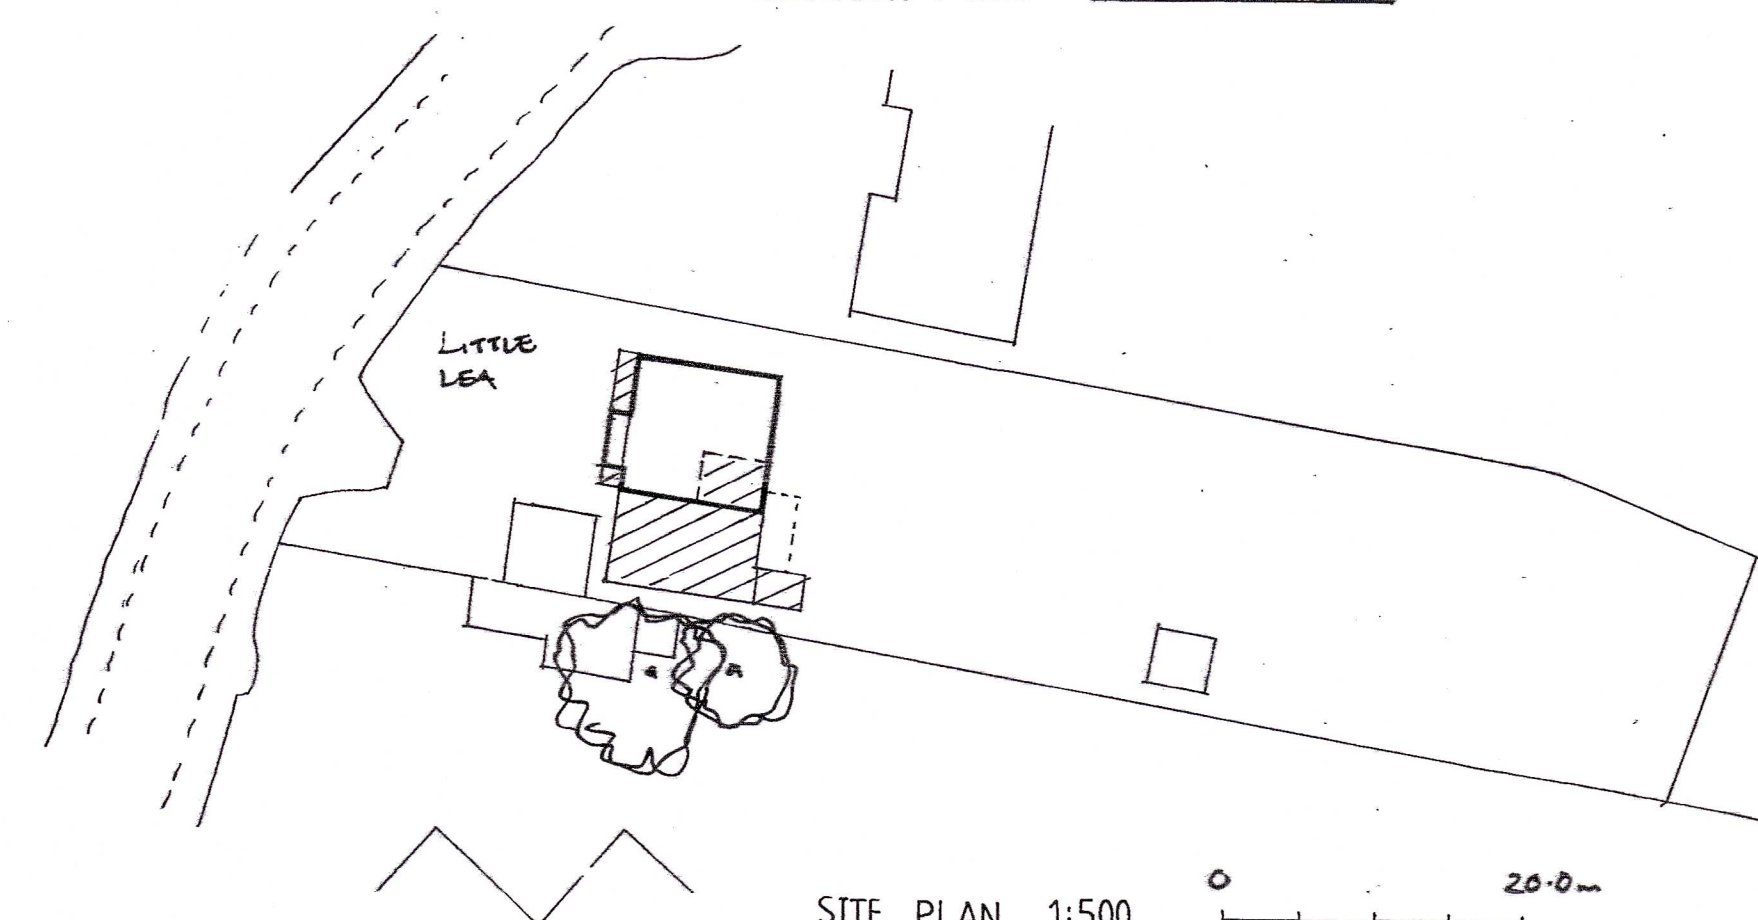


SITE PLAN 1:500




PROPOSED SIDE ELEVATION

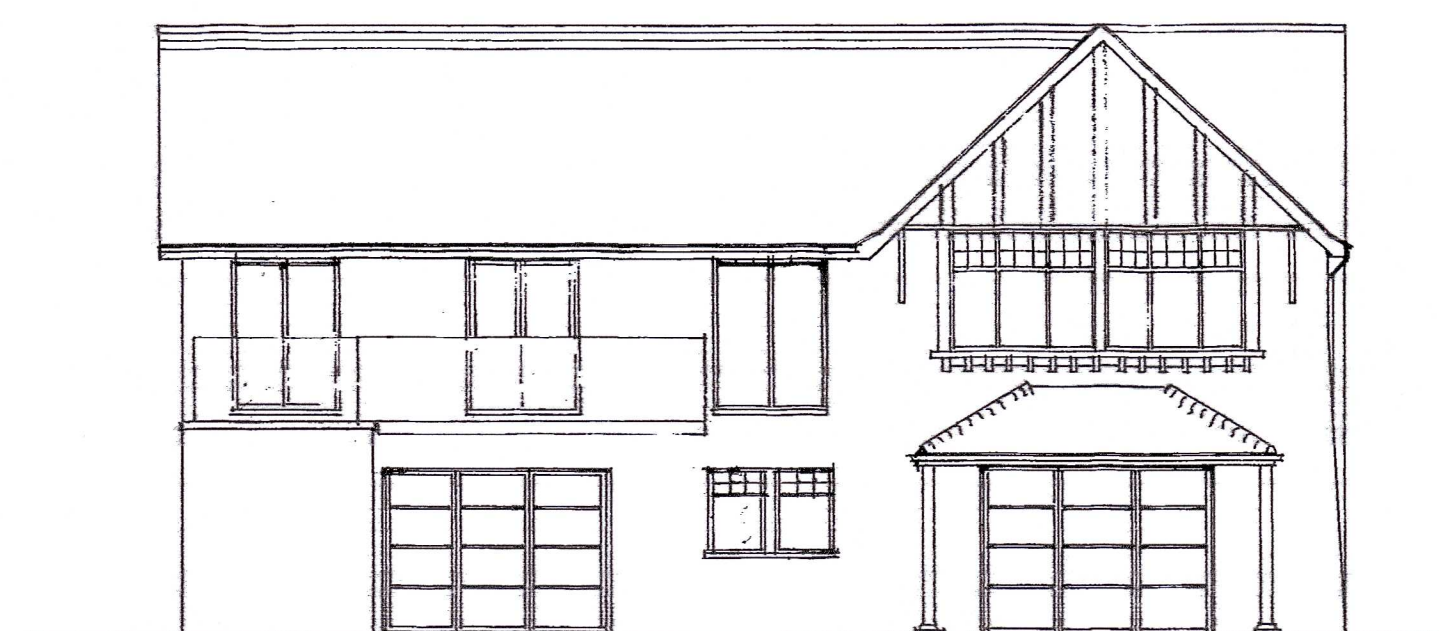


PROPOSED REAR ELEVATION

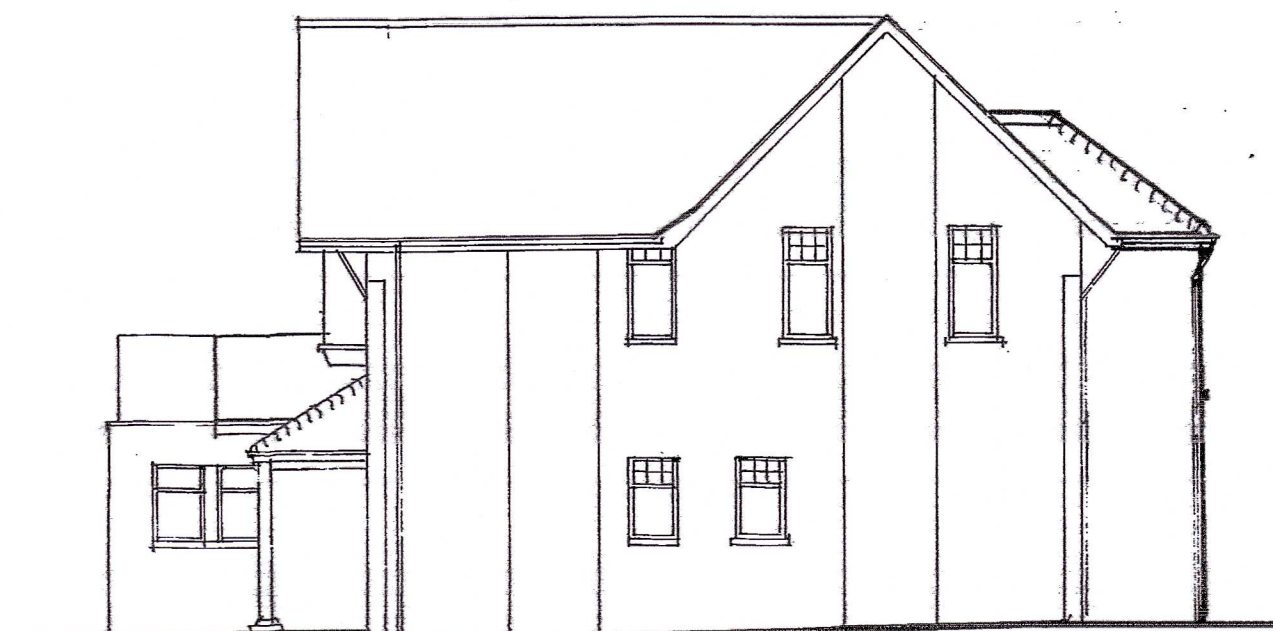


PROPOSED SIDE ELEVATION

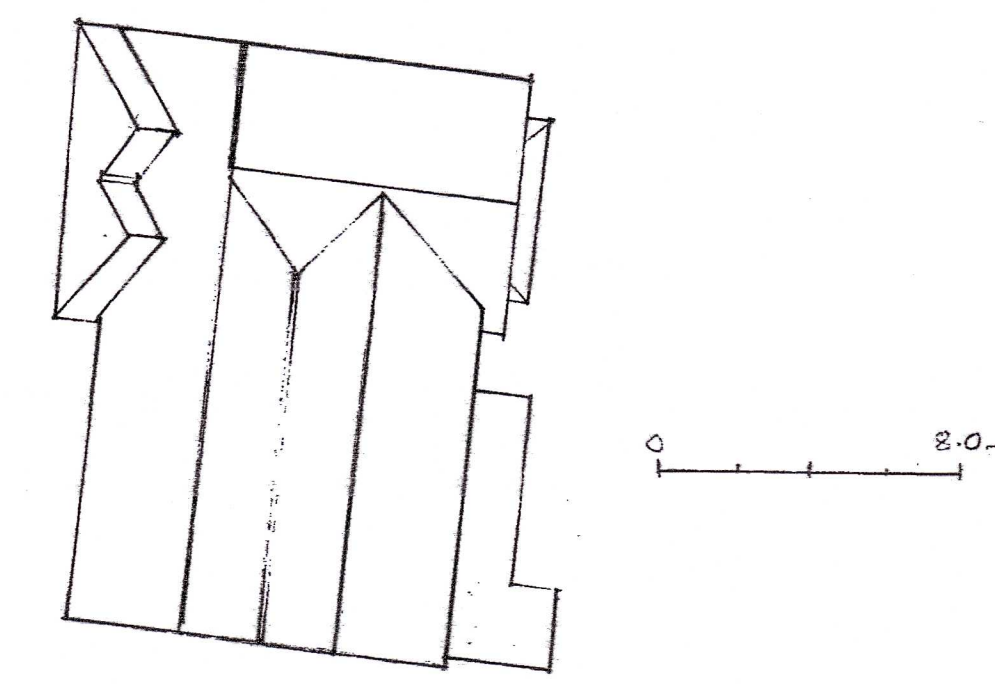

PROPOSED ROOF PLAN 1:200

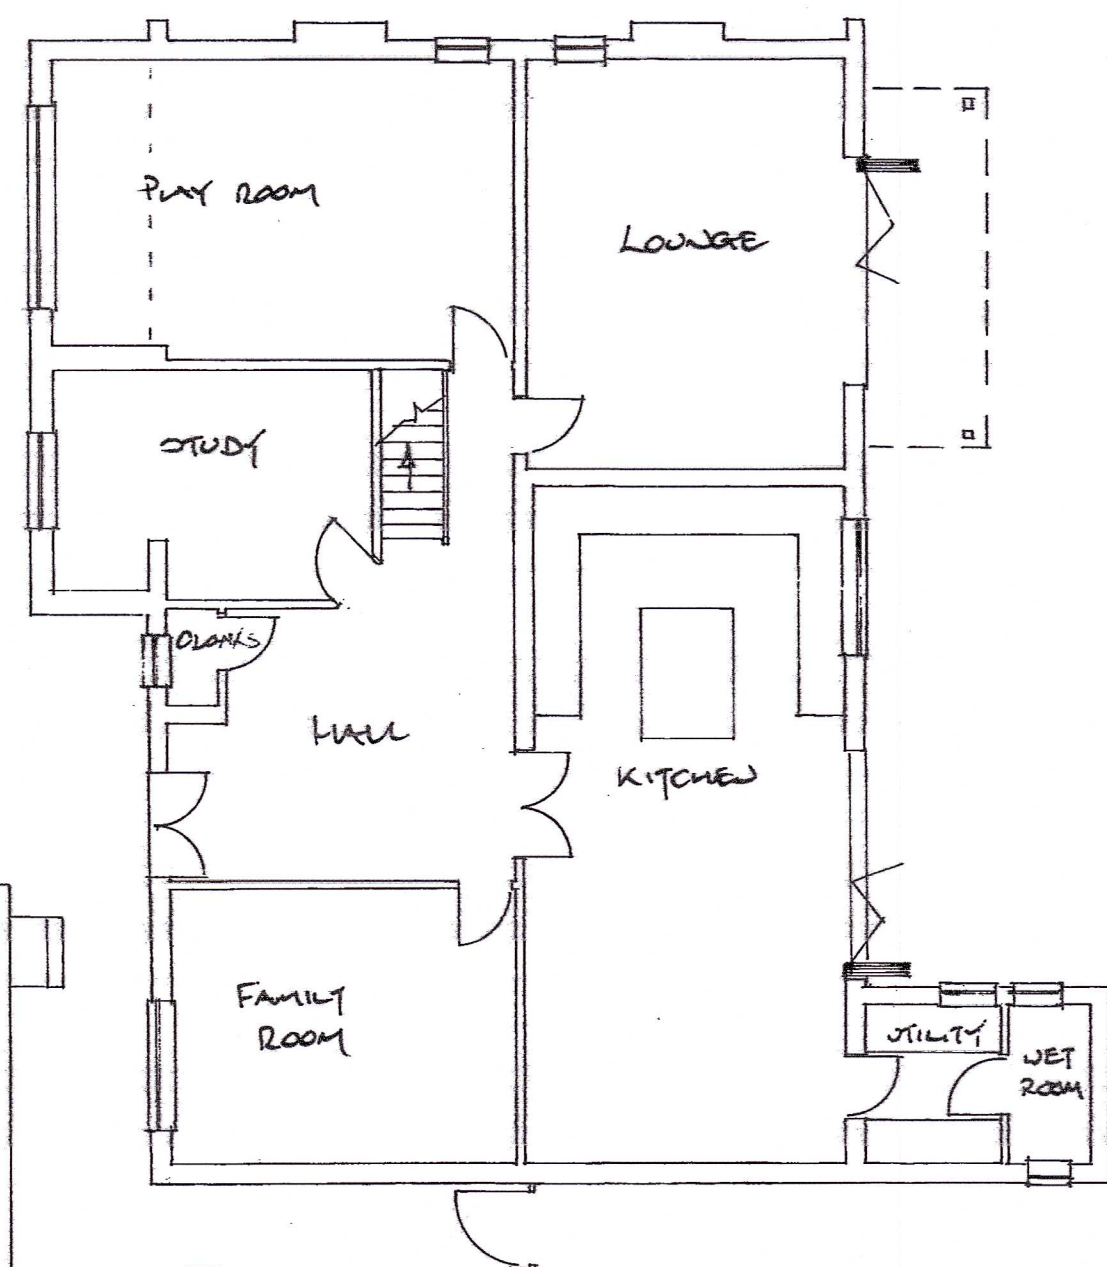


PROPOSED GROUND FLOOR

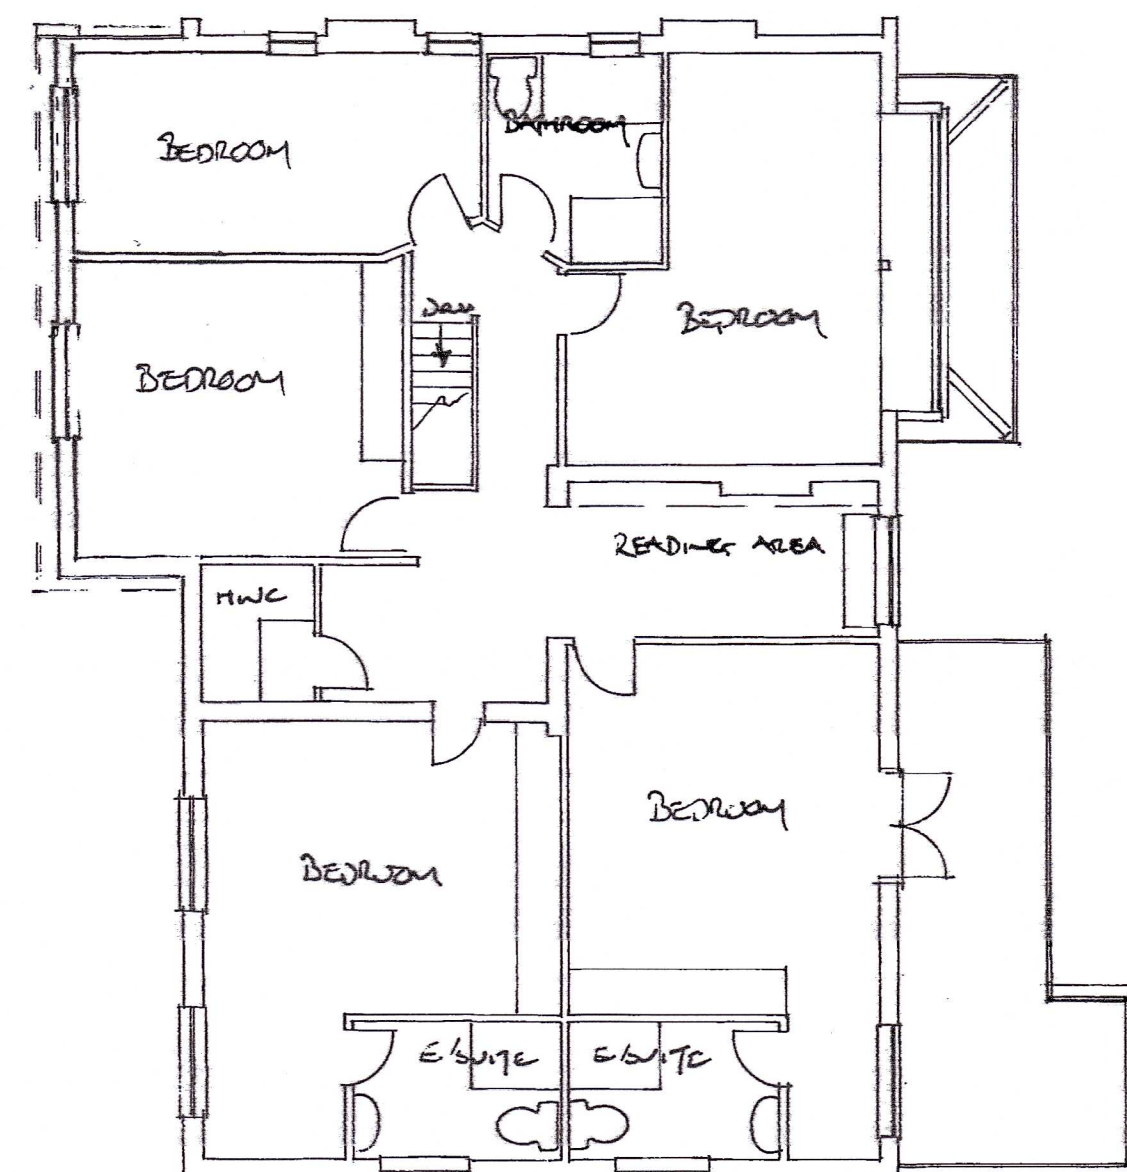

PROPOSED FIRST FLOOR

7.0m 1:100

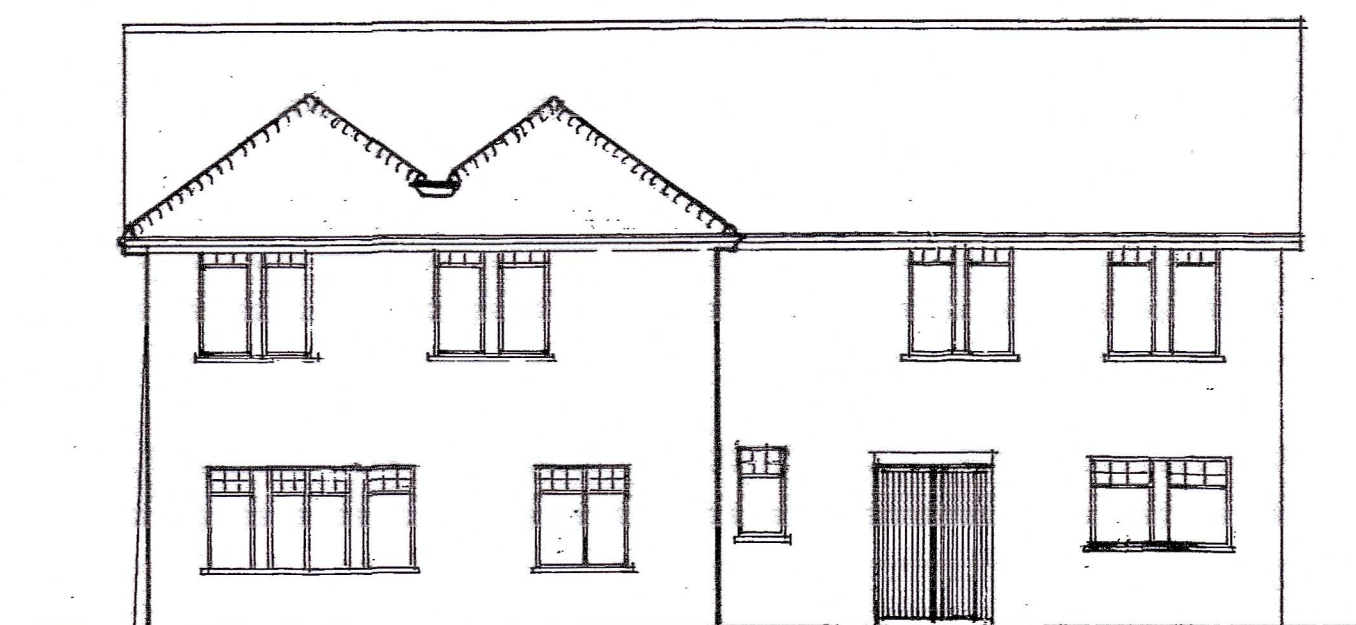

PROPOSED FRONT ELEVATION

# AMENDMENTS

| DATE | INTL |
|------|------|
|      |      |

DESCRIPTION  
TWO STOREY FRONT, SIDE AND  
SINGLE STOREY REAR EXTENSIONS

## ADDRESS

Mr. & Mrs. T. RYKALA

LITTLE LEA  
TURNERS HILL ROAD  
EAST GRINSTEAD  
W. SUSSEX

RH19 4LX

SCALE 1:1250 1:500 1:100

DRAWING NO

PL / 01 / 625