


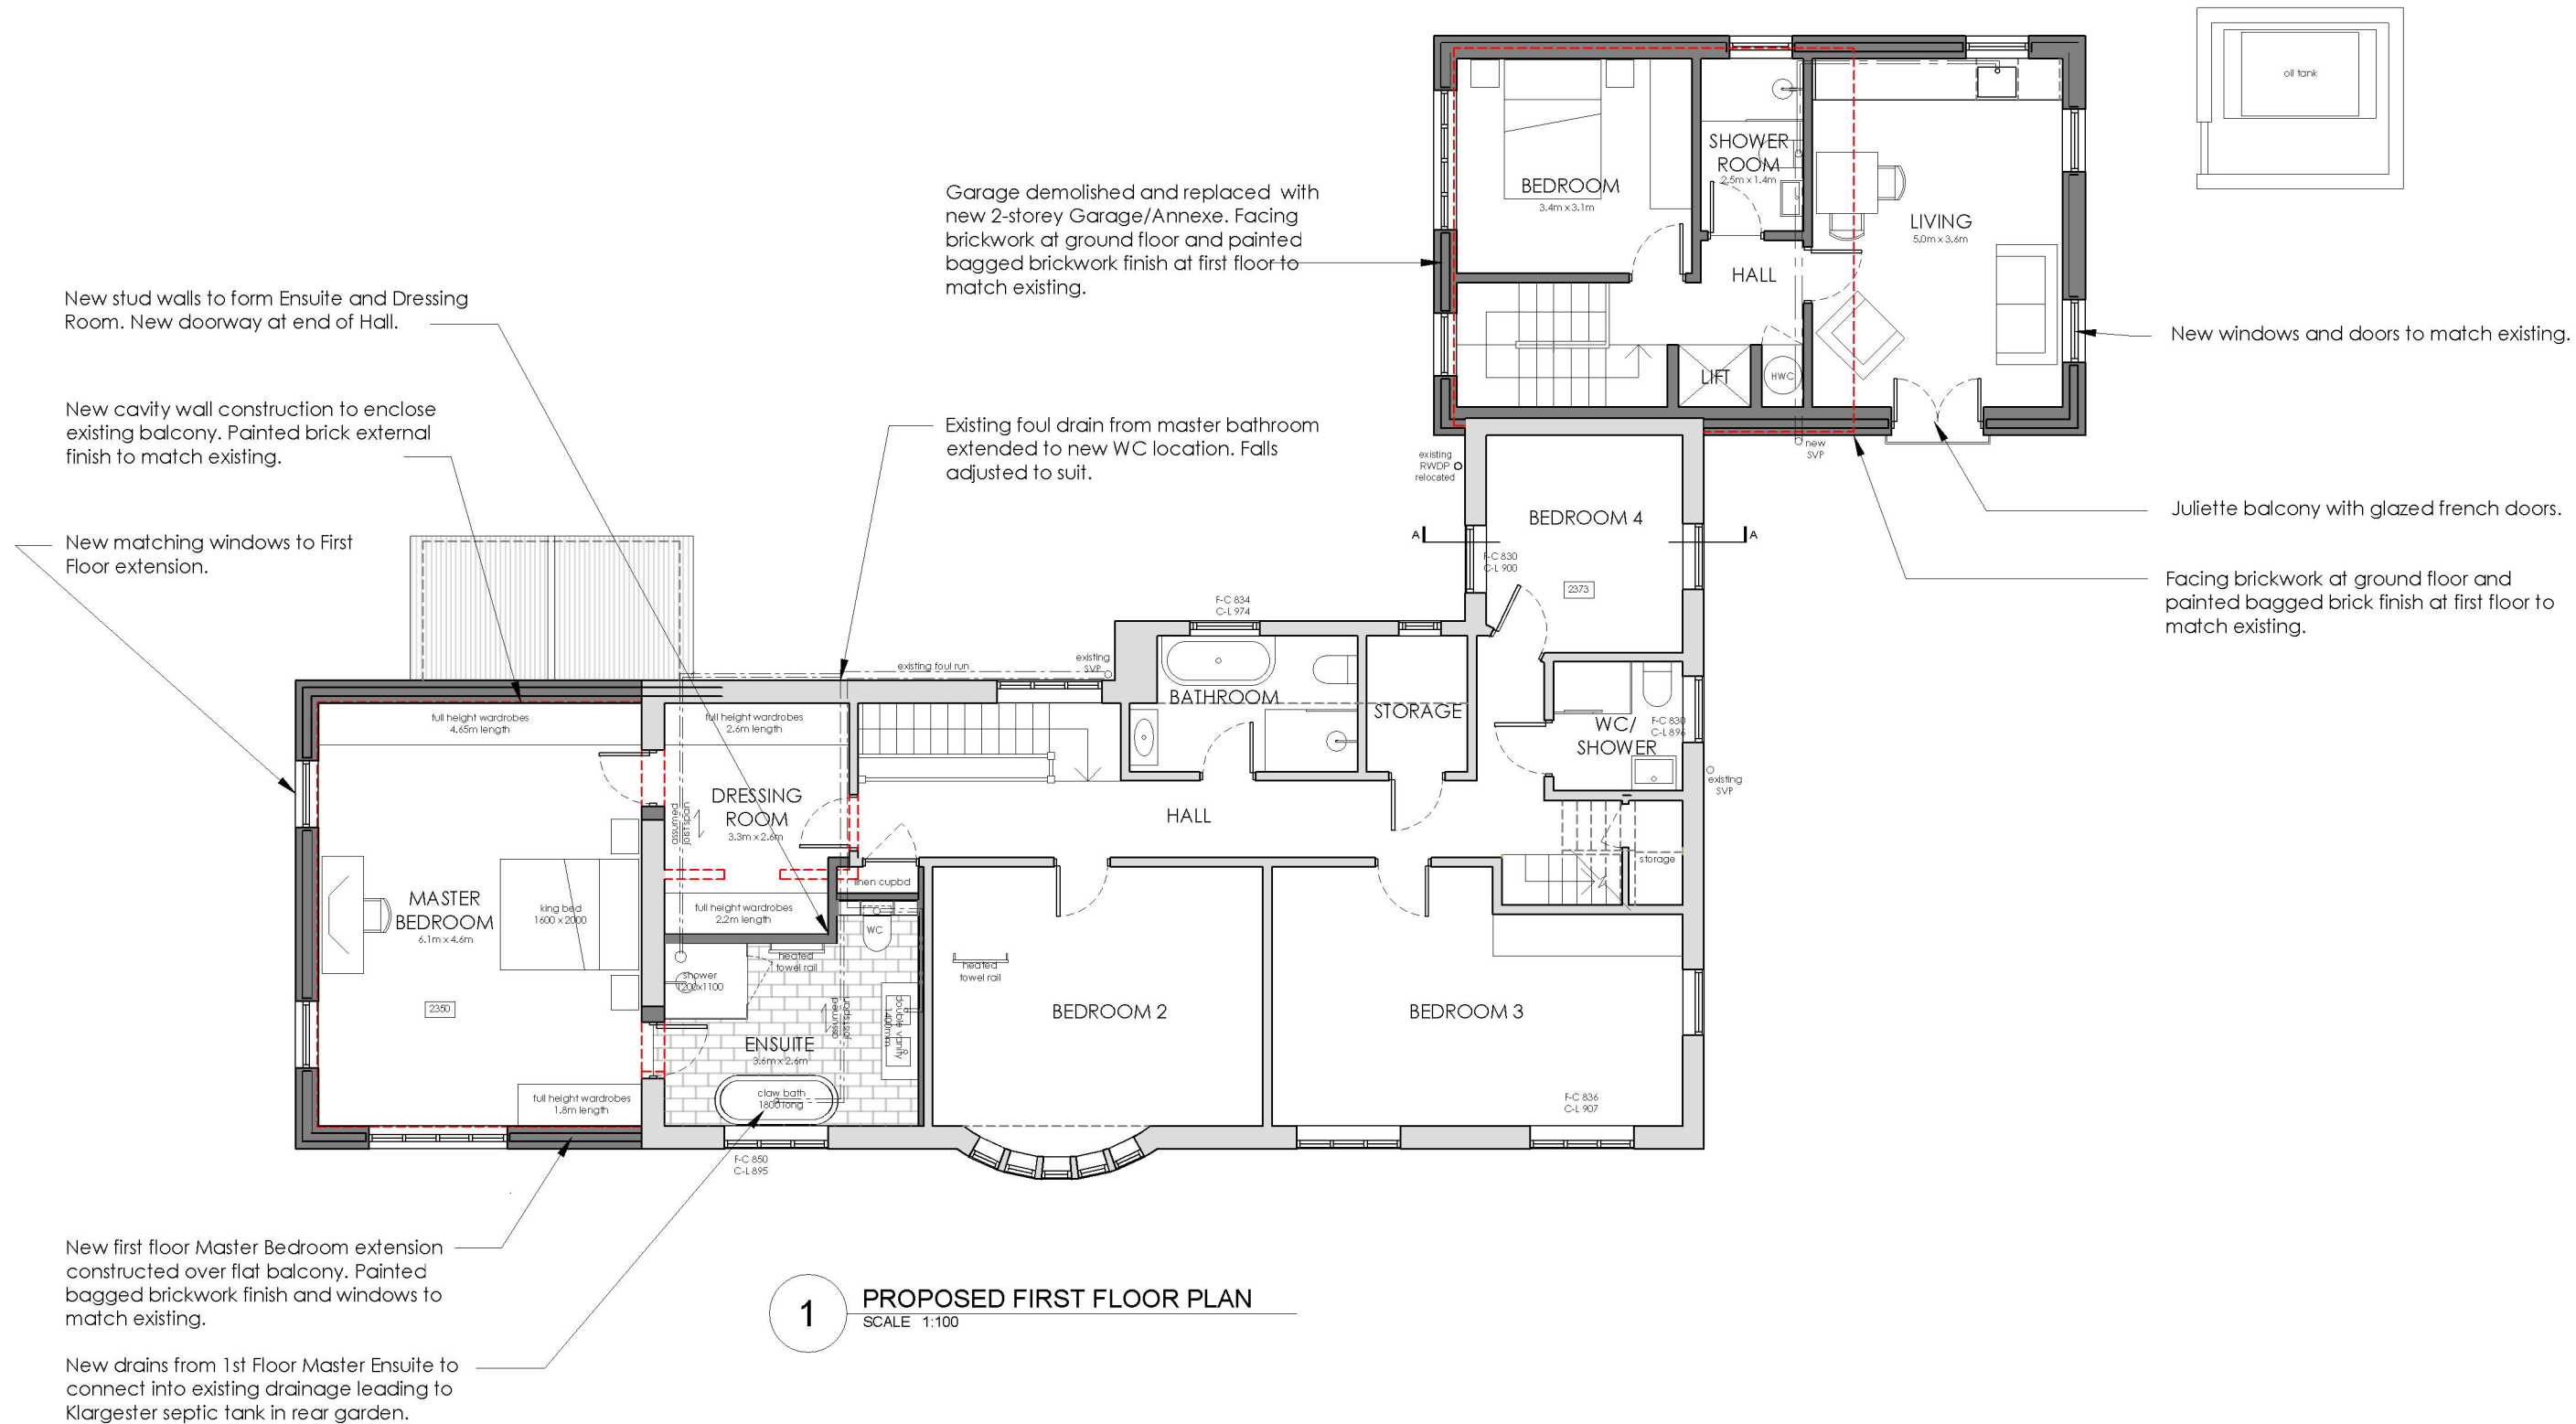

EXISTING
PROPOSED

REVISIONS
A Extension Living renamed.

2026.04.20

STATUS
PLANNING LANDFALL HOUSE, SANDHILL LANE

PROJECT

TITLE

PROPOSED FIRST FLOOR PLAN

SCALE DATE DRAWING NUMBER REV
1:100 2026.01.07 103 A

VICTORIA MUSTARD ARCHITECT

135 Crawley Down Road, Felbridge, East Grinstead RH19 2PS
Mob 07779 245 093 vicki@victoriarmustardarchitects.com