




amendments			auth	chkd
rev.	date	comment		
-	-	-	-	-

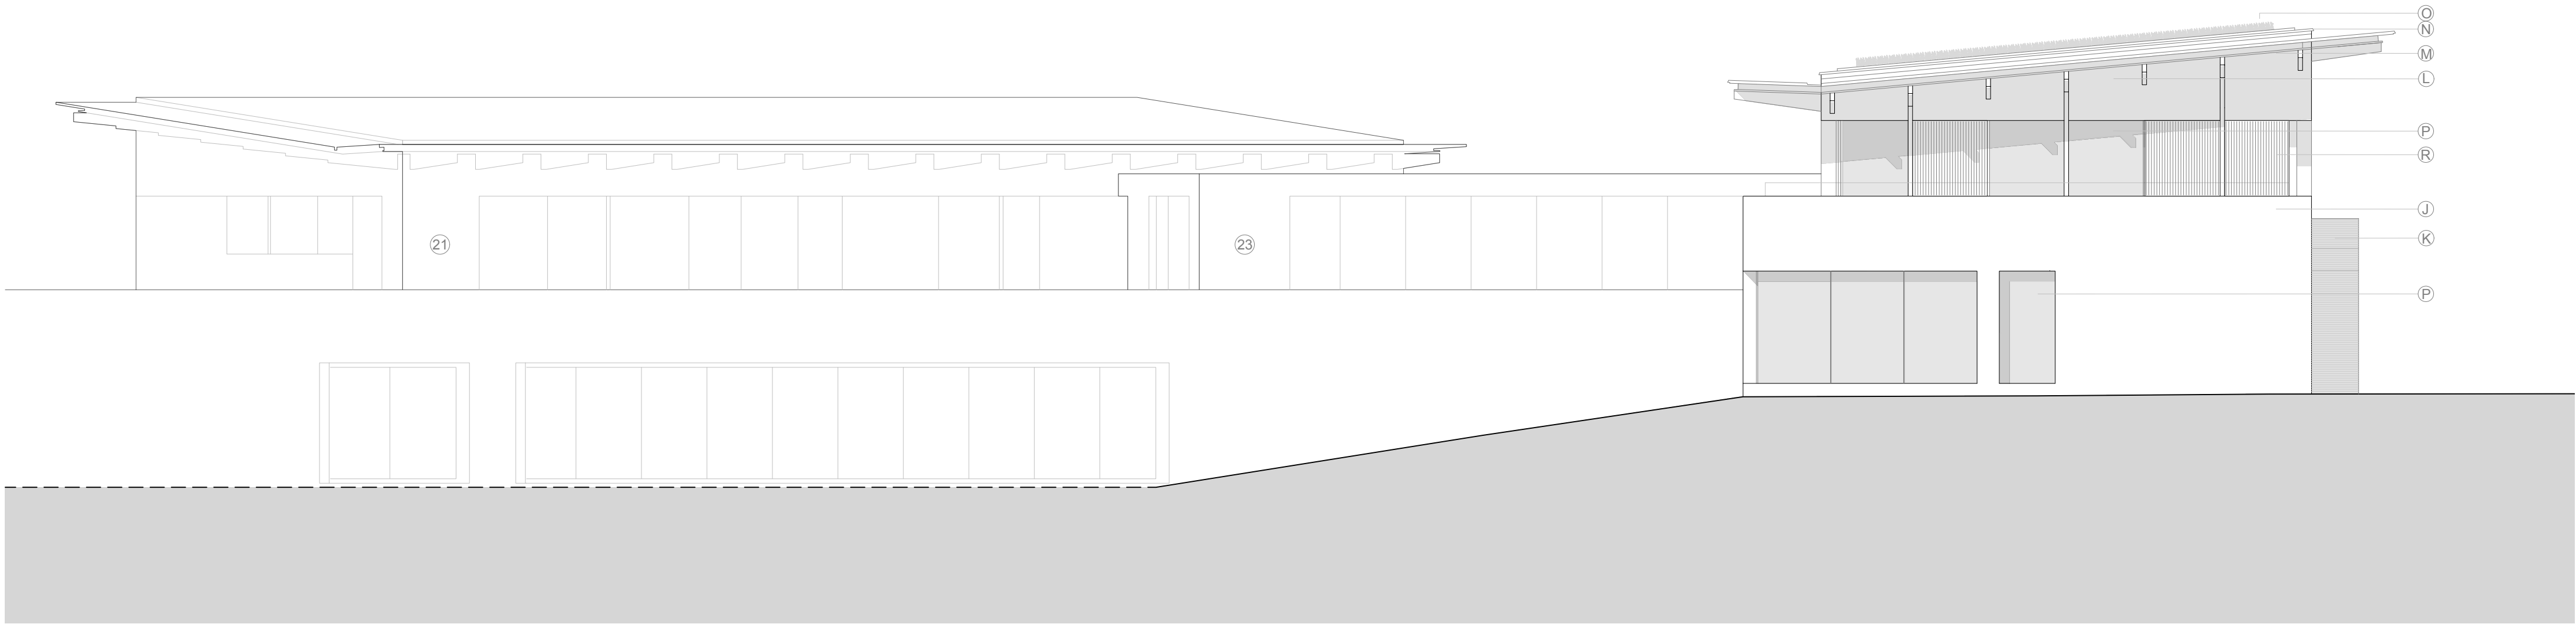


Proposed West Elevation (M-M) (Gym & Members Lounge)

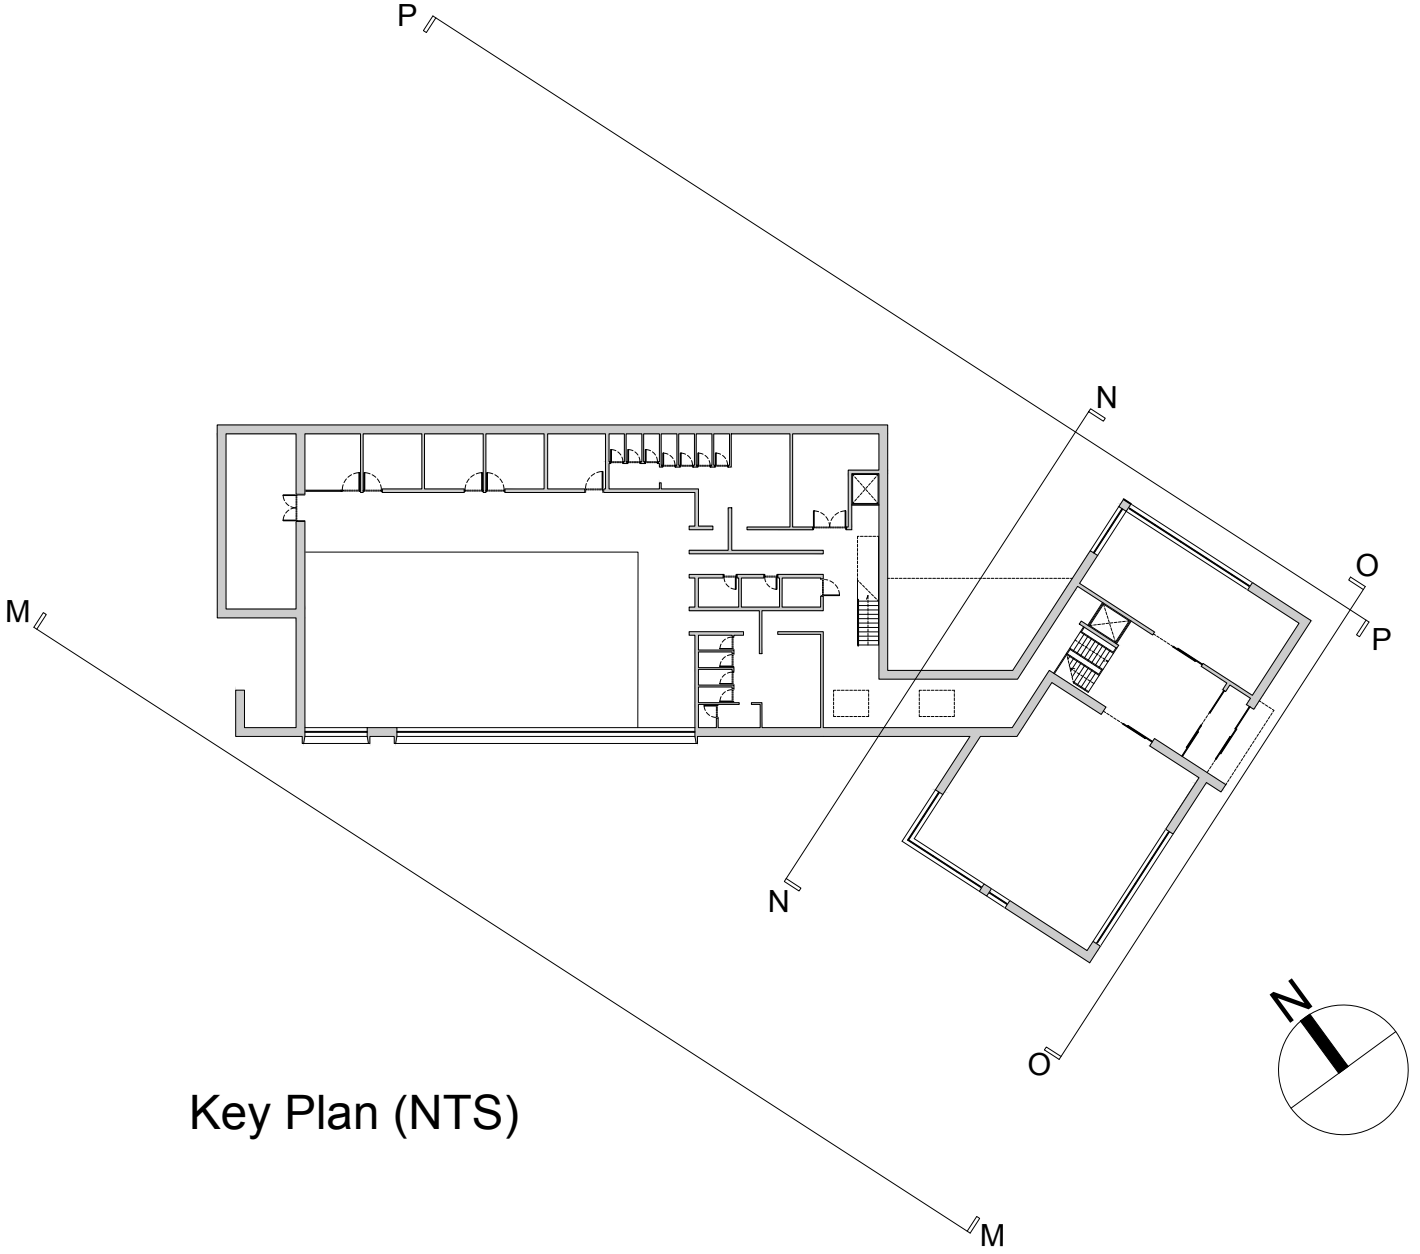


Key Plan (NTS)

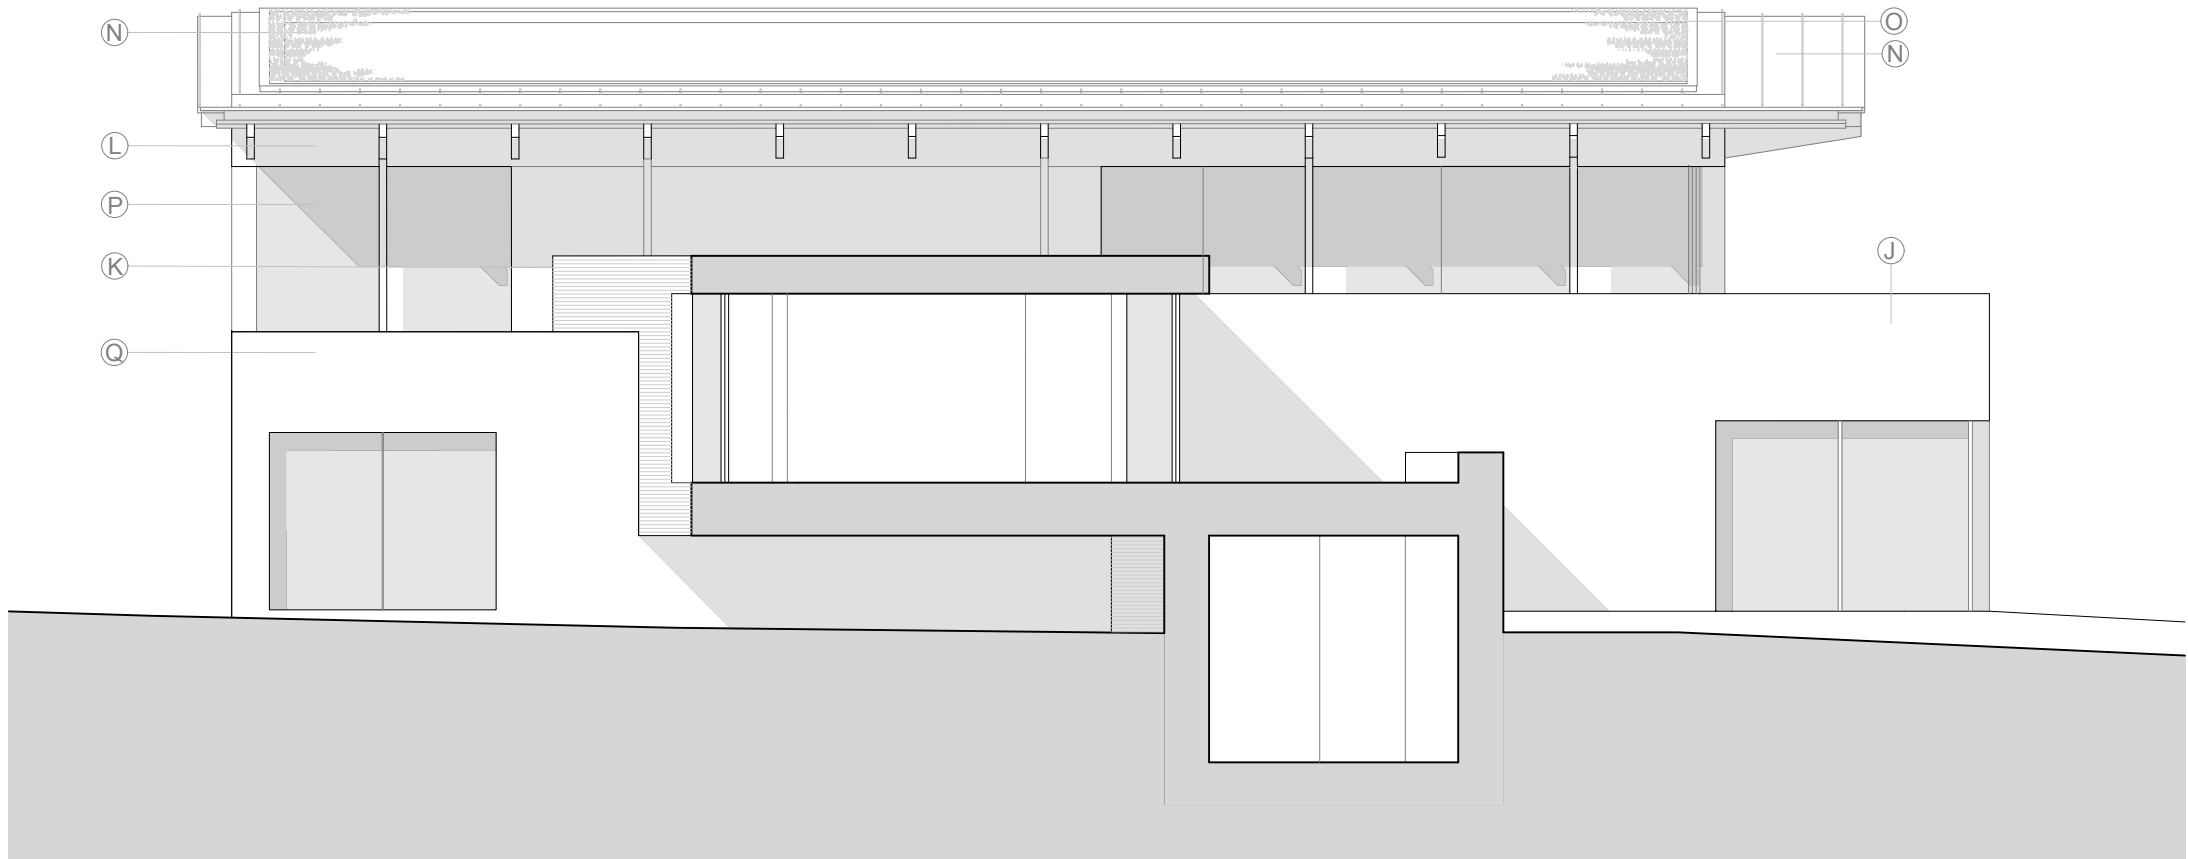

Proposed North Elevation (N-N) (Through Link Lobby)

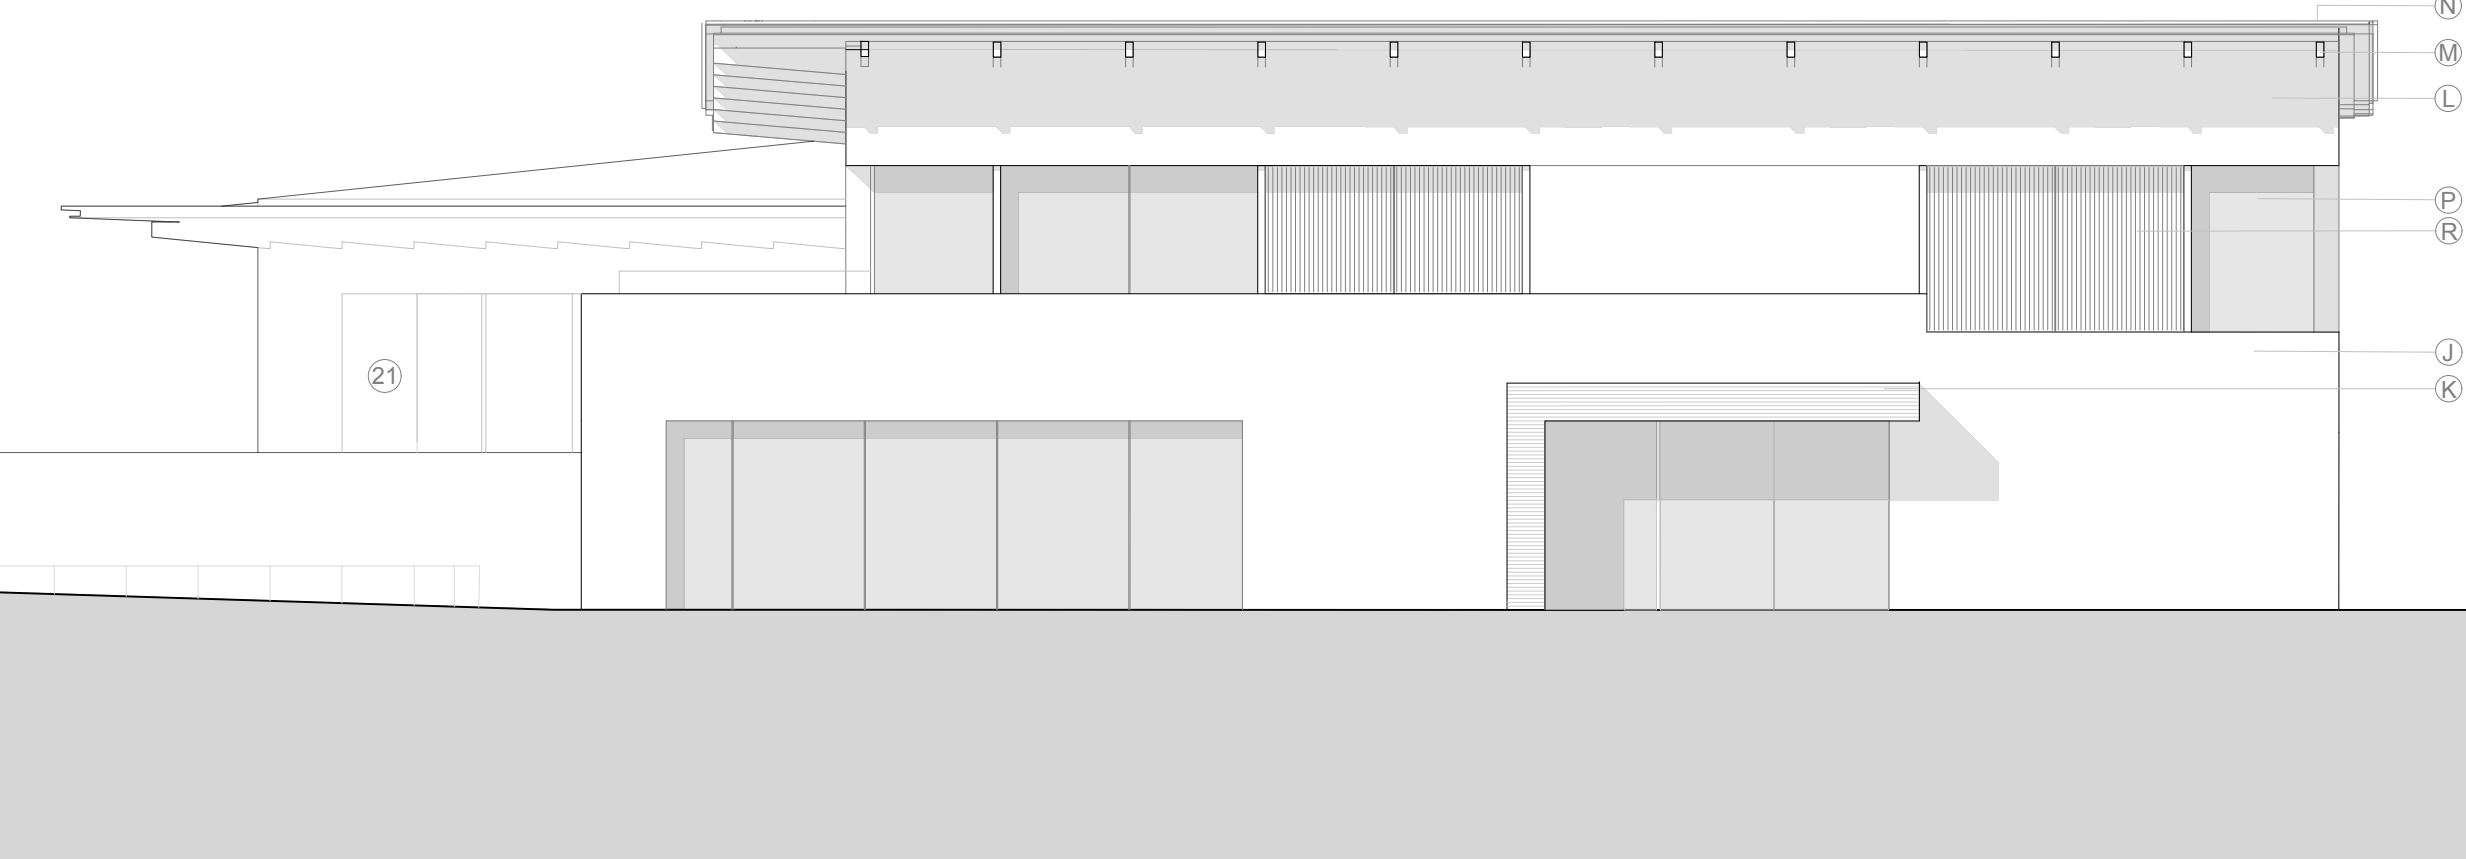

Proposed South Elevation (O-O) (Gym & Members Lounge Entrance)

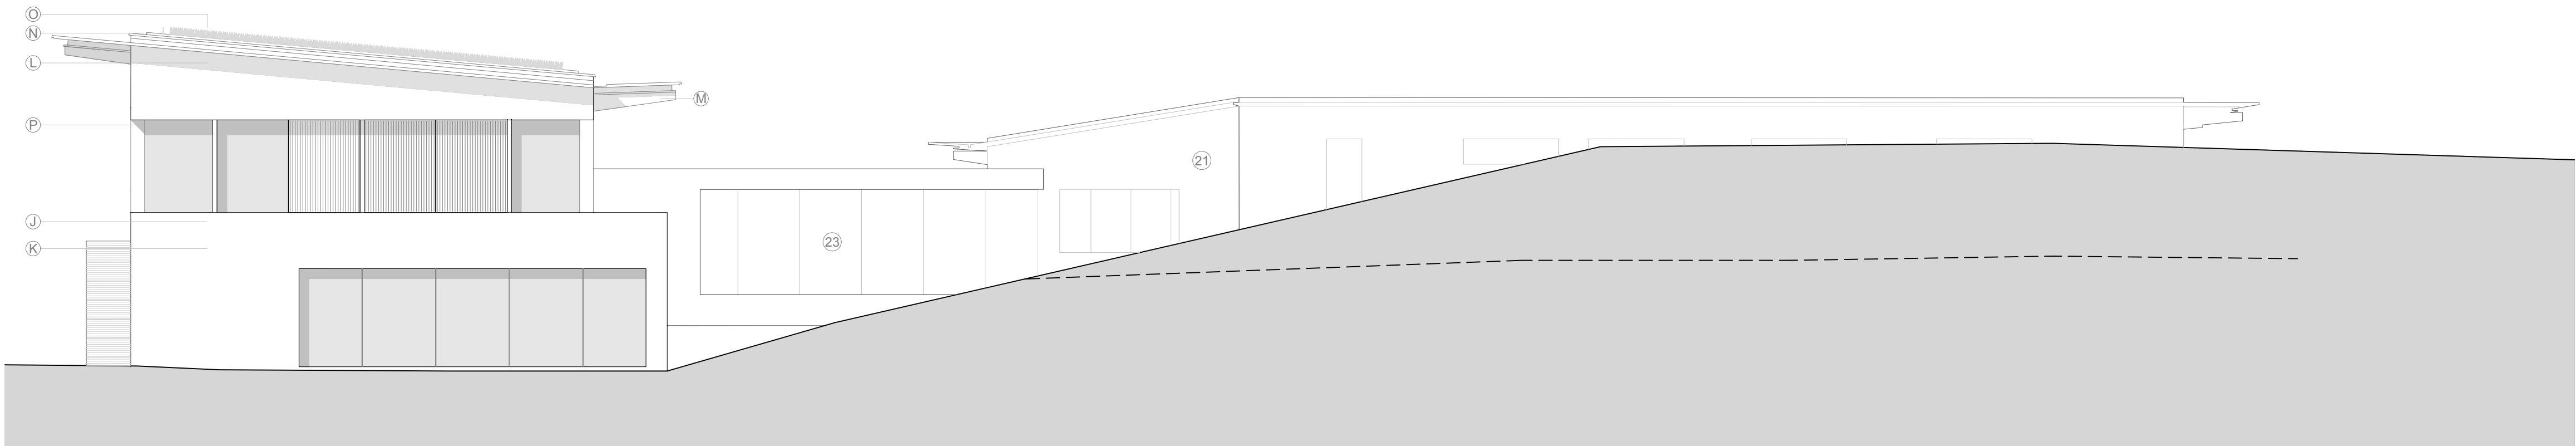

Proposed East Elevation (P-P)

- MATERIAL KEY**
- ① Wealden Water Weathered coursed sandstone with 5mm flush lime mortar joints
 - ② Corten steel
 - ③ Natural sweet chestnut finger jointed horizontal and vertical open timber rainscreen
 - ④ Timber glulam structure
 - ⑤ Natural standing seam zinc roof
 - ⑥ Intensive planted flat roof
 - ⑦ Powder coated aluminium windows and doors with corten steel surround to pool/hot tub windows
 - ⑧ Buff/grey mix facing brickwork to match existing
 - ⑨ Timber louvre screens with p.c steel frame
 - ⑩ Pool & Treatment Suites ghosted (refer to drawing 0603.PL.1602 for elevations)
 - ⑪ Link ghosted (refer to drawing 0603.PL.1602 for elevations)

client	RCM Partnership LLP	drawing number	0603.PL.1604	revision	—
project	Chownes Mead Hotel, Chownes Mead Lane, Haywards Heath, RH16 4BS	drawing title	Proposed Elevations Gym & Members Lounge PLANNING		
drawn by	Others/ES	checked by	MR	riba work stage	3
date	Feb '26	scale/original sheet size	1:100 @ A1		
www.abir.co.uk studio@abirarchitects.co.uk Unit 1, Bala House, St John's Road, Hove, BN3 2FX, United Kingdom Hove +44 (0)1273 724 384 Company No 06877117 VAT No 971 4147 17			© ABIR Architects Ltd. Check all dimensions on site before work is undertaken. All goods, materials and workmanship to conform with current building regulations, BSS and COPs.		