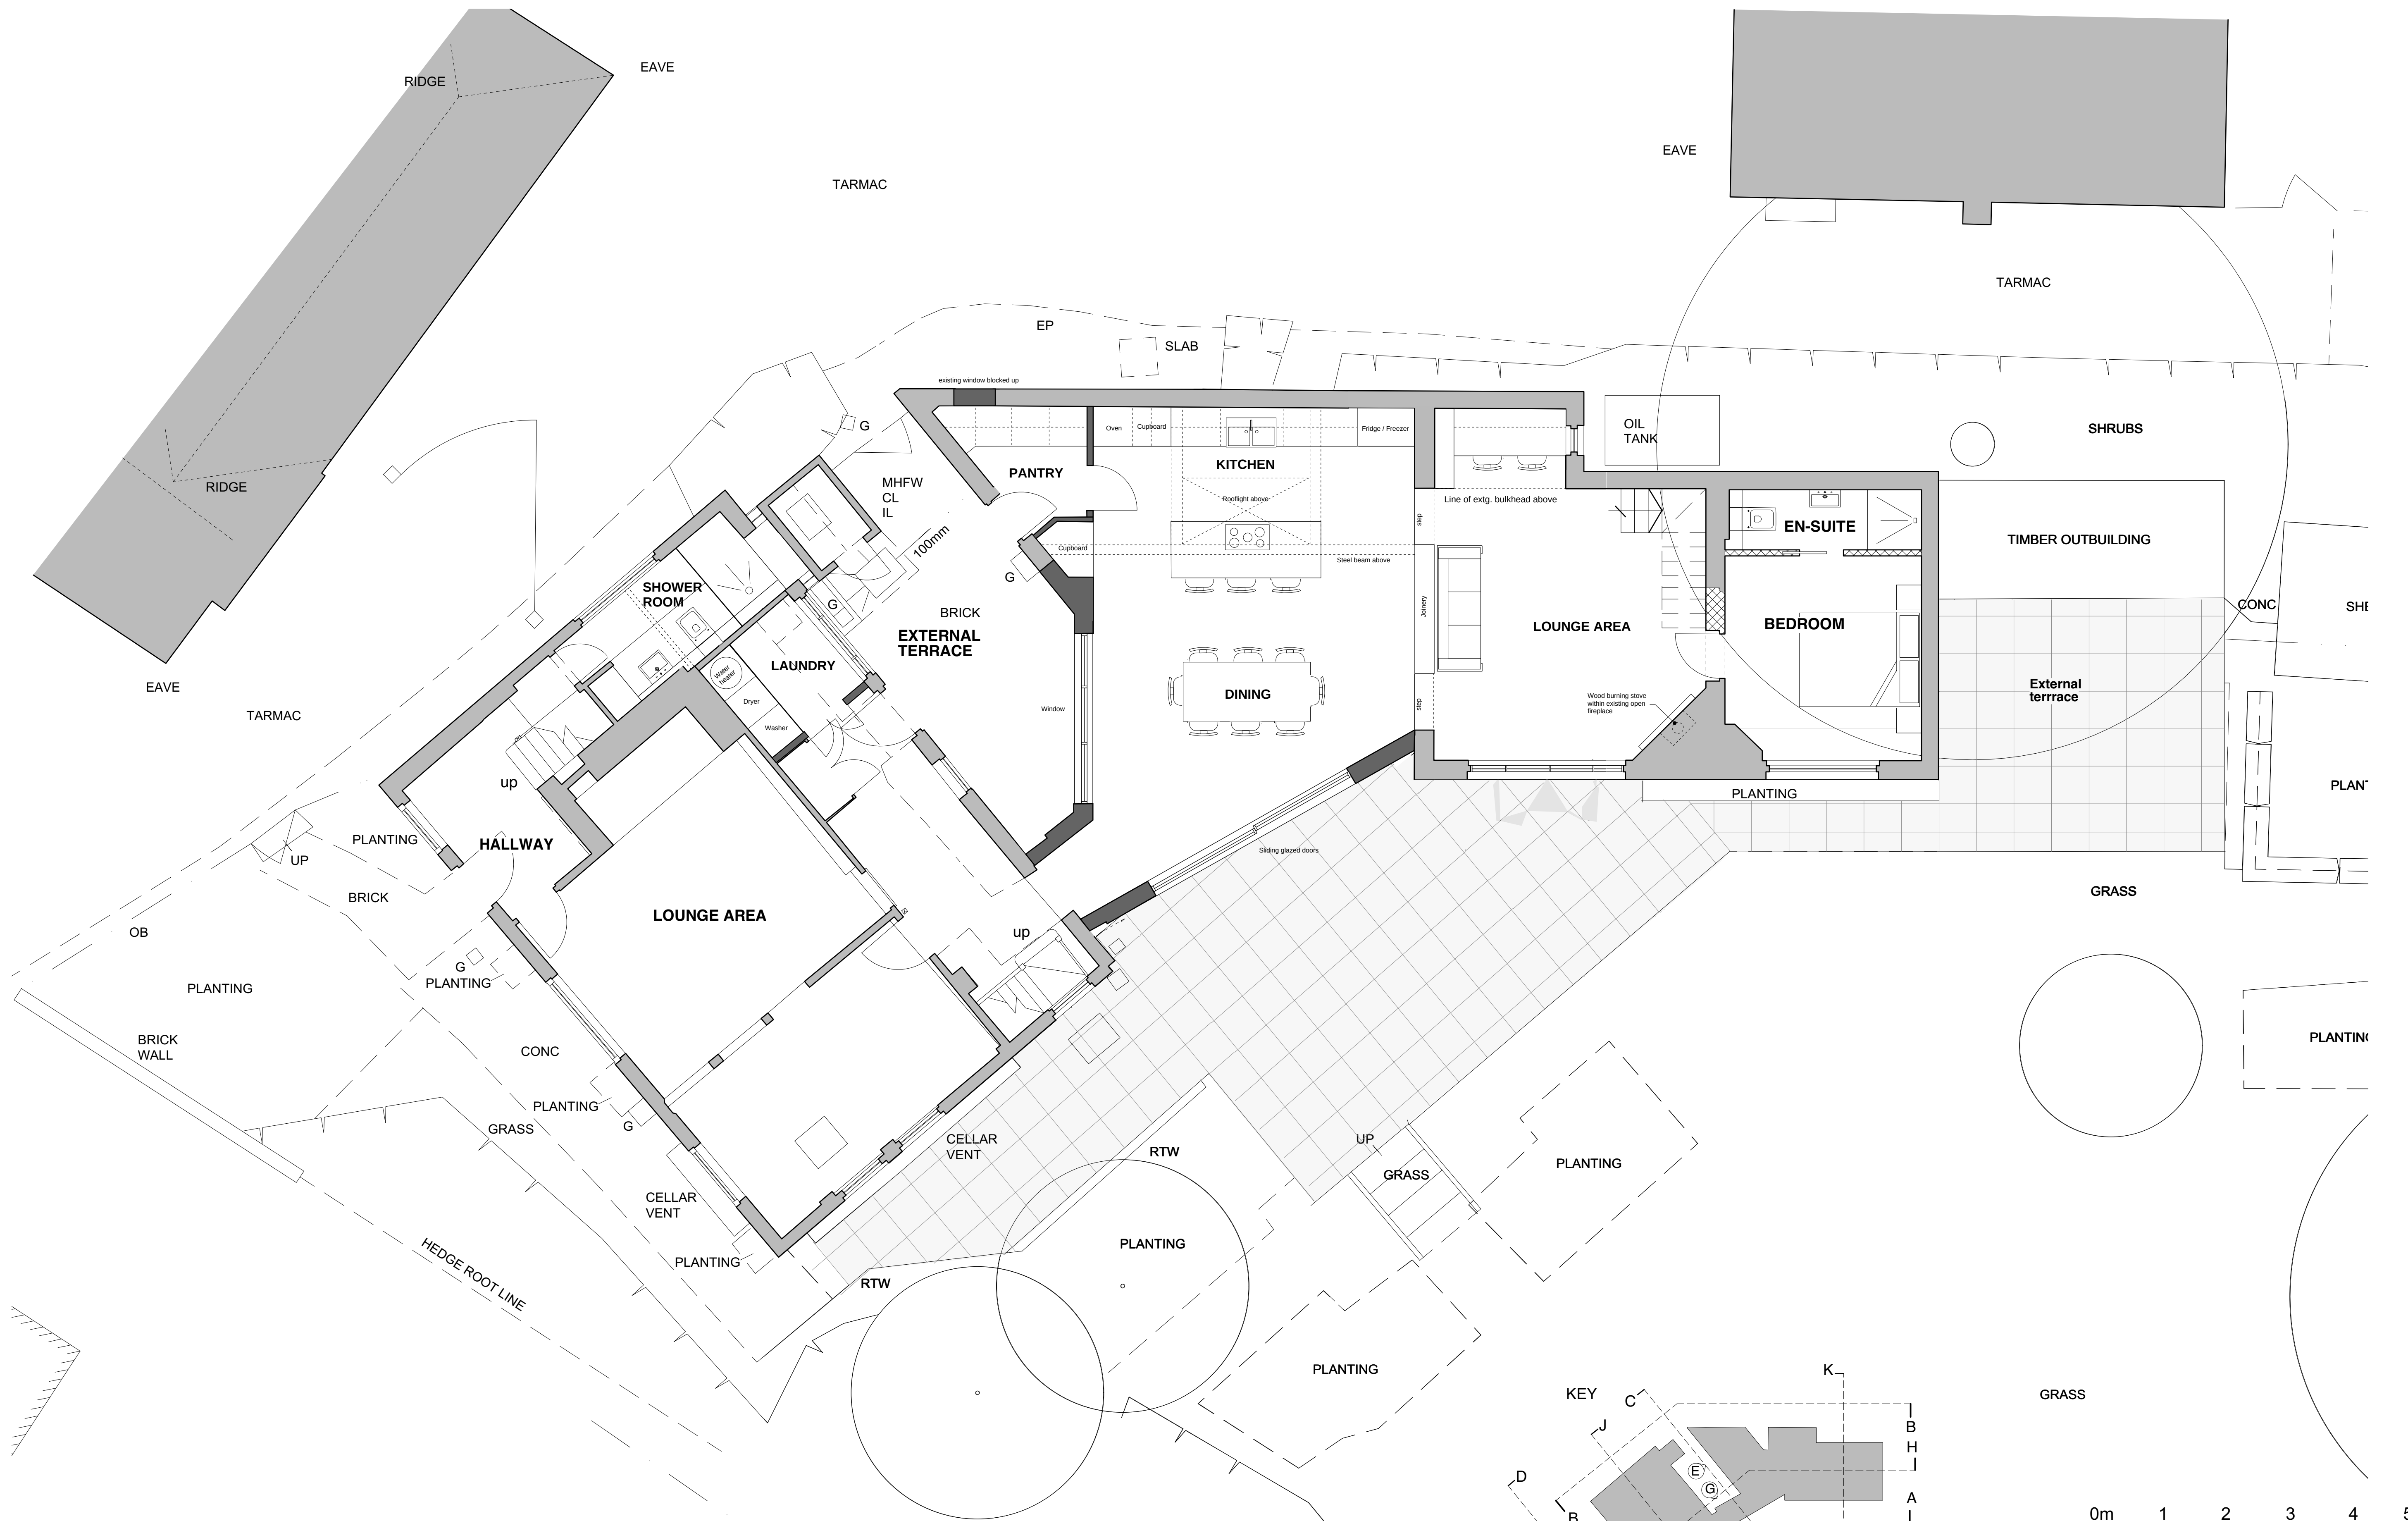


Job Name BOWLING ALLEY COTTAGE, THE GREEN, HORSTED KEYNES, RH17 7AP			
Scale LISTED BUILDING	Drawing Title PROPOSED GROUND FLOOR PLAN	Scale 1:50 @ A1	Job Ref L-200g
Date Jan '25			
All rights reserved. Do not scale off drawing. All dimensions to face unless stated otherwise.			