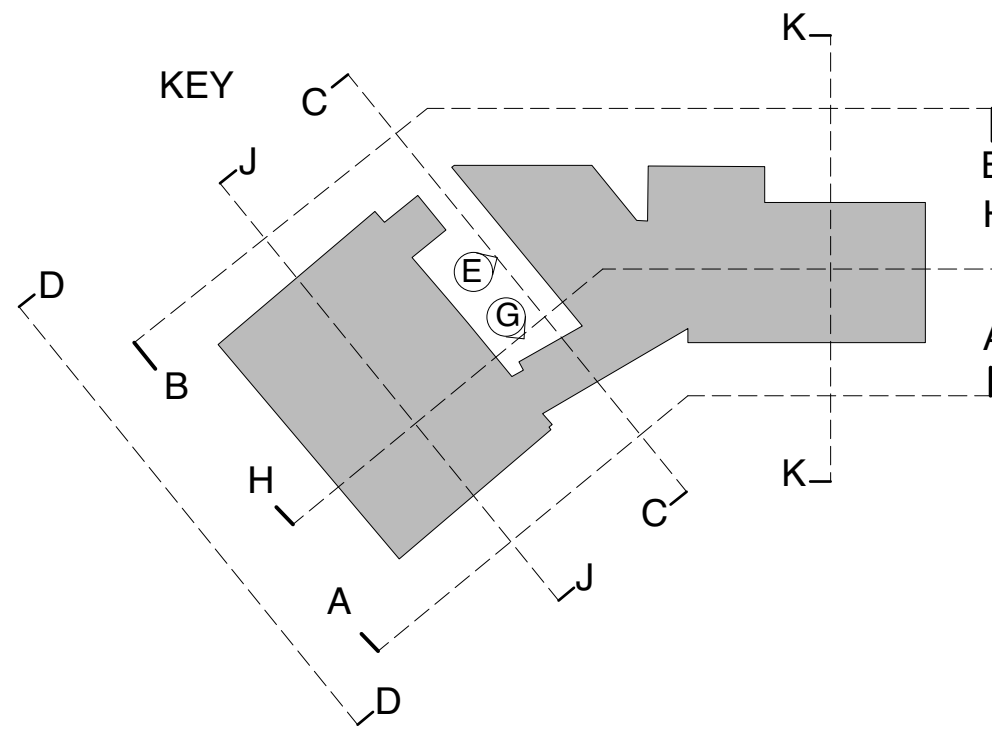
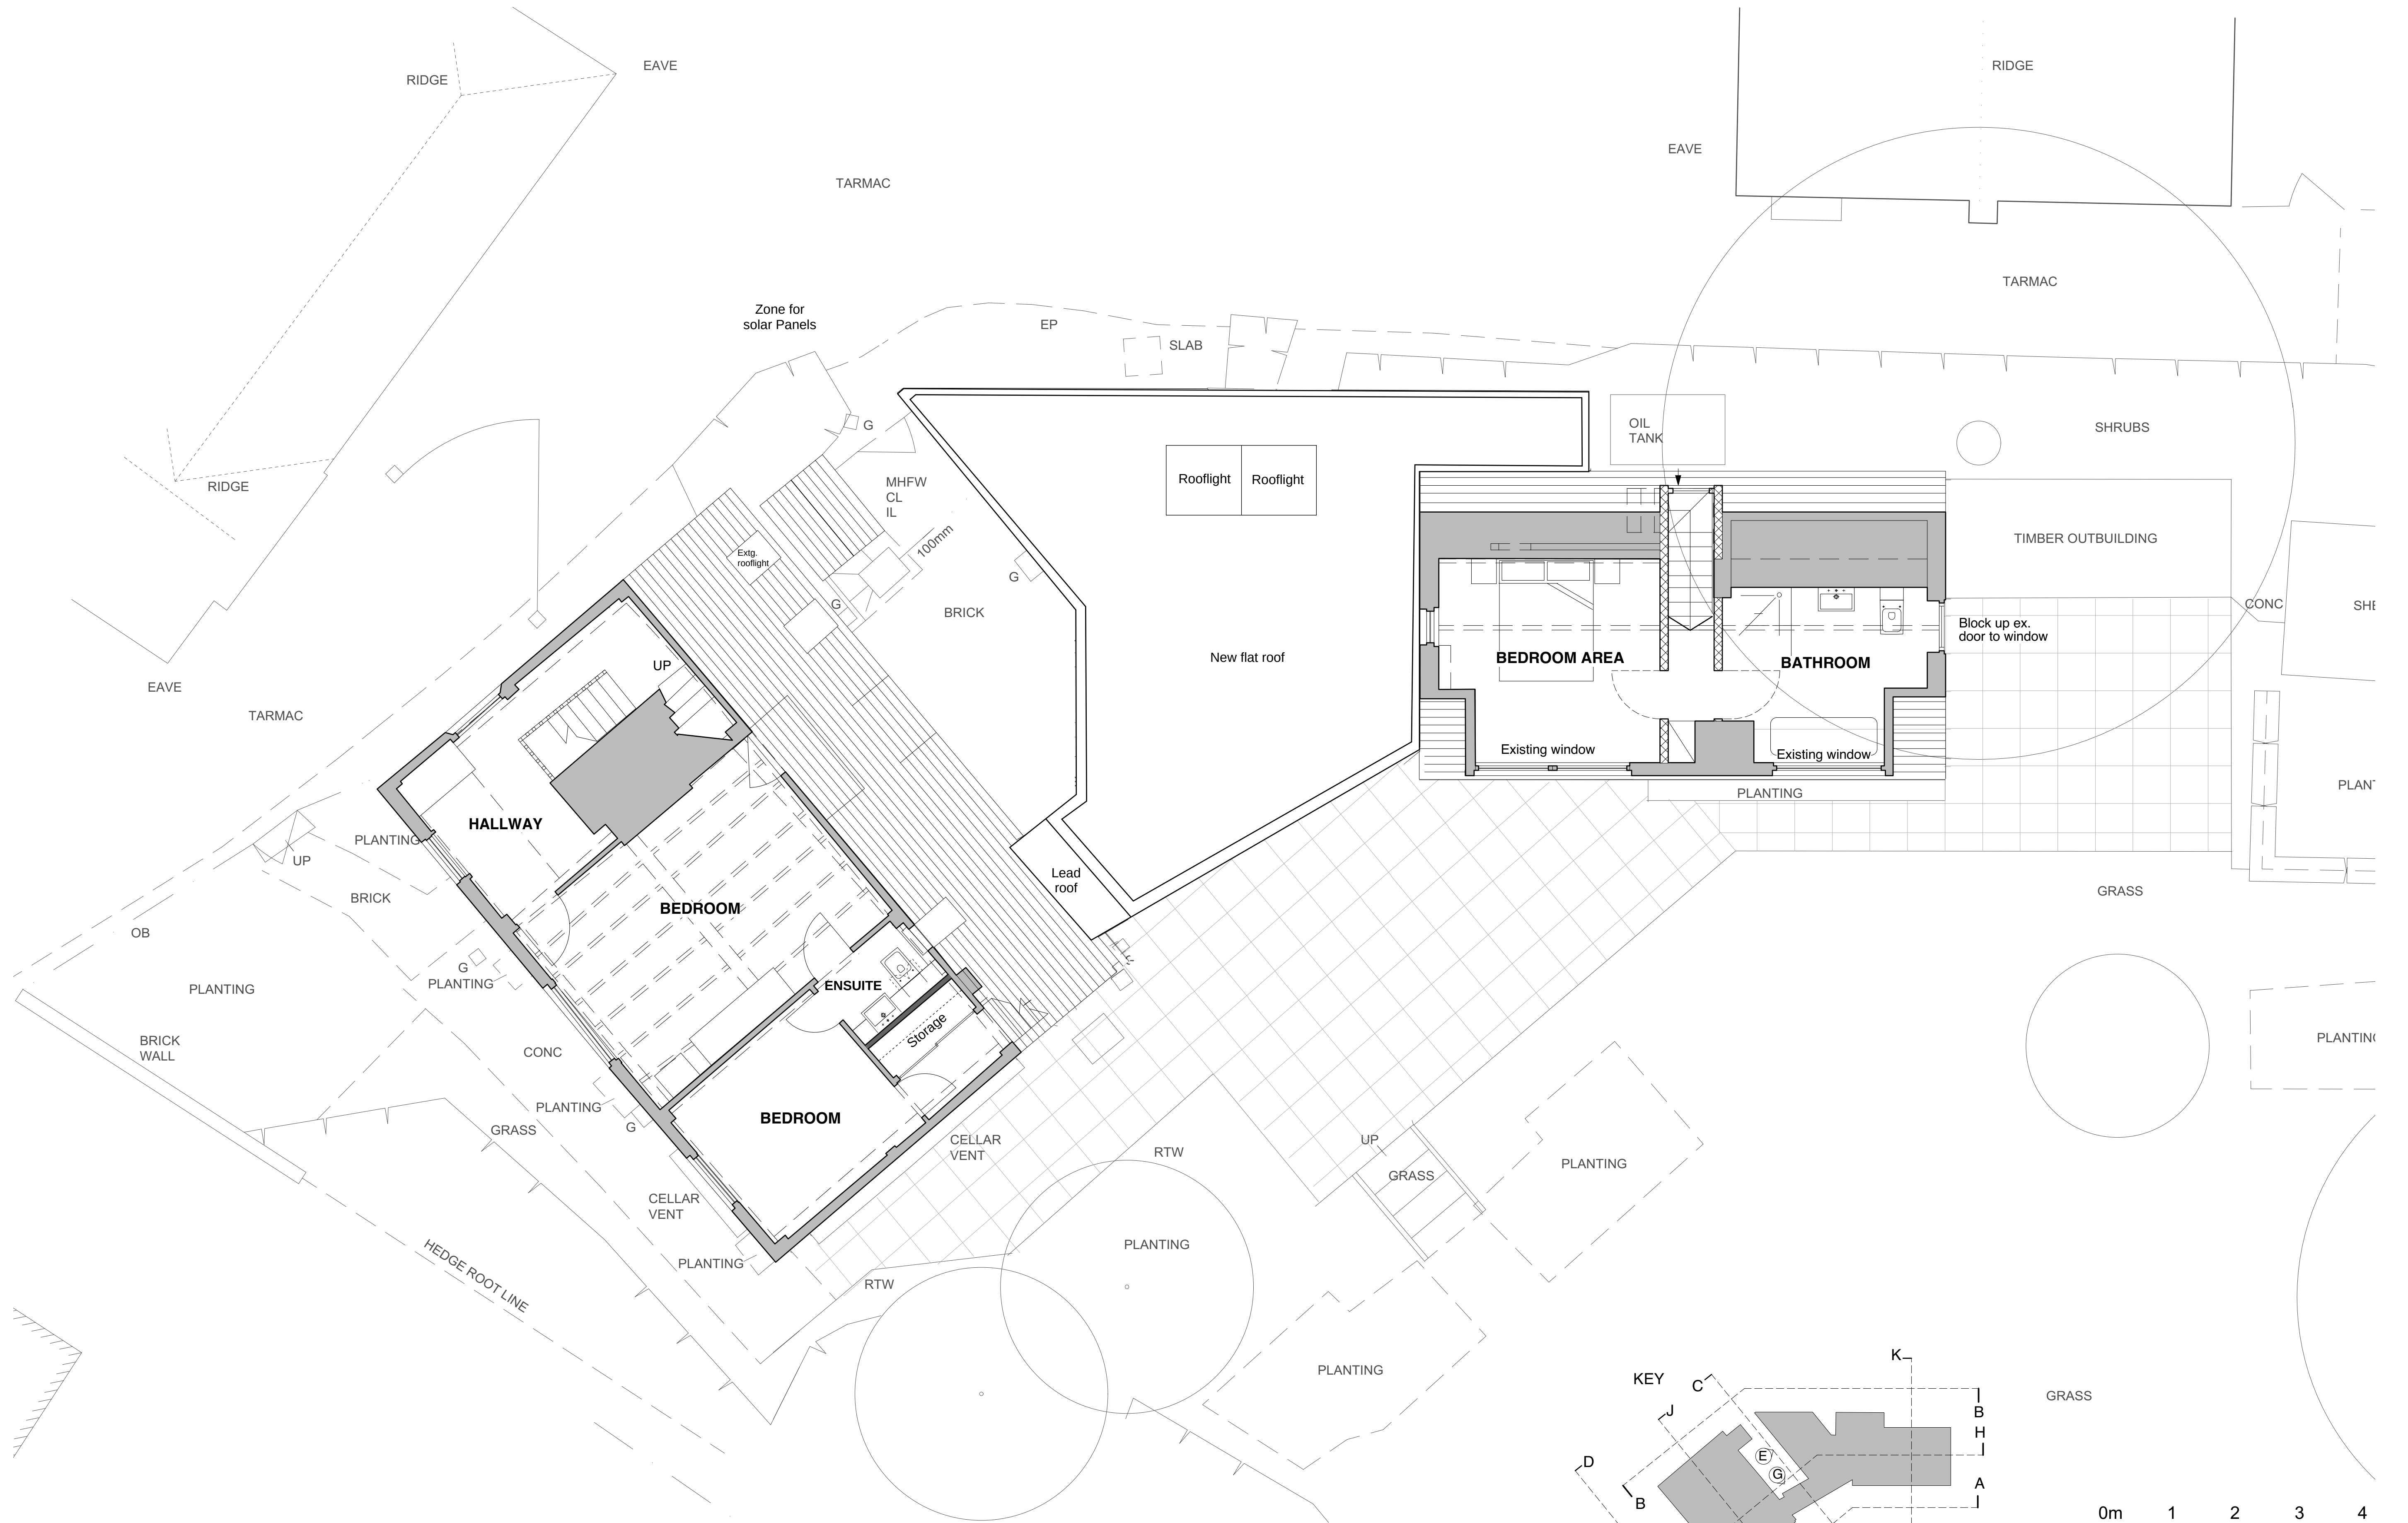


Job Name			
BOWLING ALLEY COTTAGE, THE GREEN, HORSTED KEYNES, RH17 7AP			
Source		Drawing Title	
LISTED BUILDING		PROPOSED FIRST FLOOR PLAN	
Date	Scale	Job Ref	
Jan '25	1:50 @ A1		
Drawing Number			L-201g