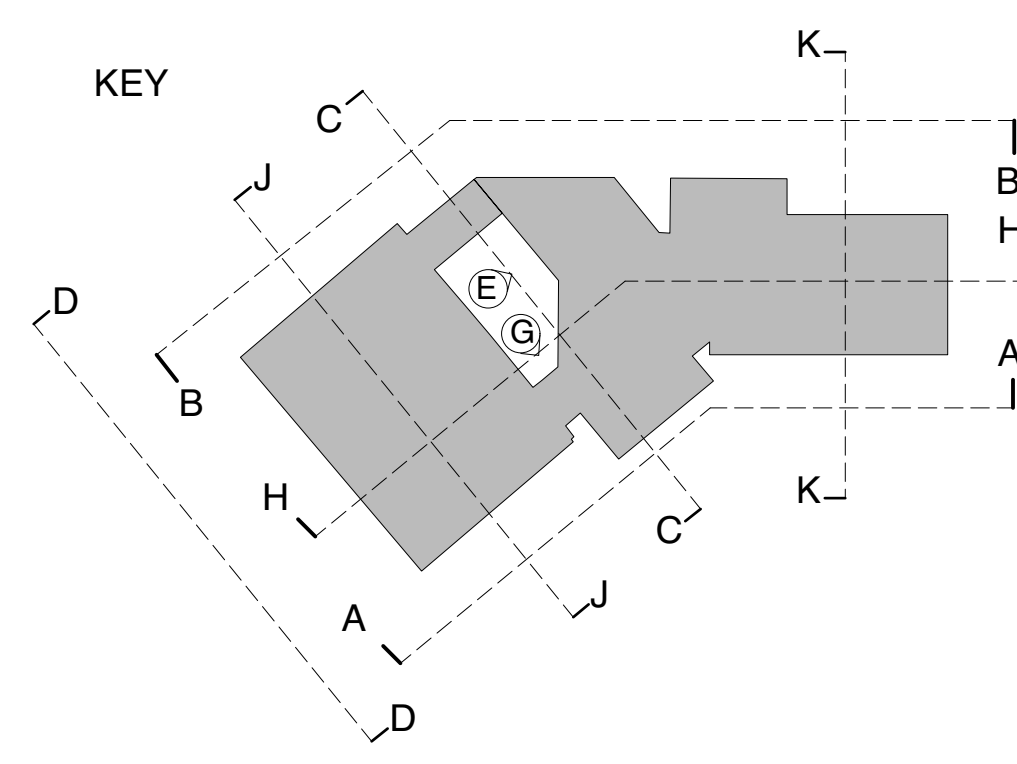
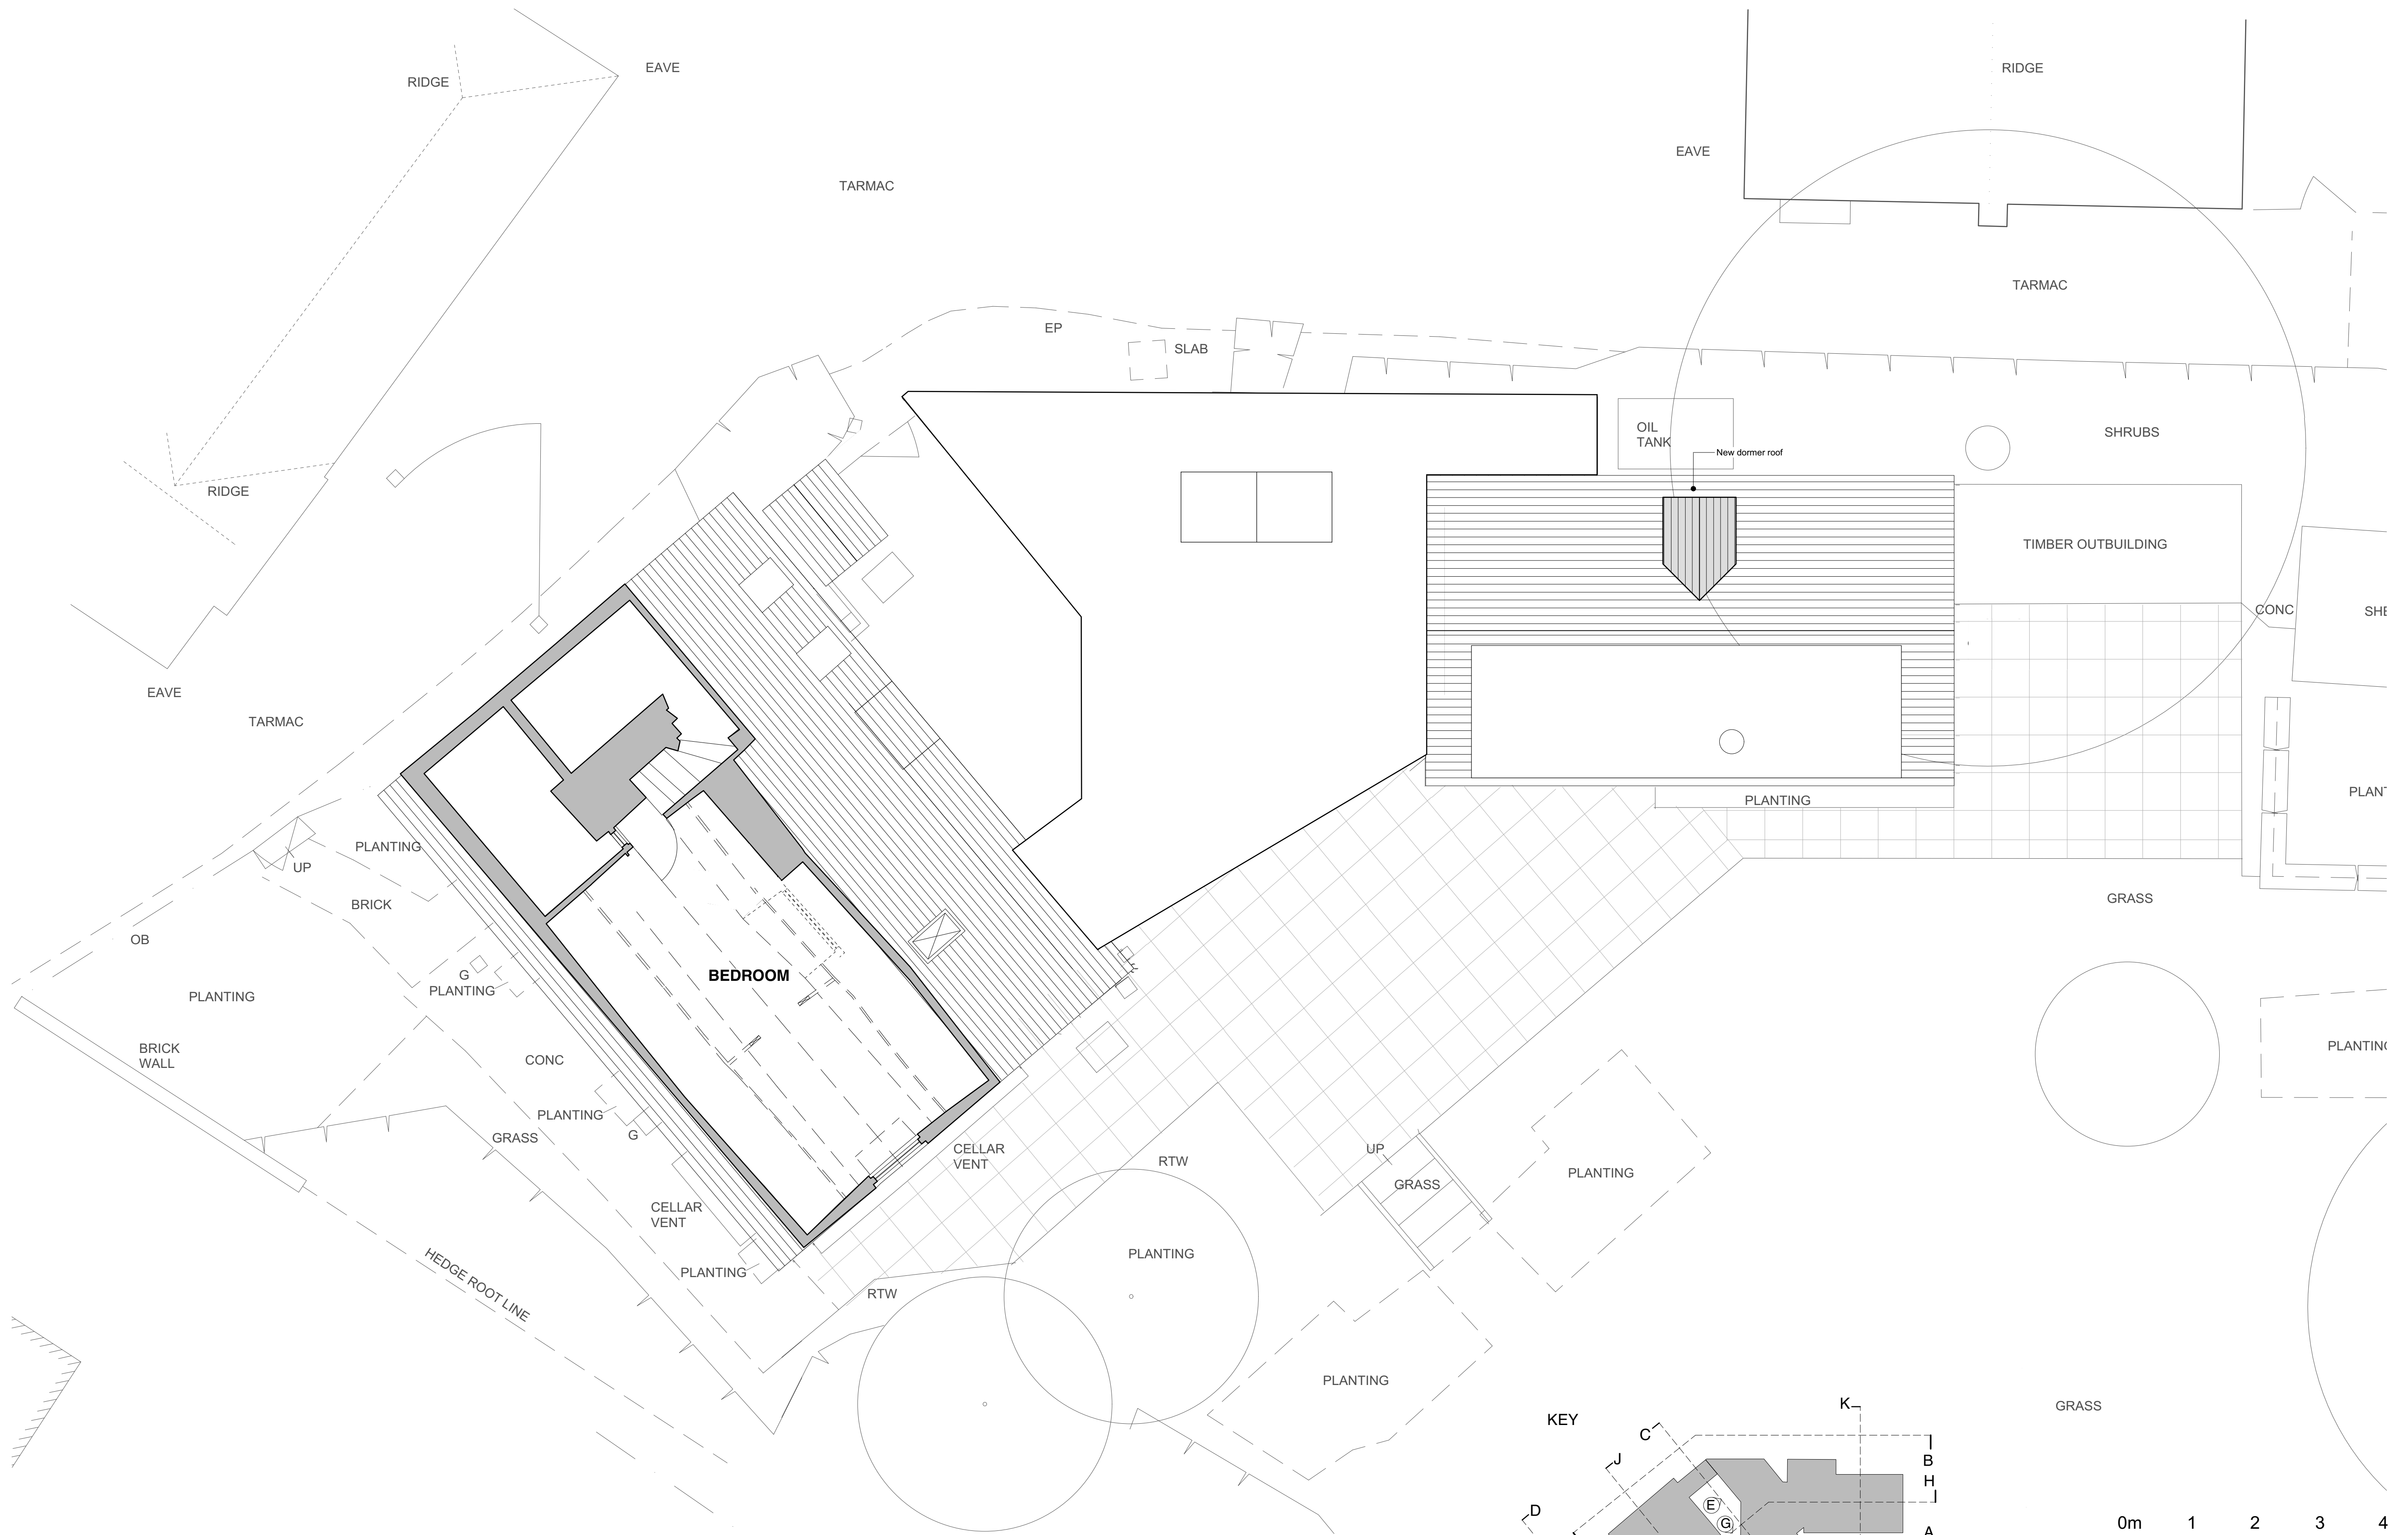


Job Name BOWLING ALLEY COTTAGE, THE GREEN, HORSTED KEYNES, RH17 7AP			
Client LISTED BUILDING		Drawing Title PROPOSED SECOND FLOOR PLAN	
Date Jan '25	Scale 1:50@ A1	Job Ref	Drawing Number L-202g
© All rights reserved - Do not scale off drawing All dimensions to be checked on site			