




GENERAL NOTES: DO NOT SCALE FROM THIS DRAWING. USE WRITTEN DIMENSIONS ONLY. DRAINAGE IS STRICTLY SHOWN INDICATIVE AND SHOULD BE CAREFULLY LOCATED ON SITE BY CONTRACTOR TO AVOID DAMAGE DURING CONSTRUCTION. BOUNDARY POSITIONS ARE ASSUMED ONLY ON THE BASIS OF AN ON SITE VISUAL INPSECTION, CLIENT TO ENSURE BOUNDARY POSITION IS CONFIRMED BEFORE COMMENCEMENT OF ANY CONSTRUCTION..

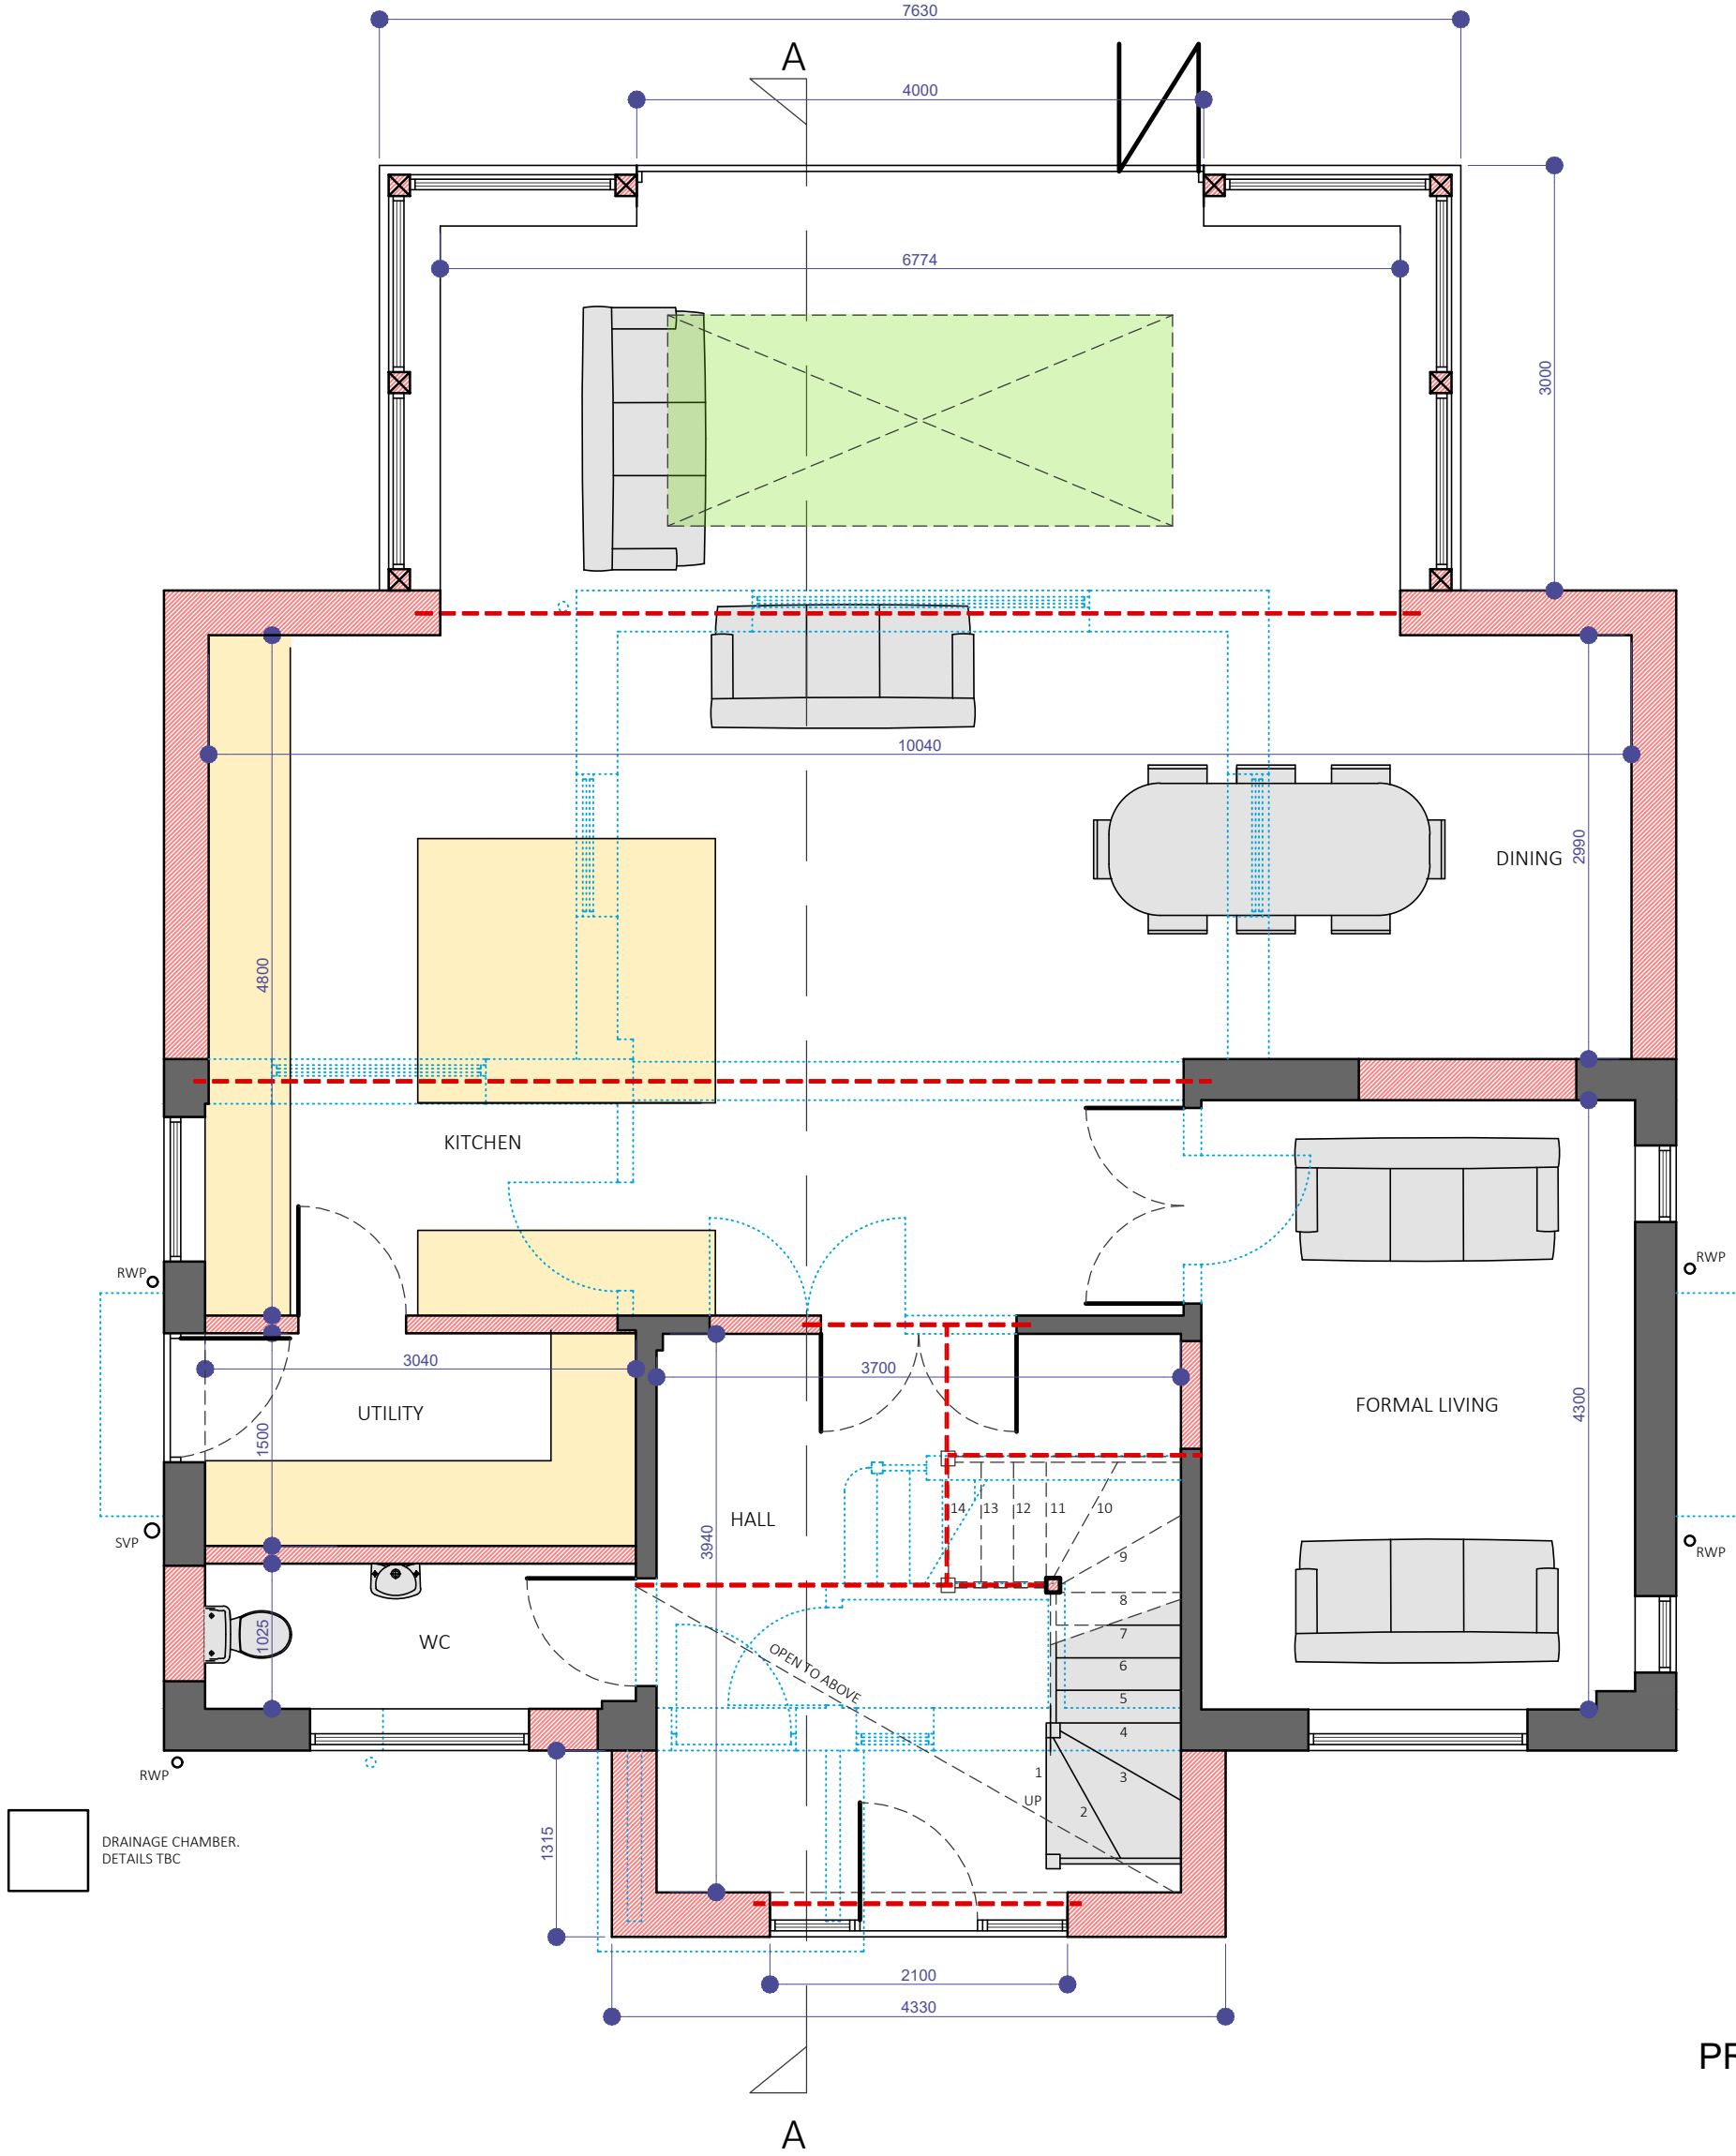


PROPOSED GROUND FLOOR PLAN - 1:50@A1

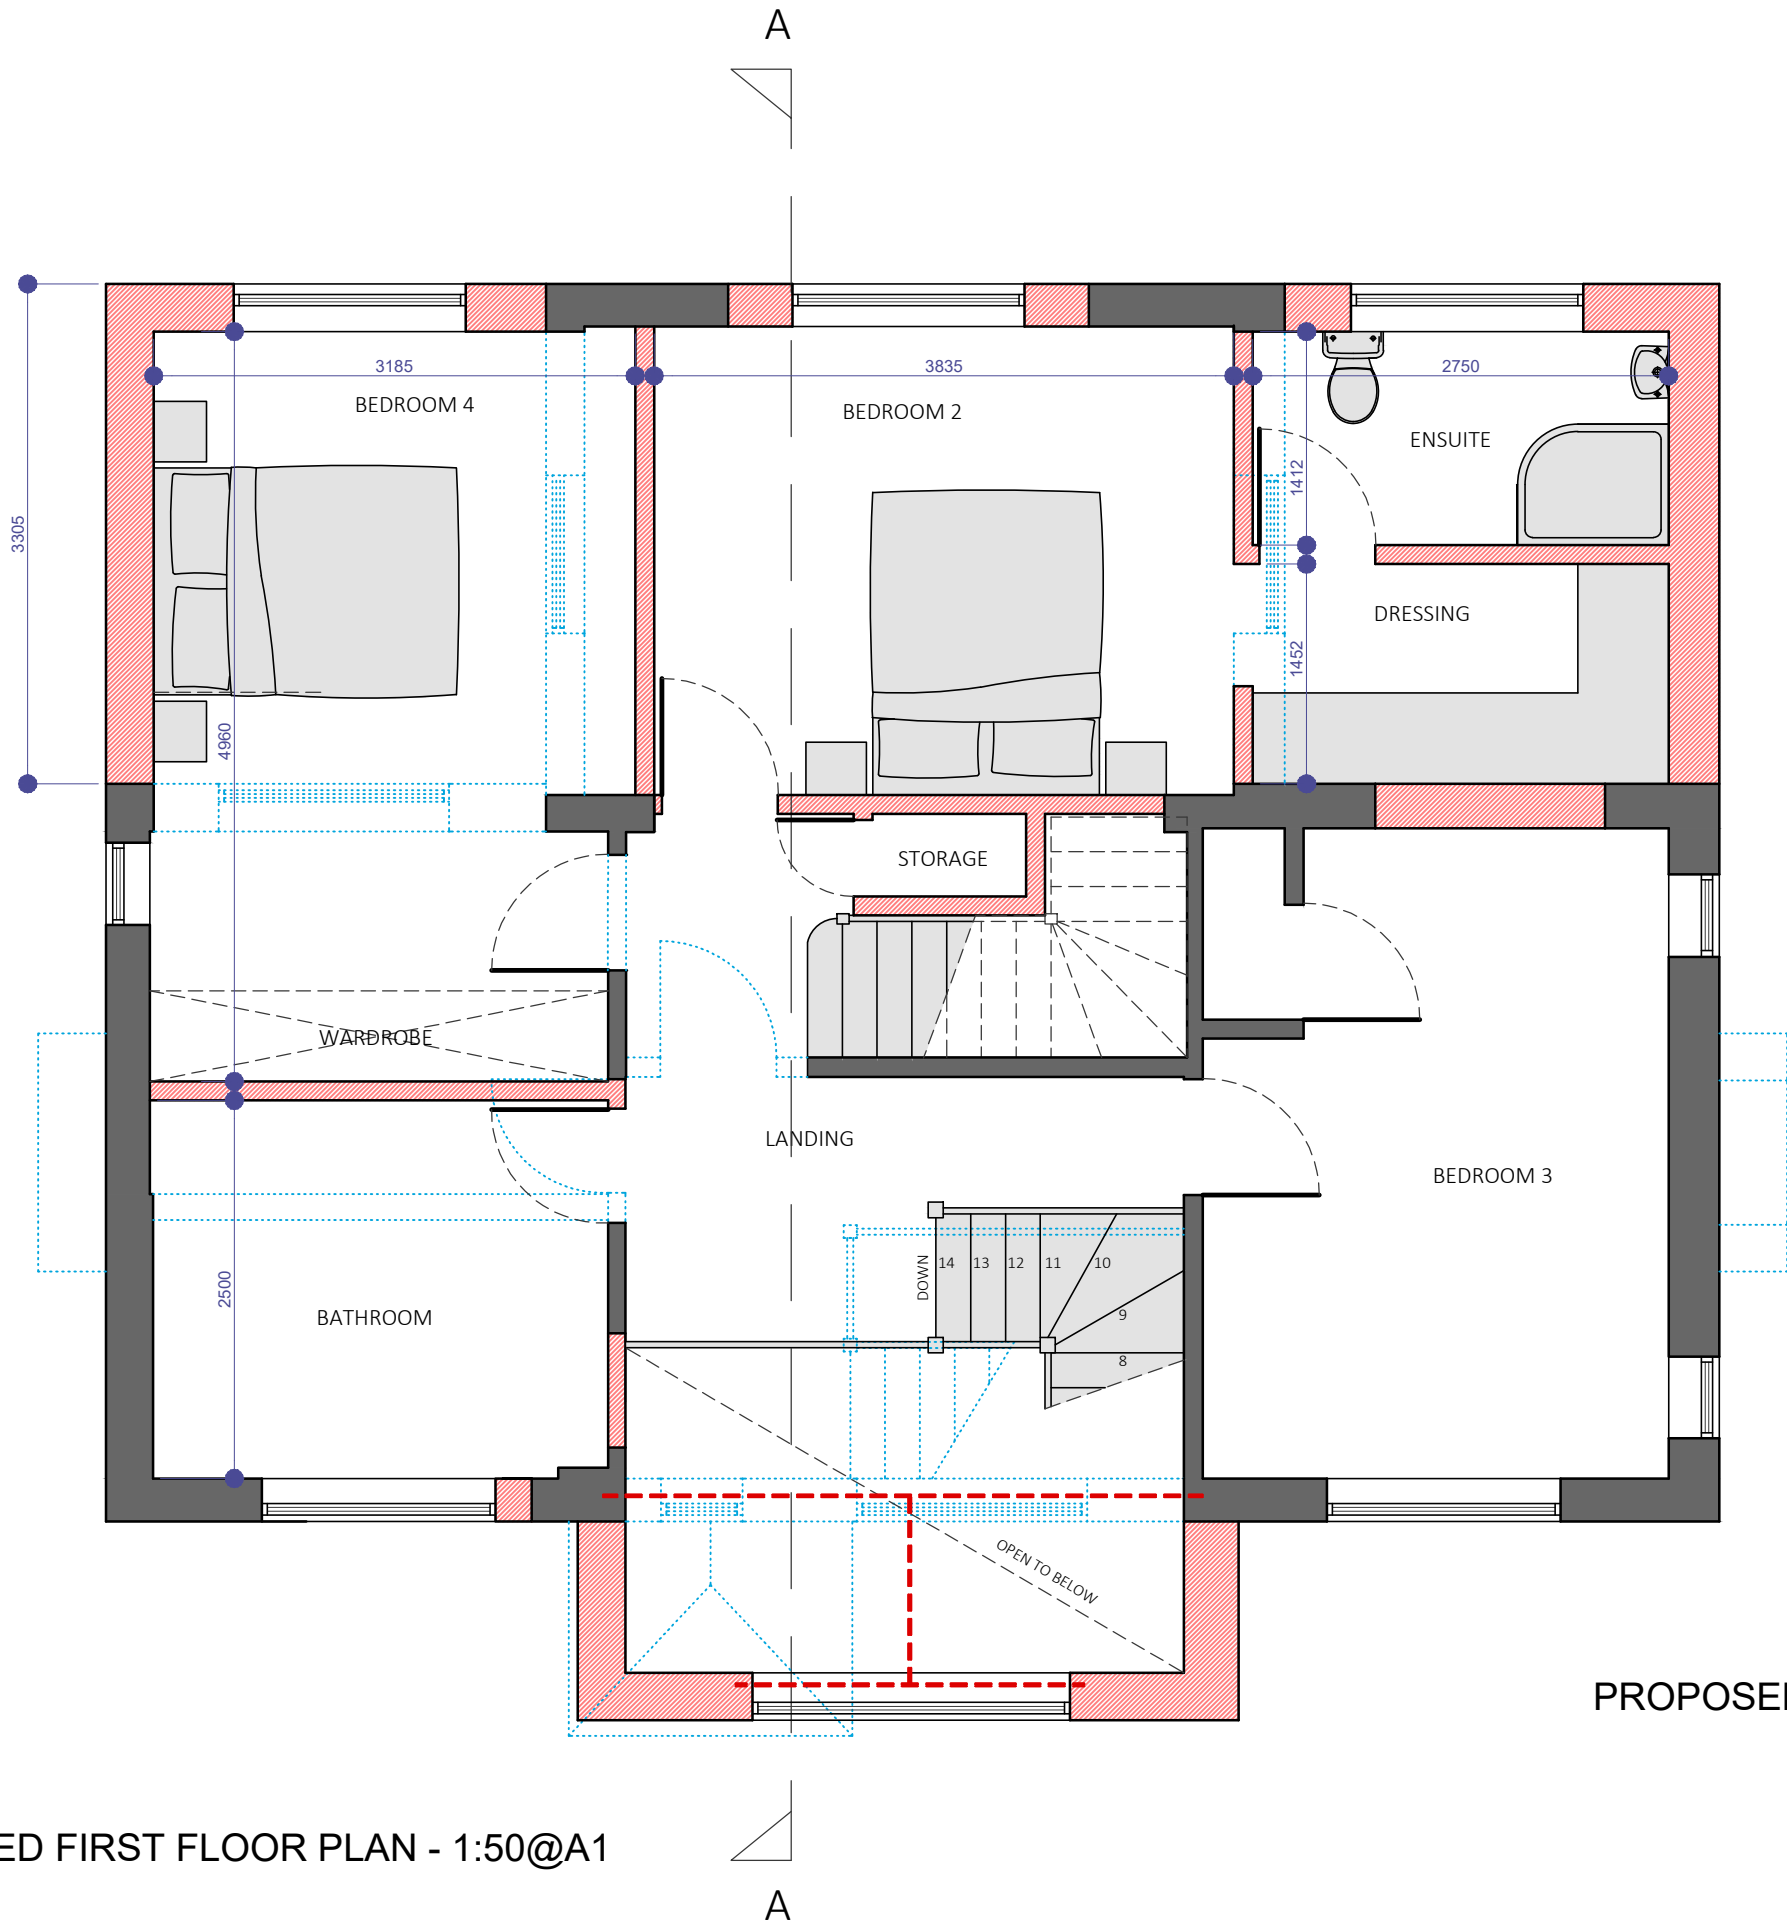

PROPOSED FIRST FLOOR PLAN - 1:50@A1

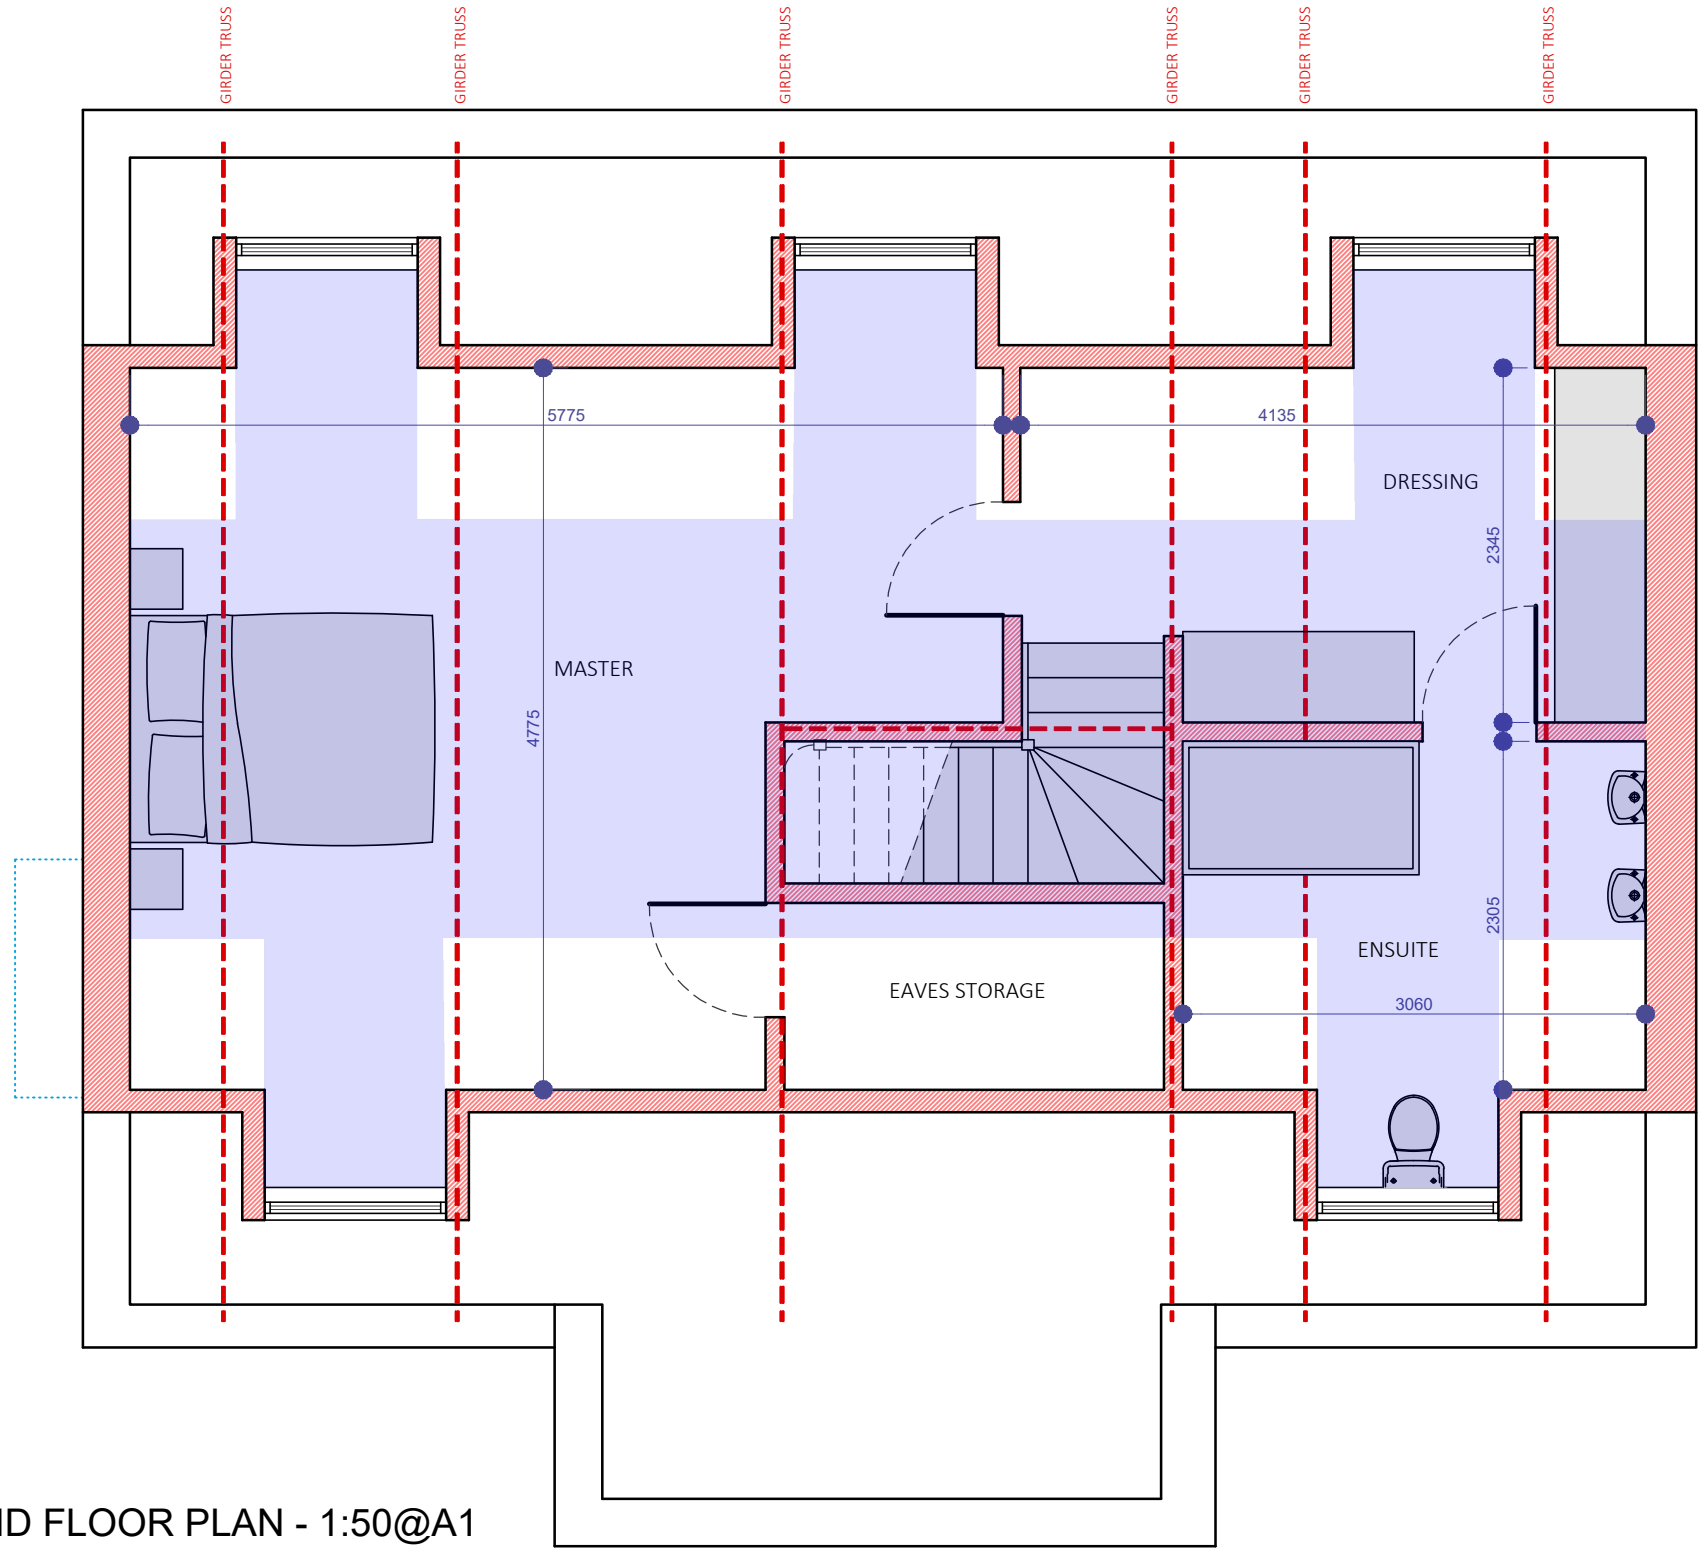

PROPOSED SECOND FLOOR PLAN - 1:50@A1

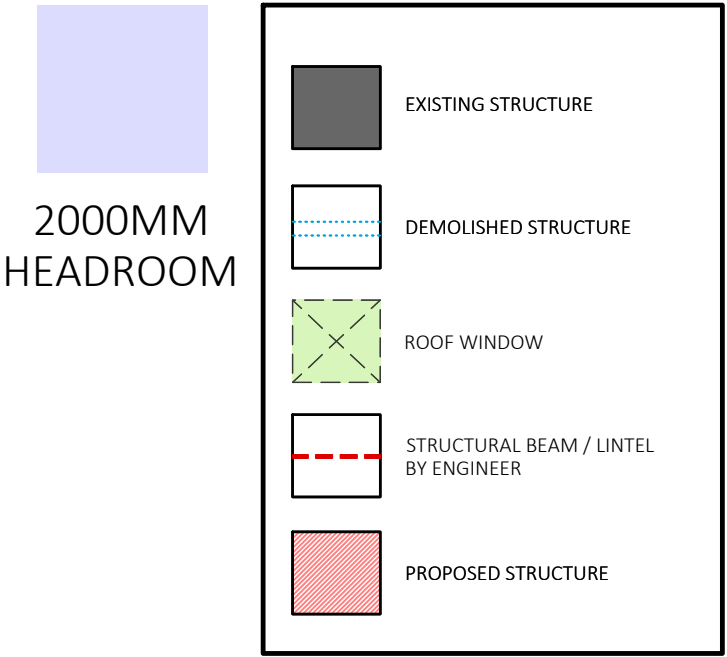


SIDE ELEVATION - 1:100@A1




REAR ELEVATION - 1:100@A1



SIDE ELEVATION - 1:100@A1

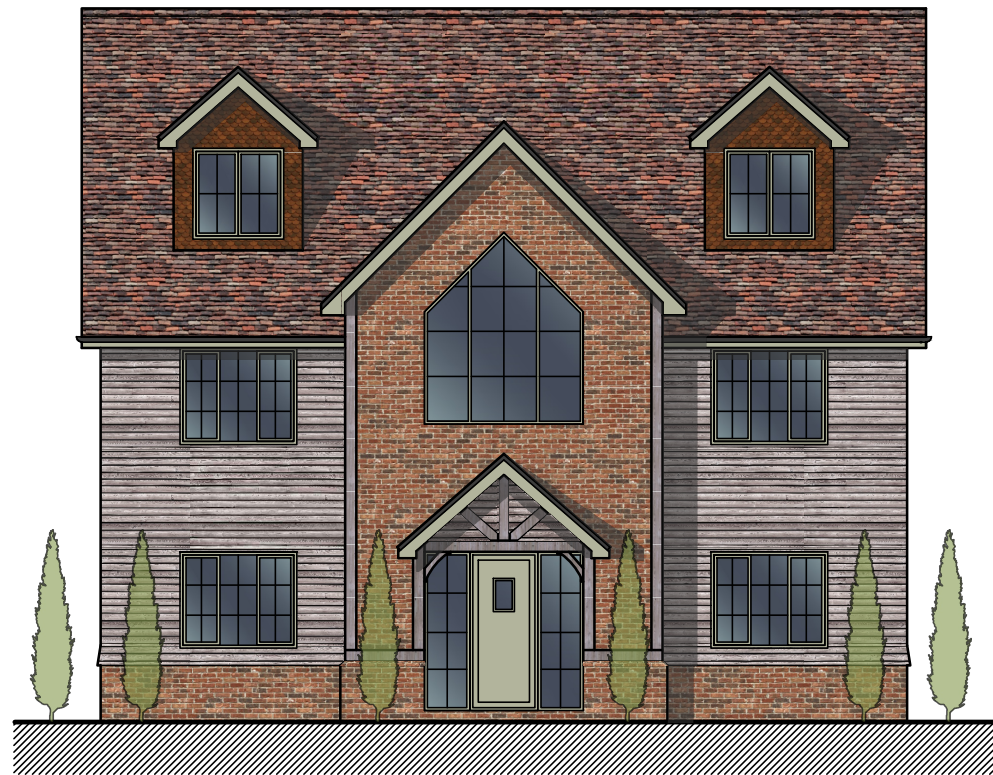


FRONT ELEVATION - 1:100@A1

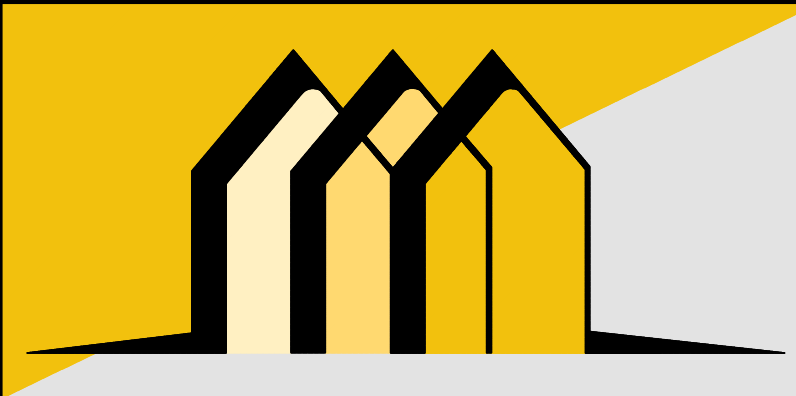

CONTACT INFO

E: Scott@EllisdonArchitecturalAssociates.co.uk  
W: WWW.EllisdonArchitecturalAssociates.co.uk  
M: 07828 189525

SCALE BARS

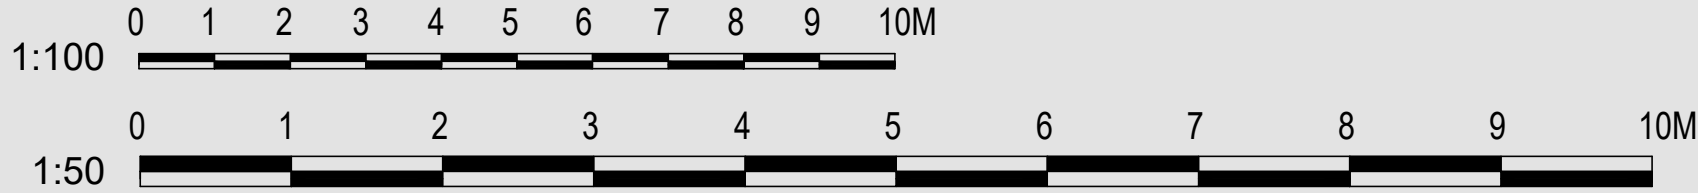

| REVISION | DESCRIPTION | STATUS:  | CLIENT:     | MR & MRS CHARMAN | SITE ADDRESS:                                          |
|----------|-------------|----------|-------------|------------------|--------------------------------------------------------|
| 0        | FIRST ISSUE | PLANNING | JOB REF:    | 627              | HEDGEROWS<br>ORCHARD WAY<br>HAYWARDS HEATH<br>RH17 5ST |
| A        |             |          | DRG. NO:    | 02               |                                                        |
| B        |             |          | DRG. TITLE: | PROPOSED PLANS   |                                                        |
| C        |             |          | DATE:       | MARCH 2025       |                                                        |
|          |             |          | SCALE:      | 1:50/100@A1      |                                                        |