




MID SUSSEX DC
20 JAN 2025

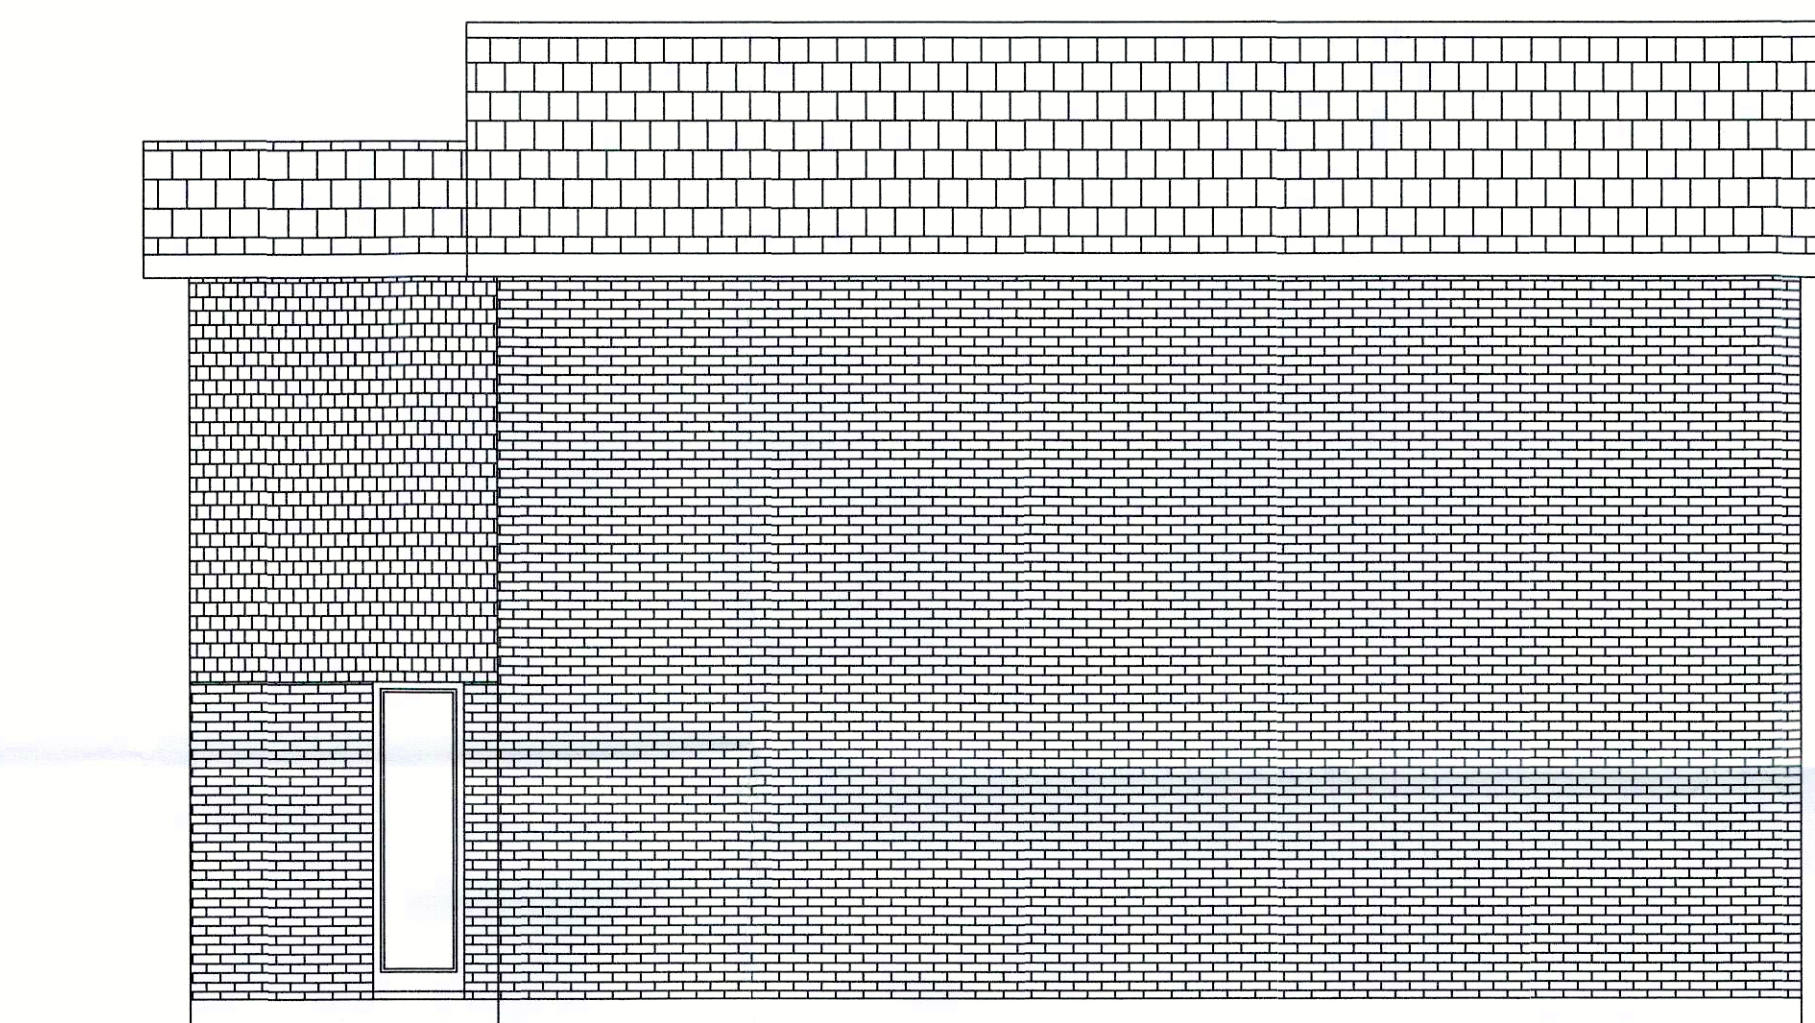


PROPOSED WEST ELEVATION

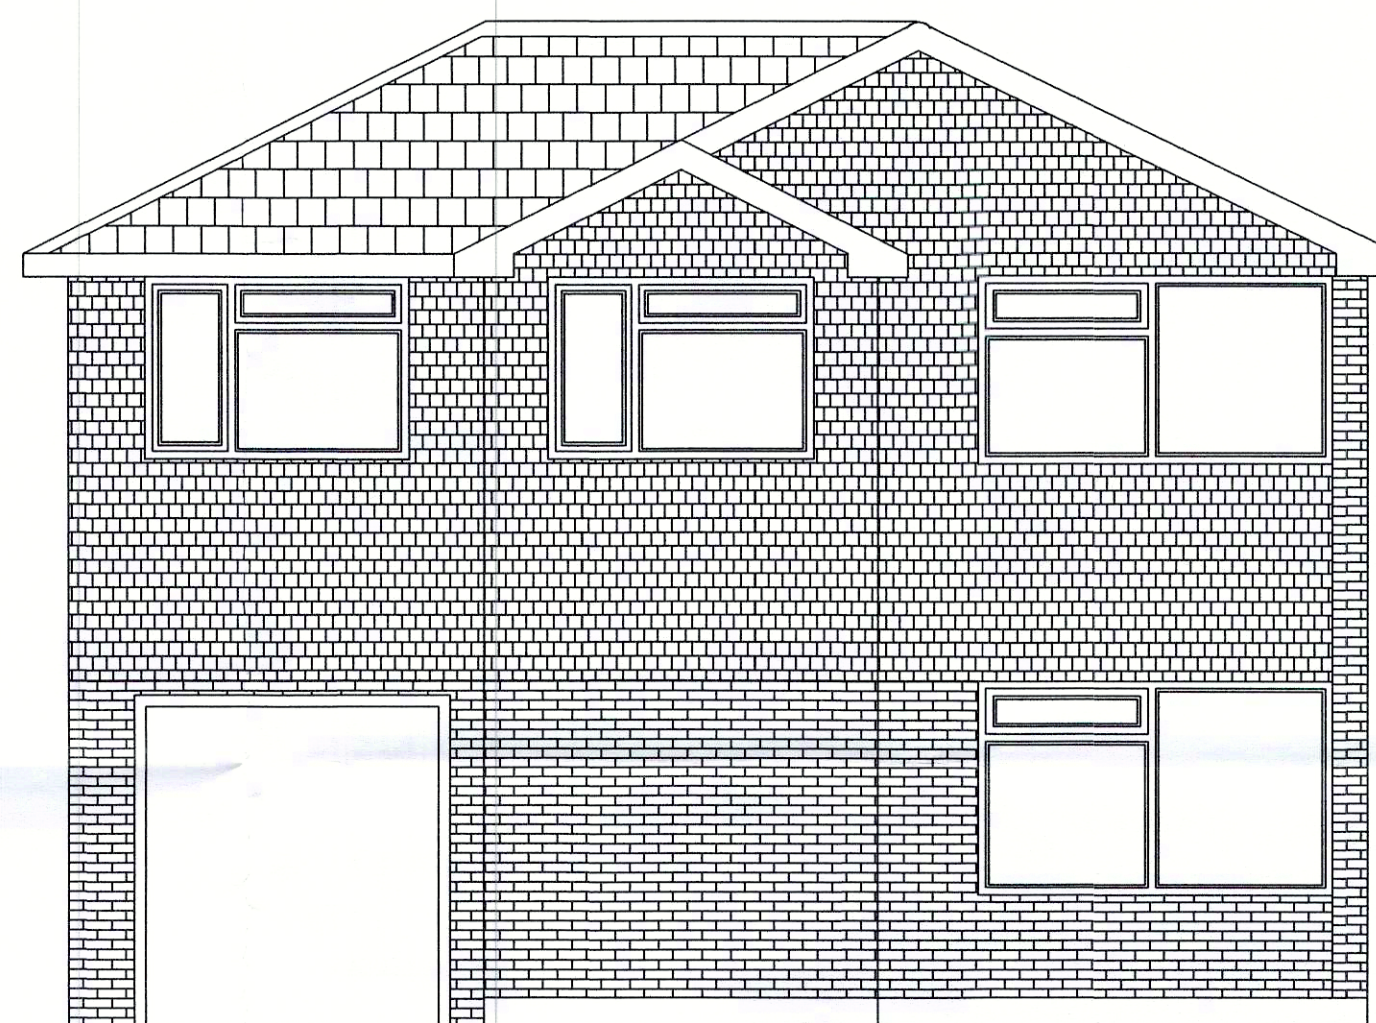

PROPOSED NORTH ELEVATION

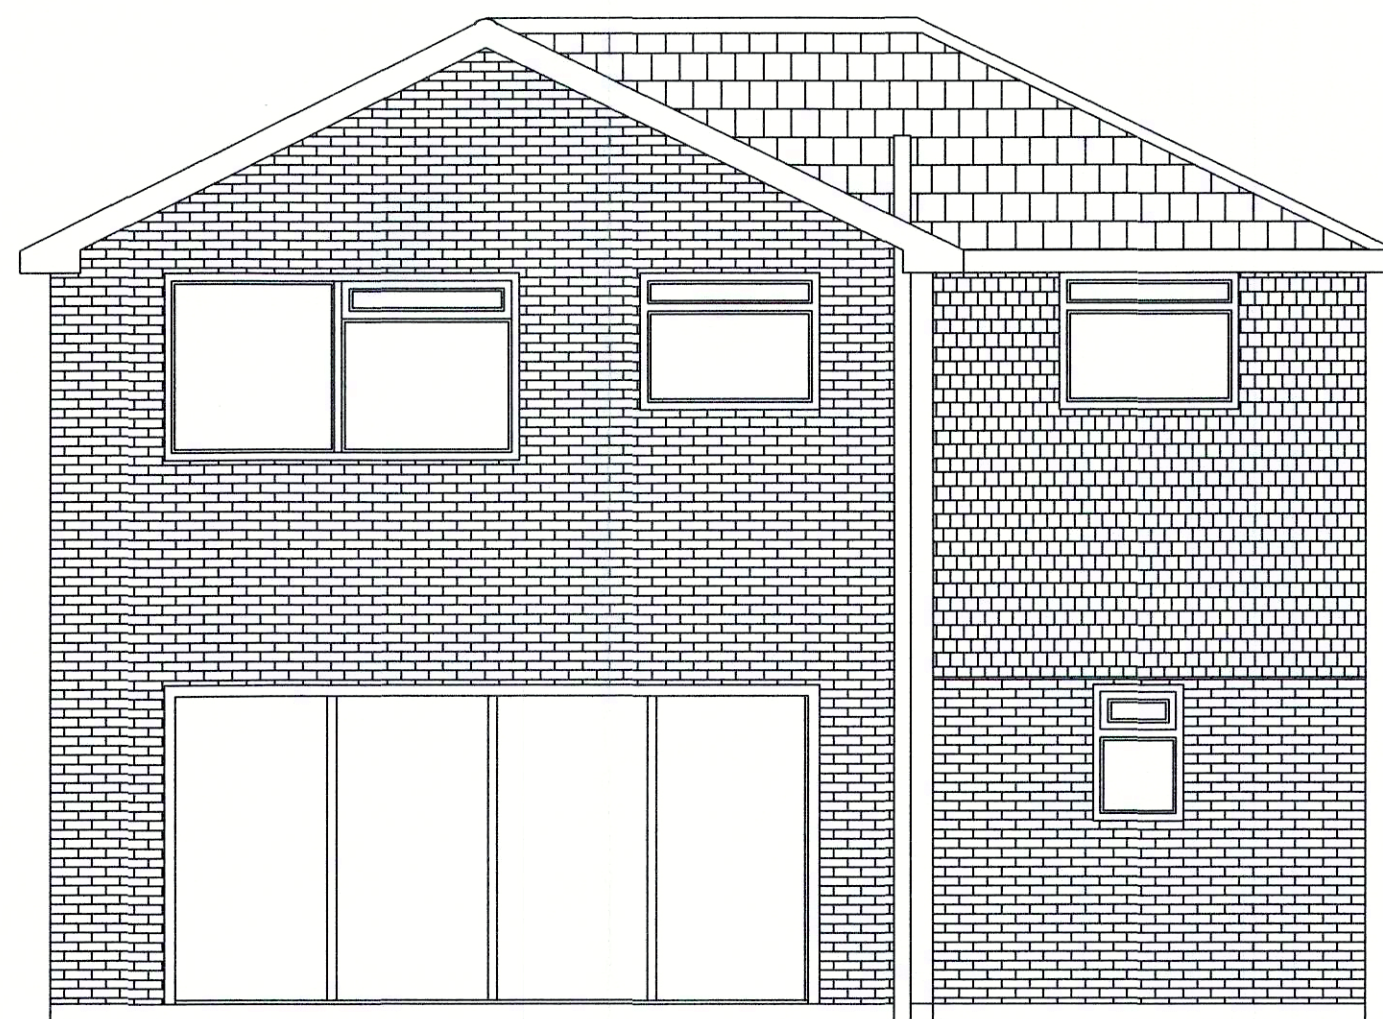

PROPOSED SOUTH ELEVATION

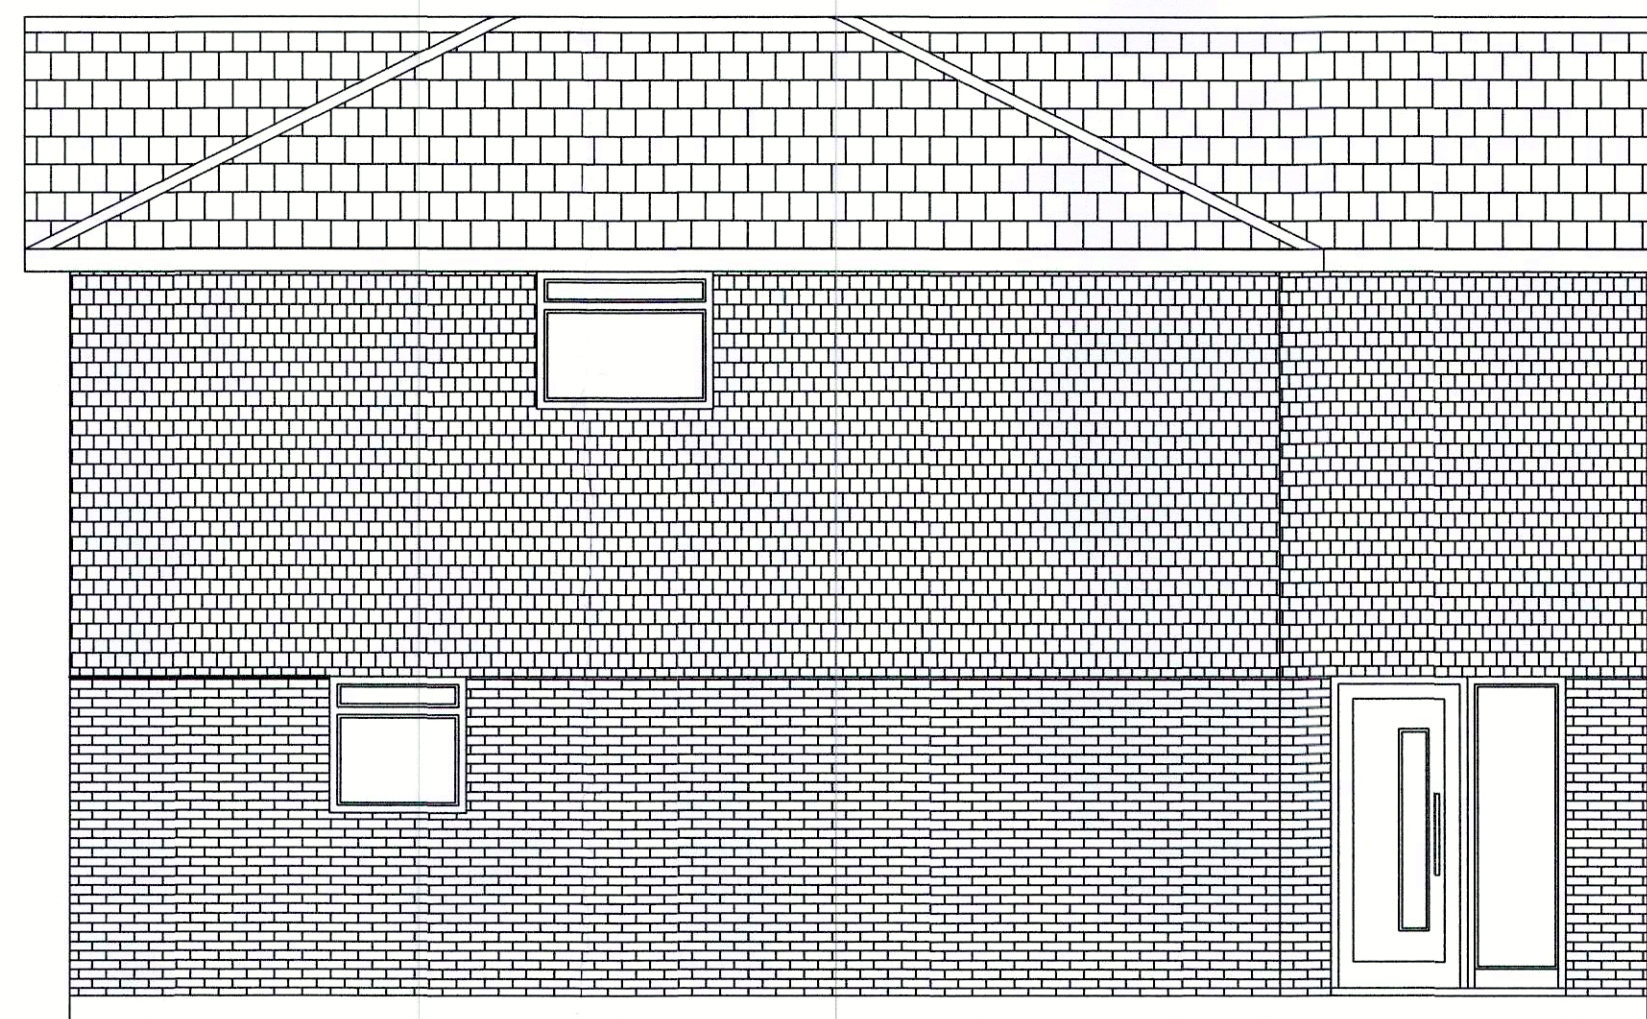

PROPOSED EAST ELEVATION

1 Colwel Close
Haywards Heath
West Sussex
RH 16 4HF



ARROW SURVEY CONSUTANTS LTD		
07780 130524	Drawn PGB	
Date 4.12.2024	Scale 1:50	
Rev 1Jan 2025	Proposed Elevations	