



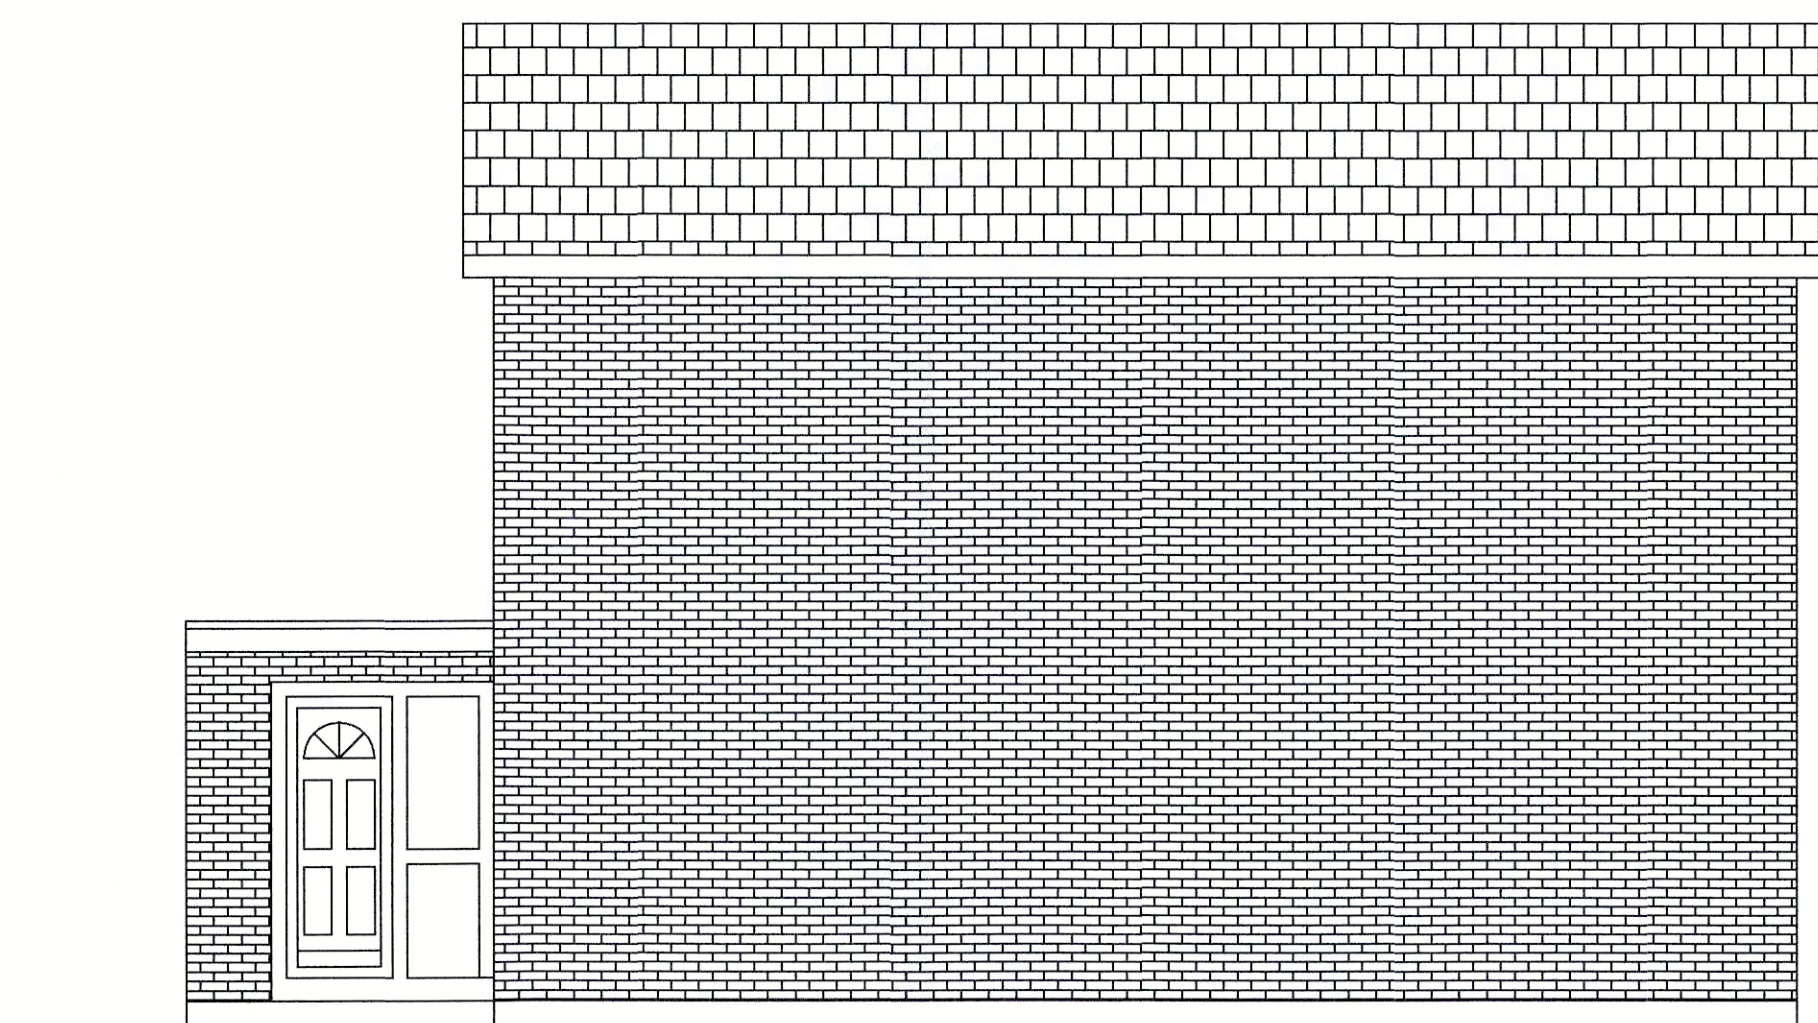


EXISTING WEST ELEVATION

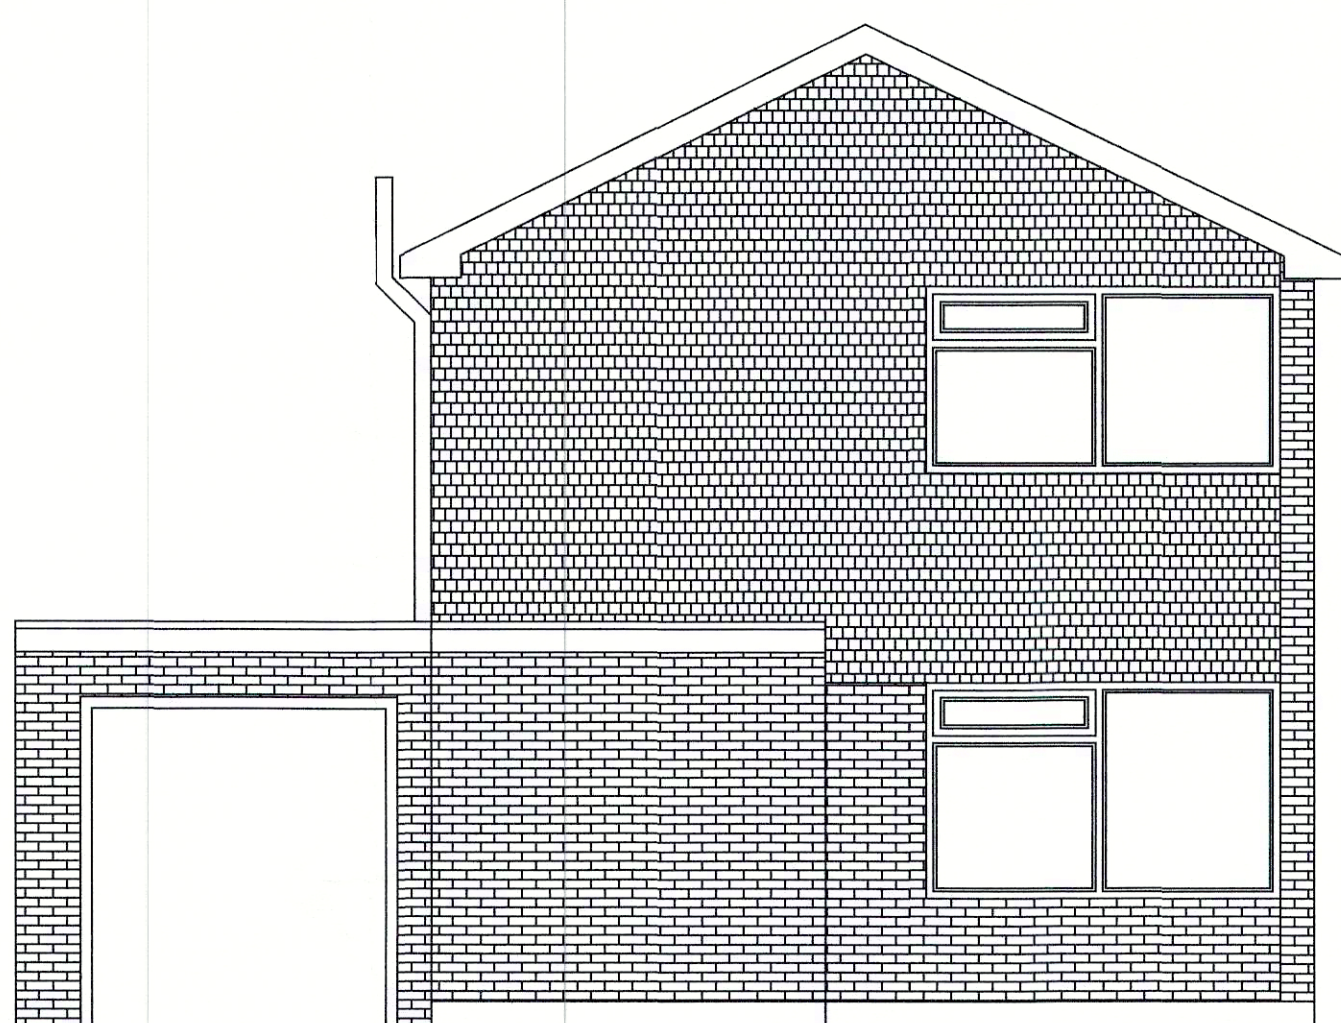


EXISTING NORTH ELEVATION

1 Colwel Close
Haywards Heath
West Sussex
RH 16 4HF

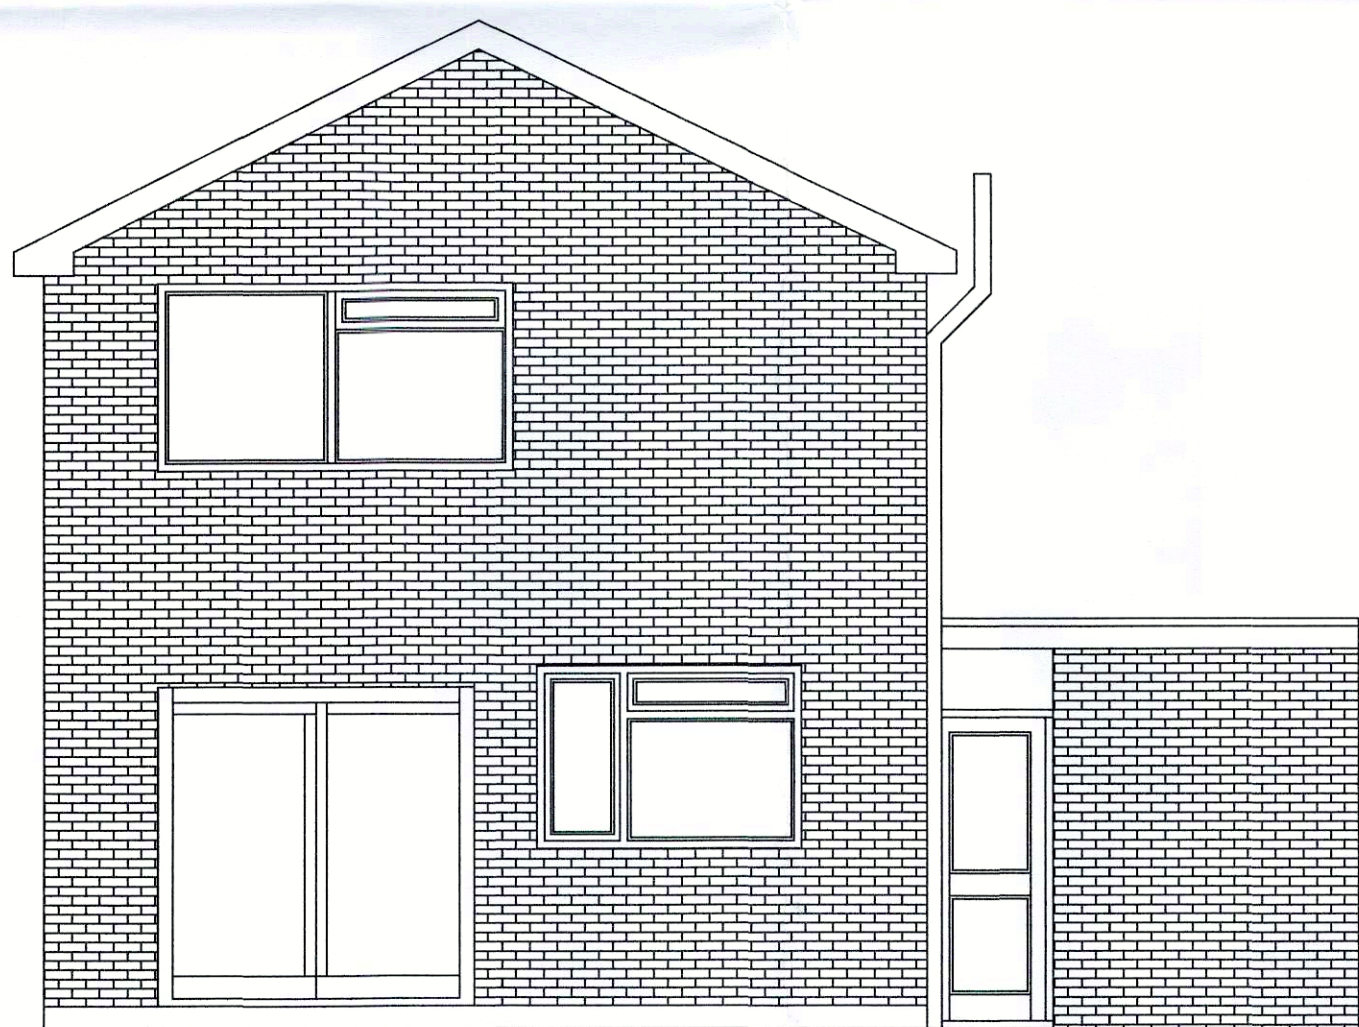

EXISTING SOUTH ELEVATION

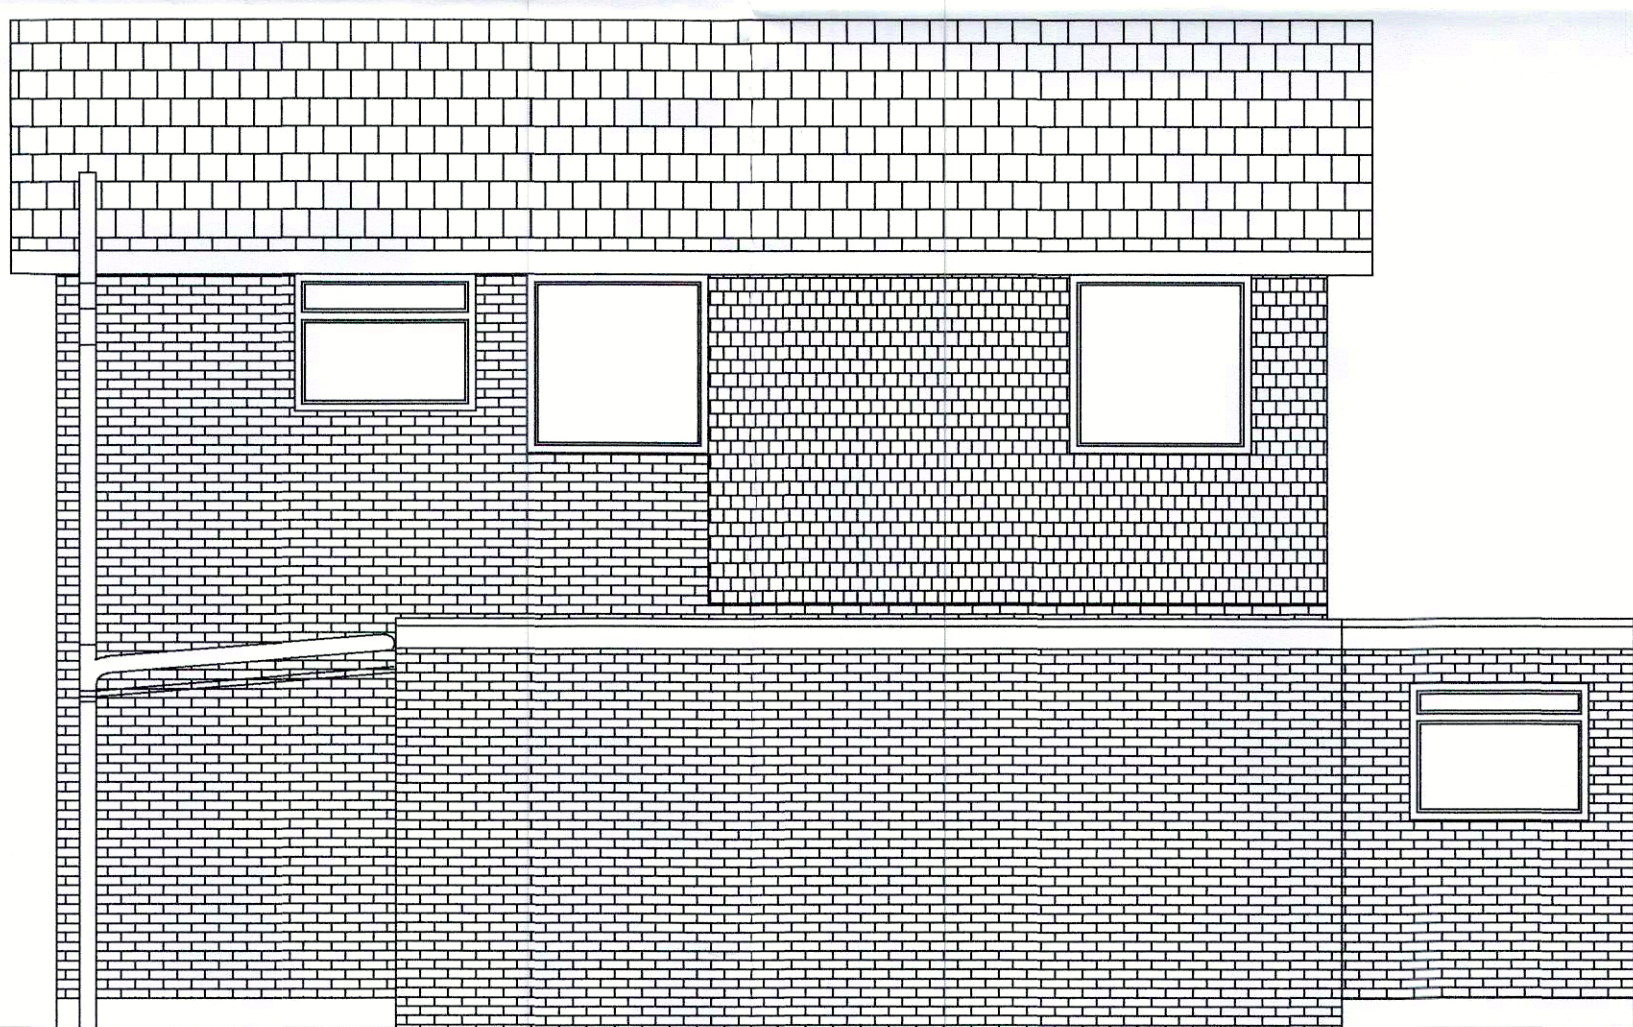

EXISTING EAST ELEVATION

ARROW SURVEY CONSUTANTS LTD	
07780 130524	Drawn PGB
Date 4.12.2024	Scale 1:50
Rev1 2025	Existing Elevations