

REVISIONS:	
name	pc

DRAWN BY:
pc

DATE:
December 2024

SCALE:
1/100@A2

DRAWING NO:
200


JOB NO:
re - 300

DRAWING STATUS :
planning


DRAWING:
existing drawings

PROJECT :
roxanne, cranstoun road, east
grimslead, m19 3hq


FIRST FLOOR

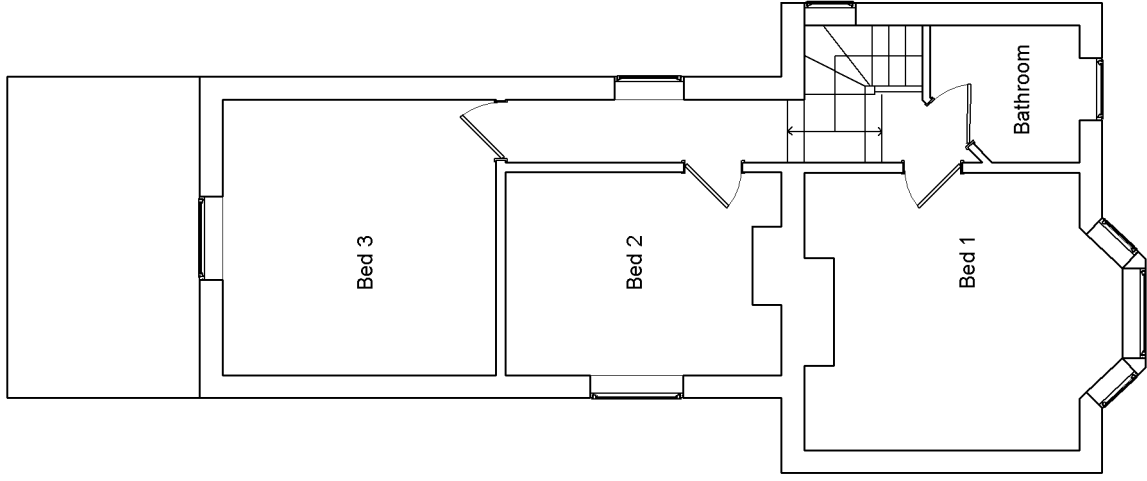

GROUND FLOOR

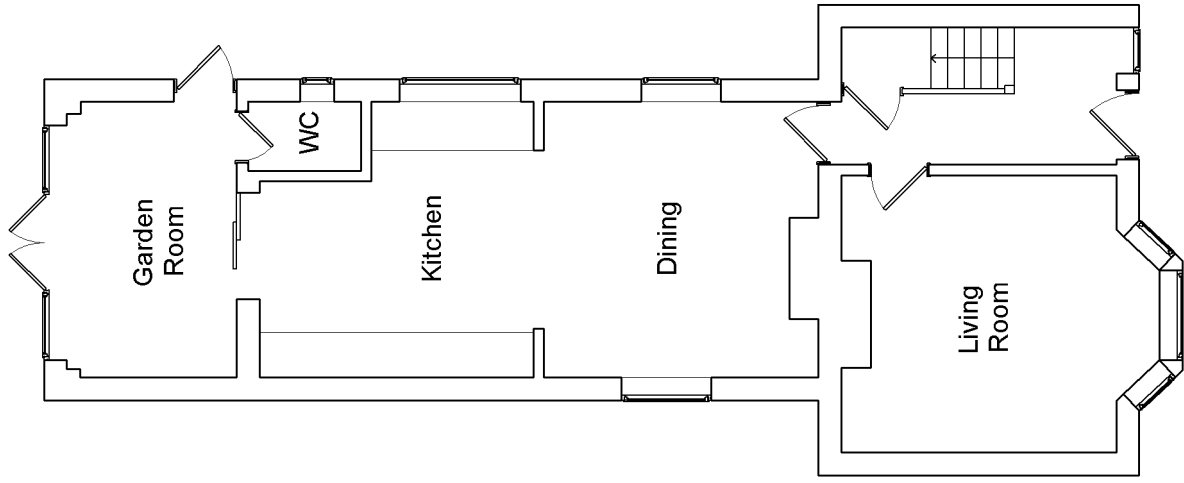


SIDE EAST
ELEVATION

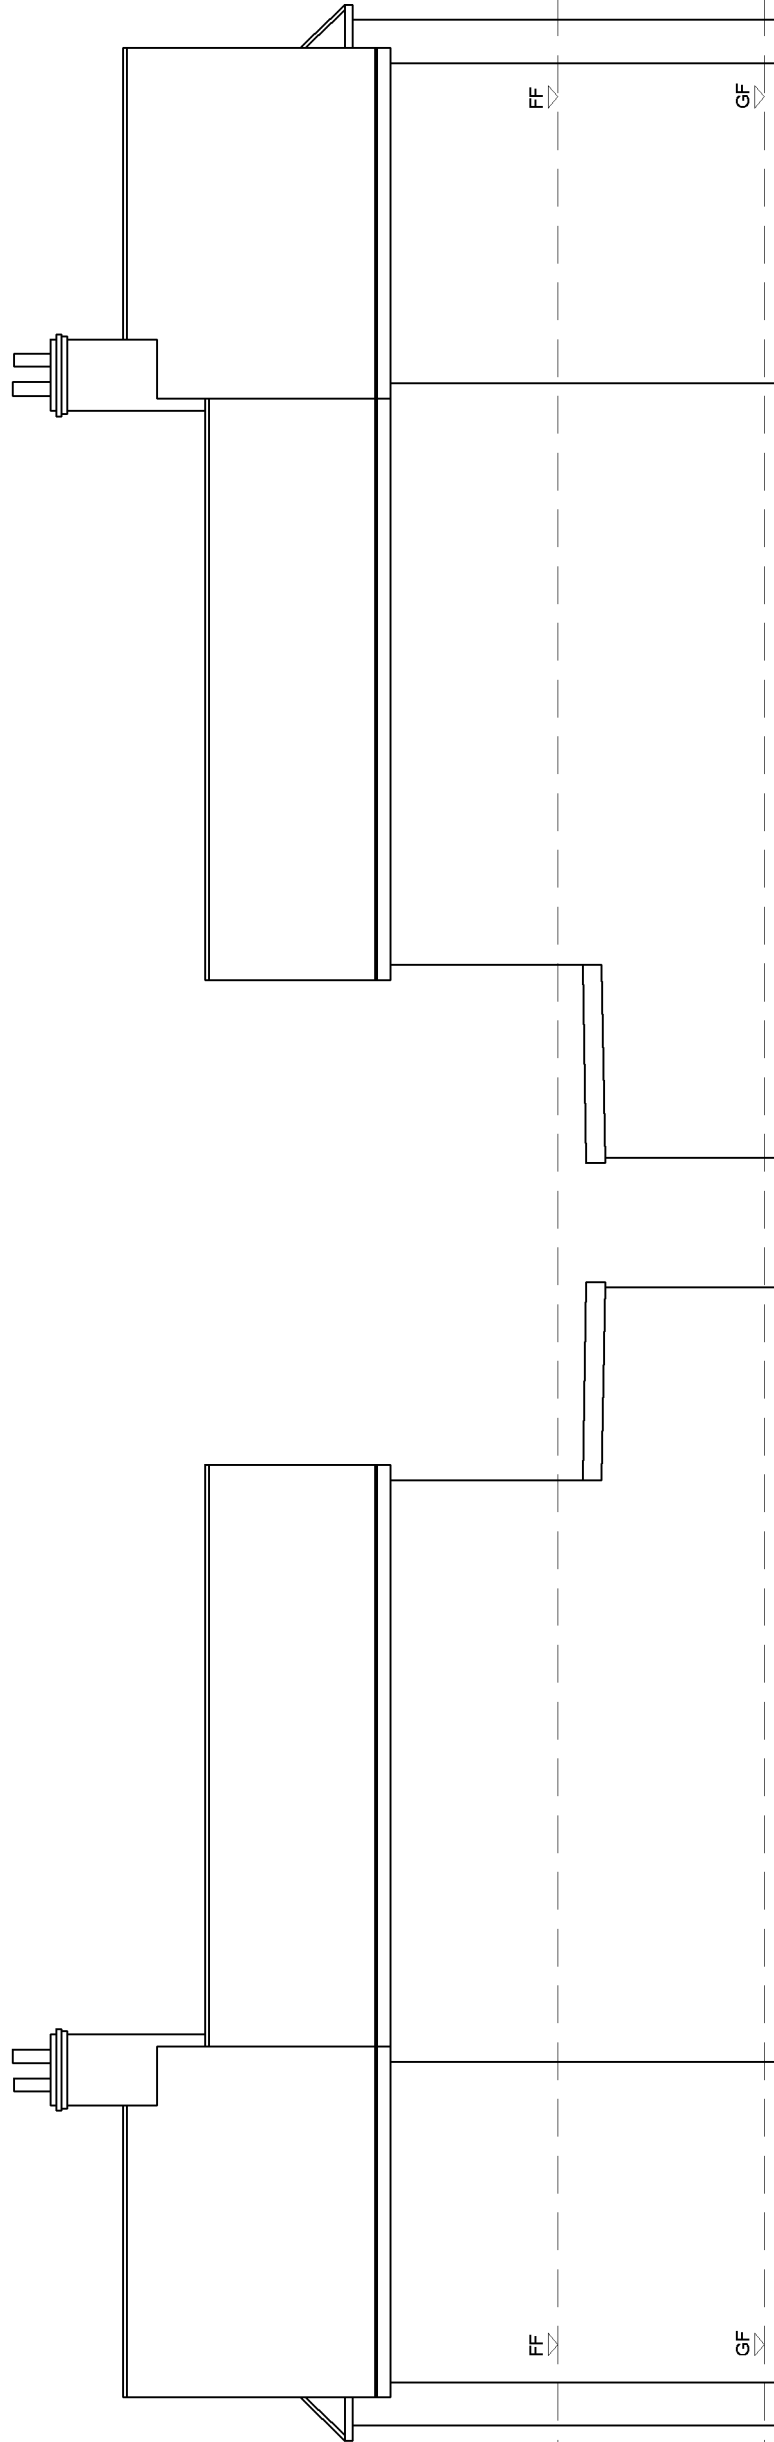


SIDE WEST
ELEVATION

REAR ELEVATION

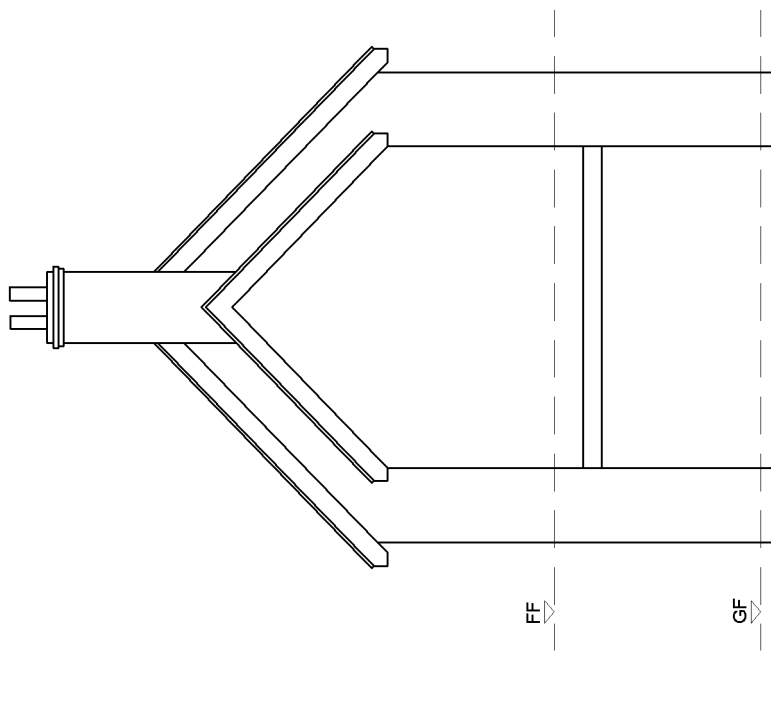

FRONT ELEVATION

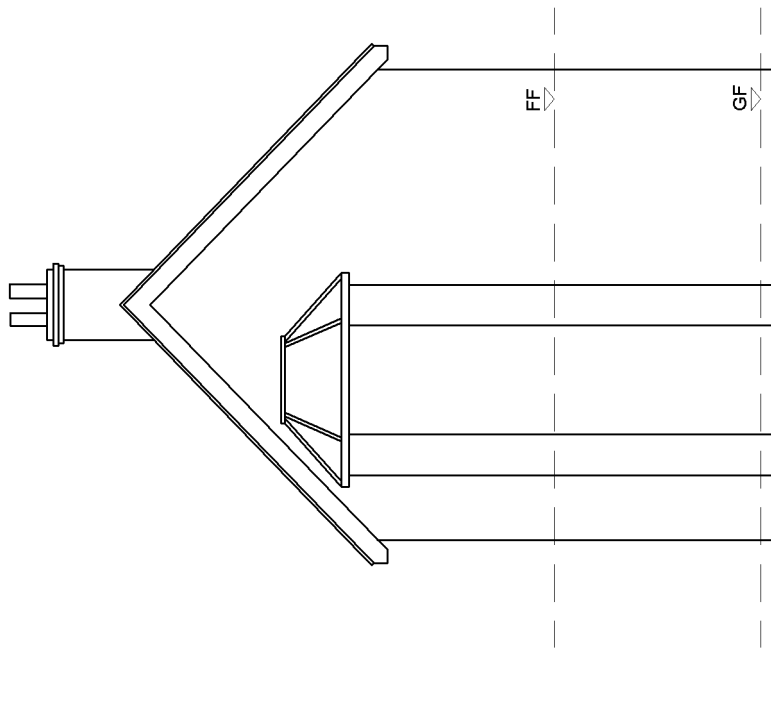

SITE BOUNDARY

SITE BOUNDARY

SITE BOUNDARY

1 - THIS DRAWING IS THE PROPERTY OF B+C ARCHITECTURE. IT IS NOT TO BE REPRODUCED OR USED IN ANY MANNER WITHOUT WRITTEN CONSENT.
2 - NO DIMENSIONS TO BE TAKEN FROM THIS DRAWING UNLESS SPECIFICALLY STATED OTHERWISE.
3 - ALL DIMENSIONS TO BE TAKEN FROM THE EXISTING BUILDING UNLESS SPECIFICALLY STATED OTHERWISE.
4 - THIS DRAWING IS TO BE USED FOR CONSTRUCTION PURPOSES ONLY. IT IS NOT TO BE USED FOR ANY OTHER PURPOSE.
SCALE :
0 1m 2m 4m



B+C ARCHITECTURE
t. 0751 878897
e. pc@b+carchitecture.co.uk
w. www.b+carchitecture.co.uk