





FRONT ELEVATION SOUTH WEST

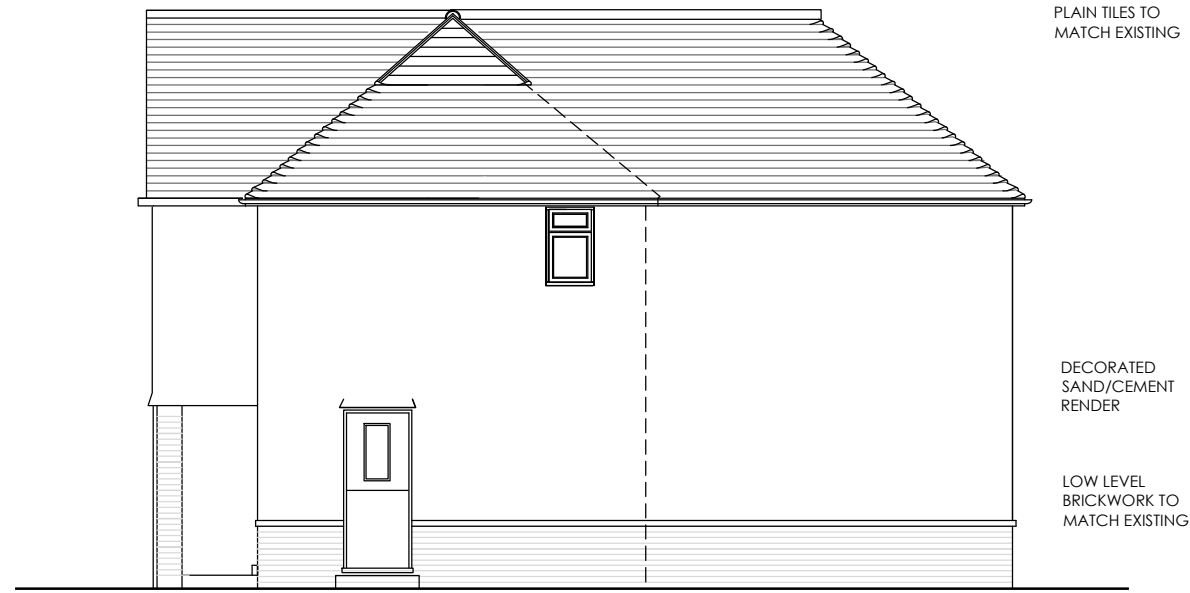


SIDE ELEVATION SOUTH EAST




REAR ELEVATION NORTH EAST

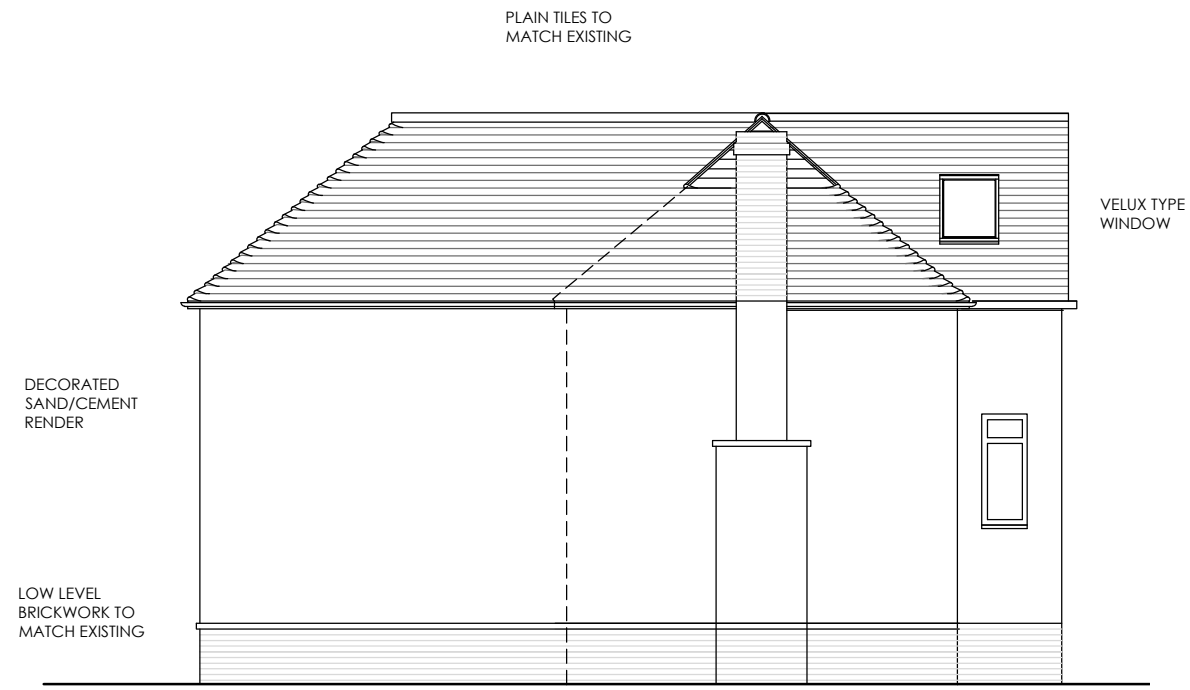


SIDE ELEVATION NORTH WEST

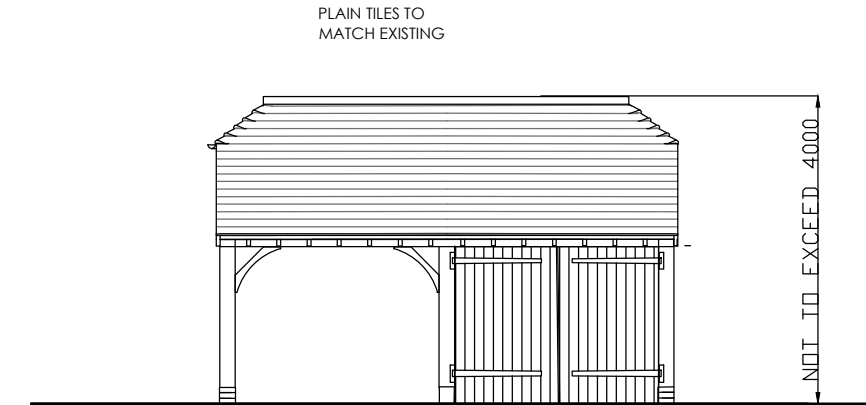


FRONT ELEVATION SOUTH EAST

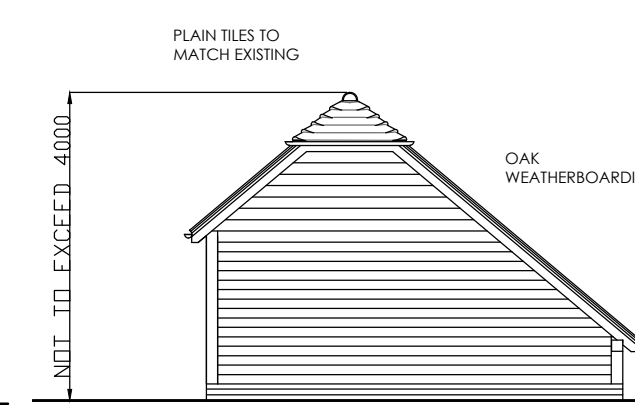


SIDE ELEVATION NORTH EAST

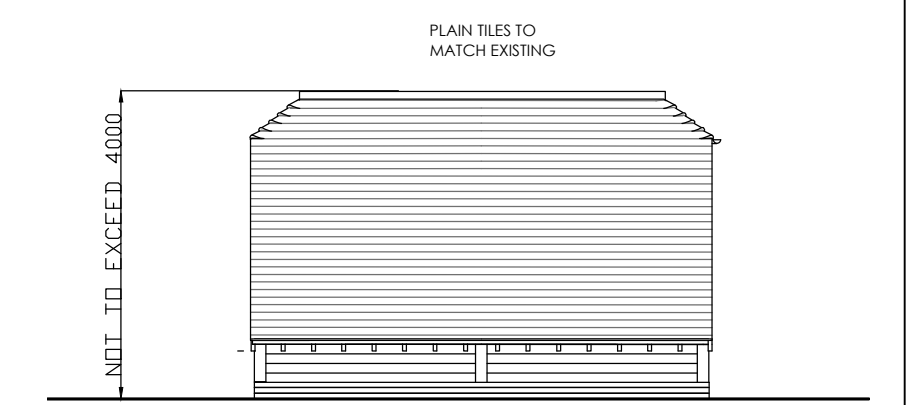

REAR ELEVATION NORTH WEST

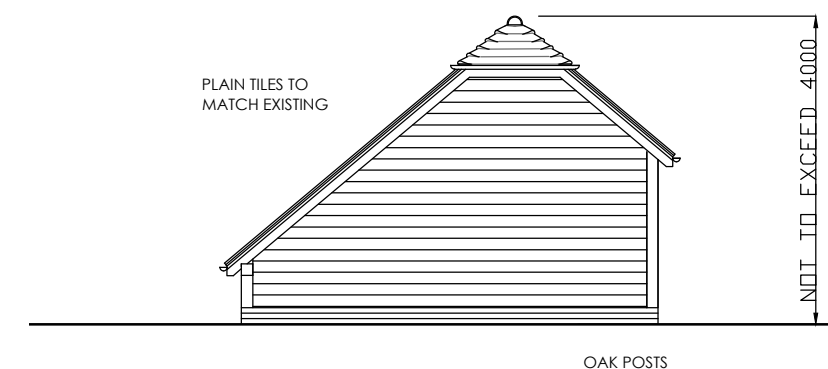

SIDE ELEVATION SOUTH WEST

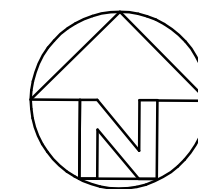

LOCATION PLAN
Scale 1:1250

REVISION A - December 2016
BLOCK PLAN AMENDED TO READ LOCATION PLAN
REVISION B - February 2017
TREES REMOVED AS TREE REPORT - 06/02/2017
REVISION C - March 2017
GARAGE AMENDED AND RELOCATED FOLLOWING
PLANNING OFFICERS COMMENTS.
REVISION D - May 2017
GARAGE AMENDED
REVISION E - August 2017
EXTENSION DEPTH AMENDED
REVISION F - December 2017
FIRST FLOOR PLAN, ROOF PLAN AND ELEVATIONS
AMENDED

A.J. YOUNGER Dip Arch (Hons) RIBA
CHARTERED ARCHITECTS
102-104 HIGH STREET
GOODSTONE
SURREY
Tel: 01883 742646
Mob: 0781 842 1567
email: alyounger@aol.com

Client: MR & MRS WATKINSON
TIMBERS
CANSIRON LANE
ASHURST WOOD
WEST SUSSEX RH19 3SE


Project: TIMBERS
CANSIRON LANE
ASHURST WOOD
WEST SUSSEX RH19 3SE

Drawing Title:
PLANNING DRAWINGS
AS PROPOSED


Date: July 2016 Drawing No: AY:99:486:01

Scale: 1:100 @ A1 Revision:


1	2	3	4	5	6	7	8	9	10
---	---	---	---	---	---	---	---	---	----

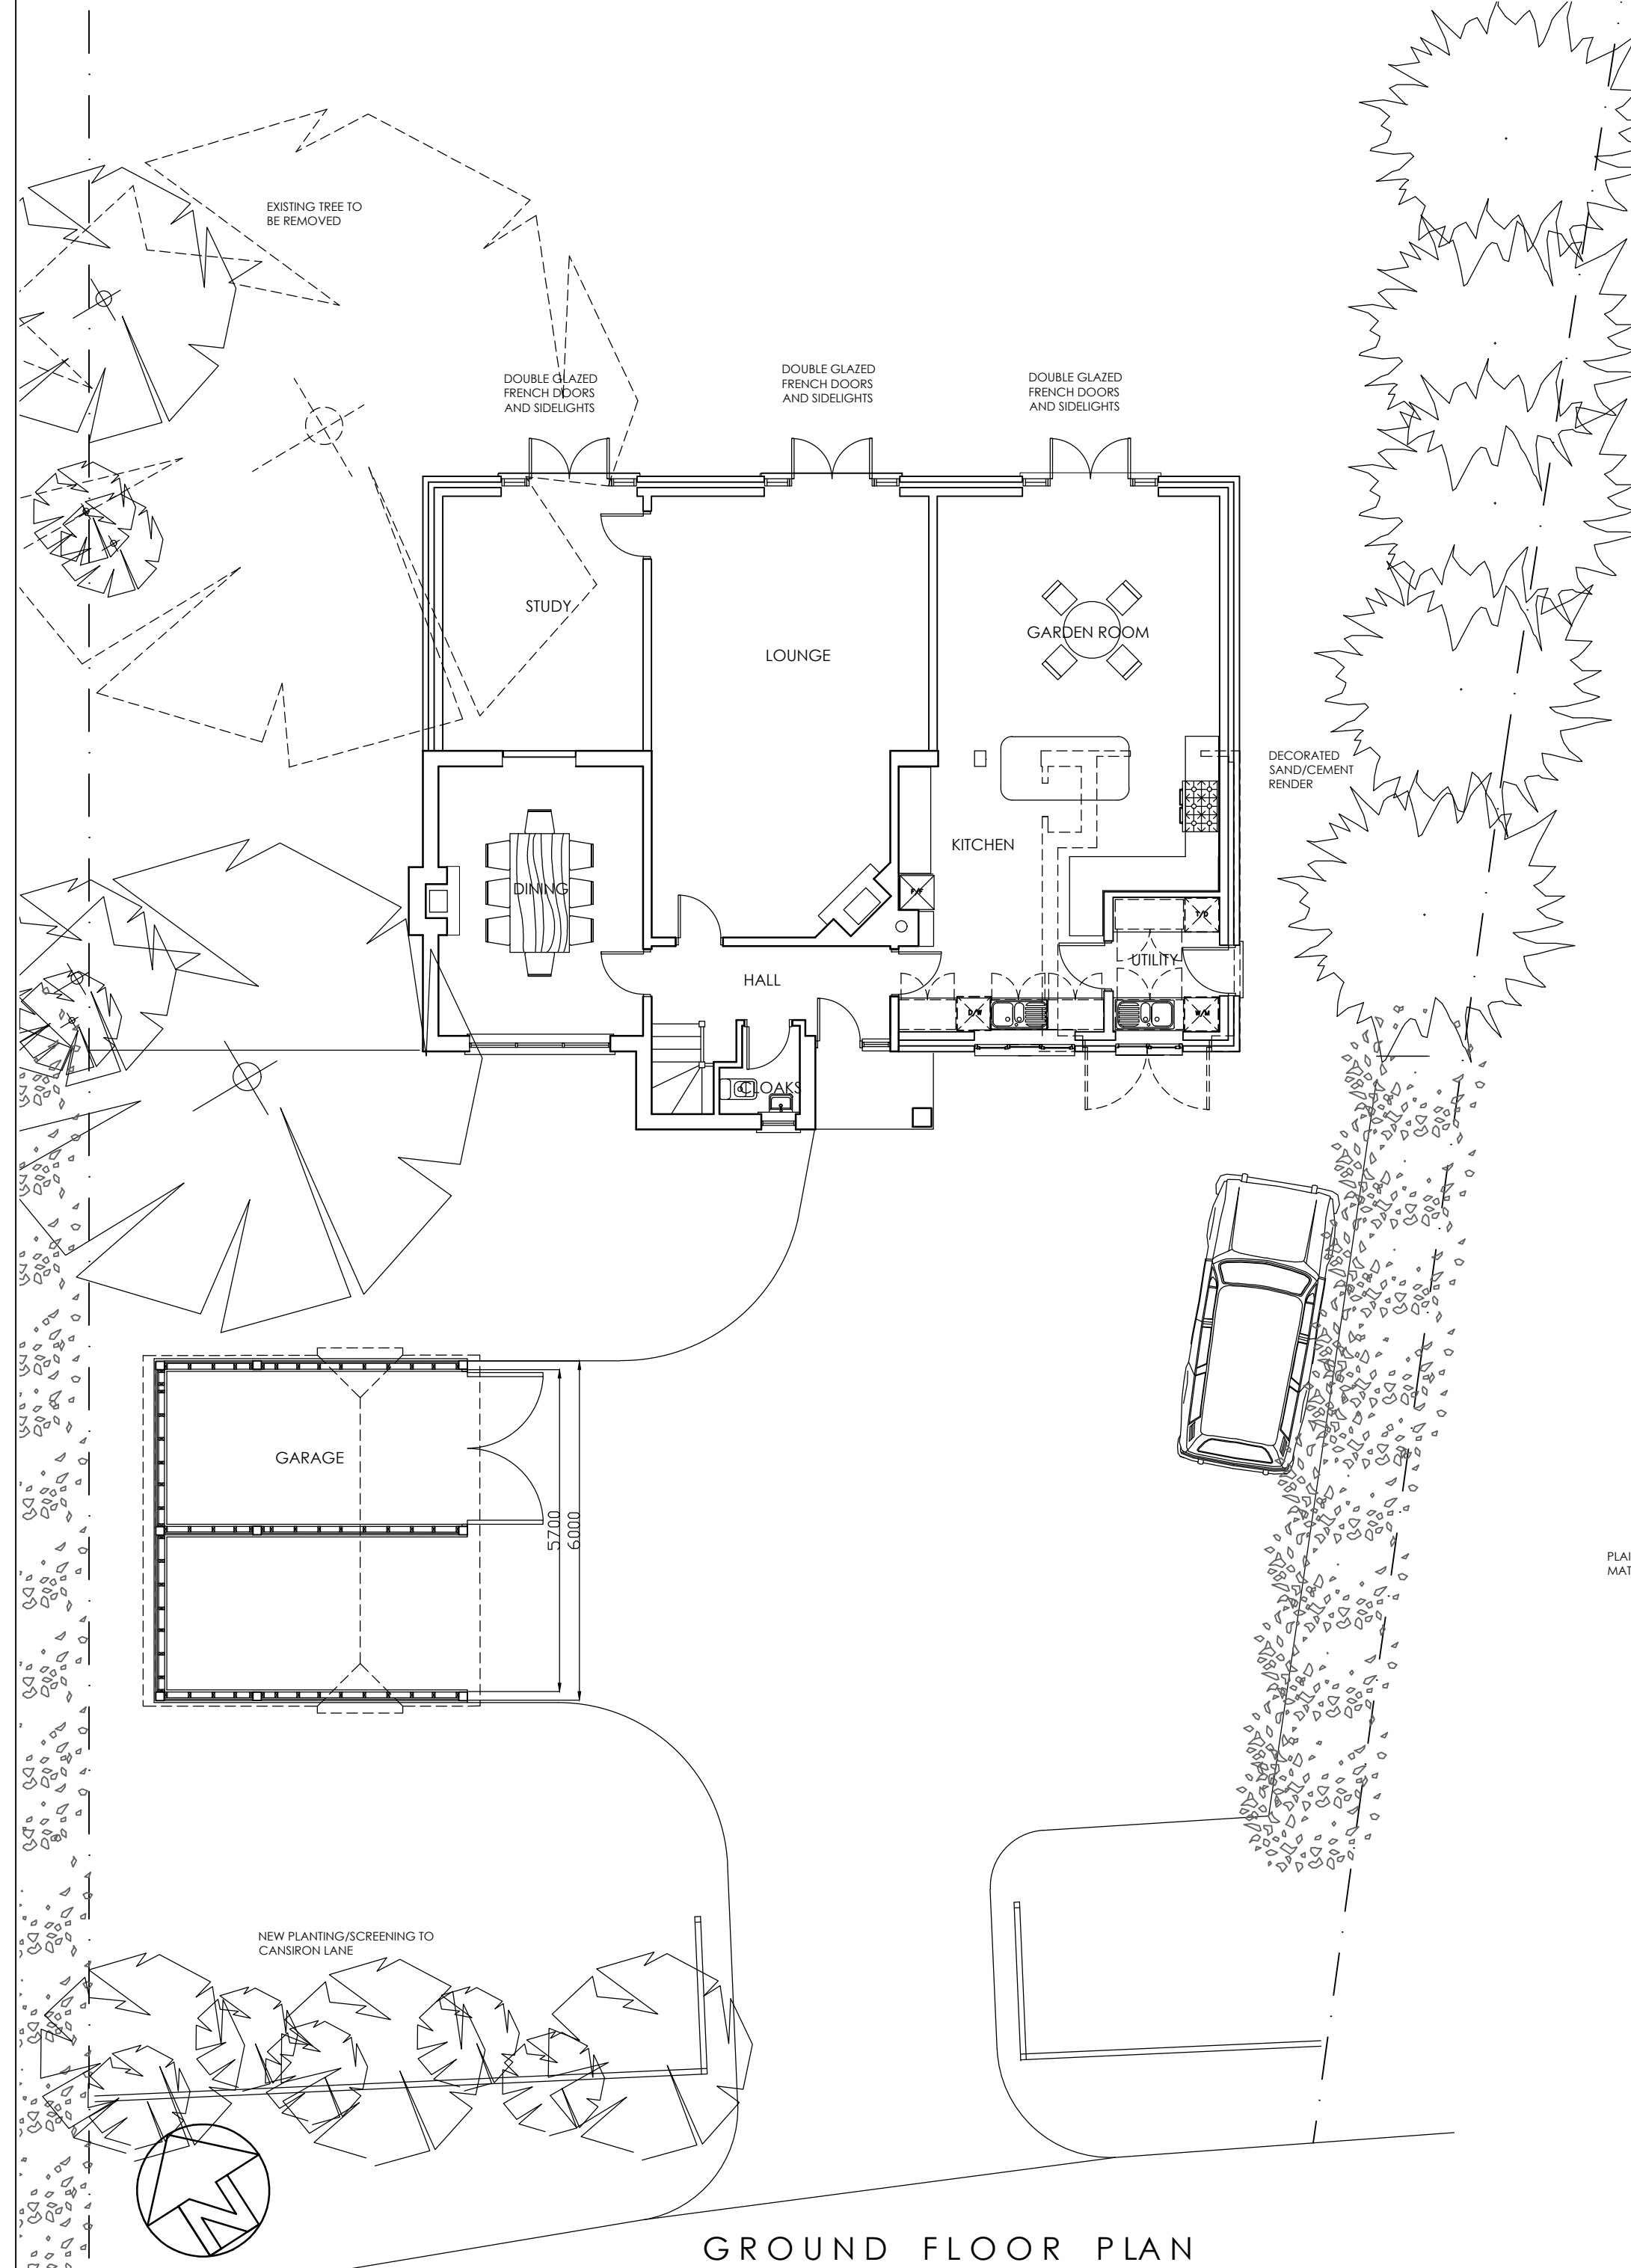


GROUND FLOOR PLAN

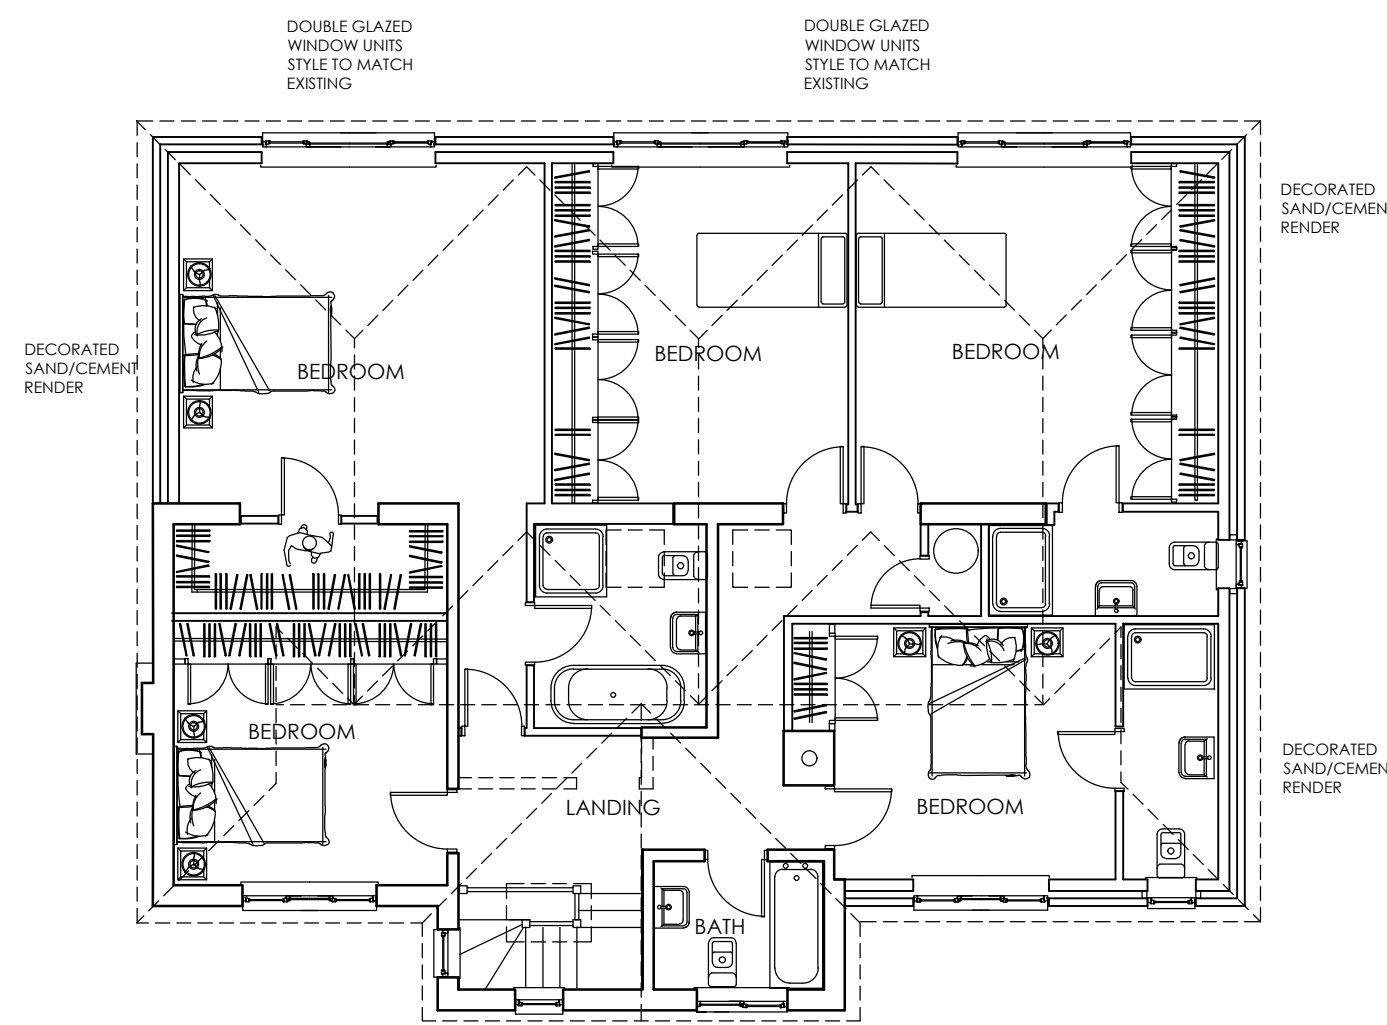


FIRST FLOOR PLAN

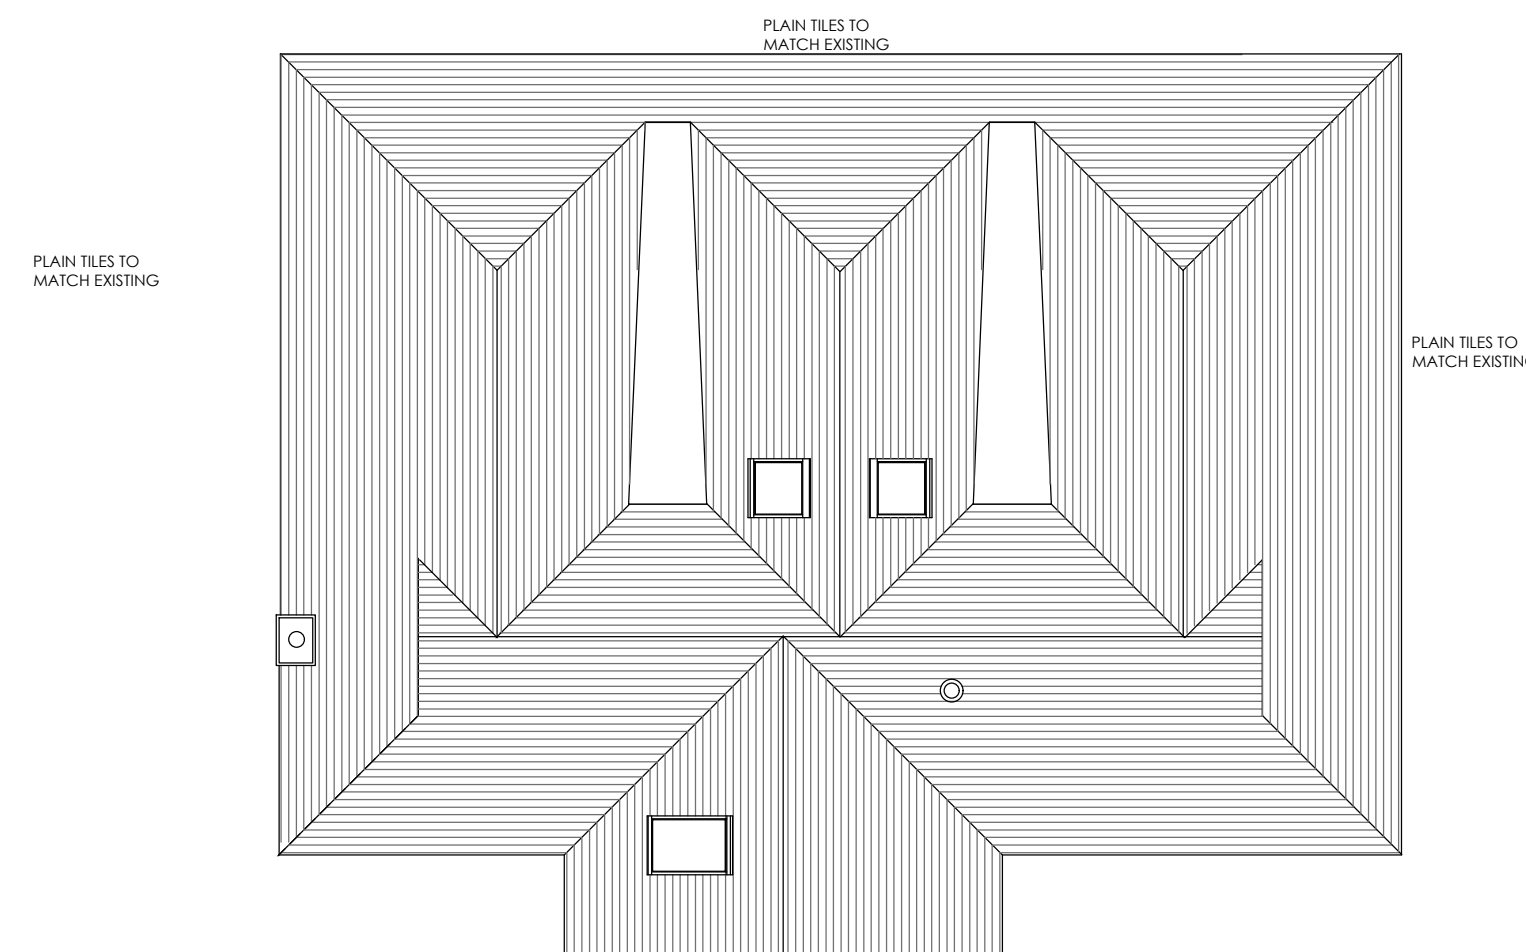

ROOF PLAN

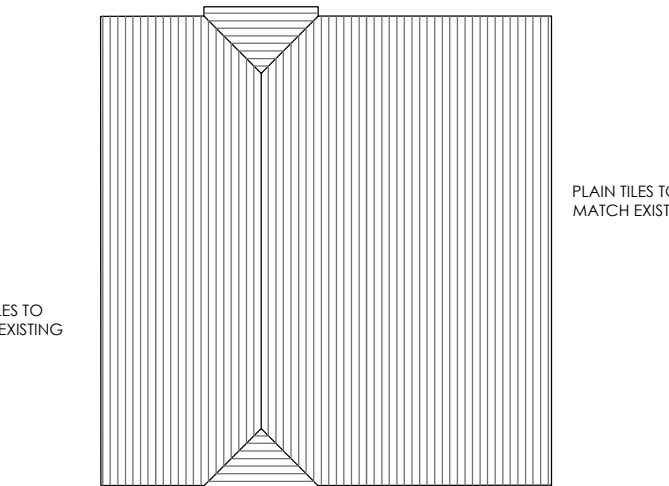

ROOF PLAN

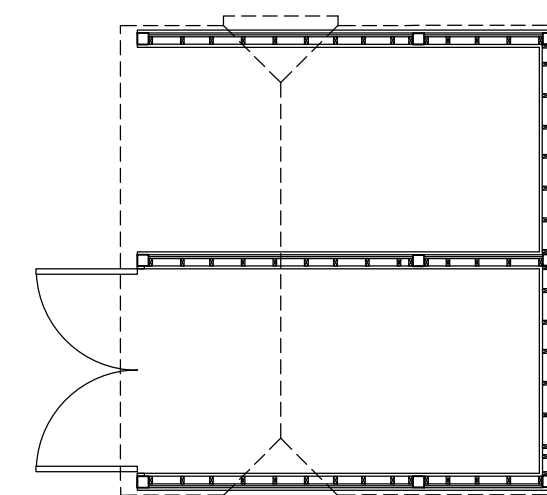

GARAGE PLAN