
From: Buchan Rum Architects <info@buchanrumarchitects.co.uk>
Sent: 24 August 2023 15:01
To: Andy Watt
Cc: Emma Buchan; Emily Hatton
Subject: RE: DM/23/0140 - 68-70 Church Walk, Burgess Hill RH15 9AS
Attachments: M&Co - PL_100_00 06.pdf; M&Co - PL_101_00 06.pdf; M&Co - PL_102_00 04.pdf; M&Co - PL_103_00 04.pdf; M&Co - PL_104_00 03.pdf; M&Co - PL_105_00 01.pdf; M&Co - PL_106_00 01.pdf; M&Co - PL_107_00 01.pdf; M&Co - PL_108_00 01.pdf; M&Co - PL_400_00 04.pdf; M&Co - PL_401_00 04.pdf; M&Co - PL_500_00 04.pdf; M&Co - PL_501_00 04.pdf

You don't often get email from info@buchanrumarchitects.co.uk. [Learn why this is important](#)

Dear Andy,

Please find attached the updated scheme for 68-70 Church walk to reflect the comments by the Urban Designer.

Kind regards
Buchan Rum Architects

From: Andy Watt <Andy.Watt@midsussex.gov.uk>
Sent: Thursday, June 29, 2023 10:52 AM
To: Buchan Rum Architects <info@buchanrumarchitects.co.uk>
Cc: Emma Buchan <emma@buchanrumarchitects.co.uk>; Emily Hatton <emily@buchanrumarchitects.co.uk>
Subject: RE: DM/23/0140 - 68-70 Church Walk, Burgess Hill RH15 9AS

Dear Emma / Emily

Further to previous correspondence, I would be grateful if you could amend the scheme in accordance with comments made by the council's Urban Designer.

Many thanks

Andy Watt, BSc (Hons), MTPL, MRTPI
Senior Planning Officer
Development Management
01444 477517
andy.watt@midsussex.gov.uk
www.midsussex.gov.uk

Working together for a Better Mid Sussex

From: Buchan Rum Architects <info@buchanrumarchitects.co.uk>
Sent: 15 June 2023 09:46
To: Cassy Foster <Cassy.Foster@midsussex.gov.uk>
Cc: Andy Watt <Andy.Watt@midsussex.gov.uk>; Emma Buchan <emma@buchanrumarchitects.co.uk>; Emily Hatton <emily@buchanrumarchitects.co.uk>
Subject: Re: DM/23/0140 - 68-70 Church Walk, Burgess Hill RH15 9AS

You don't often get email from info@buchanrumarchitects.co.uk. [Learn why this is important](#)

Morning Casey,

Many thanks for your email.

Our understanding is that the proposals do follow the standards but please advise if this is incorrect.

We would be grateful if you could please confirm you have all information you need to determine the application.

Kind regards

Buchan Rum Architects

Sent from [Outlook for iOS](#)

From: Cassy Foster <Cassy.Foster@midsussex.gov.uk>

Sent: Wednesday, June 14, 2023 13:51

To: Buchan Rum Architects <info@buchanrumarchitects.co.uk>

Cc: Andy Watt <Andy.Watt@midsussex.gov.uk>; Emma Buchan <emma@buchanrumarchitects.co.uk>

Subject: RE: DM/23/0140 - 68-70 Church Walk, Burgess Hill RH15 9AS

Good afternoon sirs,

Thank you for your email.

The Housing Act 2004

The changes that have been made have been noted. It is imperative that the standards are followed.

Kind regards

Cassy

Cassy Foster BSc MCIEH REHP

Environmental Health Officer

Mid Sussex District Council

Environmental Health

Tel: 01444 477583

Mobile 0759 0804562

cassy.foster@midsussex.gov.uk

Monday, Tuesday, Thursday, Friday 8:00am to 1:00pm.

Wednesdays 12:15pm – 17:15pm

www.midsussex.gov.uk



MID SUSSEX
DISTRICT COUNCIL

"Working together for a better Mid Sussex"

The information contained in this email may be subject to public disclosure under the Freedom of Information Act 2000. Unless the information contained in this email is legally exempt from disclosure, we cannot guarantee that we will not provide the whole or part of this email to a third party making a request for information about the subject matter of this email. This email and any attachments may contain confidential information and is intended only to be seen and used by the named addressees. If you are not the named addressee, any use, disclosure, copying, alteration or forwarding of this email and its attachments is unauthorised. If you have received this email in error please notify the sender immediately by email or by calling +44 (0) 1444 458 166 and remove this email and its attachments from your system. The views

expressed within this email and any attachments are not necessarily the views or policies of Mid Sussex District Council. We have taken precautions to minimise the risk of transmitting software viruses, but we advise you to carry out your own virus checks before accessing this email and any attachments. Except where required by law, we shall not be responsible for any damage, loss or liability of any kind suffered in connection with this email and any attachments, or which may result from reliance on the contents of this email and any attachments.

From: Buchan Rum Architects <info@buchanrumarchitects.co.uk>

Sent: 07 June 2023 12:26

To: Cassy Foster <Cassy.Foster@midsussex.gov.uk>

Cc: Andy Watt <Andy.Watt@midsussex.gov.uk>; Emma Buchan <emma@buchanrumarchitects.co.uk>

Subject: RE: DM/23/0140 - 68-70 Church Walk, Burgess Hill RH15 9AS

Some people who received this message don't often get email from info@buchanrumarchitects.co.uk. [Learn why this is important](#)

Hi Cassy,

Please find attached further plans as requested, we would be grateful if you could supercede the previously issued plans with the set attached.

To confirm:

1. Fire doors to kitchen and living areas – 30 minute fire doors shown.
2. To confirm an interlinked early fire alarm system to whole building with a 30 minute warning system will be installed.
3. Escape routes do not travel through high risk rooms.
4. All materials used on balconies will have a 60 minute fire protection

Kind regards

Buchan Rum Architects

From: Cassy Foster <Cassy.Foster@midsussex.gov.uk>

Sent: Thursday, March 30, 2023 11:14 AM

To: Buchan Rum Architects <info@buchanrumarchitects.co.uk>

Cc: Andy Watt <Andy.Watt@midsussex.gov.uk>

Subject: DM/23/0140 - 68-70 Church Walk, Burgess Hill RH15 9AS

Dear Sirs

Housing Act 2004

Re: DM/23/0140 – 68-70 Church Walk, Burgess Hill. RH15 9AS

I have been informed that you have applied for planning permission to carry out alterations to the above mentioned premises. I have examined your plans with respect to Housing Standards. Based on the plans submitted the following comments are made with specific reference to compliance with Housing Standards legislation. Please note that this may differ from planning legislation, but respective minimum standards must be followed.

Description: redevelopment of an existing 2 storey commercial building to create four storey mixed use building. Through the addition of new floors over the existing building footprint (with partial demolition of the existing 1st floor) to accommodate 10 no of flats over the top three floors retaining the existing commercial/retail use of ground floor

Comments:

Rooms sizes

To prevent future enforcement action under Environmental Health legislation the developer must ensure that all bedrooms in the proposed development meet the following minimum room sizes:

1. Single bedroom: minimum size 6.5 square metres
2. Double bedroom minimum size 10 square metres

Please note specific requirements in the Technical Housing Standards – Nationally described space standard used by Planning Departments.

Means of escape

5. Means of escape in case of fire. Provision of 30 Minute fire doors to kitchen and living areas.
6. Interlinked early fire alarm system to whole building with a 30 minute warning system.
7. Suitable and sufficient fire protection and means of escape must be provided including fire doors and interlinked fire alarm systems where appropriate. Escape routes should avoid travel through high risk rooms, namely, bedrooms accessing out of the accommodation past open plan kitchens.
8. Liaison with the Fire And Rescue Service may be appropriate to ensure the fire safety in place links with all the flats. Also to ensure there is sufficient fire protection between the commercial units and the residential above.
9. Balconies require a 60 minute fire protection.

Advice Note for Building Control and Planning Applicants regarding the Housing Health and Safety Rating System.

The Housing Health and Safety Rating system (HHSRS) was introduced in July 2006 and is used by Environmental Health Officers in Council's Private Sector Housing departments to assess the condition of residential dwellings. The HHSRS replaced the historic Fitness Standard and disrepair. HHSRS evaluates potential risks to health and safety from any deficiencies identified in dwellings – it is not a standard.

Residential new build dwellings and conversions can fall foul of the HHSRS despite meeting Building Control and planning requirements. This situation usually arises if the dwelling is subsequently let and the tenant complains about a particular issue.

Unfortunately there is not a guide to 'designing to conform to the HHSRS', however you may be interested in looking at the HHSRS Operating Guidance which contains notes on the perceived optimum standard derived from the British Standards or Building Regulations Approved Documents.

Operating guidance for HHSRS:

https://assets.publishing.service.gov.uk/government/uploads/system/uploads/attachment_data/file/15810/142631.pdf

Heating :

10. The system shall be capable of maintaining the following internal temperatures when the external temperature is -1degrees C.
11. Living room and dining room 21degrees C.
12. Bathroom 22degrees C.
13. Elsewhere 18degrees C.

14. All storage heaters shall have automatic charge control and thermostatically controlled damper outlet. Living rooms to be provided with a fan assisted combination storage heater with thermostatically controlled top up convector heater.
15. Gas Central heating systems should satisfy the design and installation requirements of British Standard 5449: 1990 in accordance with Part L of the current Building Regulations (as amended).

Ventilation

16. All kitchen/living areas must be provided with open-able windows of a suitable size to ensure sufficient ventilation without causing excessive draughts.
17. All habitable rooms must have a window to provide natural ventilation. Allow for natural ventilation 1/20th of the floor area of each habitable room.
18. Unit 1, Unit 4, Unit 8, Unit 5, Unit 6 kitchens do not have natural ventilation to the area.
19. Unit 2 and Unit 3 Unit 6, Unit 7 Unit 9 and Unit 10 have windows in the living area which open onto an internal atrium.

Lighting

20. Provision of adequate natural lighting via windows to kitchen, bedroom and living rooms to provide adequate natural lighting. BS8206 Code of practice Parts 1 & 2. Also BRE guidance on Natural Lighting.
21. There should be sufficient natural light during daylight hours to enable normal domestic tasks to be carried out without eyestrain.
22. Unit 1, Unit 4, Unit 8, Unit 5, Unit 6 kitchens do not have natural lighting to the area.

Kind regards
Cassy

Cassy Foster BSc MCIEH REHP
Environmental Health Officer
Mid Sussex District Council
Environmental Health
Tel: 01444 477583
Mobile 0759 0804562
cassy.foster@midsussex.gov.uk
Monday, Tuesday, Thursday, Friday 8:00am to 1:00pm.
Wednesdays 12:15pm – 17:15pm
www.midsussex.gov.uk



MID SUSSEX
DISTRICT COUNCIL

"Working together for a better Mid Sussex"


The information contained in this email may be subject to public disclosure under the Freedom of Information Act 2000. Unless the information contained in this email is legally exempt from disclosure, we cannot guarantee that we will not provide the whole or part of this email to a third party making a request for information about the subject matter of this email. This email and any attachments may contain confidential information and is intended only to be seen and used by the named addressees. If you are not the named addressee, any use, disclosure, copying, alteration or forwarding of this email and its attachments is unauthorised. If you have received this email in error please notify the sender immediately by email or by calling +44 (0) 1444 458 166 and remove this email and its attachments from your system. The views expressed within this email and any attachments are not necessarily the views or policies of Mid Sussex District Council. We have taken precautions to minimise the risk of transmitting software viruses, but we advise you to carry out your own virus checks before accessing this email and any attachments. Except

where required by law, we shall not be responsible for any damage, loss or liability of any kind suffered in connection with this email and any attachments, or which may result from reliance on the contents of this email and any attachments.


The information contained in this email may be subject to public disclosure under the Freedom of Information Act 2000. Unless the information contained in this email is legally exempt from disclosure, we cannot guarantee that we will not provide the whole or part of this email to a third party making a request for information about the subject matter of this email. This email and any attachments may contain confidential information and is intended only to be seen and used by the named addressees. If you are not the named addressee, any use, disclosure, copying, alteration or forwarding of this email and its attachments is unauthorised. If you have received this email in error please notify the sender immediately by email or by calling +44 (0) 1444 458 166 and remove this email and its attachments from your system. The views expressed within this email and any attachments are not necessarily the views or policies of Mid Sussex District Council. We have taken precautions to minimise the risk of transmitting software viruses, but we advise you to carry out your own virus checks before accessing this email and any attachments. Except where required by law, we shall not be responsible for any damage, loss or liability of any kind suffered in connection with this email and any attachments, or which may result from reliance on the contents of this email and any attachments.

The information contained in this email may be subject to public disclosure under the Freedom of Information Act 2000. Unless the information contained in this email is legally exempt from disclosure, we cannot guarantee that we will not provide the whole or part of this email to a third party making a request for information about the subject matter of this email. This email and any attachments may contain confidential information and is intended only to be seen and used by the named addressees. If you are not the named addressee, any use, disclosure, copying, alteration or forwarding of this email and its attachments is unauthorised. If you have received this email in error please notify the sender immediately by email or by calling +44 (0) 1444 458 166 and remove this email and its attachments from your system. The views expressed within this email and any attachments are not necessarily the views or policies of Mid Sussex District Council. We have taken precautions to minimise the risk of transmitting software viruses, but we advise you to carry out your own virus checks before accessing this email and any attachments. Except where required by law, we shall not be responsible for any damage, loss or liability of any kind suffered in connection with this email and any attachments, or which may result from reliance on the contents of this email and any attachments.

The information contained in this email may be subject to public disclosure under the Freedom of Information Act 2000. Unless the information contained in this email is legally exempt from disclosure, we cannot guarantee that we will not provide the whole or part of this email to a third party making a request for information about the subject matter of this email. This email and any attachments may contain confidential information and is intended only to be seen and used by the named addressees. If you are not the named addressee, any use, disclosure, copying, alteration or forwarding of this email and its attachments is unauthorised. If you have received this email in error please notify the sender immediately by email or by calling +44 (0) 1444 458 166 and remove this email and its attachments from your system. The views expressed within this email and any attachments are not necessarily the views or policies of Mid Sussex District Council. We have taken precautions to minimise the risk of transmitting software viruses, but we advise you to carry out your own virus checks before accessing this email and any attachments. Except where required by law, we shall not be responsible for any damage, loss or liability of any kind suffered in connection with this email and any attachments, or which may result from reliance on the contents of this email and any attachments.

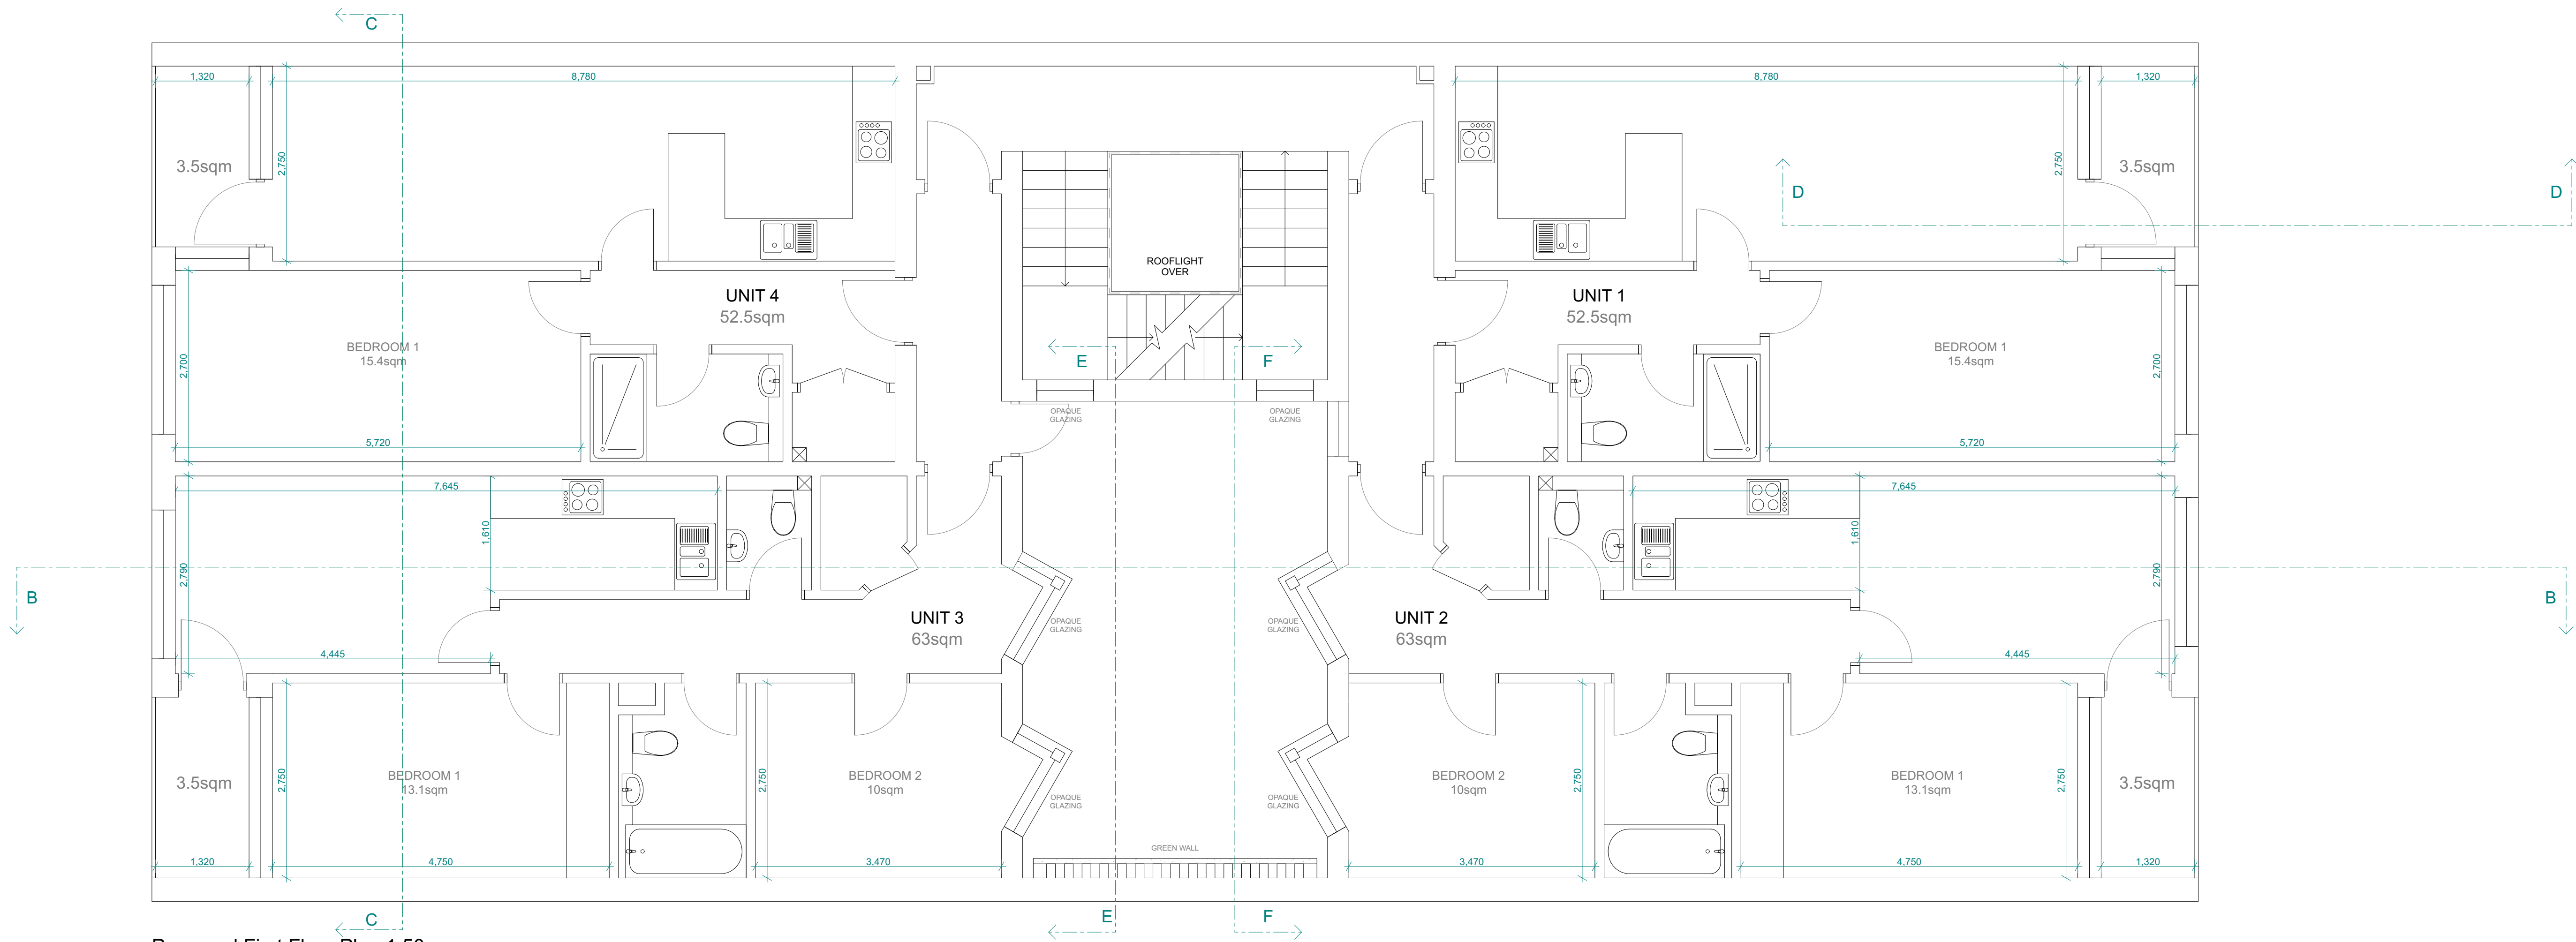

Proposed First Floor Plan 1:50

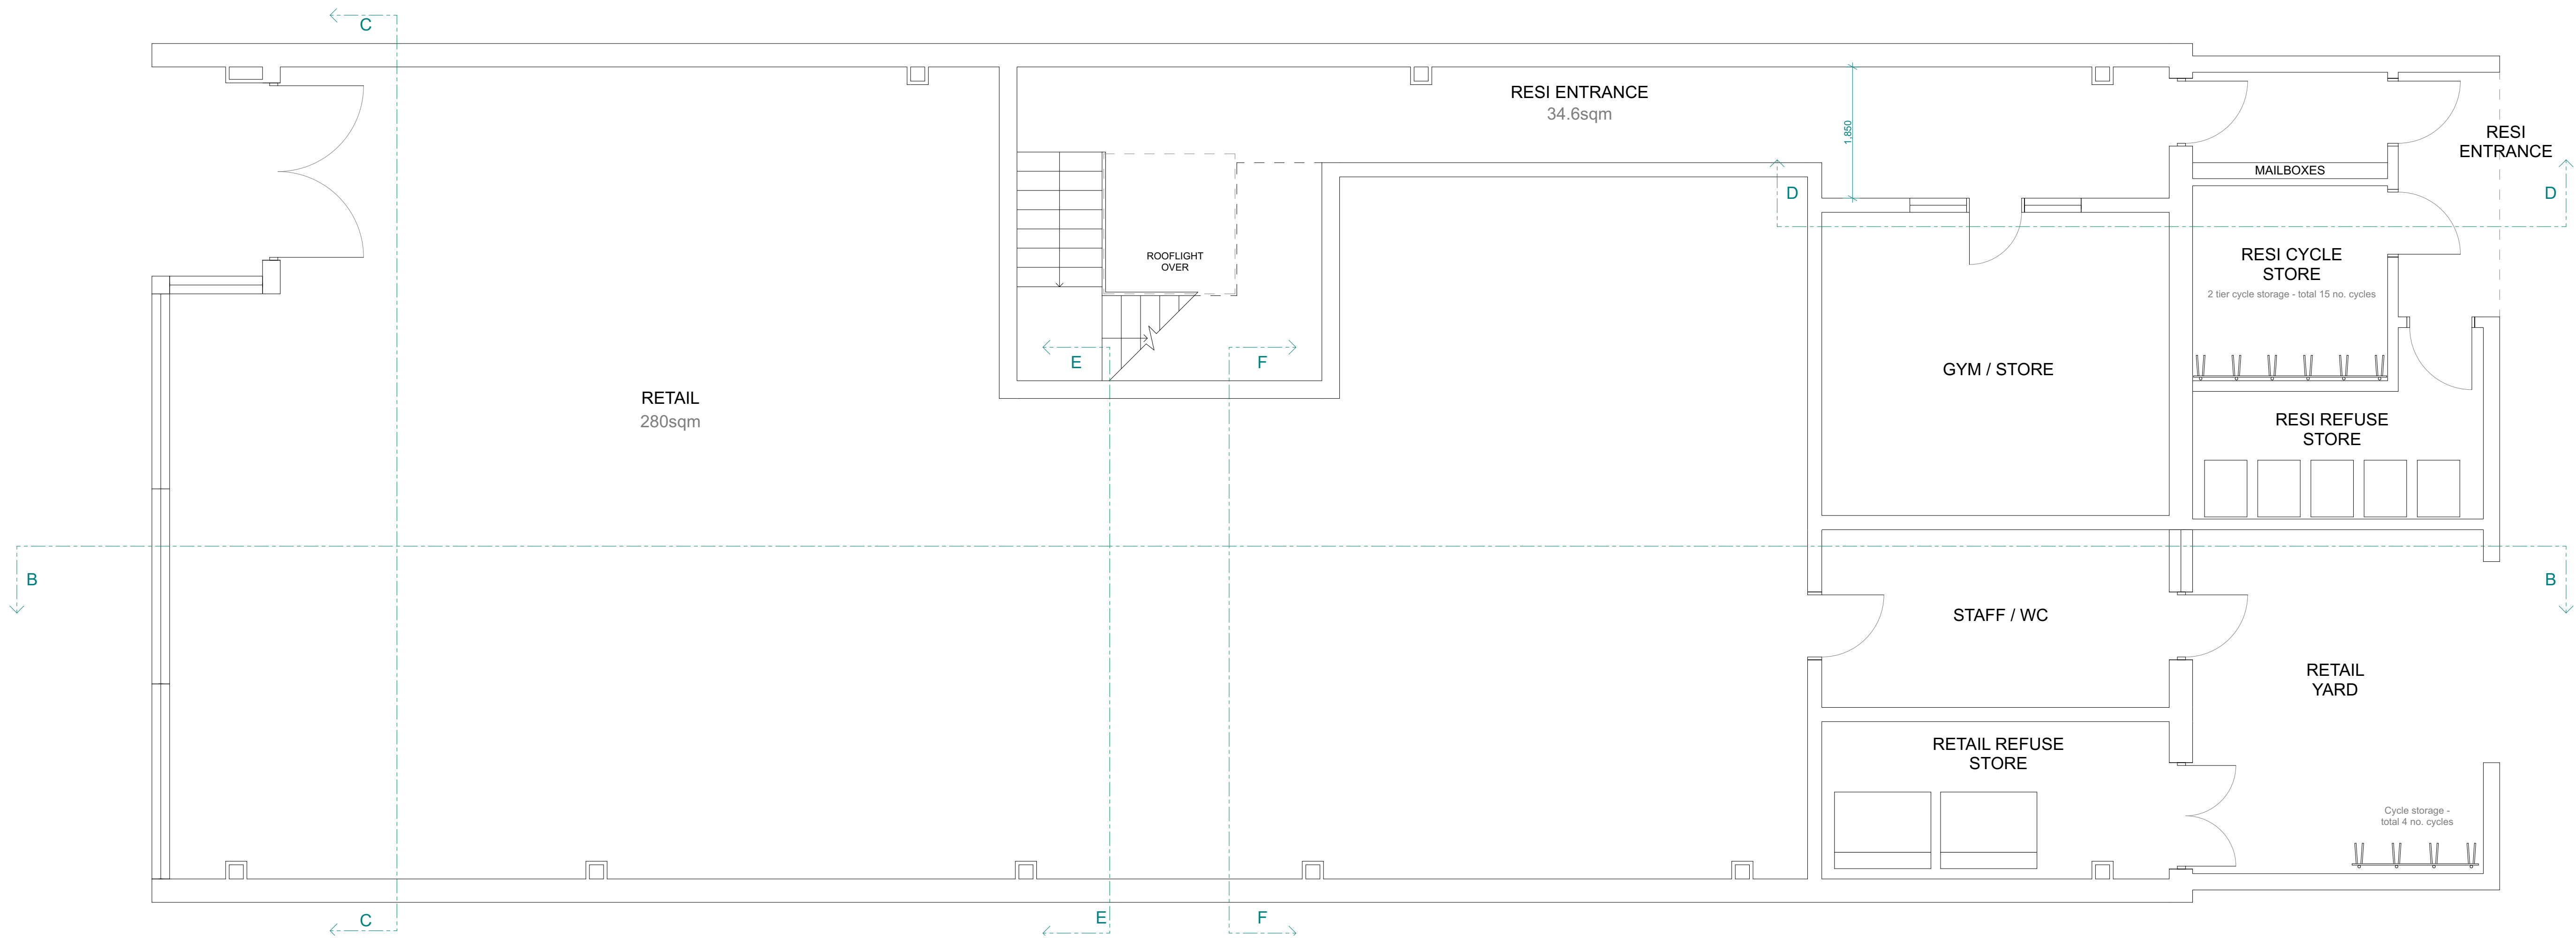

Proposed Ground Floor Plan 1:50



SURVEY
DRAWING

- NOTES:
- © Copyright of this drawing remains the property of Buchan Rum Architects Ltd and should not be reproduced in full or parts or re-issued without written permission from Buchan Rum Architects Ltd
 - These drawings must be read in conjunction with the structural engineers drawings & details, and with all other consultants, sub-contractor and specialist's drawings & details.
 - All dimensions are in millimetres, unless stated otherwise.
 - All goods materials workmanship to conform with current building regulations BSS and COP's.
 - All dimensions must be checked on site, and any discrepancies verified with the architect.
 - Do not scale from the drawing.
 - Any discrepancies between the drawings, details and specification must be reported to the architect immediately before work is put in hand.
 - All works to be carried out in full accordance with current Building Regulations, British Standards and all Health & Safety Regulations.
 - If in doubt please ask.

REV	DATE	COMMENT

Client
Site address


68-70 Church Walk
Burgess Hill



Job Title
M&Co

Drawing Title
PROPOSED GROUND & FIRST FLOOR PLANS


buchan rum
9 SAVILL ROAD
LINDFIELD
WEST SUSSEX RH162NY
E : info@buchanrumarchitects.co.uk

Scale	Size
1:50	A1
Date	Drawn By
06/2023	BRA
Drawing number	Rev.
PL_100_00	06

 


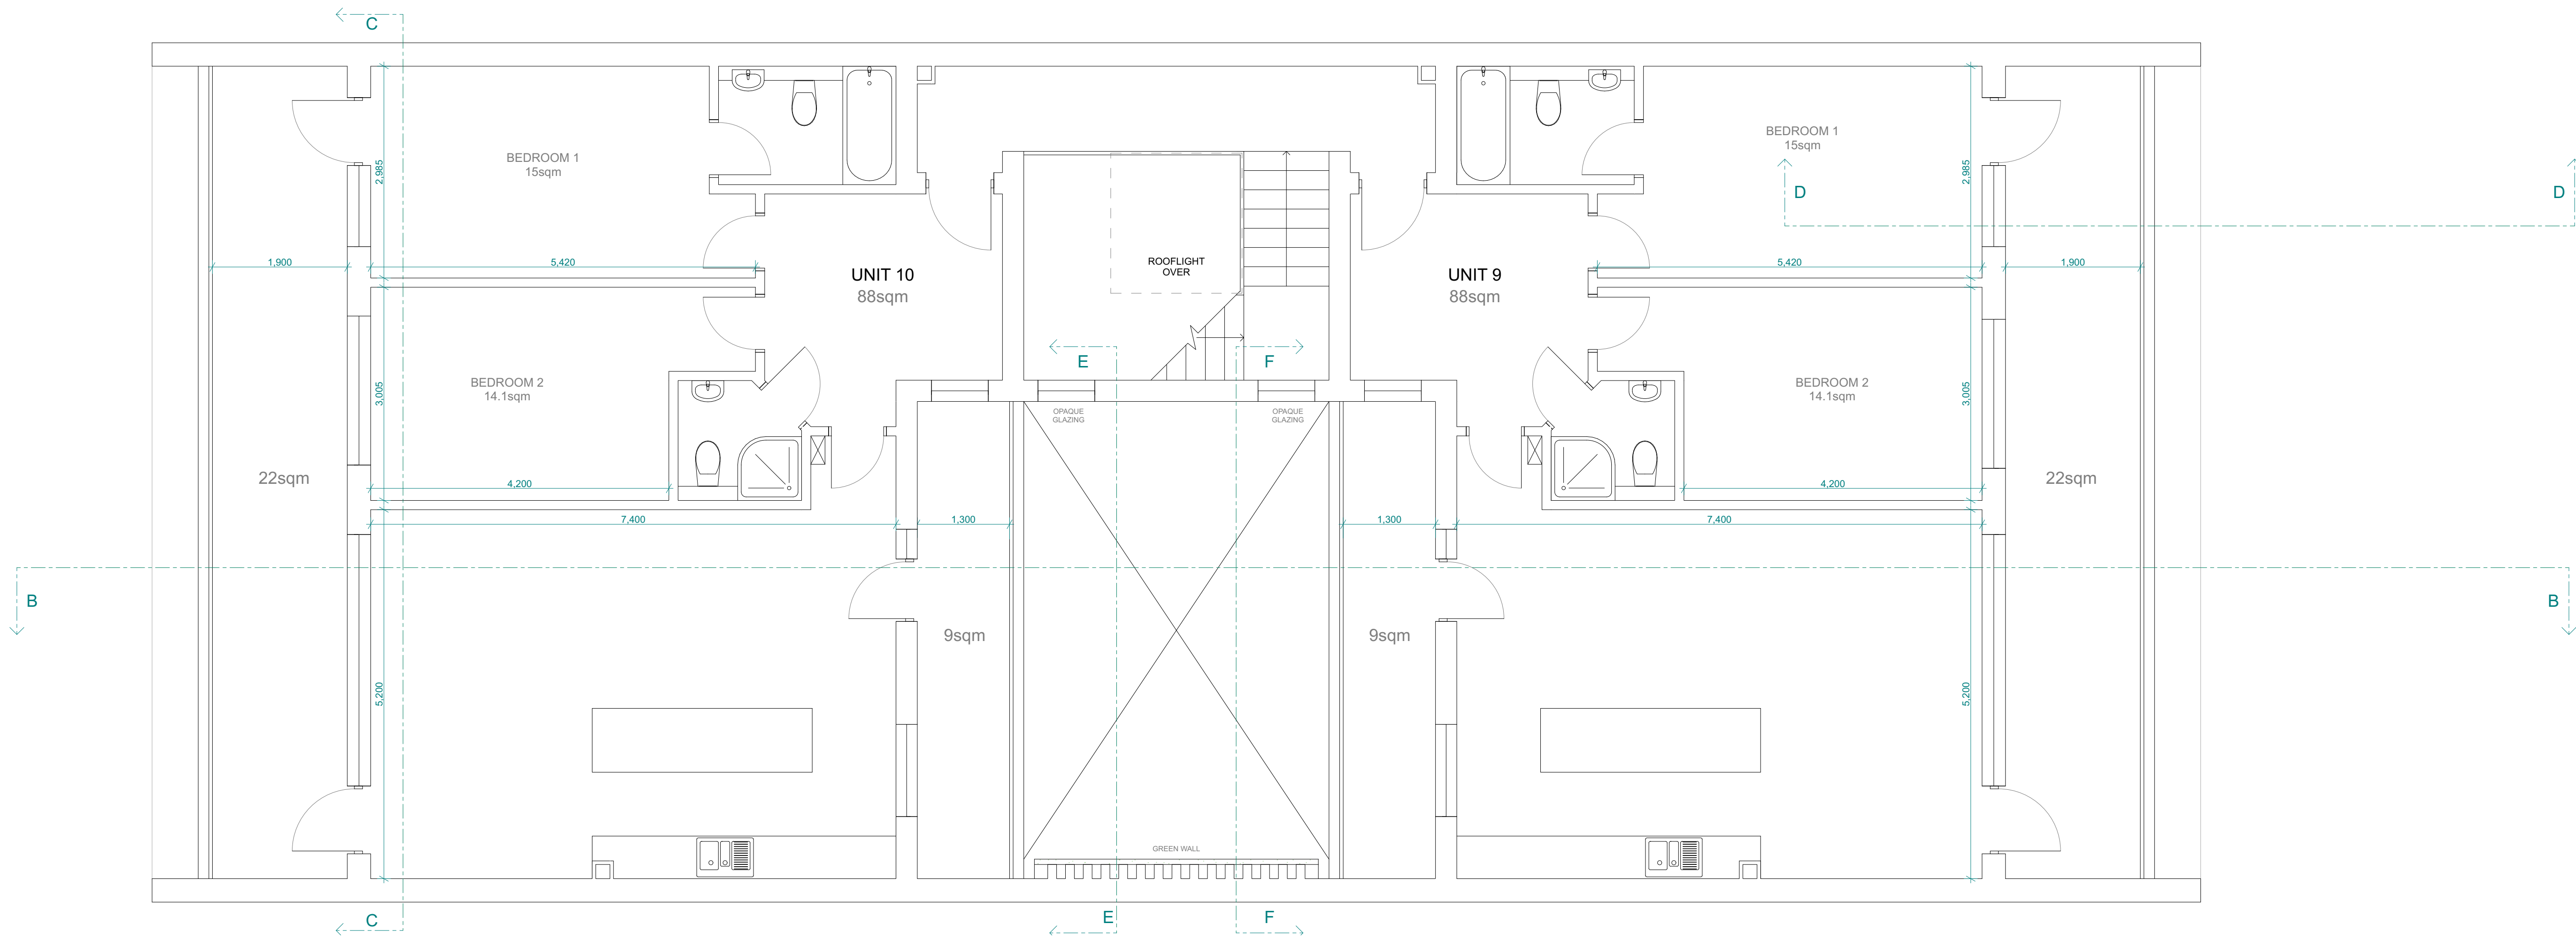 

Proposed Third Floor Plan 1:50

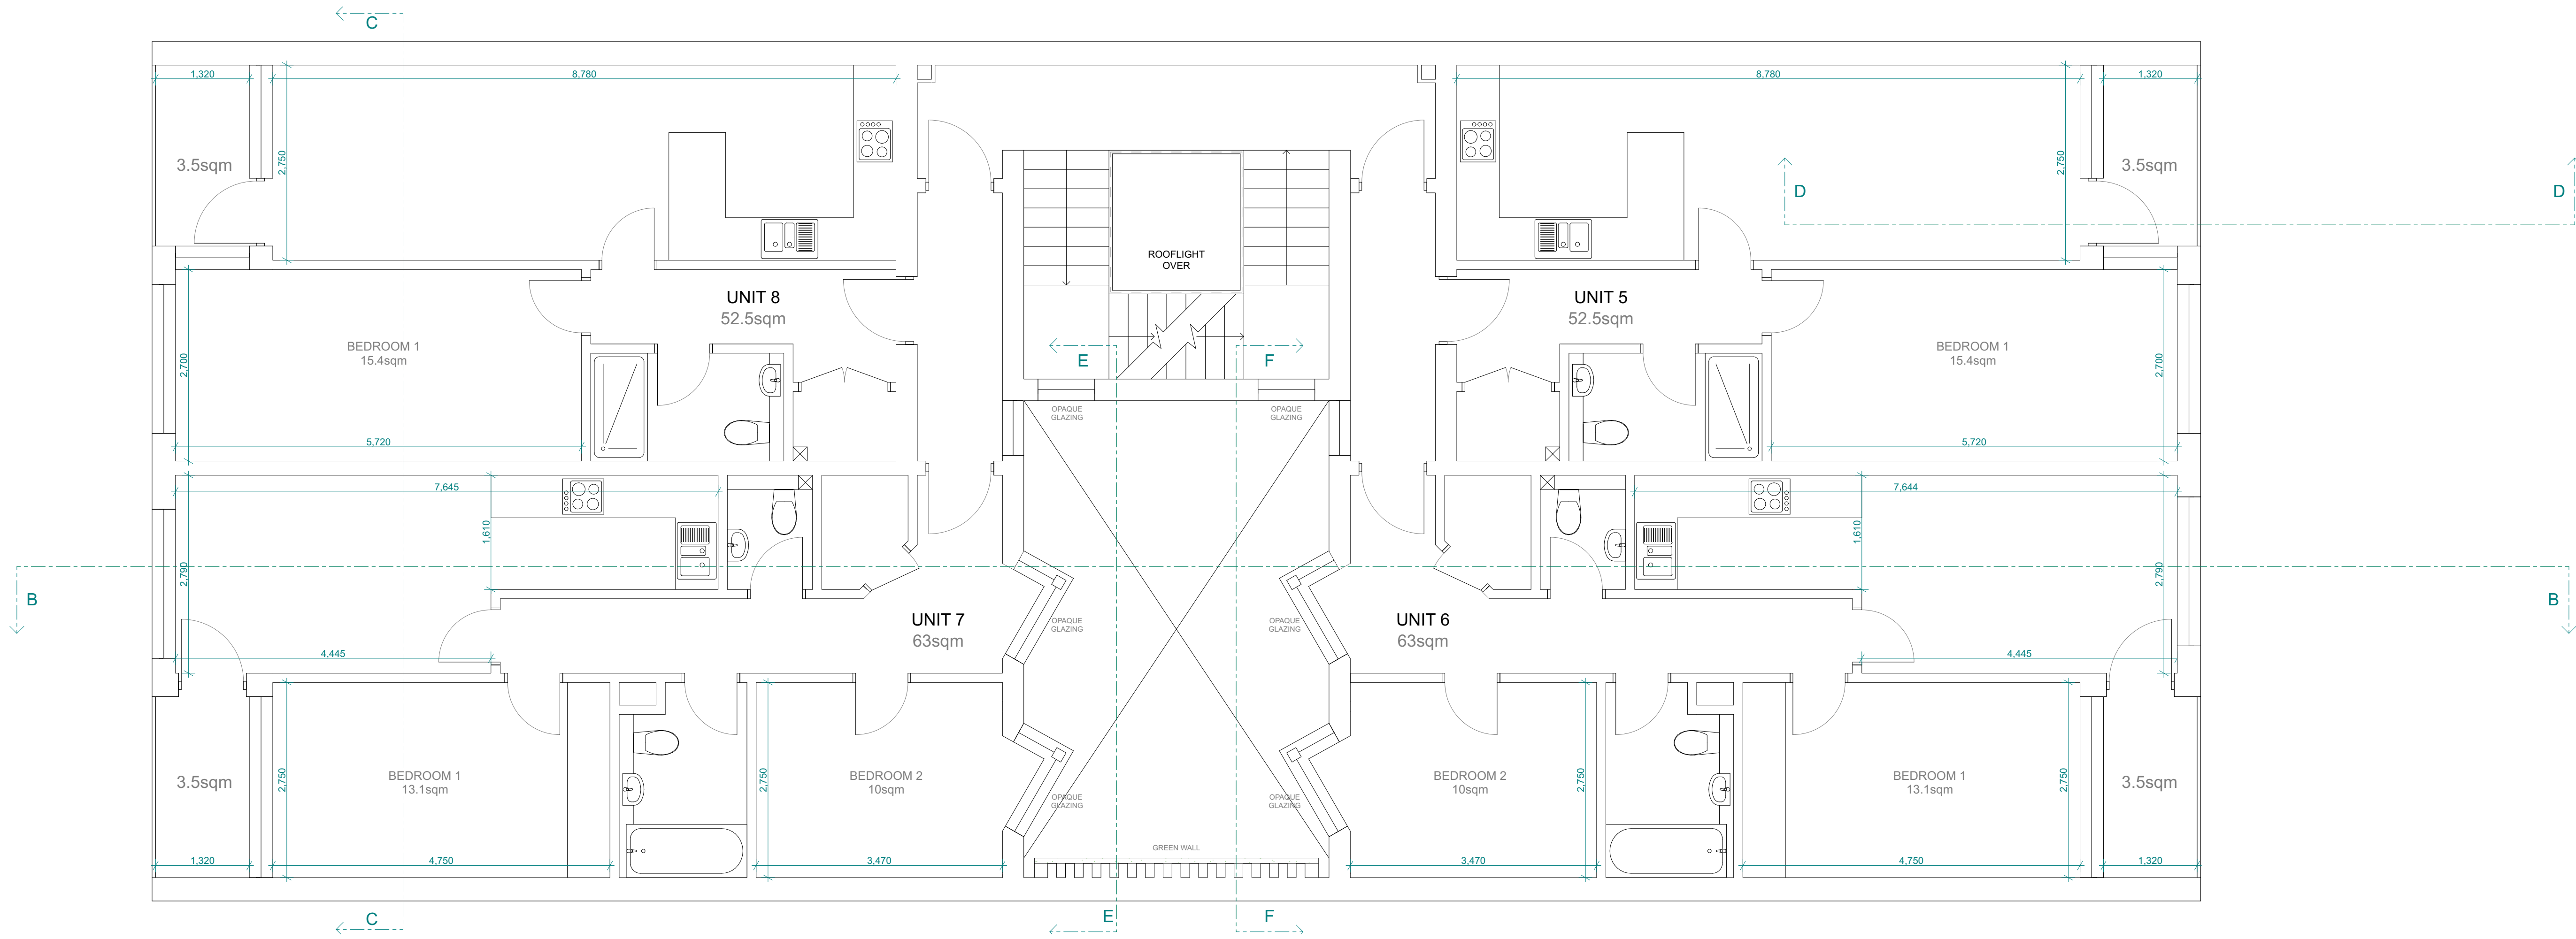

Proposed Second Floor Plan 1:50

 

SURVEY
DRAWING

- NOTES:
- © Copyright of this drawing remains the property of Buchan Rum Architects Ltd and should not be reproduced in full or parts or re-issued without written permission from Buchan Rum Architects Ltd
 - These drawings must be read in conjunction with the structural engineers drawings & details, and with all other consultants, sub-contractor and specialist's drawings & details
 - All dimensions are in millimetres, unless stated otherwise.
 - All goods materials workmanship to conform with current building regulations BSS and COP's.
 - All dimensions must be checked on site, and any discrepancies verified with the architect.
 - Do not scale from the drawing.
 - Any discrepancies between the drawings, details and specification must be reported to the architect immediately before work is put in hand.
 - All works to be carried out in full accordance with current Building Regulations, British Standards and all Health & Safety Regulations.
 - If in doubt please ask.

REV	DATE	COMMENT

Client
Site address

68-70 Church Walk
Burgess Hill

Job Title
M&Co

Drawing Title
PROPOSED SECOND & THIRD FLOOR PLANS

buchan rum
9 SAVILL ROAD
LINDFIELD
WEST SUSSEX RH162NY
E : info@buchanrumarchitects.co.uk

Scale	Size
1:50	A1
Date	Drawn By
06/2023	BRA
Drawing number	Rev.
PL_101_00	06



Proposed Street Elevation 1:50



SURVEY
DRAWING

NOTES:

- © Copyright of this drawing remains the property of Buchan Rum Architects Ltd and should not be reproduced in full or parts or re-issued without written permission from Buchan Rum Architects Ltd
- These drawings must be read in conjunction with the structural engineers drawings & details, and with all other consultants, sub-contractor and specialist's drawings & details.
- All dimensions are in millimetres, unless stated otherwise.
- All goods materials/workmanship to conform with current building regulations BSS and COP's.
- All dimensions must be checked on site, and any discrepancies verified with the architect.
- Do not scale from the drawing.
- Any discrepancies between the drawings, details and specification must be reported to the architect immediately before work is put in hand.
- All works to be carried out in full accordance with current Building Regulations, British Standards and all Health & Safety Regulations.
- If in doubt please ask.

REV	DATE	COMMENT
AMENDMENTS		
Client		
Site address		
68-70 Church Walk Burgess Hill		
Job Title		
M&Co		
Drawing Title		
PROPOSED STREET ELEVATION		
buchan rum 9 SAVILL ROAD LINDFIELD WEST SUSSEX RH162NY E : info@buchanrumarchitects.co.uk		
Scale	Size	
1:50	A1	
Date	Dn By	
06/2023	BRA	
Drawing number		Rev.
PL_102_00		04




Proposed Rear Elevation 1 1:50



Proposed Rear Elevation 2 1:50




SURVEY DRAWING		
NOTES: - © Copyright of this drawing remains the property of Buchanan Rum Architects Ltd and should not be reproduced in full or parts or re-issued without written permission from Buchanan Rum Architects Ltd - These drawings must be read in conjunction with the structural engineers drawings & details, and with all other consultants, sub-contractor and specialist's drawings & details. - All dimensions are in millimetres, unless stated otherwise. - All goods materials/workmanship to conform with current building regulations BSS and COP's. - All dimensions must be checked on site, and any discrepancies verified with the architect. - Do not scale from the drawing. - Any discrepancies between the drawings, details and specification must be reported to the architect immediately before work is put in hand. - All works to be carried out in full accordance with current Building Regulations, British Standards and all Health & Safety Regulations. - If in doubt please ask.		
REV	DATE	COMMENT
Client		
Site address		
68-70 Church Walk Burgess Hill		
Job Title		
M&Co		
Drawing Title		
PROPOSED REAR ELEVATION		
buchan rum 9 SAVILL ROAD LINDFIELD WEST SUSSEX RH162NY E : info@buchanrumarchitects.co.uk		
Scale	Size	
1:50	A1	
Date	Dn By	
06/2023	BRA	
Drawing number	Rev.	
PL_103_00	04	

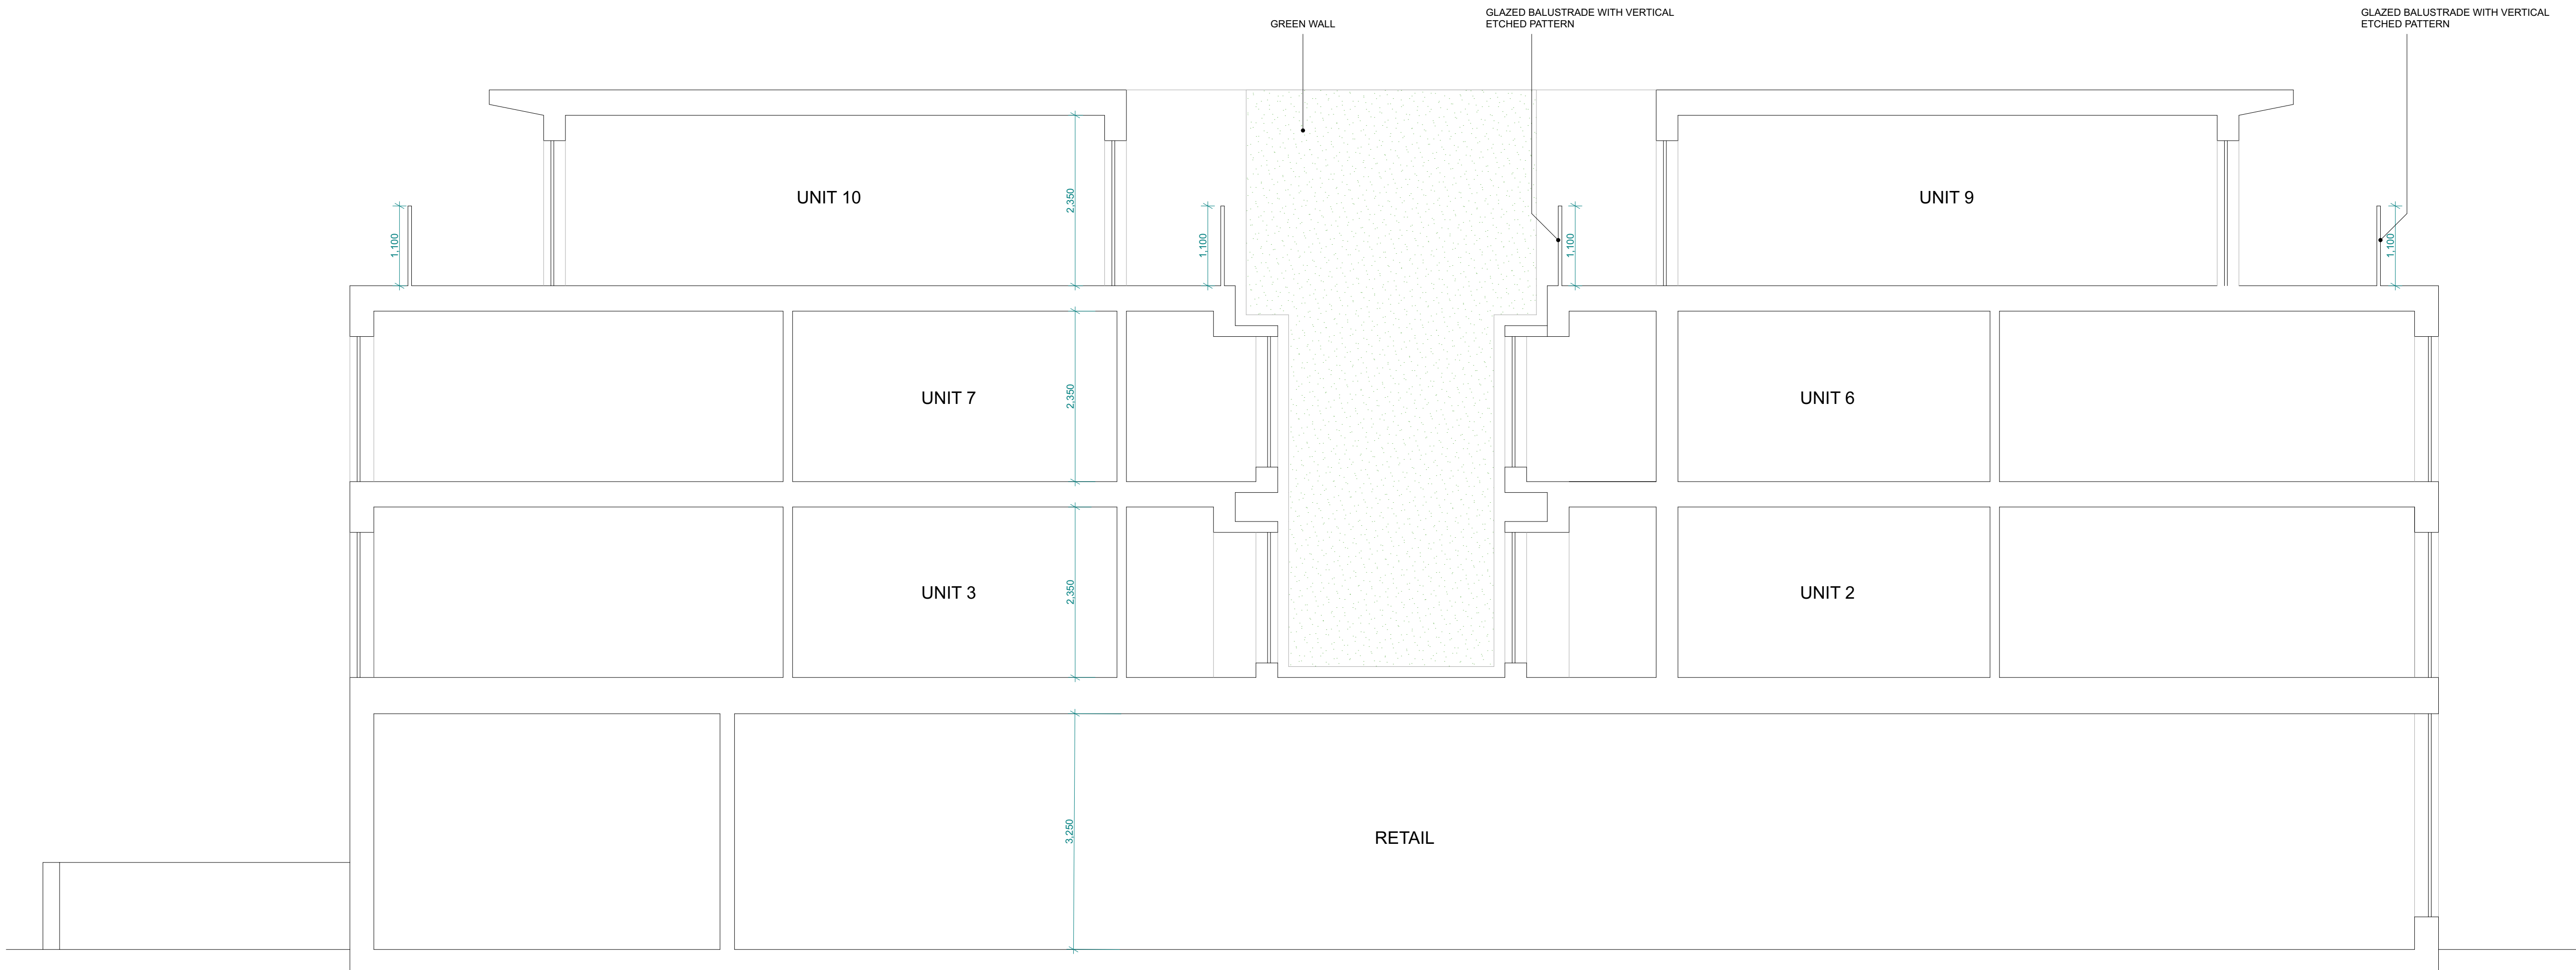

Proposed Section BB 1:50




SURVEY DRAWING		
NOTES: - © Copyright of this drawing remains the property of Buchanan Rum Architects Ltd and should not be reproduced in full or parts or re-issued without written permission from Buchanan Rum Architects Ltd. - These drawings must be read in conjunction with the structural engineers drawings & details, and with all other consultants, sub-contractor and specialist's drawings & details. - All dimensions are in millimetres, unless stated otherwise. - All goods materials/workmanship to conform with current building regulations BSS and COP's. - All dimensions must be checked on site, and any discrepancies verified with the architect. - Do not scale from the drawing. - Any discrepancies between the drawings, details and specification must be reported to the architect immediately before work is put in hand. - All works to be carried out in full accordance with current Building Regulations, British Standards and all Health & Safety Regulations. - If in doubt please ask.		
rev	date	comment
amendments		
Client		
Site address		
68-70 Church Walk Burgess Hill		
Job Title		
M&Co		
Drawing Title		
PROPOSED SECTION BB		
buchan rum 9 SAVILL ROAD LINDFIELD WEST SUSSEX RH162NY E : info@buchanrumarchitects.co.uk		
Scale	Size	
1:50	A1	
Date	Dn By	
06/2023	BRA	
Drawing number	Rev.	
PL_104_00	03	

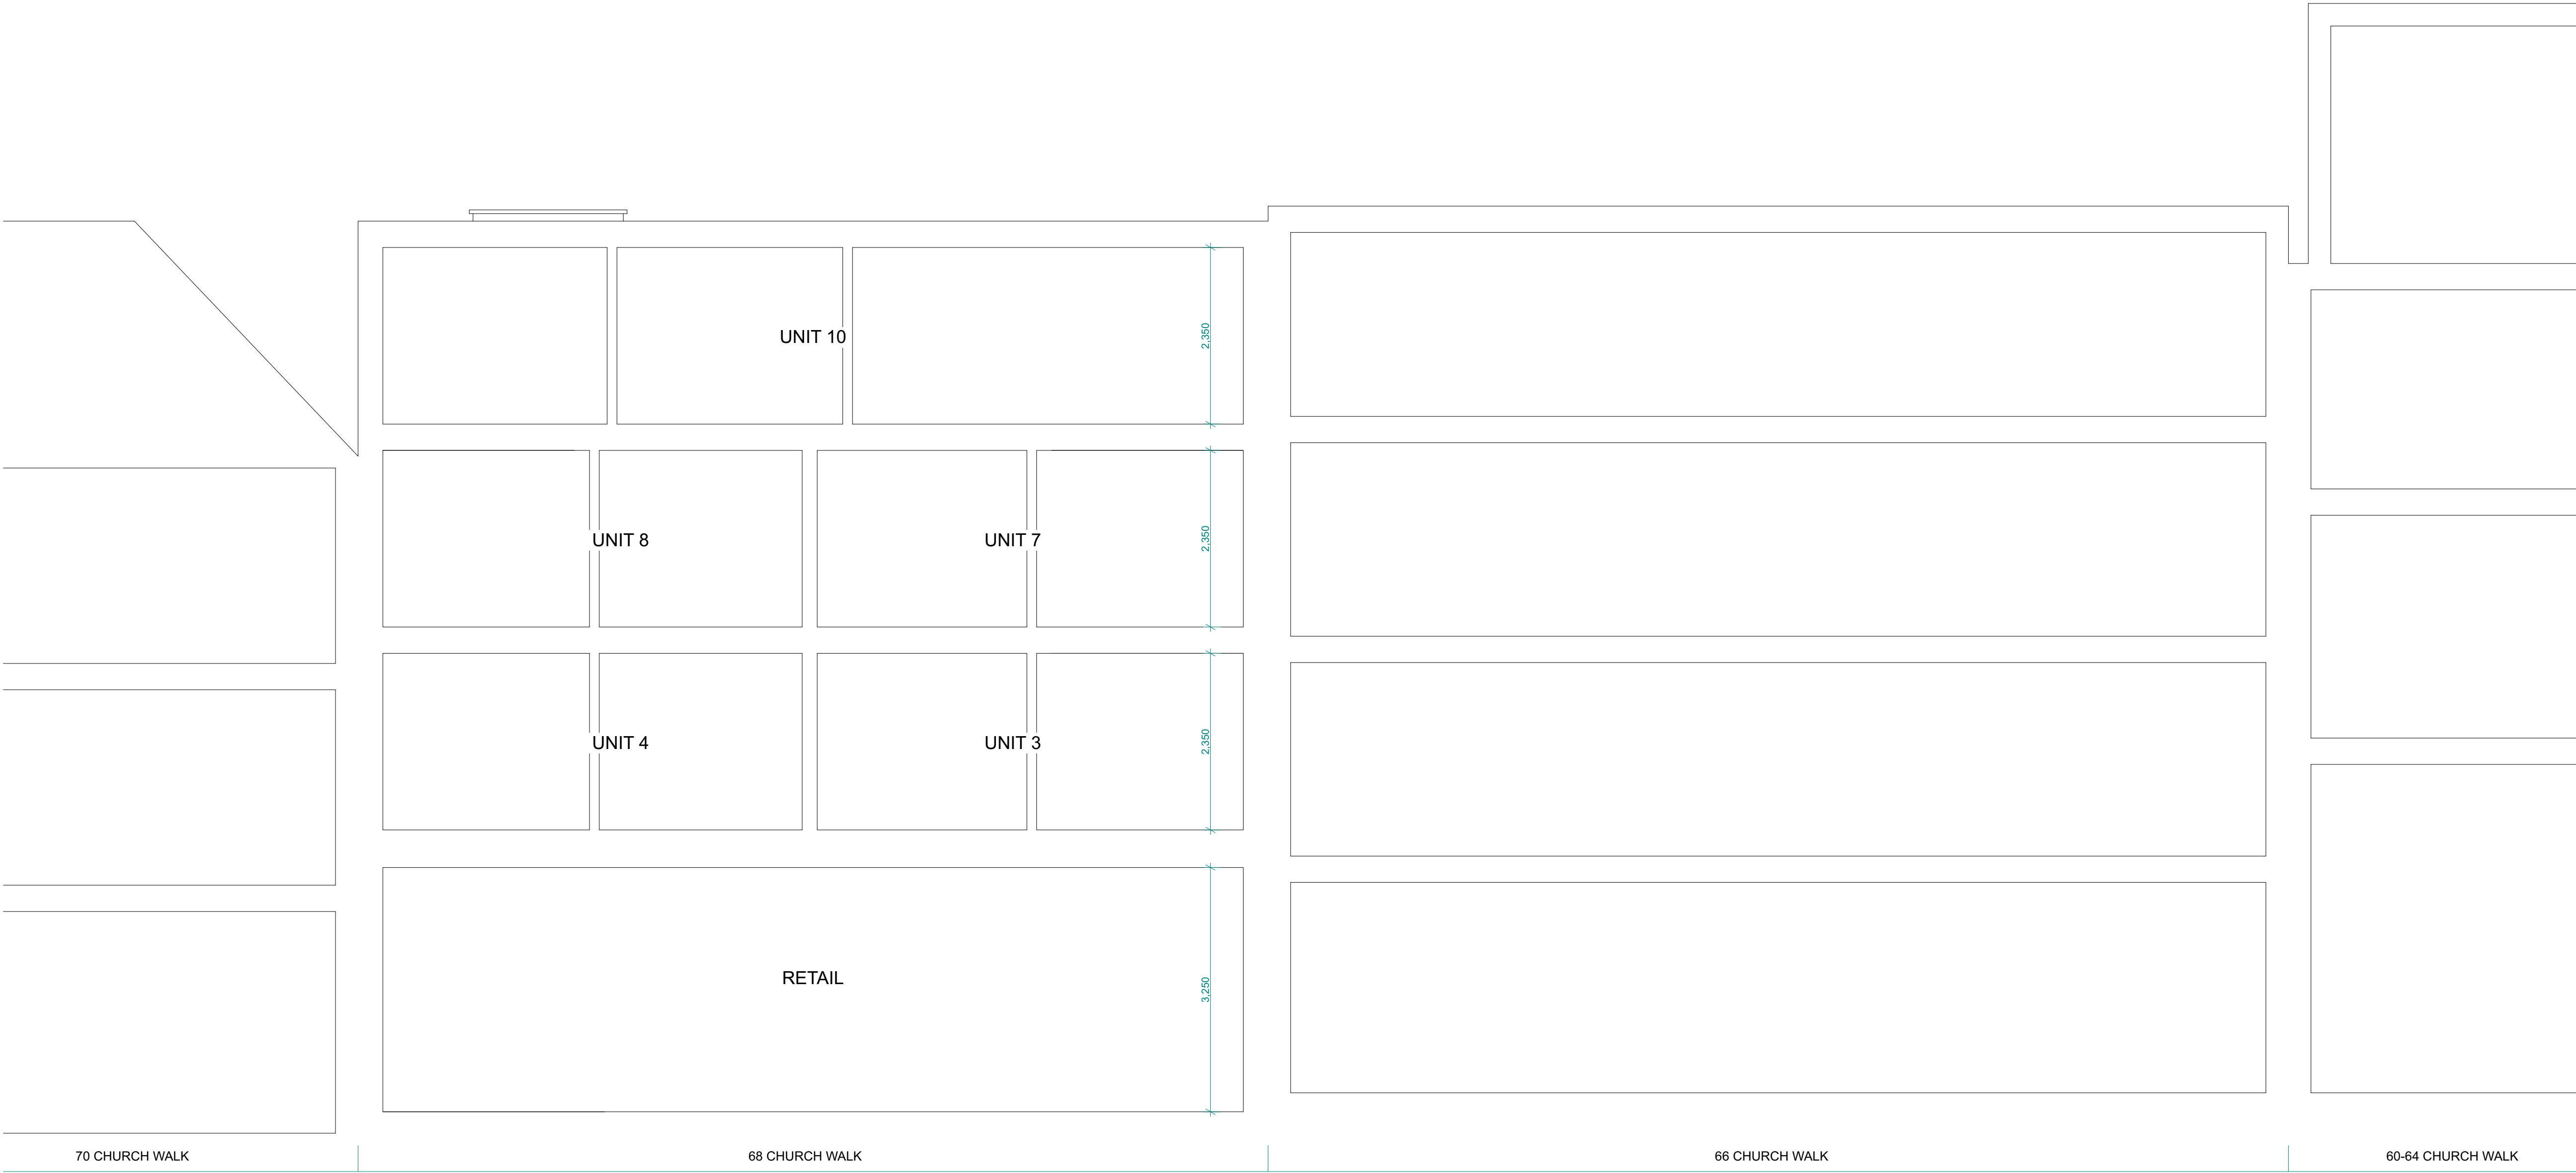


Proposed Street Section 1:50




SURVEY DRAWING		
NOTES: - © Copyright of this drawing remains the property of Buchanan Rum Architects Ltd and should not be reproduced in full or parts or re-issued without written permission from Buchanan Rum Architects Ltd - These drawings must be read in conjunction with the structural engineers drawings & details, and with all other consultants, sub-contractor and specialist's drawings & details. - All dimensions are in millimetres, unless stated otherwise. - All goods materials/workmanship to conform with current building regulations BSS and COP's. - All dimensions must be checked on site, and any discrepancies verified with the architect. - Do not scale from the drawing. - Any discrepancies between the drawings, details and specification must be reported to the architect immediately before work is put in hand. - All works to be carried out in full accordance with current Building Regulations, British Standards and all Health & Safety Regulations. - If in doubt please ask.		
rev	date	comment
amendments		
Client		
Site address		
68-70 Church Walk Burgess Hill		
Job Title		
M&Co		
Drawing Title		
PROPOSED STREET SECTION		
buchan rum 9 SAVILL ROAD LINDFIELD WEST SUSSEX RH162NY E : info@buchanrumarchitects.co.uk		
Scale	Size	
1:50	A1	
Date	Dn By	
06/2023	BRA	
Drawing number	Rev.	
PL_105_00	01	

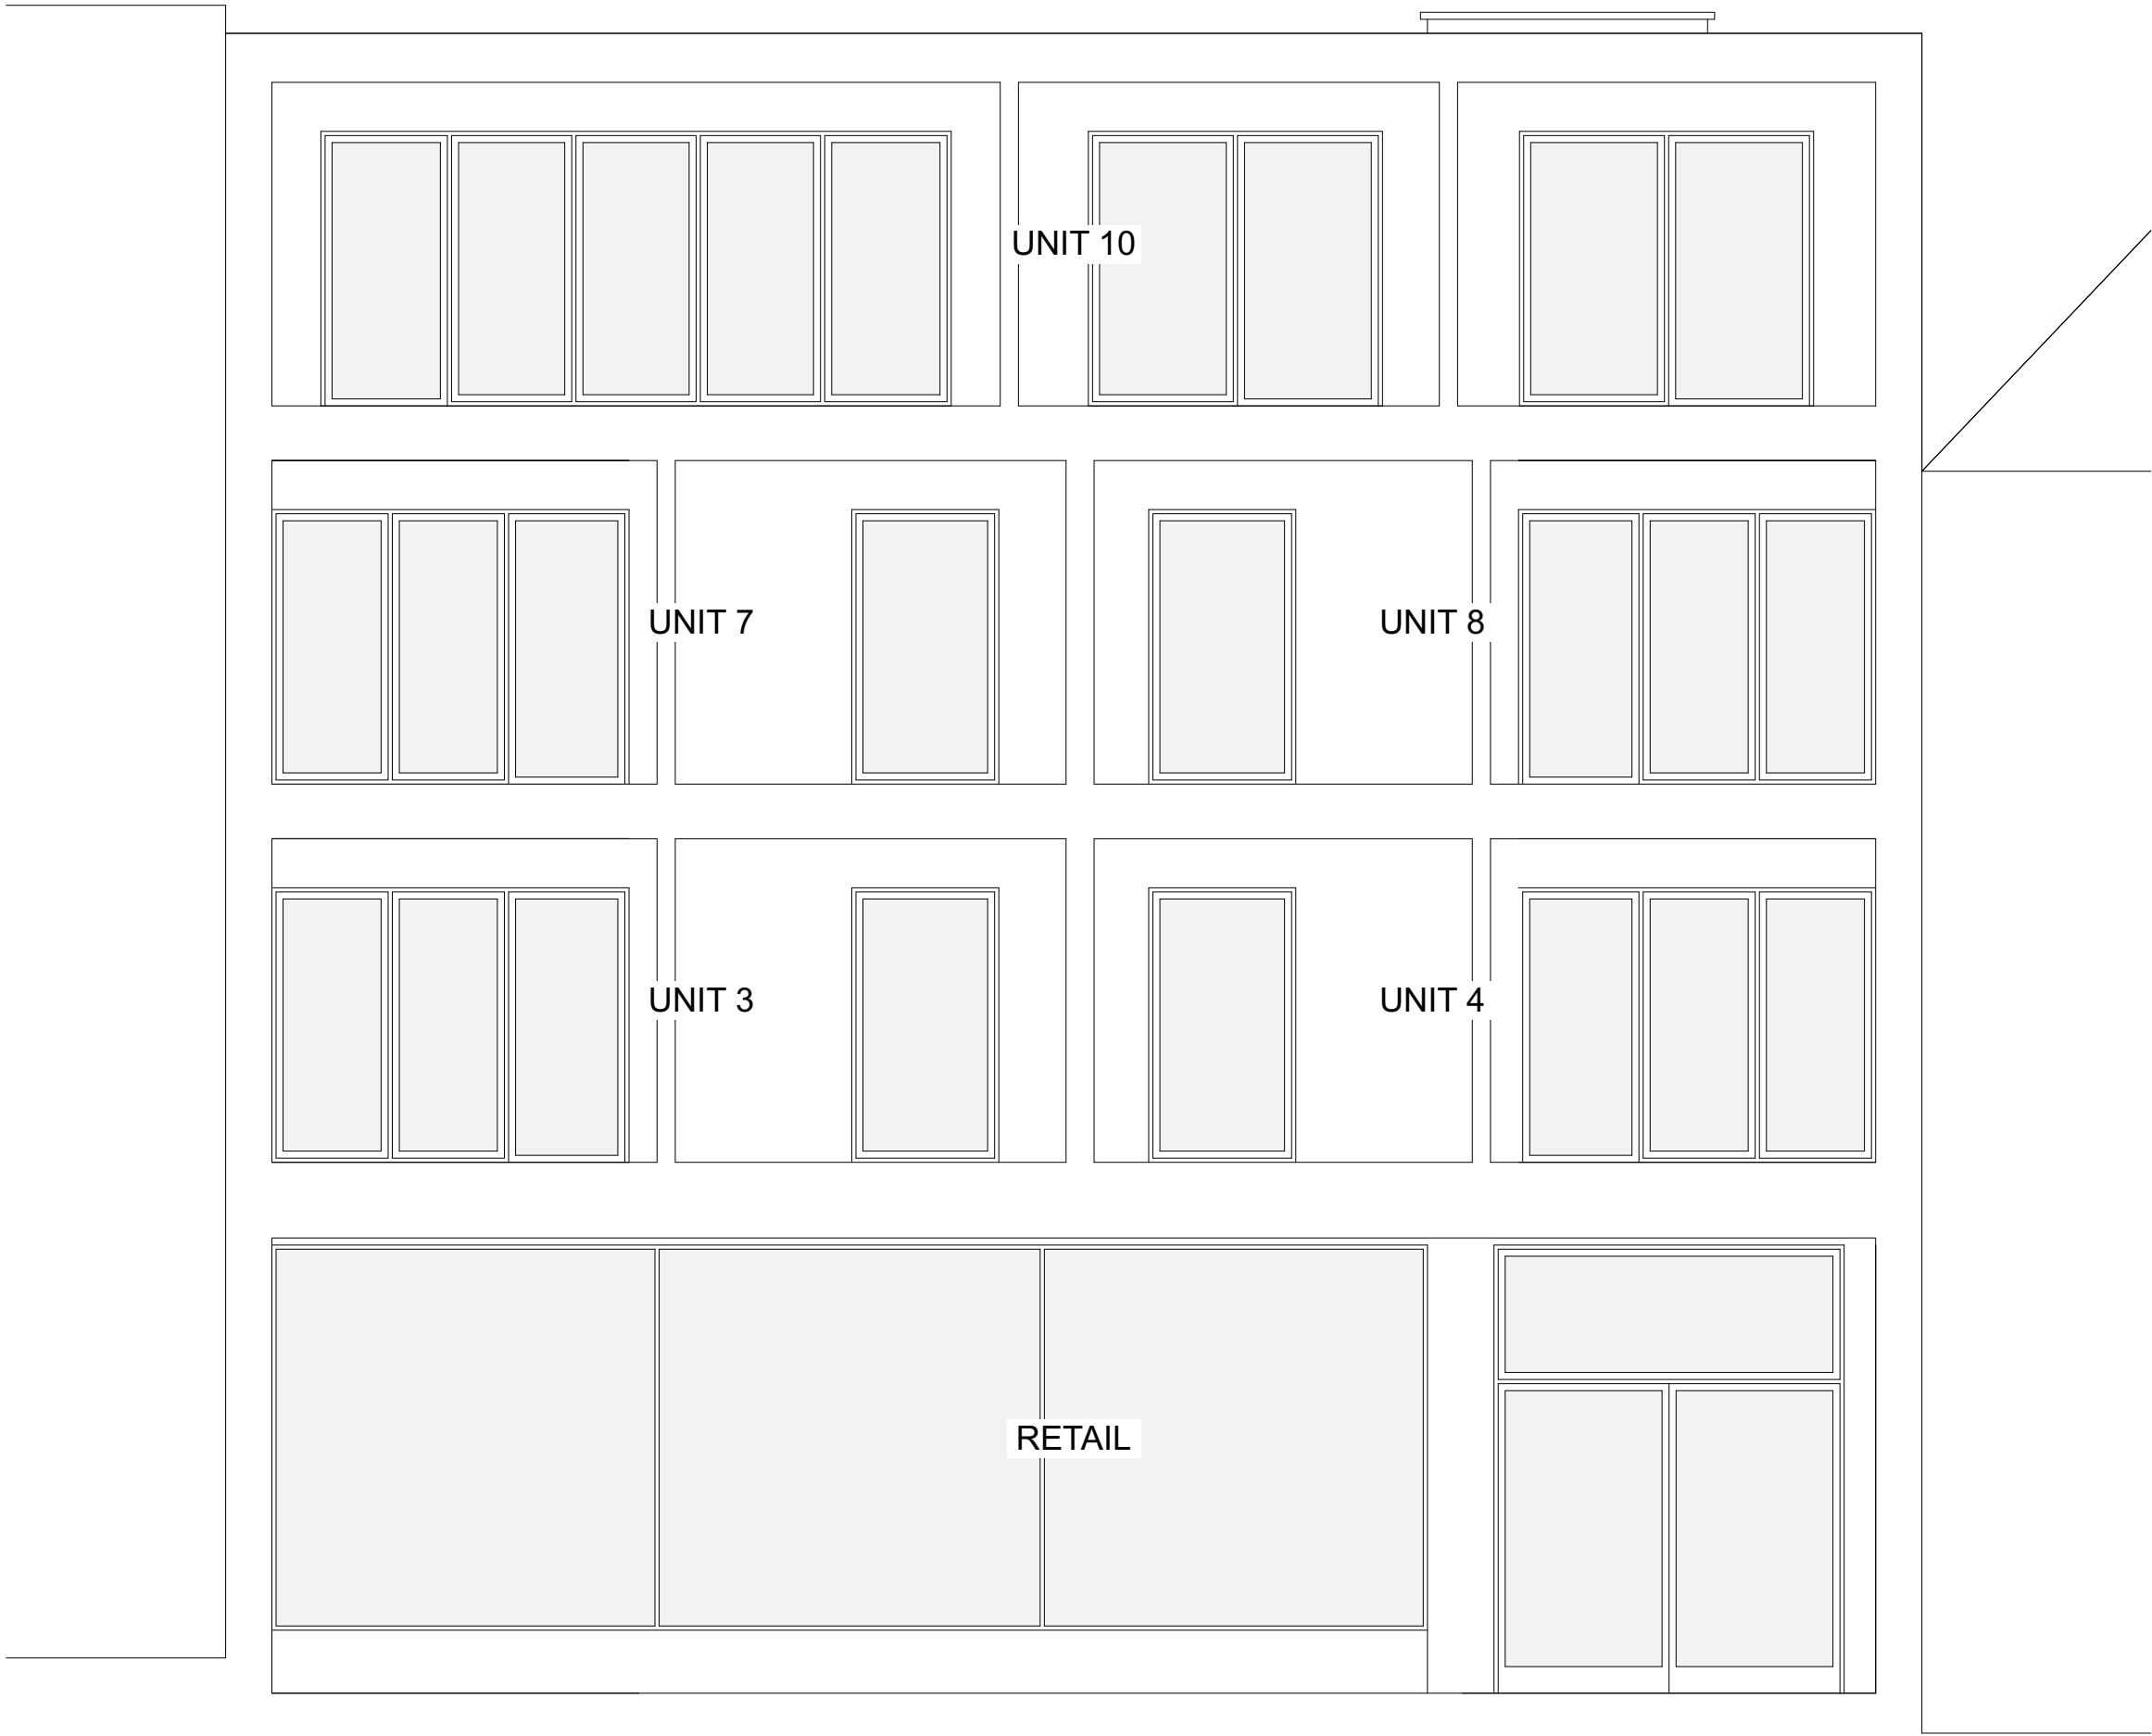



Proposed Section CC 1:50

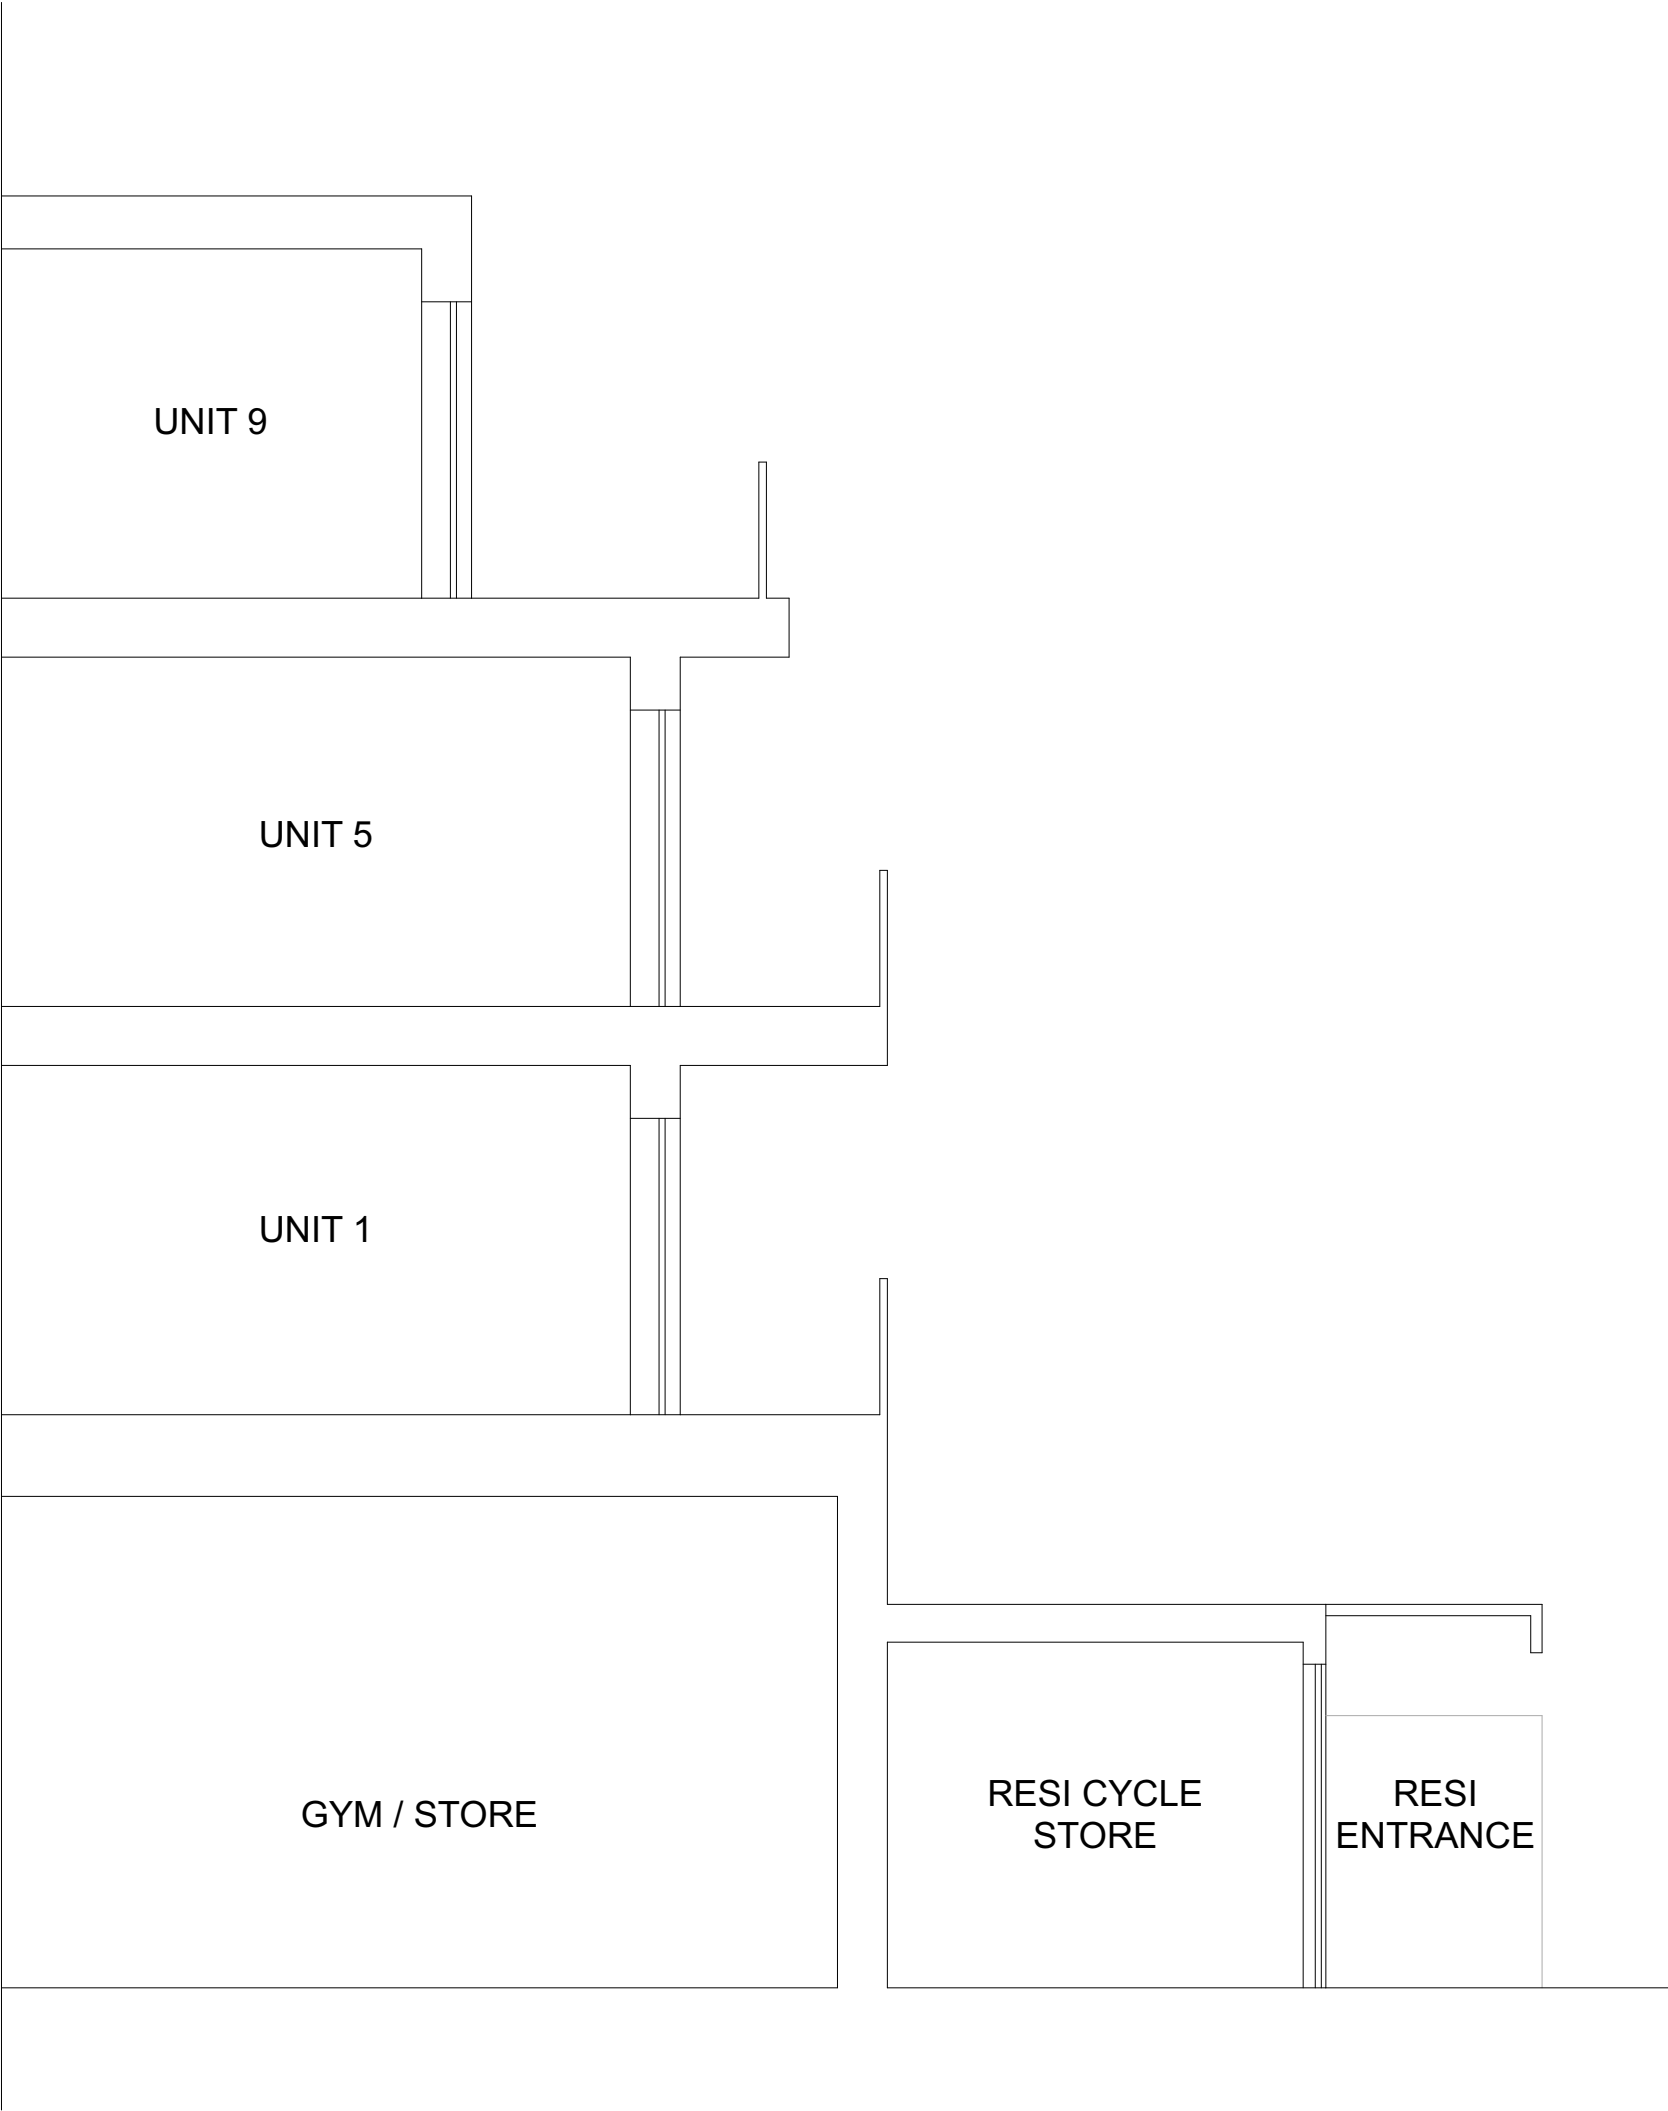

Proposed Section DD 1:50

 

SURVEY DRAWING		
NOTES: - © Copyright of this drawing remains the property of Buchanan Rum Architects Ltd and should not be reproduced in full or parts or re-issued without written permission from Buchanan Rum Architects Ltd - These drawings must be read in conjunction with the structural engineers drawings & details, and with all other consultants, sub-contractor and specialist's drawings & details. - All dimensions are in millimetres, unless stated otherwise. - All goods materials/workmanship to conform with current building regulations BSS and COP's. - All dimensions must be checked on site, and any discrepancies verified with the architect. - Do not scale from the drawing. - Any discrepancies between the drawings, details and specification must be reported to the architect immediately before work is put in hand. - All works to be carried out in full accordance with current Building Regulations, British Standards and all Health & Safety Regulations. - If in doubt please ask.		
rev	date	comment
amendments		
Client		
Site address		
68-70 Church Walk Burgess Hill		
Job Title		
M&Co		
Drawing Title		
PROPOSED SECTIONS CC & DD		
buchan rum 9 SAVILL ROAD LINDFIELD WEST SUSSEX RH162NY E : info@buchanrumarchitects.co.uk		
Scale	Size	
1:50	A1	
Date	Dn By	
06/2023	BRA	
Drawing number	Rev.	
PL_106_00	01	

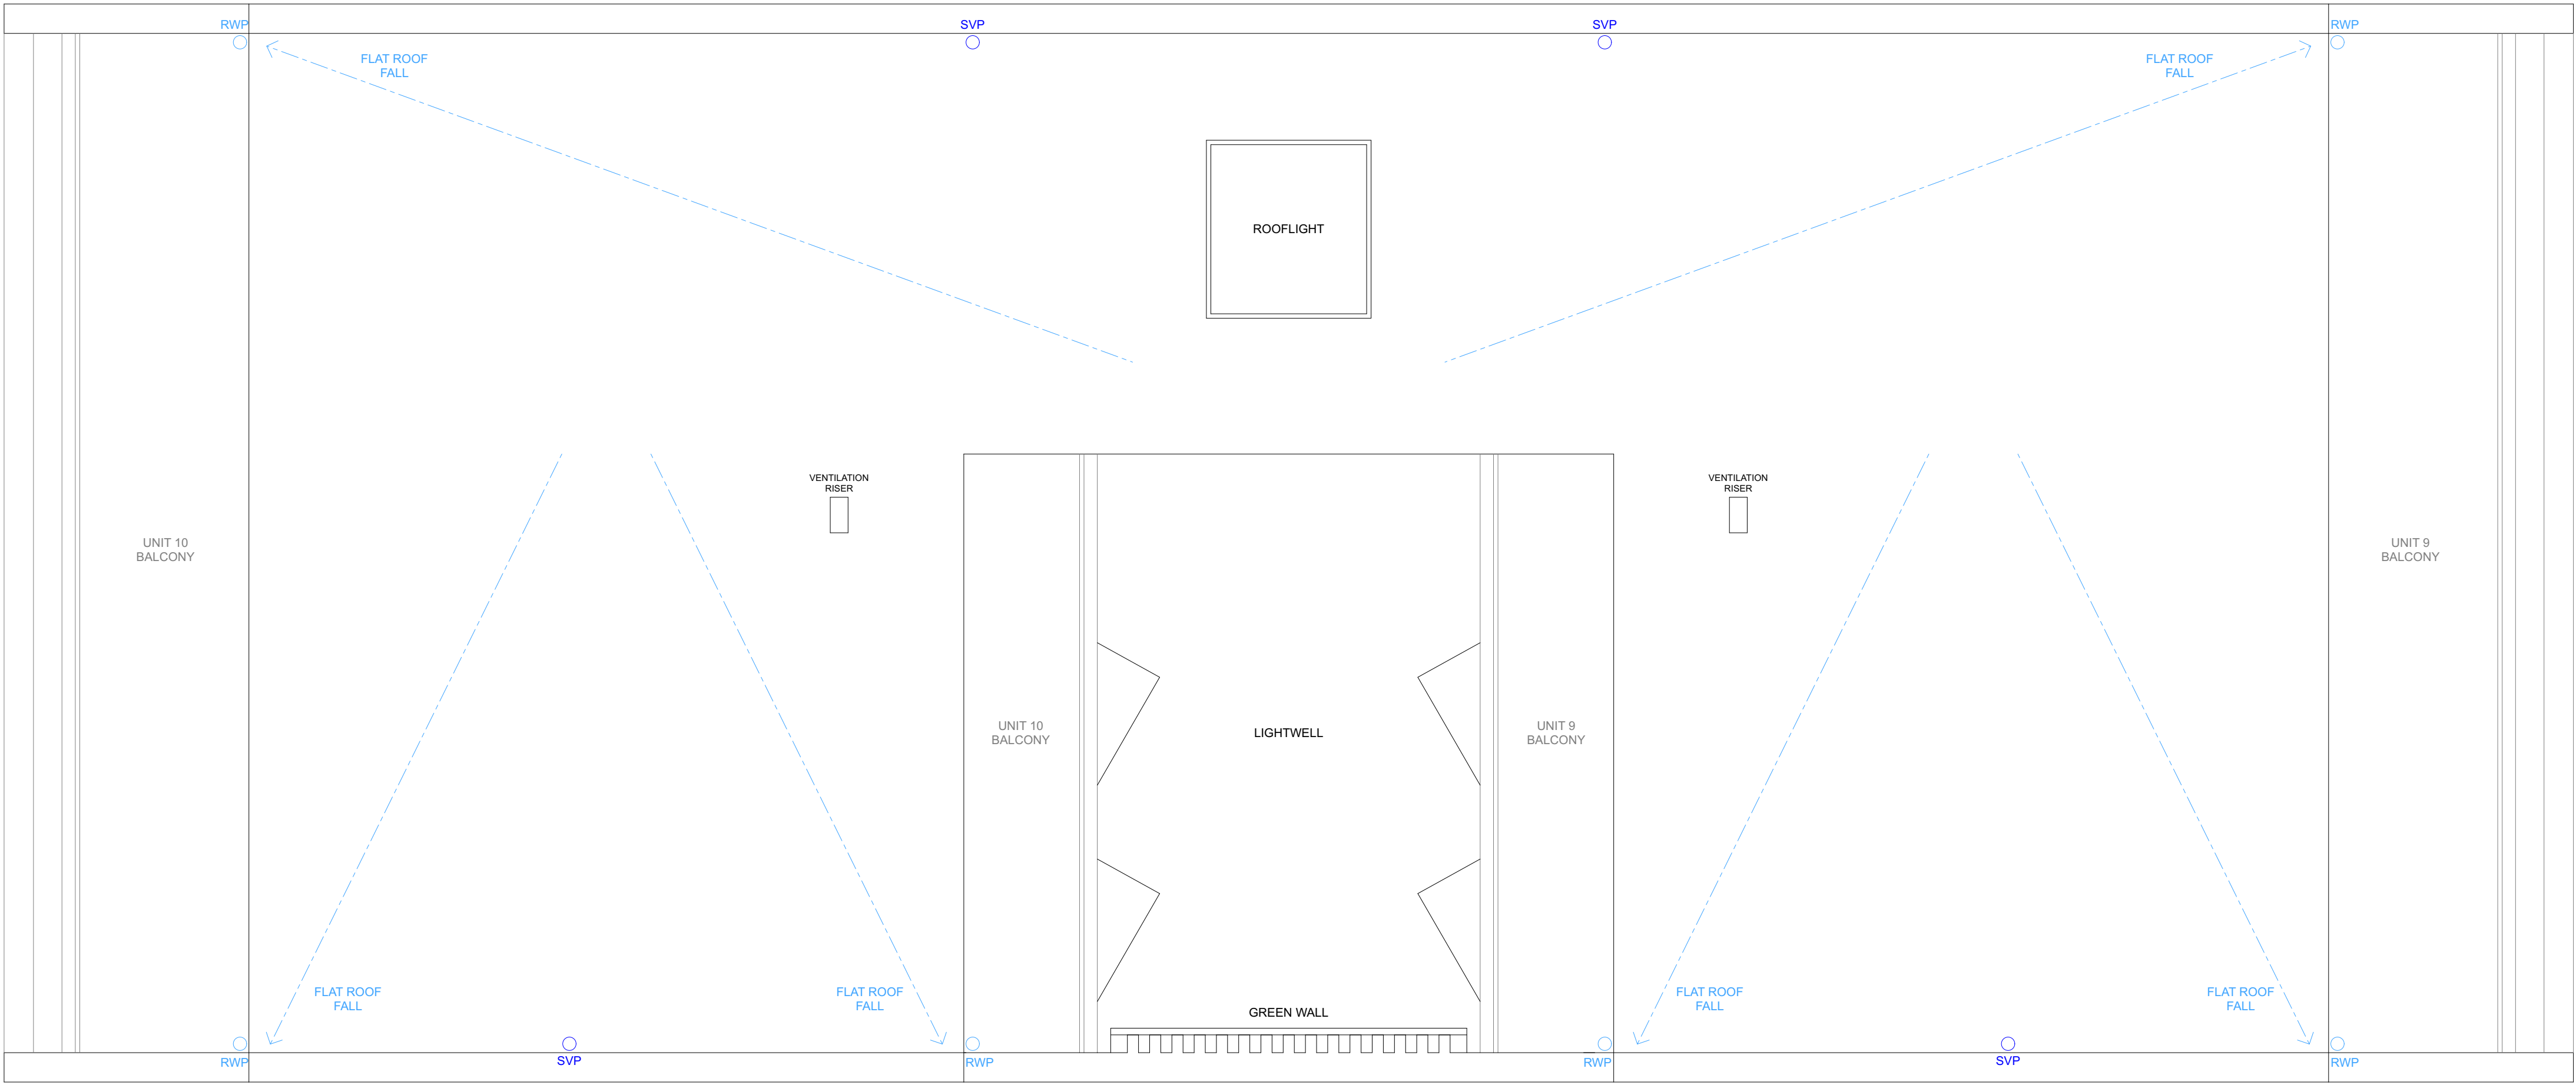 

Proposed Roof Plan 1:50




SURVEY DRAWING		
NOTES: - © Copyright of this drawing remains the property of Buchanan Rum Architects Ltd and should not be reproduced in full or parts or re-issued without written permission from Buchanan Rum Architects Ltd - These drawings must be read in conjunction with the structural engineers drawings & details, and with all other consultants, sub-contractor and specialist's drawings & details. - All dimensions are in millimetres, unless stated otherwise. - All goods materials workmanship to conform with current building regulations BSS and COP's. - All dimensions must be checked on site, and any discrepancies verified with the architect. - Do not scale from the drawing - Any discrepancies between the drawings, details and specification must be reported to the architect immediately before work is put in hand. - All works to be carried out in full accordance with current Building Regulations, British Standards and all Health & Safety Regulations - If in doubt please ask.		
REV	DATE	COMMENT
Client		
Site address		
68-70 Church Walk Burgess Hill		
Job Title		
M&Co		
Drawing Title		
PROPOSED ROOF PLAN		
buchan rum 9 SAVILL ROAD LINDFIELD WEST SUSSEX RH162NY E : info@buchanrumarchitects.co.uk		
Scale	Size	
1:50	A1	
Date	Dn By	
06/2023	BRA	
Drawing number	Rev.	
PL_107_00	01	




Proposed Section EE 1:50




Proposed Section FF 1:50

 


SURVEY DRAWING		
NOTES: - © Copyright of this drawing remains the property of Buchanan Rum Architects Ltd and should not be reproduced in full or parts or re-issued without written permission from Buchanan Rum Architects Ltd - These drawings must be read in conjunction with the structural engineers drawings & details, and with all other consultants, sub-contractor and specialist's drawings & details. - All dimensions are in millimetres, unless stated otherwise. - All goods materials/workmanship to conform with current building regulations BSS and COP's. - All dimensions must be checked on site, and any discrepancies verified with the architect. - Do not scale from the drawing. - Any discrepancies between the drawings, details and specification must be reported to the architect immediately before work is put in hand. - All works to be carried out in full accordance with current Building Regulations, British Standards and all Health & Safety Regulations. - If in doubt please ask.		
REV	DATE	COMMENT
Client		
Site address		
68-70 Church Walk Burgess Hill		
Job Title		
M&Co		
Drawing Title		
PROPOSED SECTIONS EE & FF		
buchan rum 9 SAVILL ROAD LINDFIELD WEST SUSSEX RH162NY E : info@buchanrumarchitects.co.uk		
Scale	Size	
1:50	A1	
Date	Dn By	
06/2023	BRA	
Drawing number	Rev.	
PL_108_00	01	

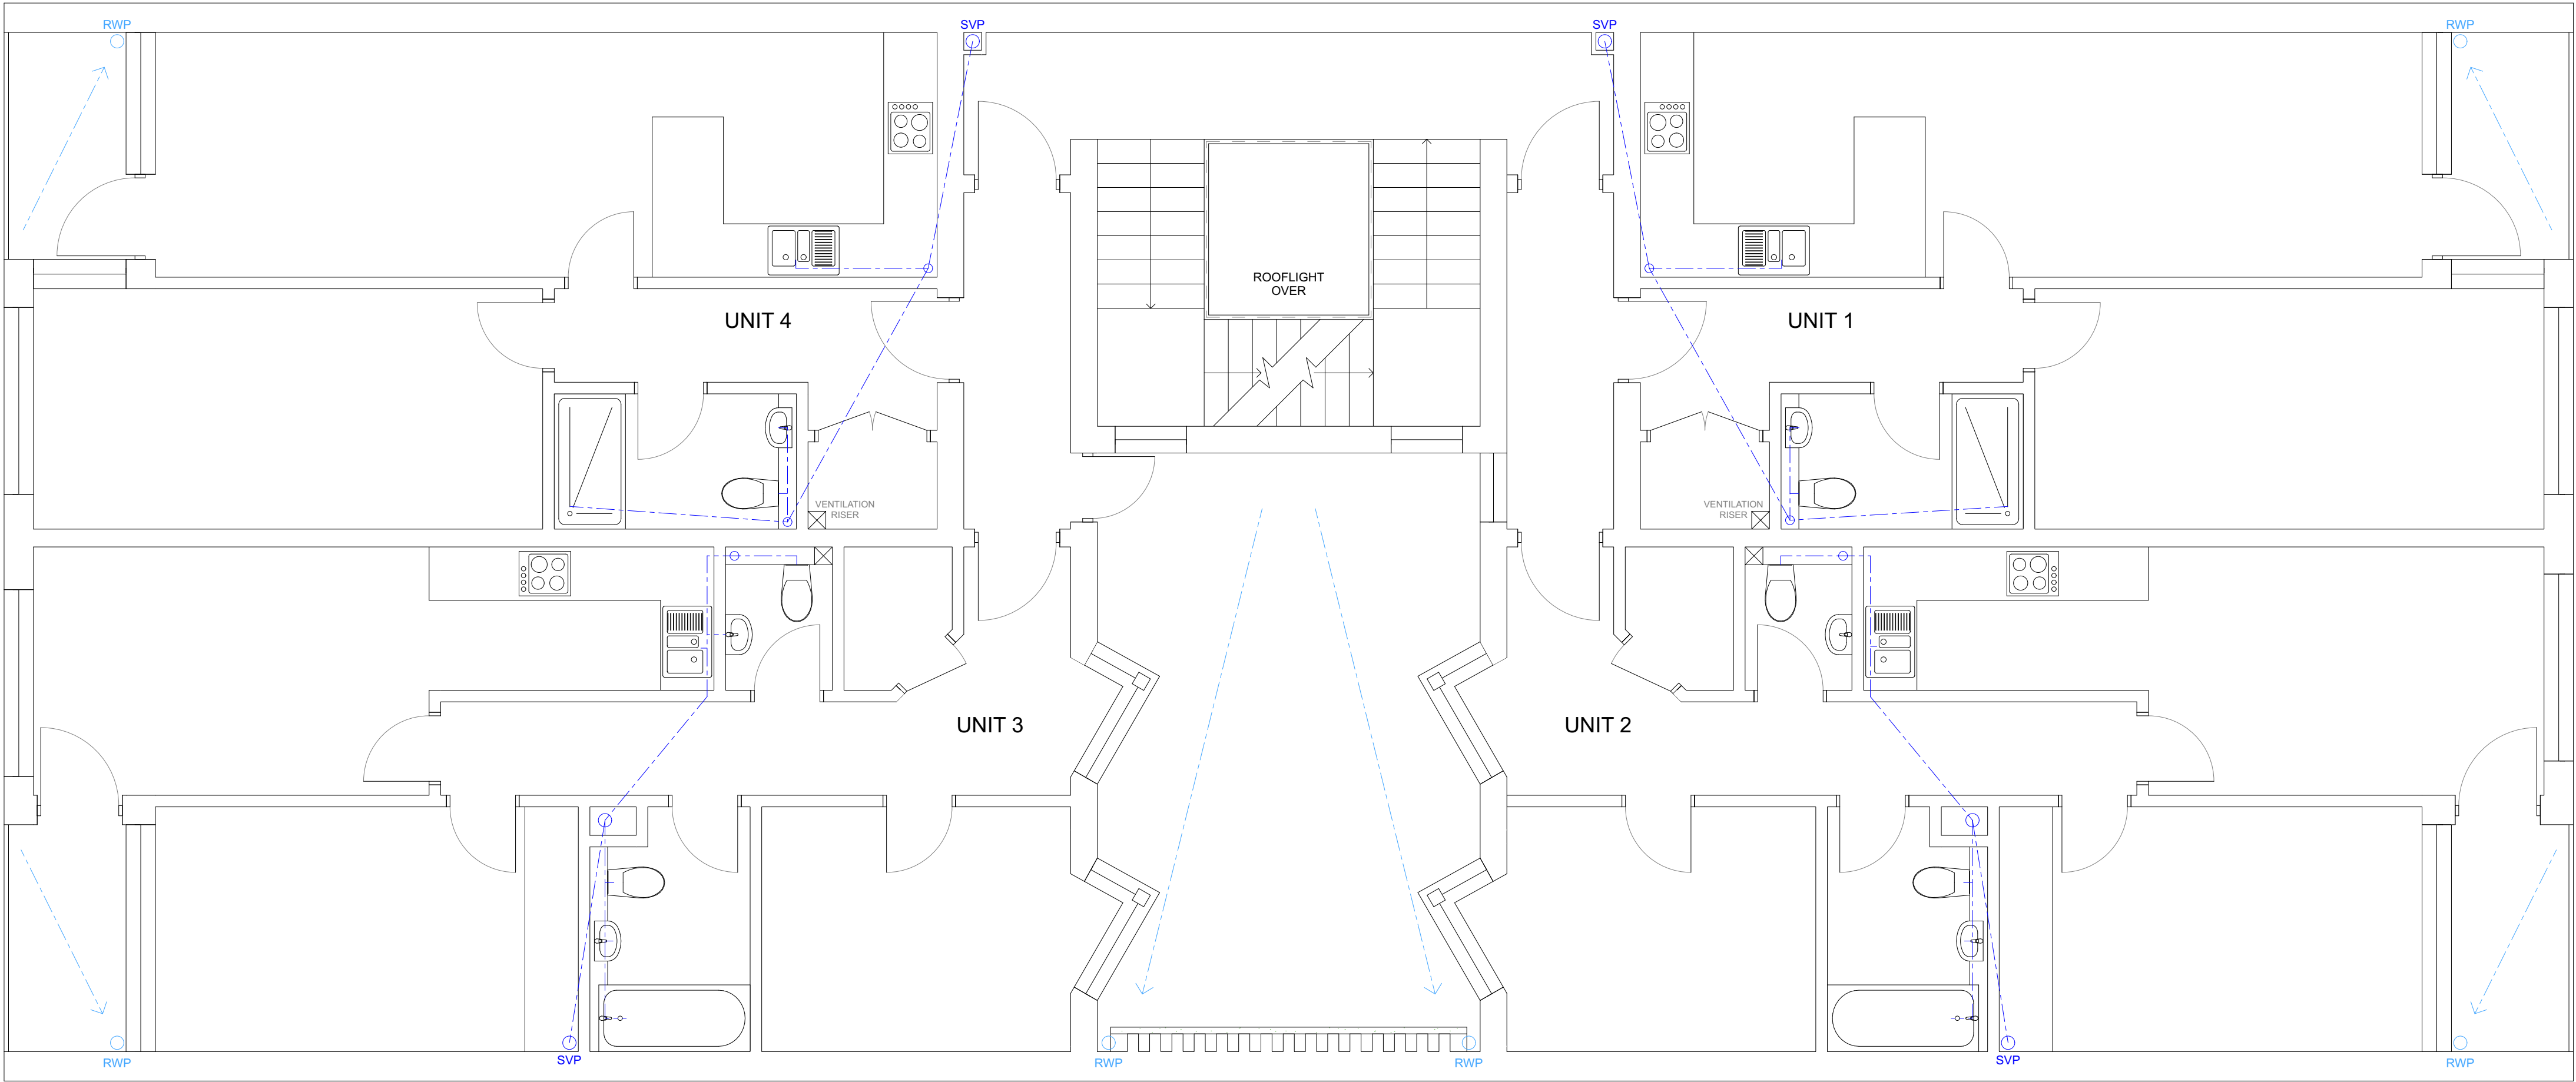

Proposed First Floor Plan 1:50

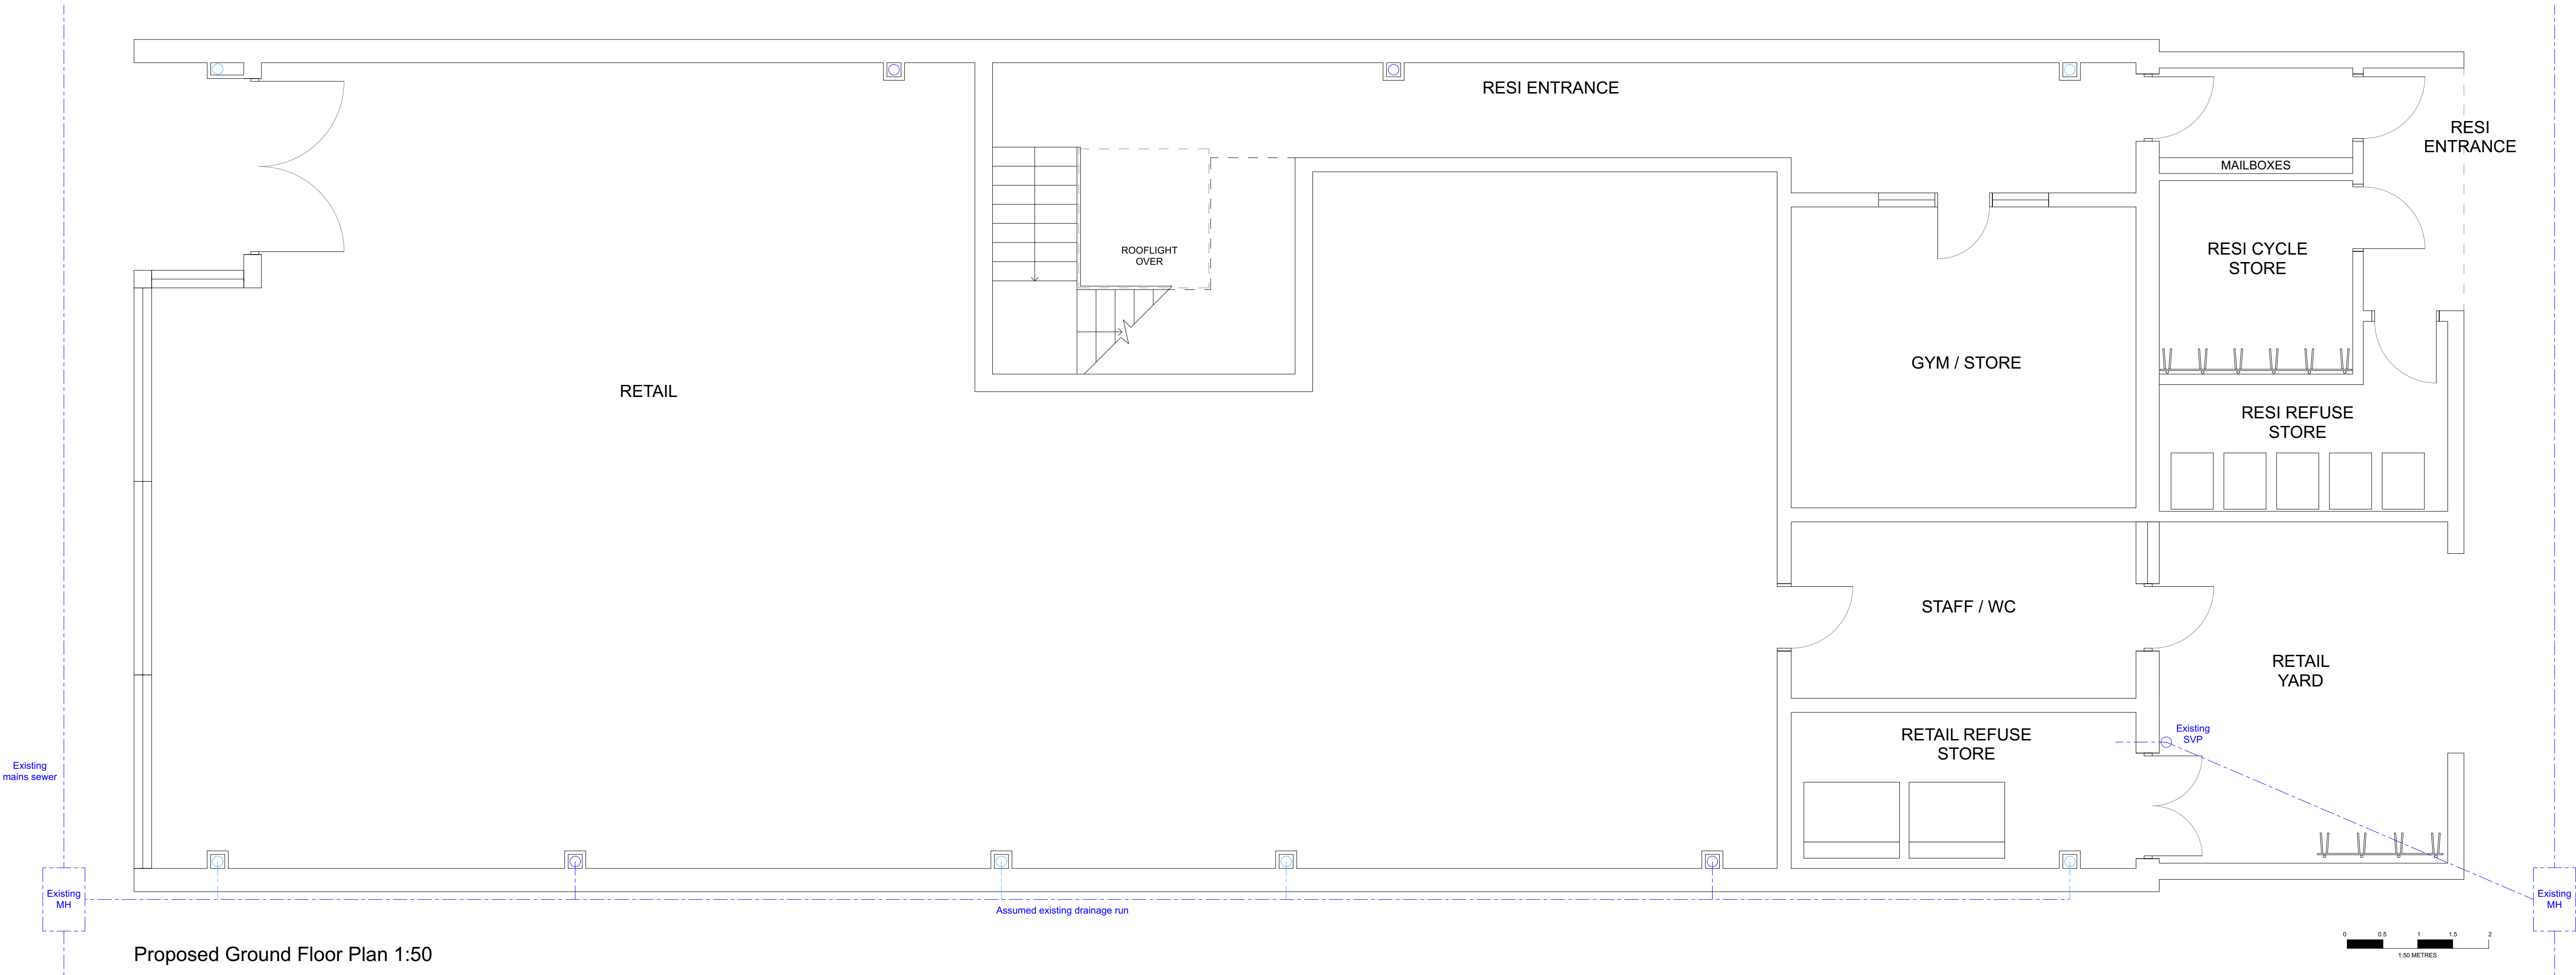

Proposed Ground Floor Plan 1:50

 

SURVEY
DRAWING

- NOTES:
- © Copyright of this drawing remains the property of Buchan Rum Architects Ltd and should not be reproduced in full or parts or re-issued without written permission from Buchan Rum Architects Ltd
 - These drawings must be read in conjunction with the structural engineers drawings & details, and with all other consultants, sub-contractor and specialist's drawings & details.
 - All dimensions are in millimetres, unless stated otherwise.
 - All goods materials workmanship to conform with current building regulations BBS and COP's.
 - All dimensions must be checked on site, and any discrepancies verified with the architect.
 - Do not scale from the drawing.
 - Any discrepancies between the drawings, details and specification must be reported to the architect immediately before work is put in hand.
 - All works to be carried out in full accordance with current Building Regulations, British Standards and all Health & Safety Regulations.
 - If in doubt please ask.

REV	DATE	COMMENT

Client

Site address

68-70 Church Walk
Burgess Hill


Job Title
M&Co

Drawing Title


PROPOSED GROUND & FIRST FLOOR
DRAINAGE PLANS

buchan rum
9 SAVILL ROAD
LINDFIELD
WEST SUSSEX RH162NY
E : info@buchanrumarchitects.co.uk


Scale 1:50	Size A1
Date 06/2023	Des By BRA
Drawing number PL_400_00	Rev. 04

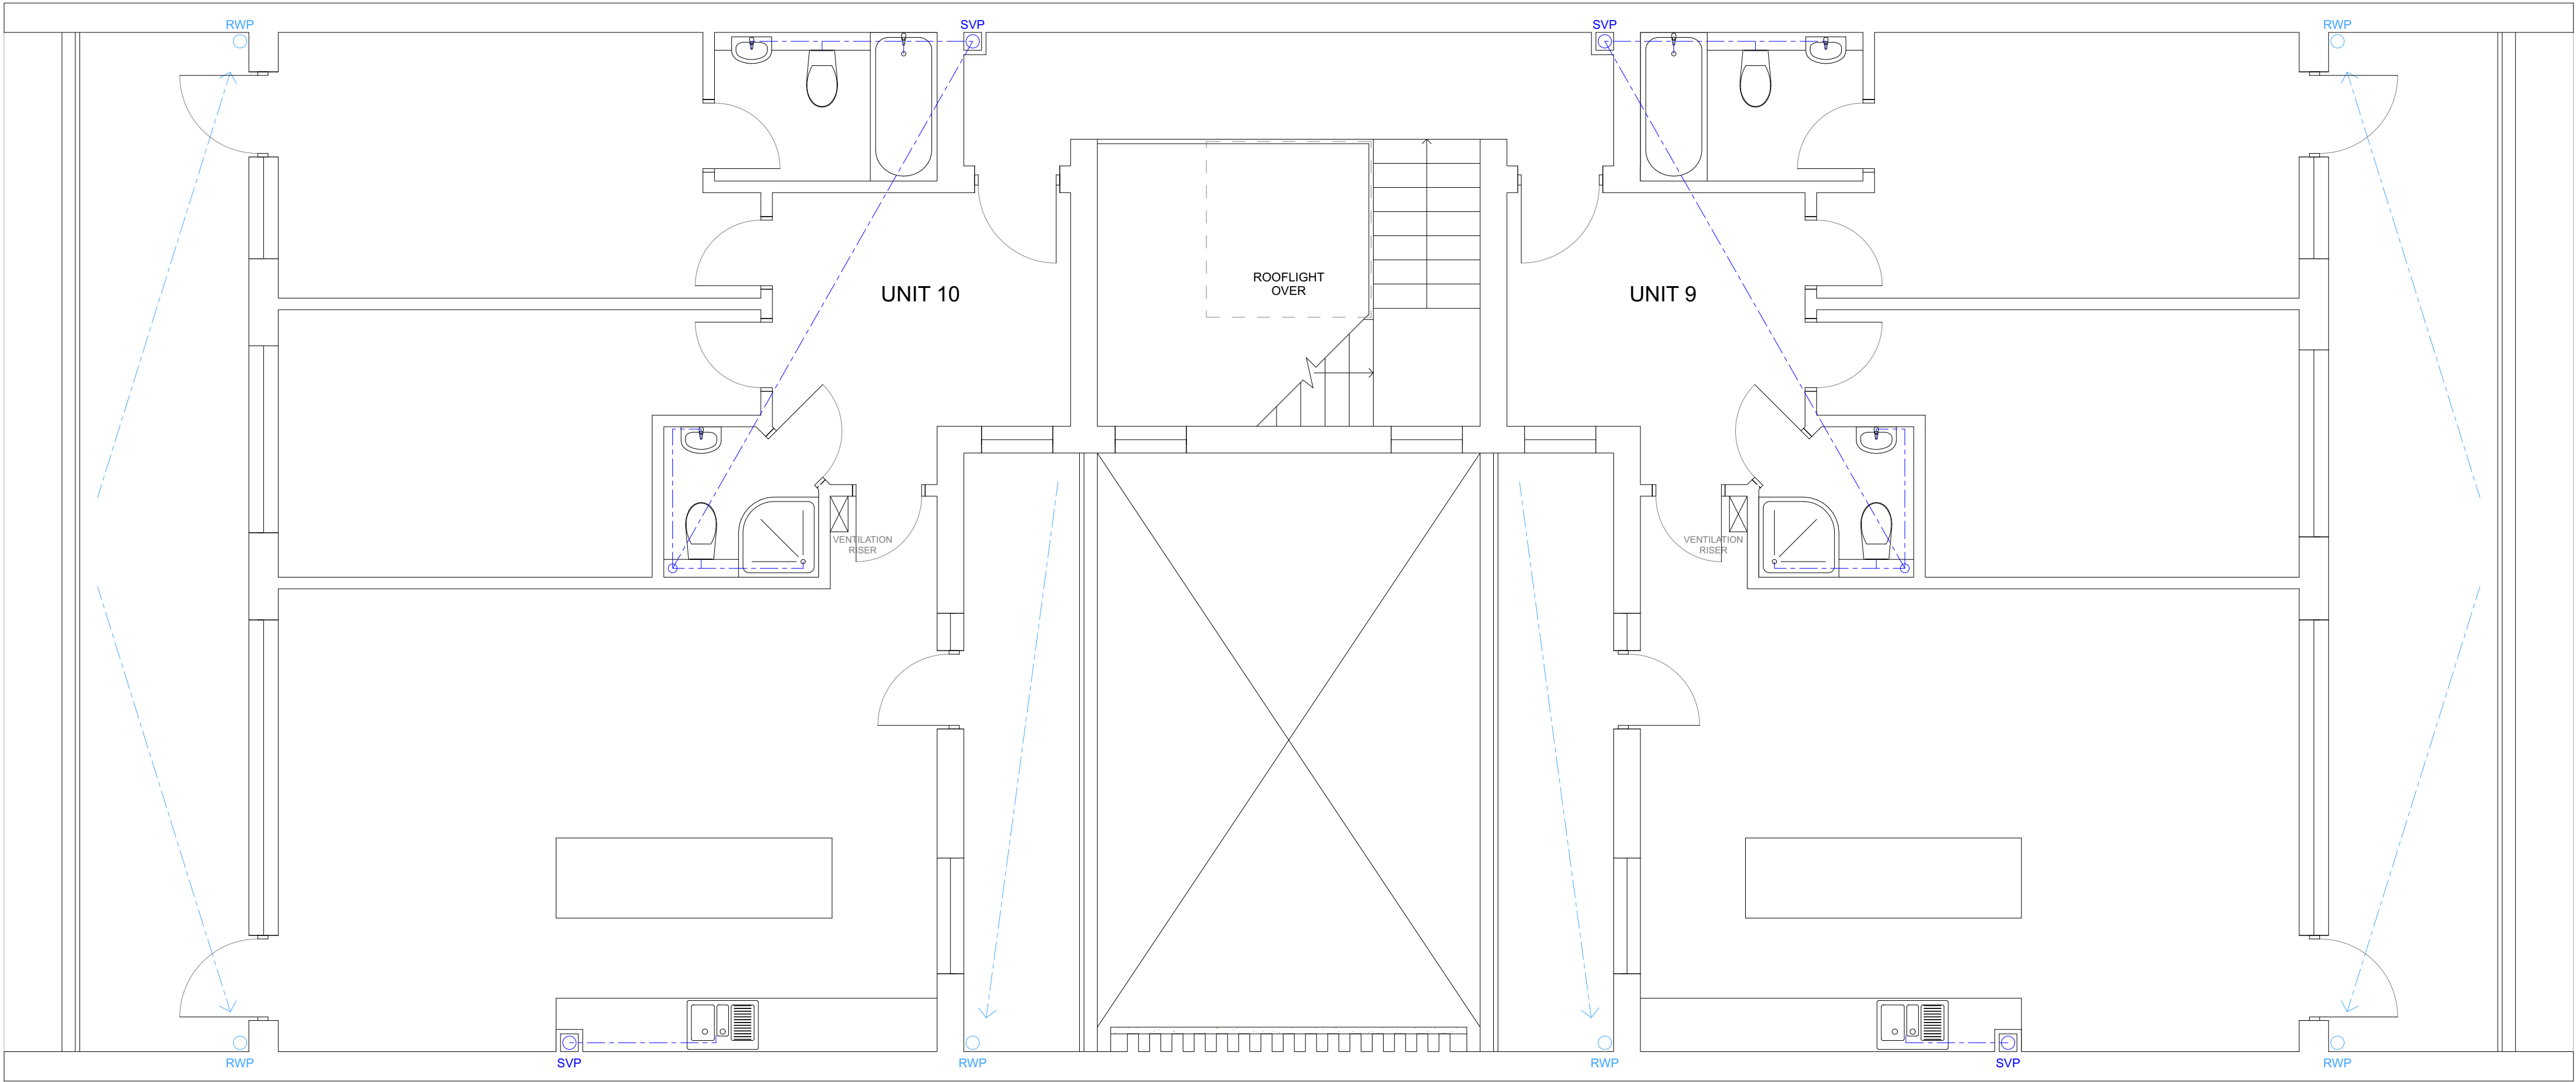


Proposed Third Floor Plan 1:50

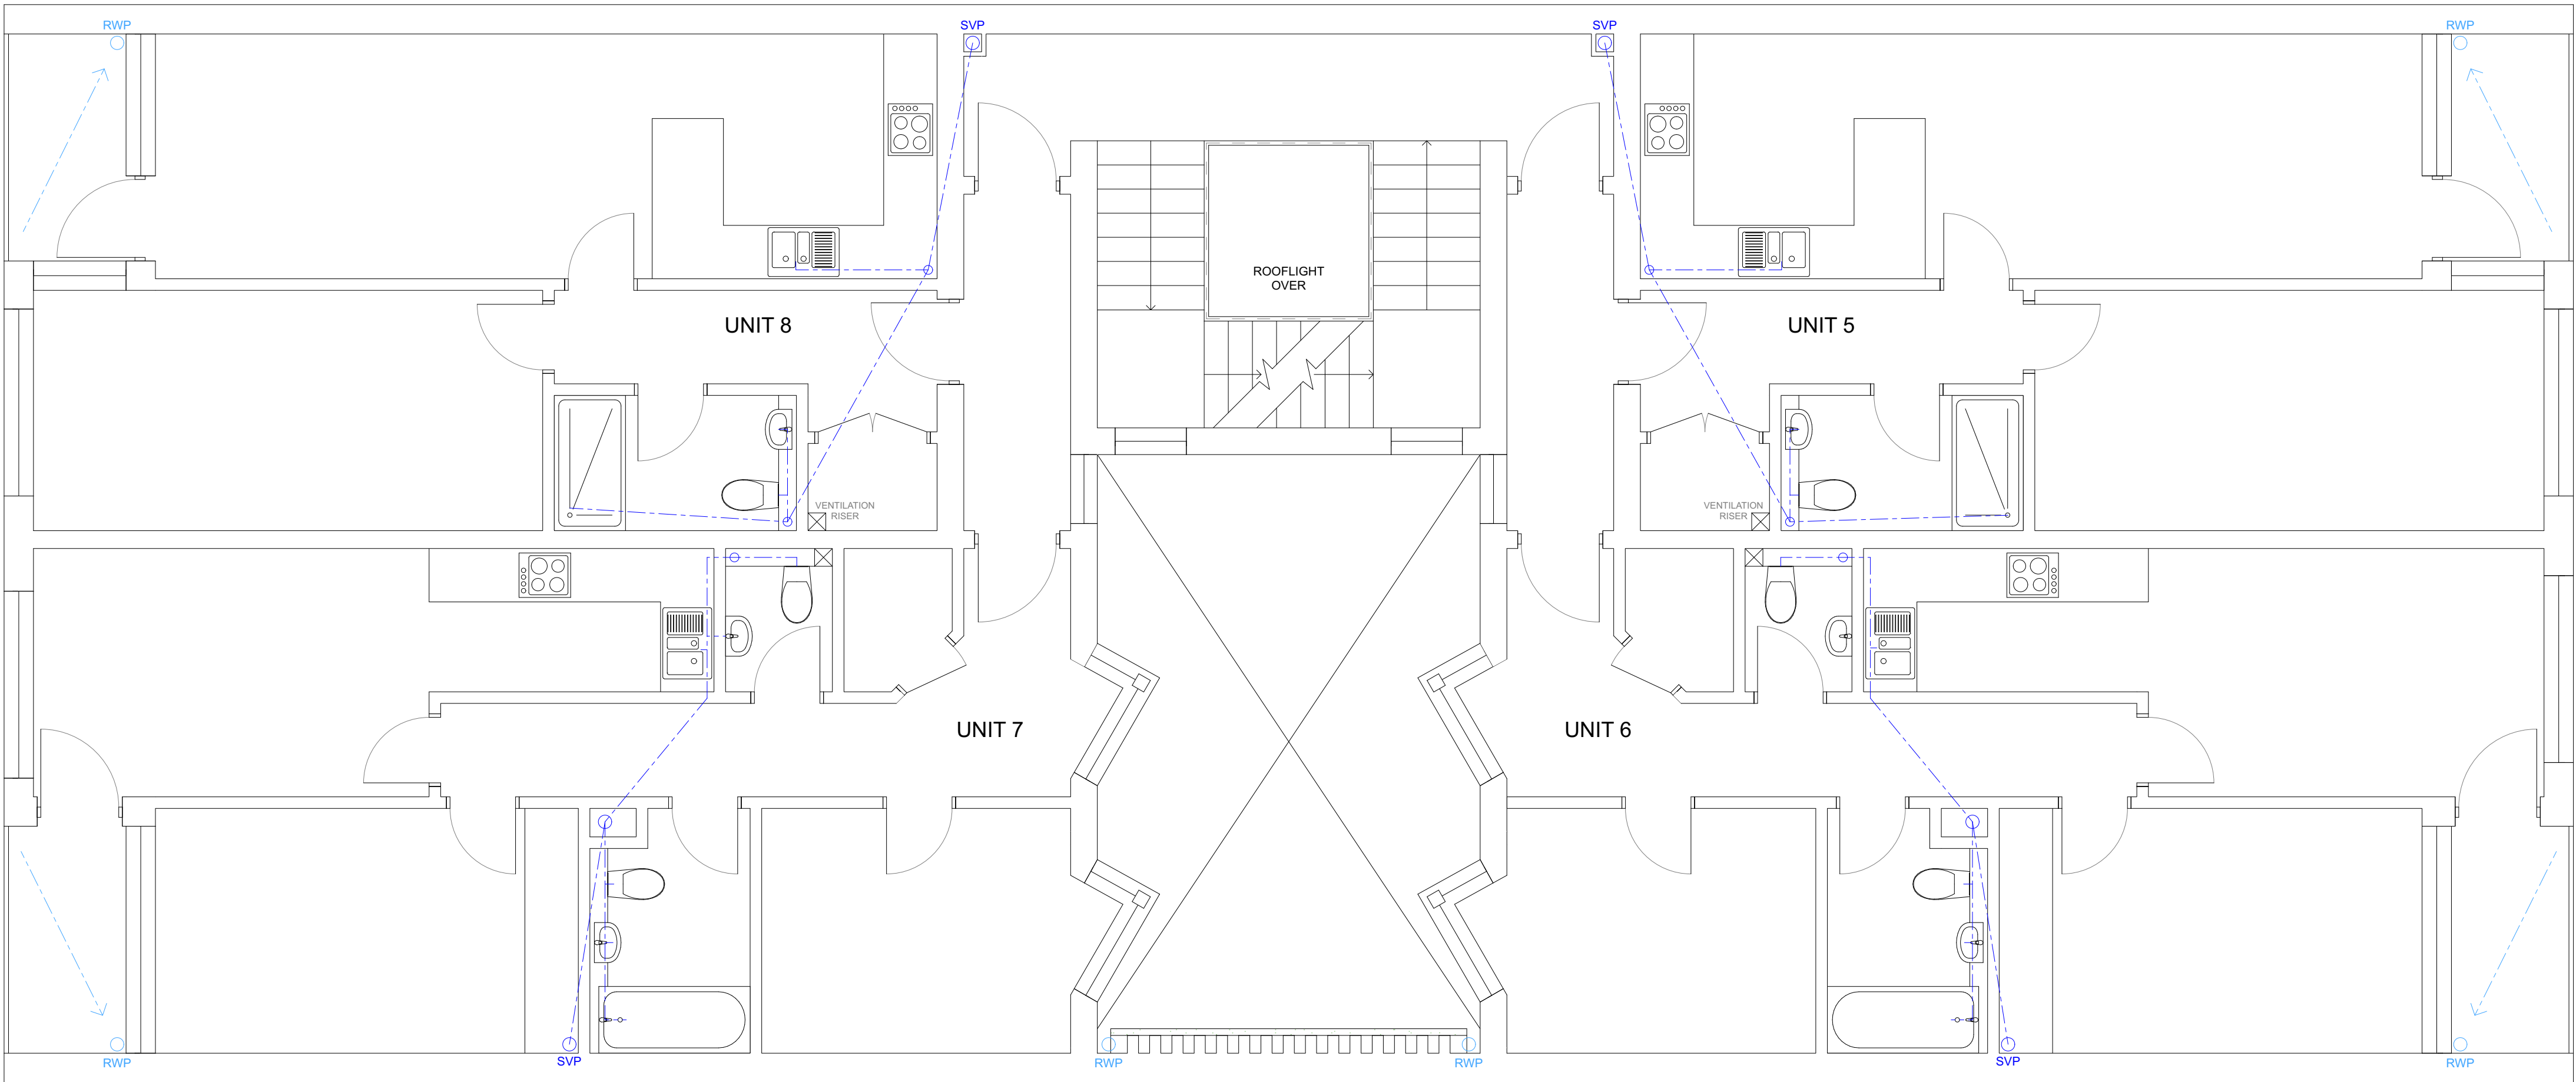


Proposed Second Floor Plan 1:50

 


SURVEY DRAWING		
NOTES: - © Copyright of this drawing remains the property of Buchanan Rum Architects Ltd and should not be reproduced in full or parts or re-issued without written permission from Buchanan Rum Architects Ltd - These drawings must be read in conjunction with the structural engineers drawings & details, and with all other consultants, sub-contractor and specialist's drawings & details. - All dimensions are in millimetres, unless stated otherwise. - All goods materials workmanship to conform with current building regulations BSS and COP's. - All dimensions must be checked on site, and any discrepancies verified with the architect. - Do not scale from the drawing. - Any discrepancies between the drawings, details and specification must be reported to the architect immediately before work is put in hand. - All works to be carried out in full accordance with current Building Regulations, British Standards and all Health & Safety Regulations. - If in doubt please ask.		
REV	DATE	COMMENT
Client		
Site address		
68-70 Church Walk Burgess Hill		
Job Title		
M&Co		
Drawing Title		
PROPOSED SECOND & THIRD FLOOR DRAINAGE PLANS		
buchan rum 9 SAVILL ROAD LINDFIELD WEST SUSSEX RH162NY E : info@buchanrumarchitects.co.uk		
Scale	Size	
1:50	A1	
Date	Dn By	
06/2023	BRA	
Drawing number:	Rev.	
PL_401_00	04	

 

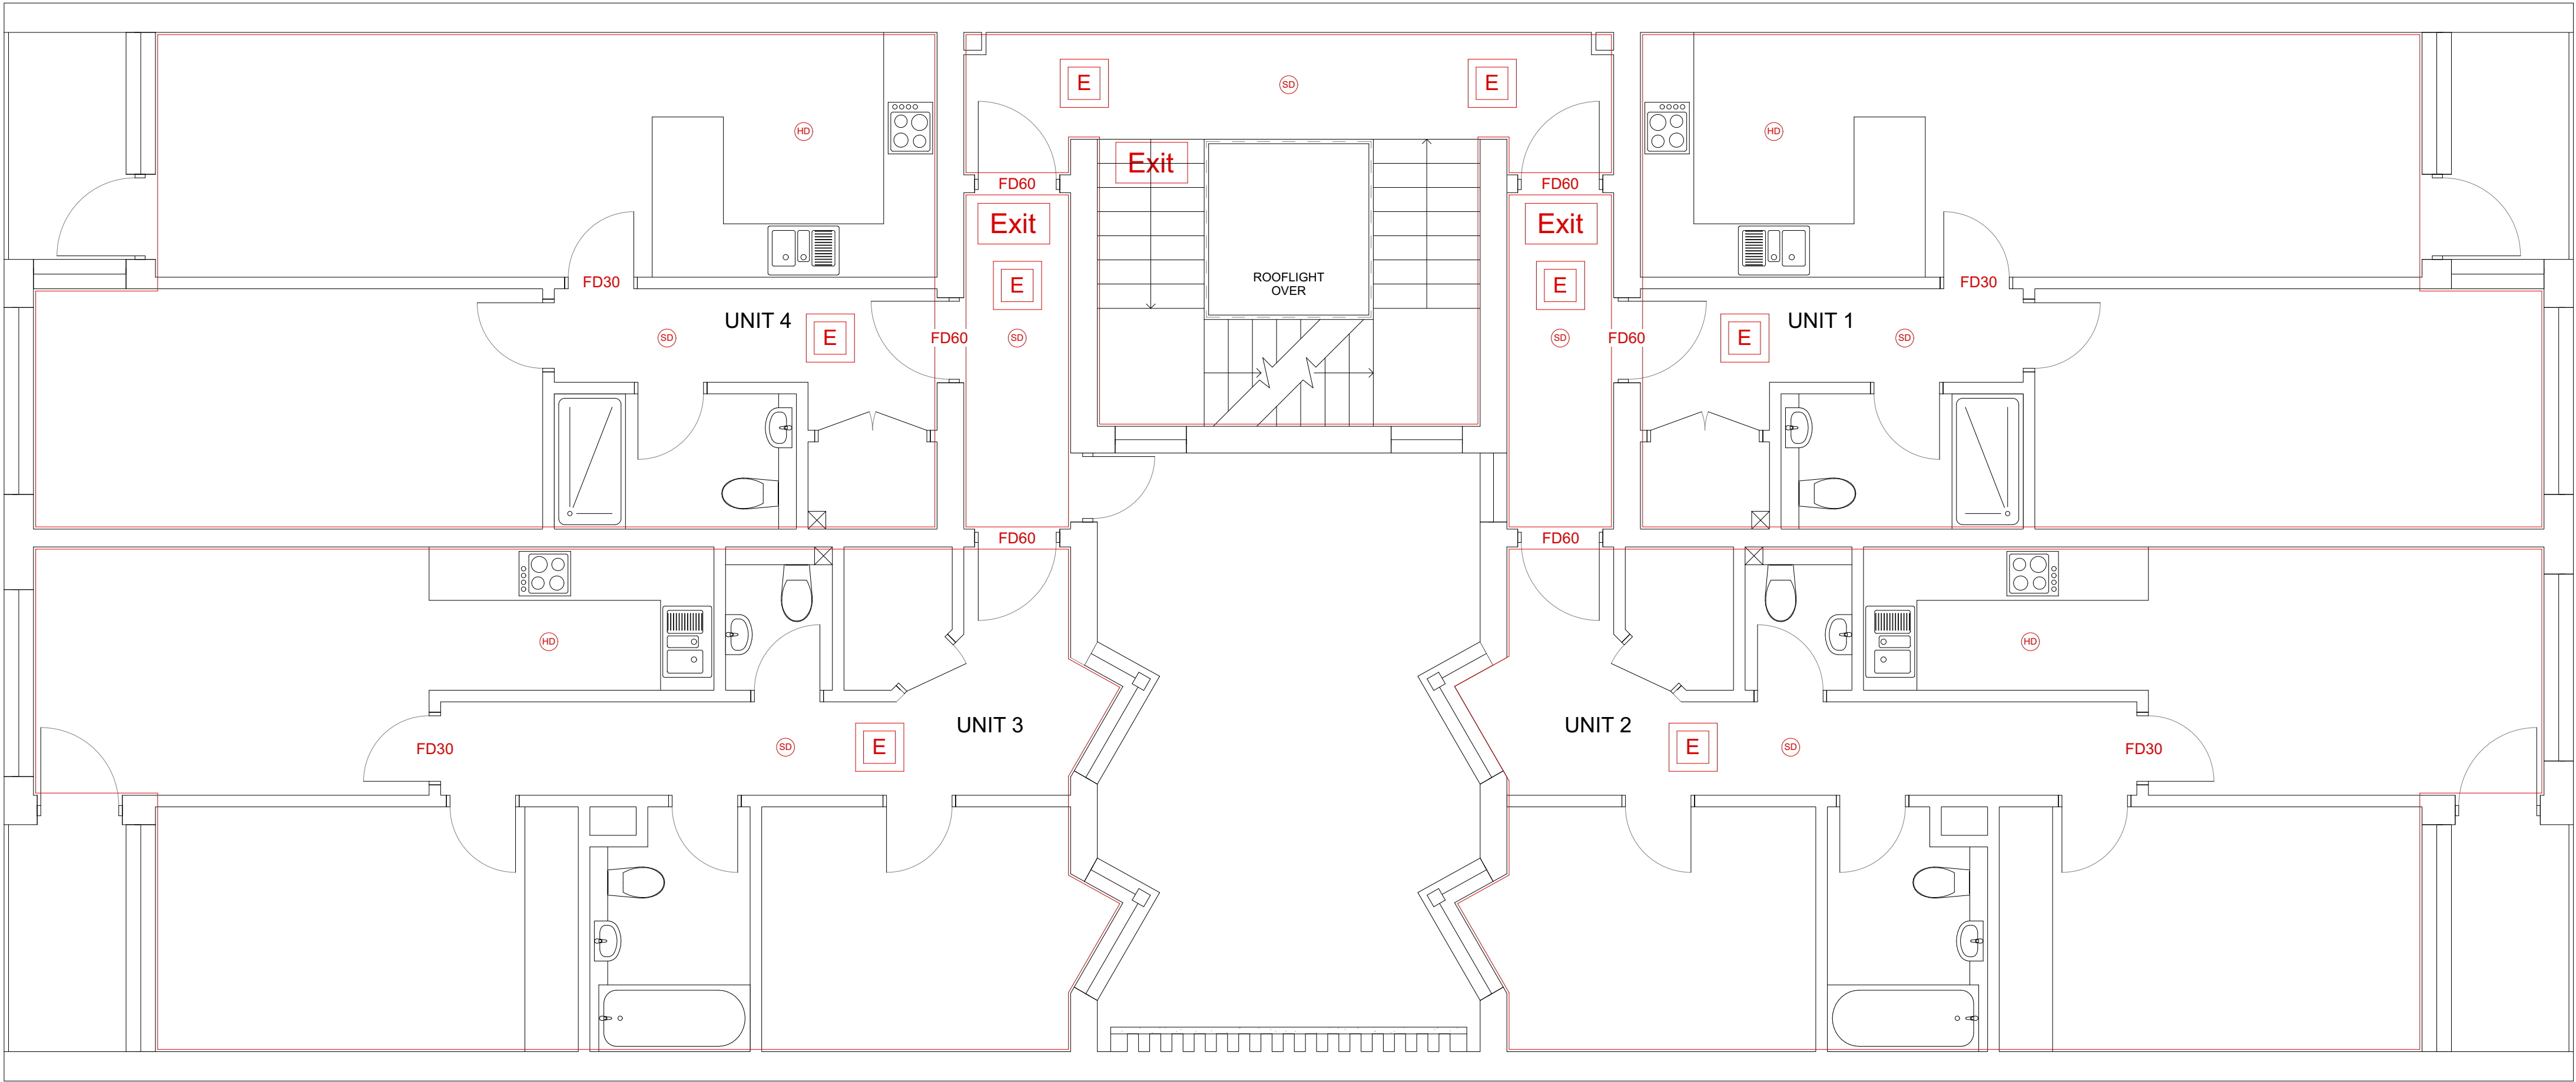


- E Emergency version of light fitting
- 1 1 hour fire separation
- FD30 30 minutes fire door
- FD60 60 minutes fire door
- Exit Fire Exit signs: Illuminate / photoluminescent + emergency lighting
- SD Smoke Detector
- HD Heat Detector


Proposed First Floor Plan 1:50

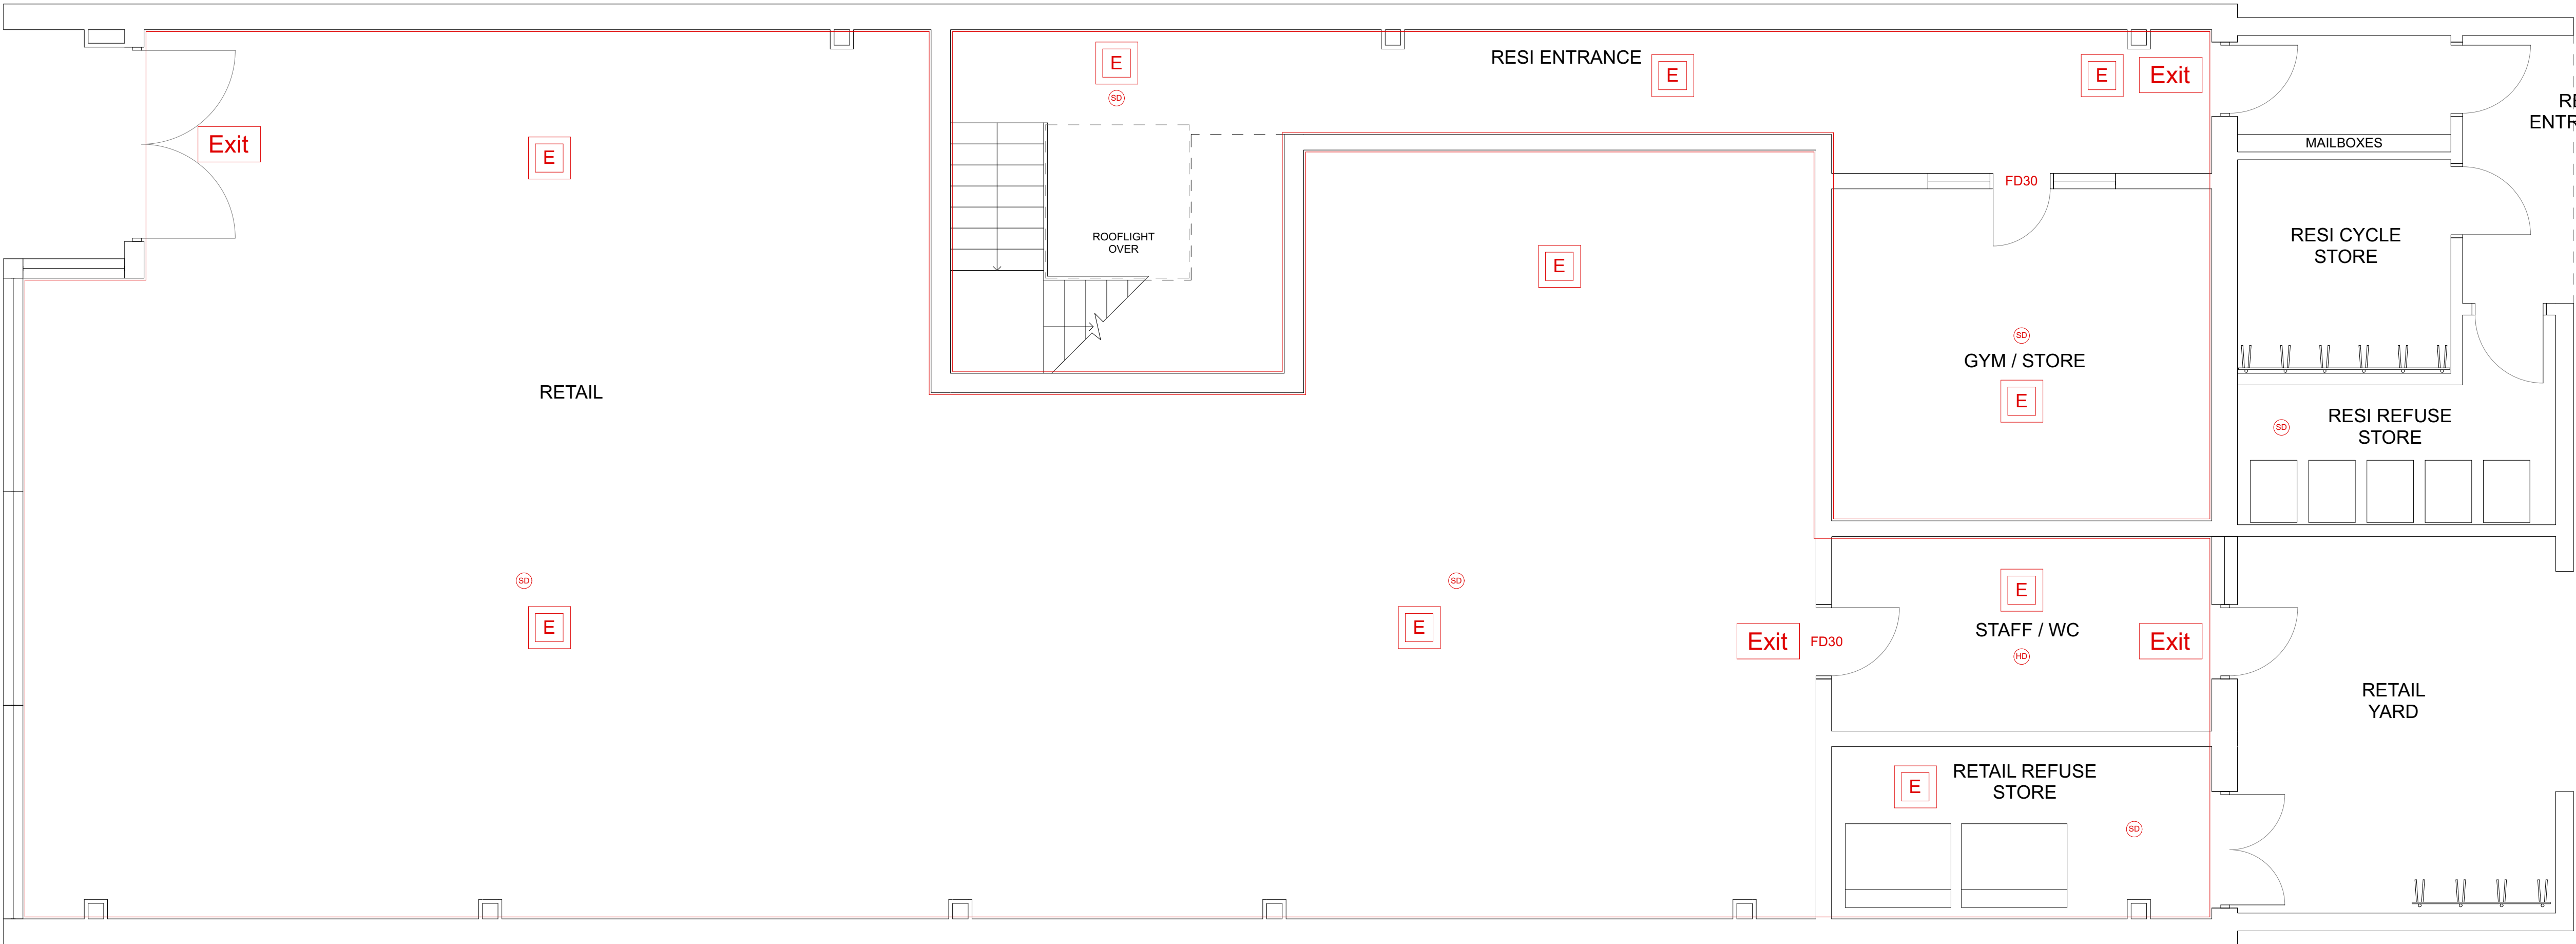


Proposed Ground Floor Plan 1:50

 


SURVEY DRAWING		
NOTES: - © Copyright of this drawing remains the property of Buchanan Rum Architects Ltd and should not be reproduced in full or parts or re-issued without written permission from Buchanan Rum Architects Ltd - These drawings must be read in conjunction with the structural engineers drawings & details, and with all other consultants, sub-contractor and specialist's drawings & details. - All dimensions are in millimetres, unless stated otherwise. - All goods materials workmanship to conform with current building regulations BBS and COP's. - All dimensions must be checked on site, and any discrepancies verified with the architect. - Do not scale from the drawing. - Any discrepancies between the drawings, details and specification must be reported to the architect immediately before work is put in hand. - All works to be carried out in full accordance with current Building Regulations, British Standards and all Health & Safety Regulations. - If in doubt please ask.		
REV	DATE	COMMENT
Client		
Site address		
68-70 Church Walk Burgess Hill		
Job Title		
M&Co		
Drawing Title		
PROPOSED GROUND & FIRST FLOOR FIRE STRATEGY PLANS		
buchan rum 9 SAVILL ROAD LINDFIELD WEST SUSSEX RH162NY E : info@buchanrumarchitects.co.uk		
Scale	Size	
1:50	A1	
Date	Dn By	
06/2023	BRA	
Drawing number:	Rev.	
PL_500_00	04	

 


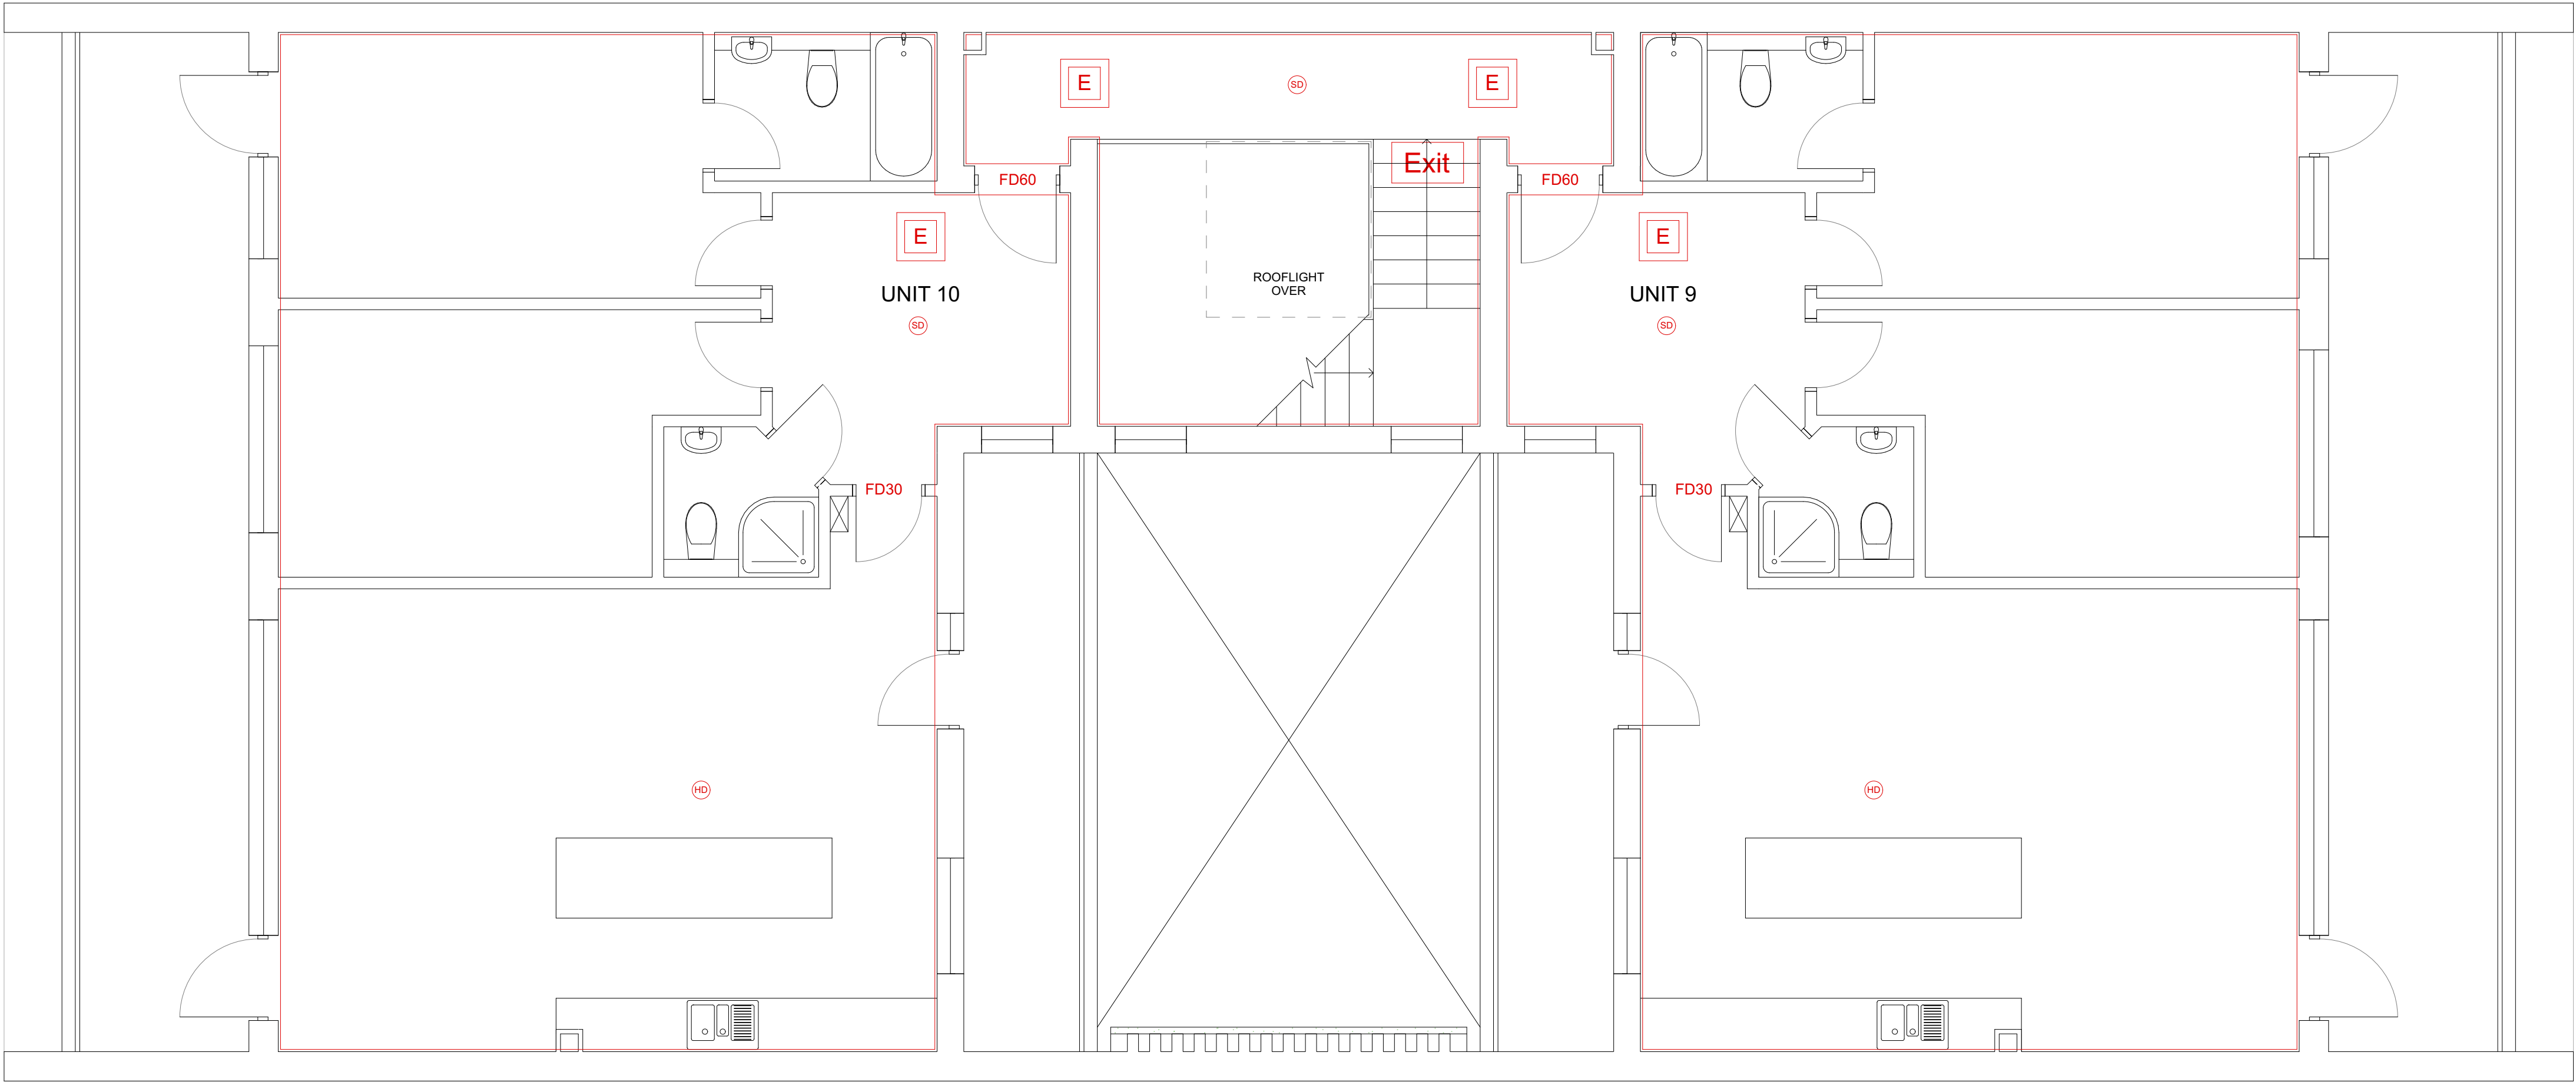

Proposed Third Floor Plan 1:50

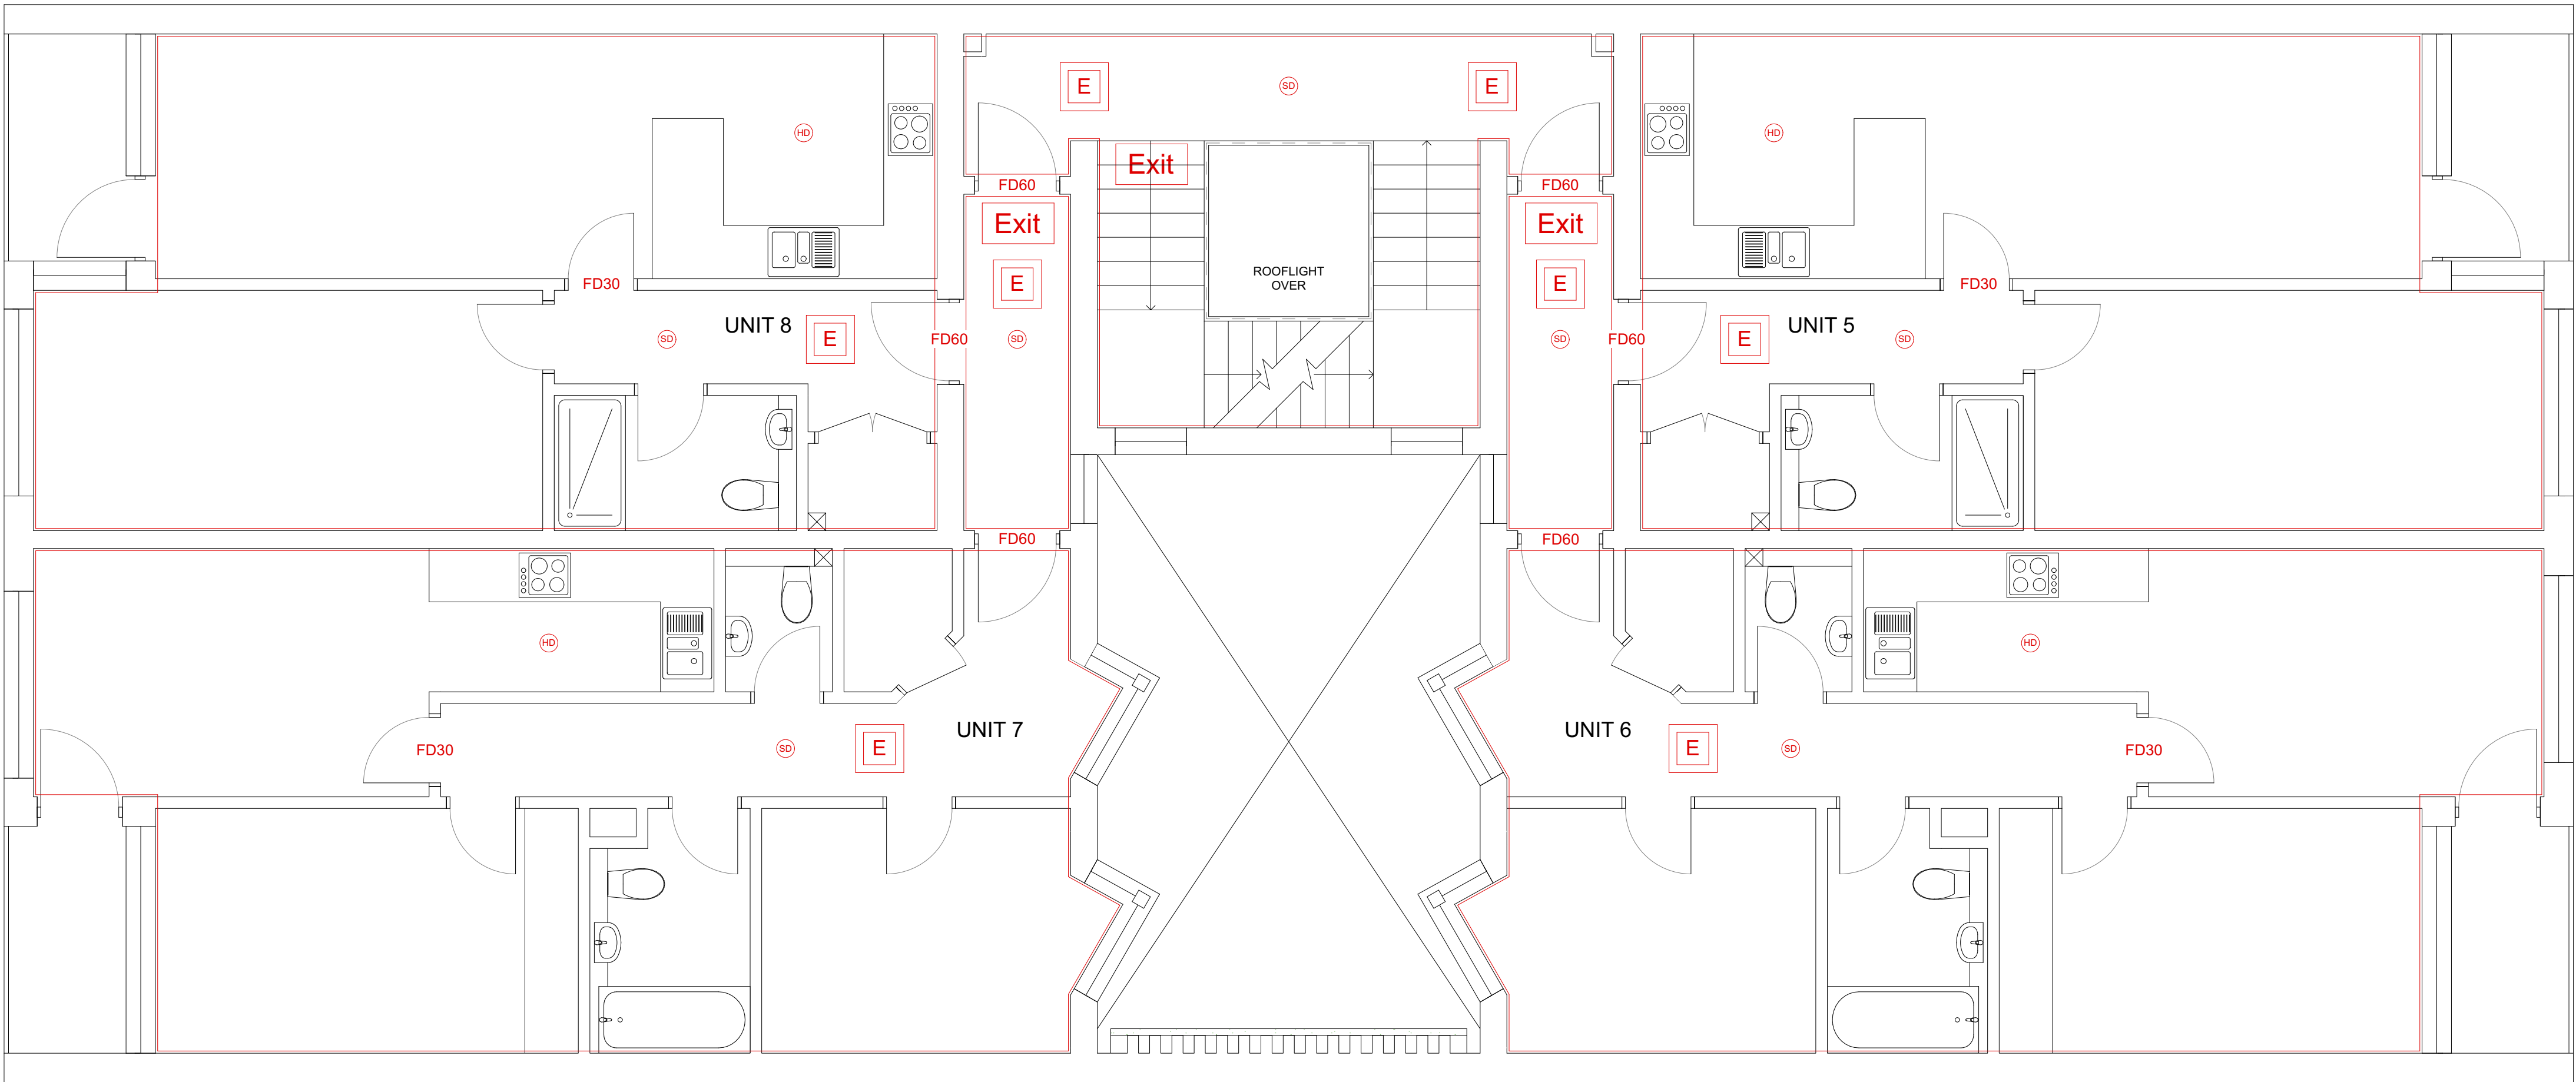

Proposed Second Floor Plan 1:50

 

SURVEY DRAWING		
NOTES: - © Copyright of this drawing remains the property of Buchanan Rum Architects Ltd and should not be reproduced in full or parts or re-issued without written permission from Buchanan Rum Architects Ltd - These drawings must be read in conjunction with the structural engineers drawings & details, and with all other consultants, sub-contractor and specialist's drawings & details. - All dimensions are in millimetres, unless stated otherwise. - All goods materials workmanship to conform with current building regulations BSS and COP's. - All dimensions must be checked on site, and any discrepancies verified with the architect. - Do not scale from the drawing. - Any discrepancies between the drawings, details and specification must be reported to the architect immediately before work is put in hand. - All works to be carried out in full accordance with current Building Regulations, British Standards and all Health & Safety Regulations. - If in doubt please ask.		
Rev	Date	Comment
Client		
Site address		
68-70 Church Walk Burgess Hill		
Job Title		
M&Co		
Drawing Title		
PROPOSED SECOND & THIRD FLOOR FIRE STRATEGY PLANS		
buchan rum 9 SAVILL ROAD LINDFIELD WEST SUSSEX RH162NY E : info@buchanrumarchitects.co.uk		
Scale	Size	
1:50	A1	
Date	Dn By	
06/2023	BRA	
Drawing number	Rev	
PL_501_00	04	

