




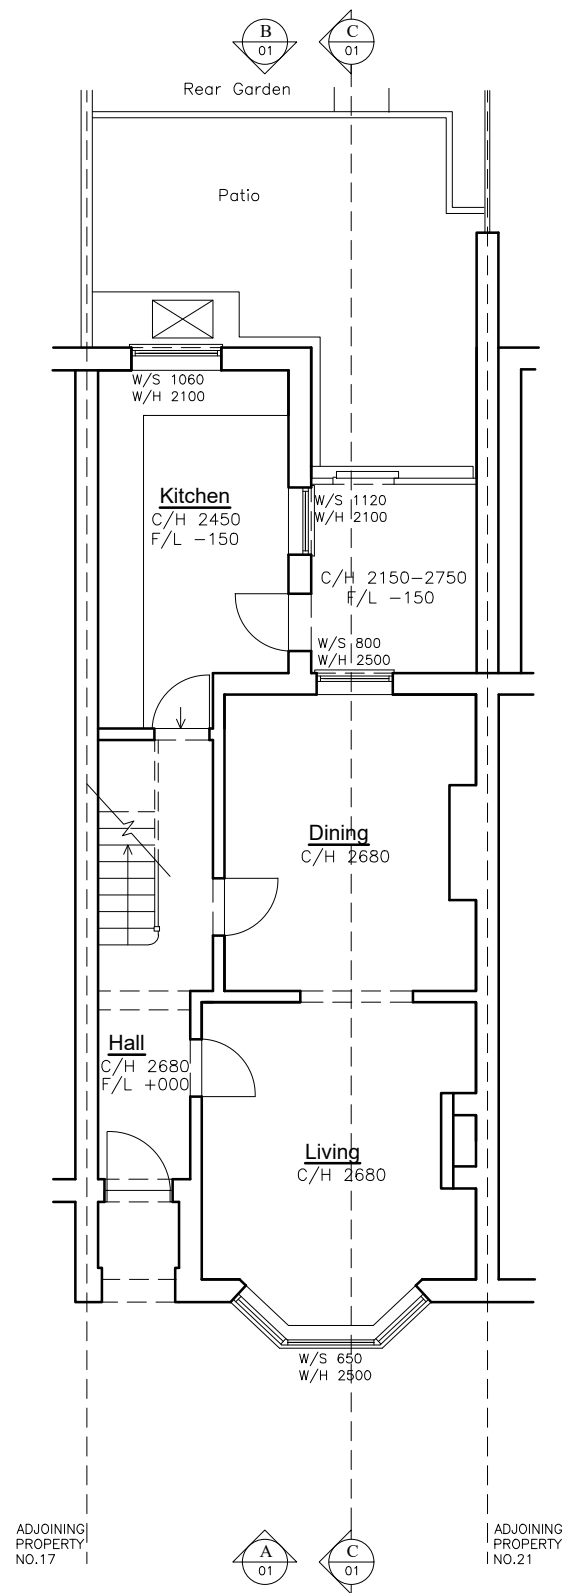


Existing Ground Floor Plan

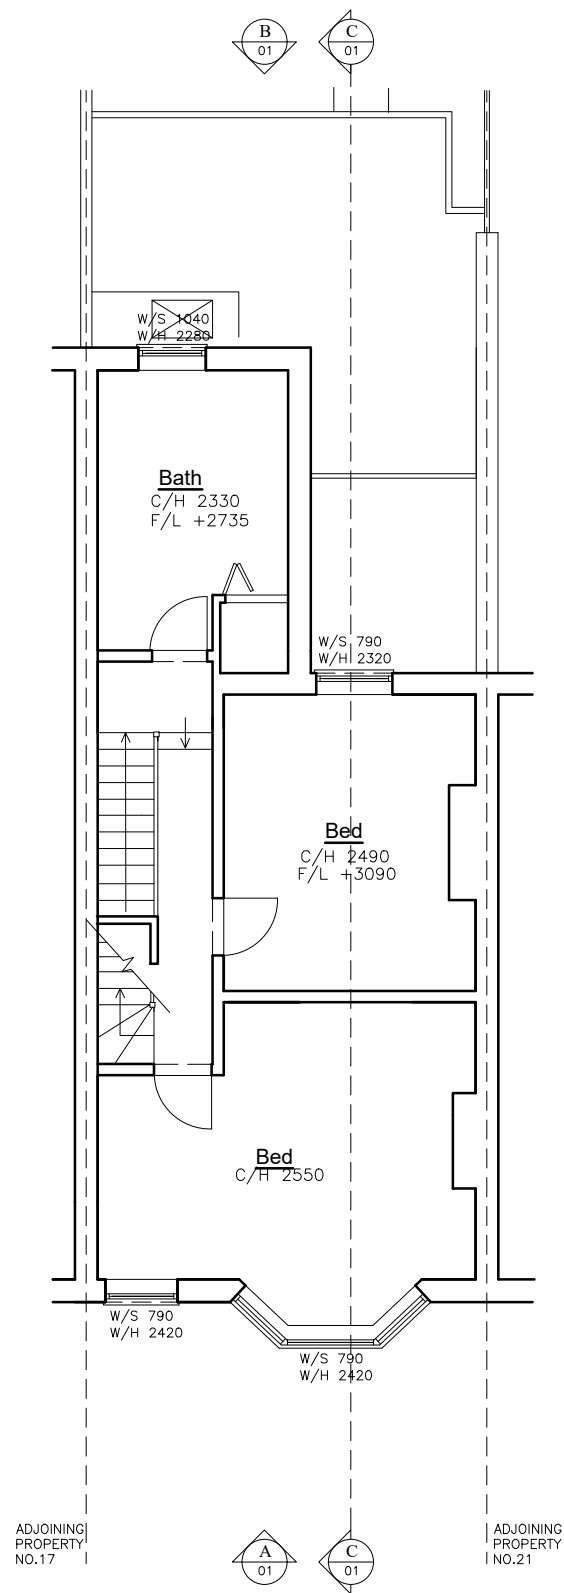

Existing First Floor Plan

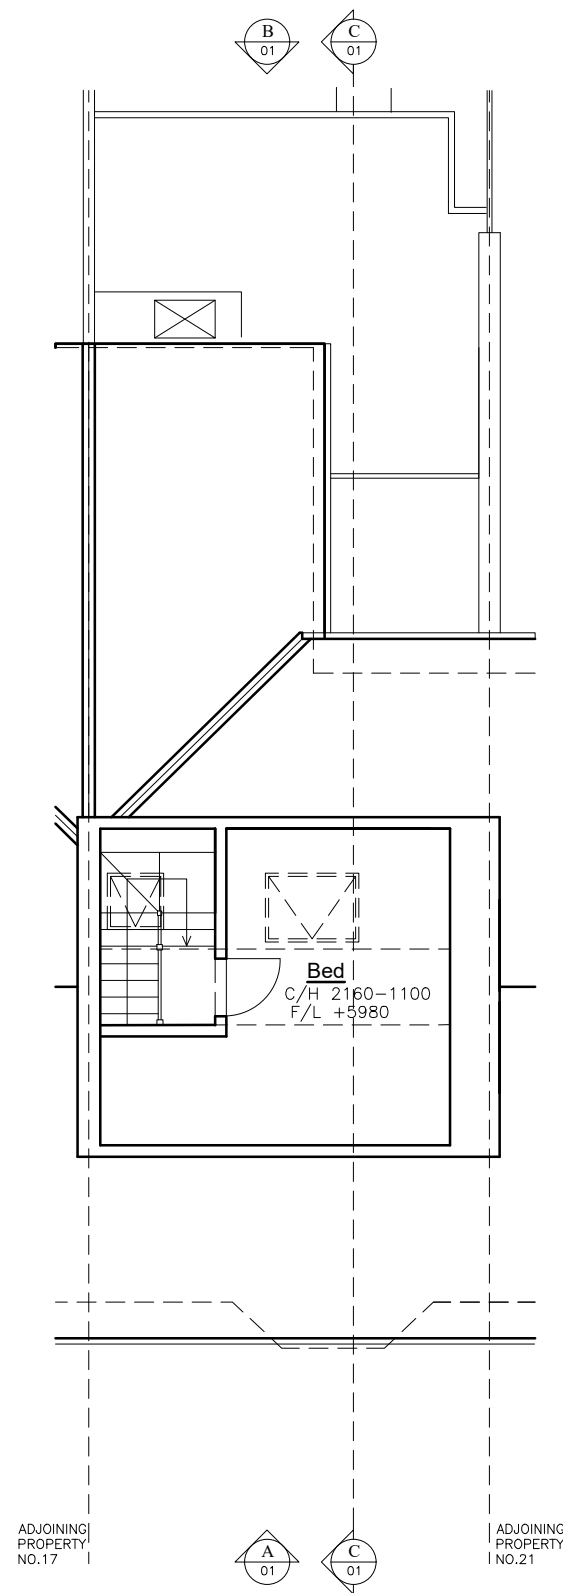


Existing Second Floor Plan

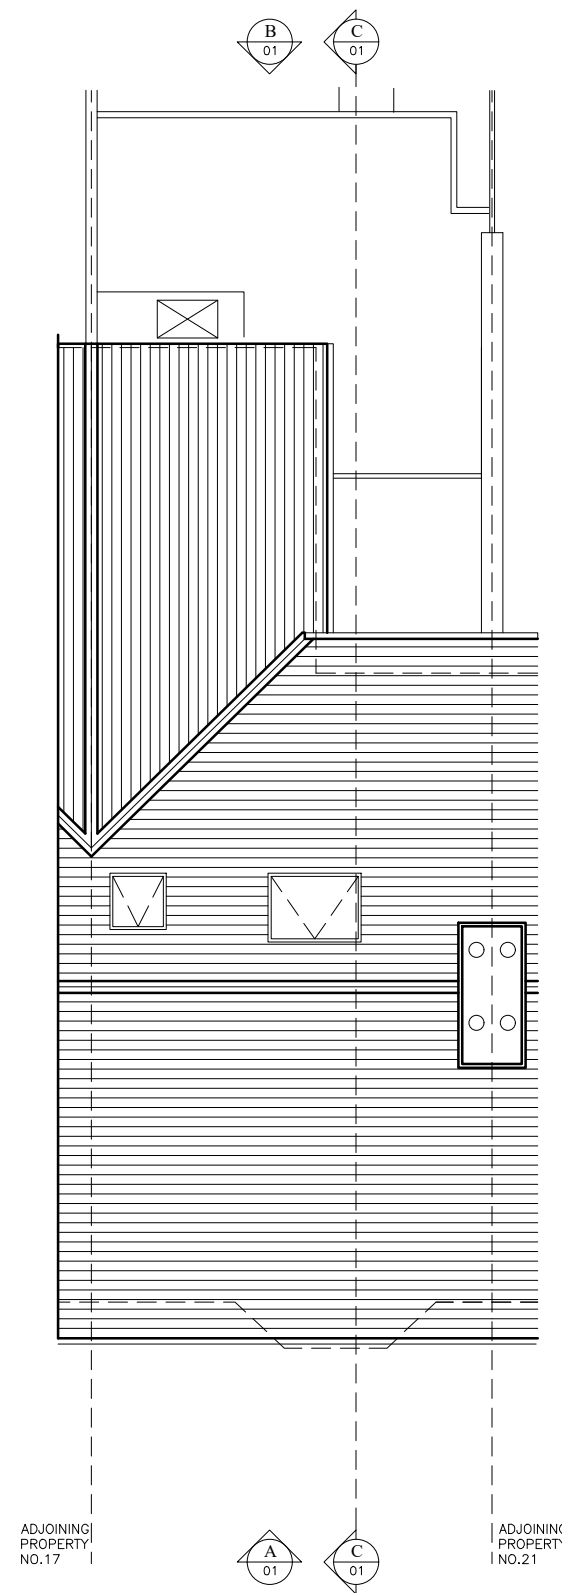

Existing Roof Plan

PLANNING DRAWING

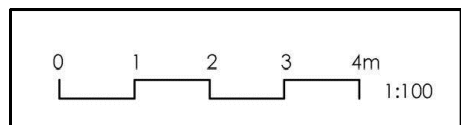

SARAH BREEZE RIBA

Client

Caroline & Andy Hendersen

Project

19 Fairfield Road
Burgess Hill
West Sussex RH15 8QB

Title

Existing Floor & Roof Plans

Drawn by

SB

Checked by

CH&AH

Scale

A3 @ 1:100

Date

14/03/26

Project no.

BA229

Dwg. no.

00

Revision

--

Prelim.