




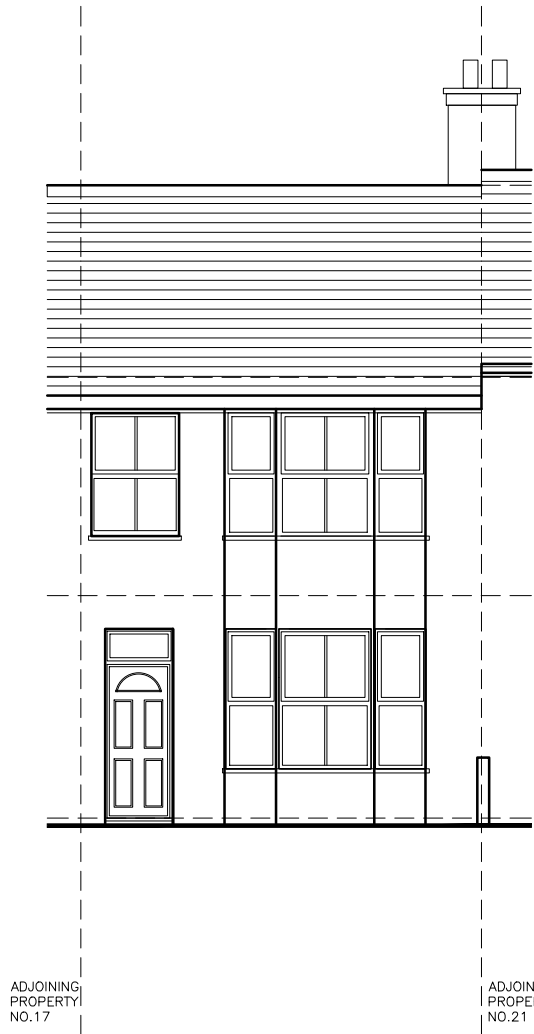

A) Existing Front Elevation

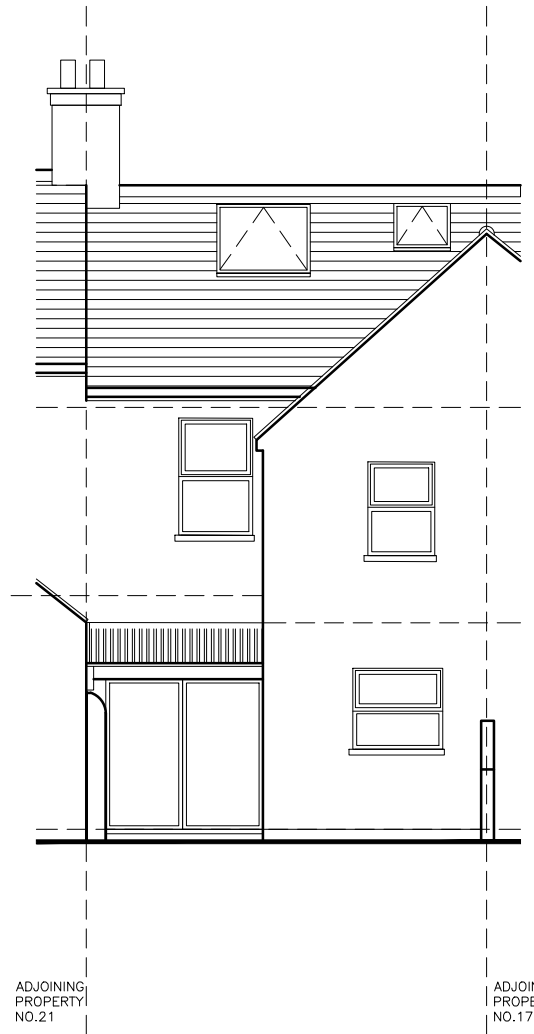


B) Existing Rear Elevation

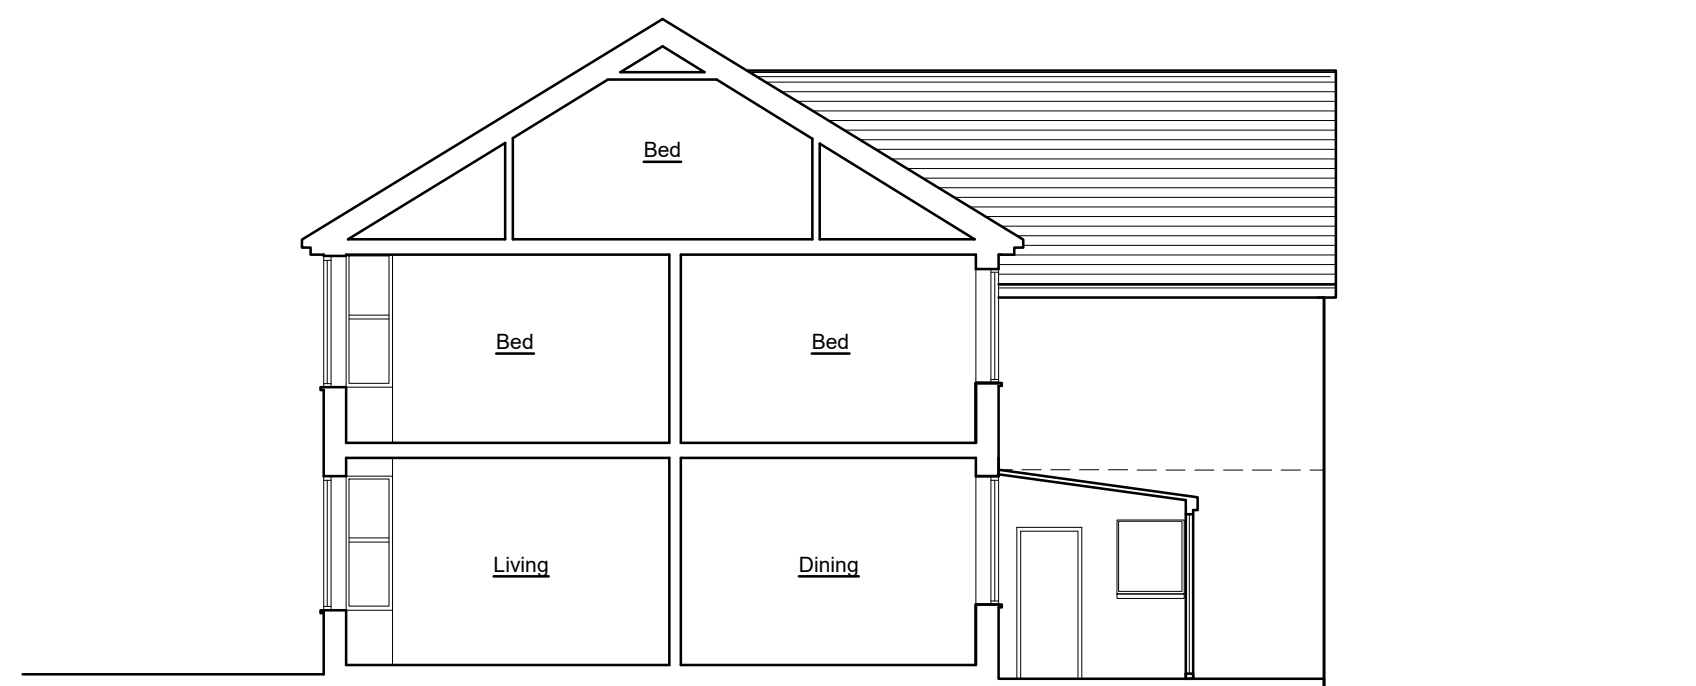

C) Existing Side Elevation

PLANNING DRAWING

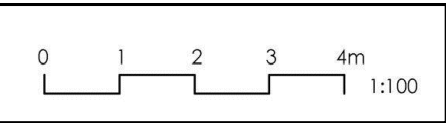

SARAH BREEZE RIBA

Client
Caroline & Andy Hendersen

Project
19 Fairfield Road
Burgess Hill
West Sussex RH15 8QB

Title
Existing Elevations

Drawn by
SB

Checked by
CH&AH

Scale
A3 @ 1:100

Date
14/03/26

Project no.	Dwg. no.	Revision	Prelim.
BA229	01	--	