




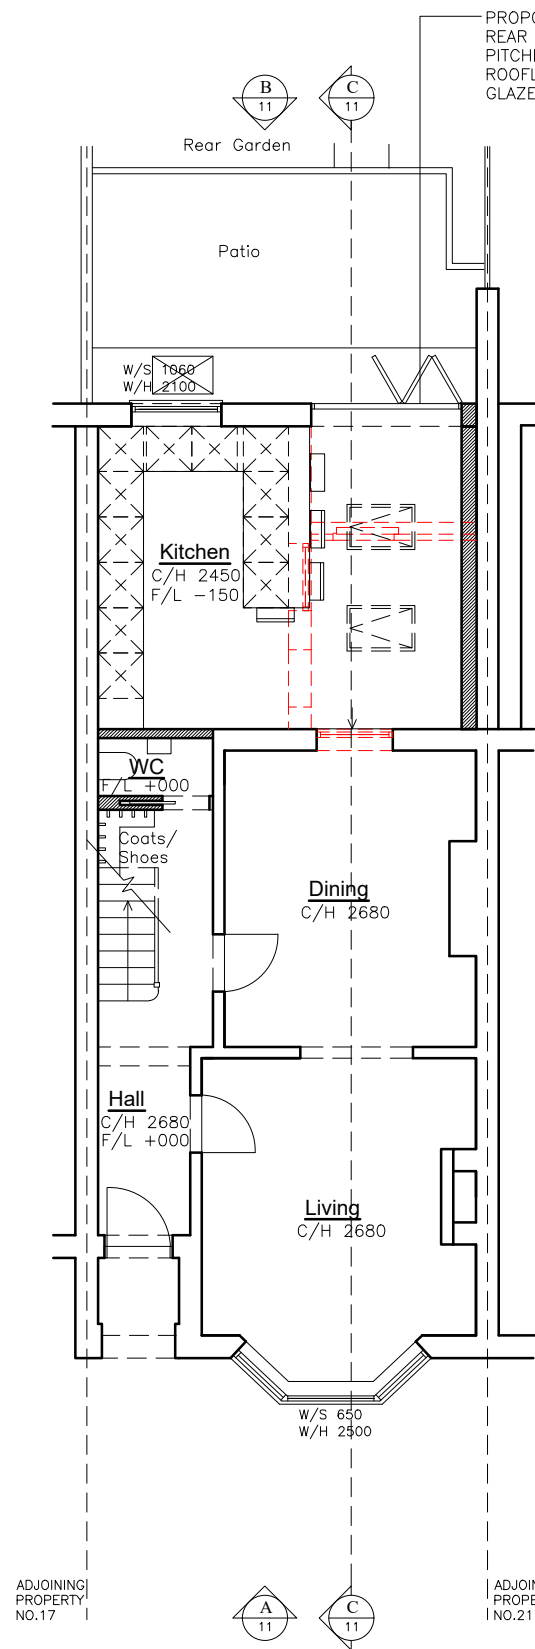


Proposed Ground Floor Plan

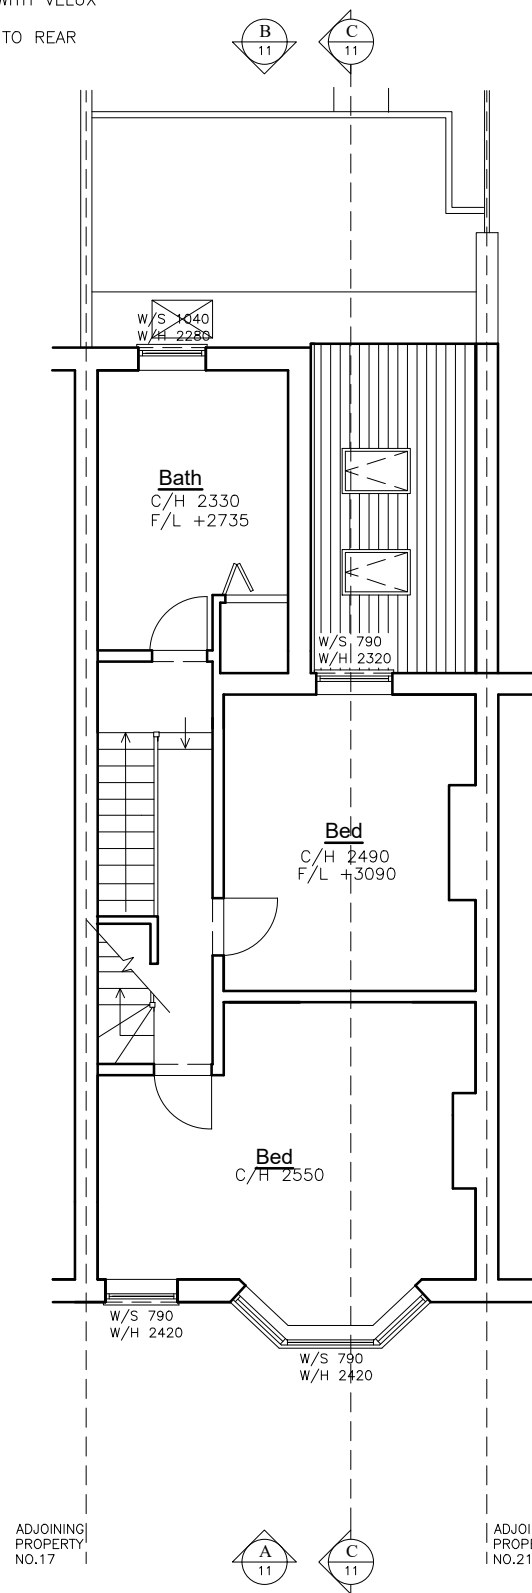

Proposed First Floor Plan

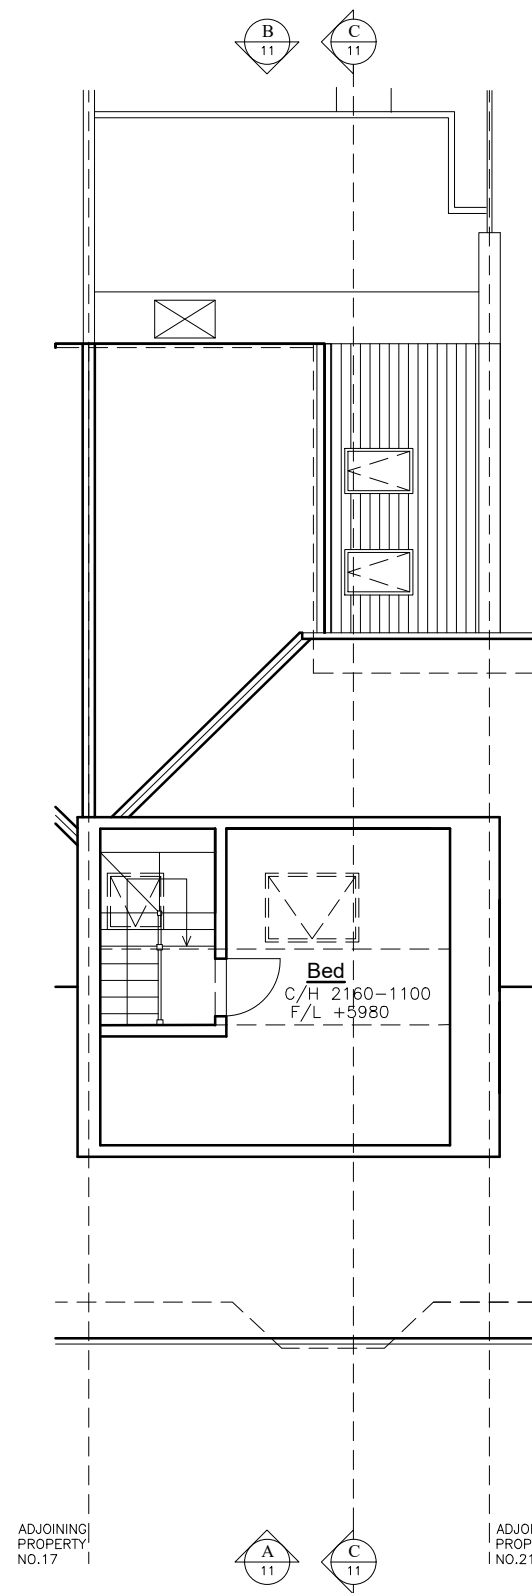

Proposed Second Floor Plan

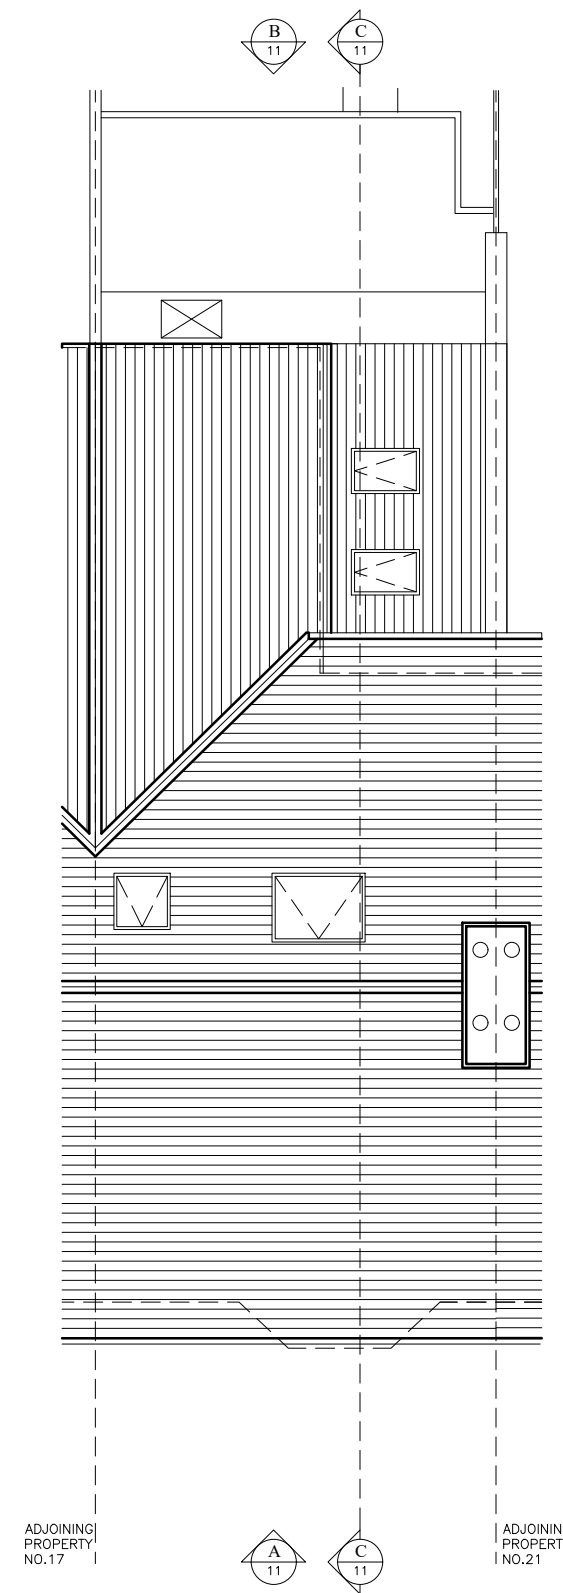


Proposed Roof Plan

----- PROPOSED DEMOLITION

▨ PROPOSED NEW INTERNAL &
EXTERNAL WALLS



PLANNING DRAWING

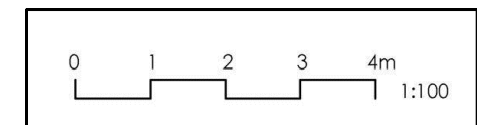

SARAH BREEZE RIBA

Client

Caroline & Andy Hendersen

Project

19 Fairfield Road
Burgess Hill
West Sussex RH15 8QB

Title

Proposed Floor & Roof Plans

Drawn by

SB

Checked by

CH&AH

Scale

A3 @ 1:100

Date

16/04/26

Project no.

BA229

Dwg. no.

10

Revision

--

Prelim.