





A) Proposed Front Elevation

PROPOSED NEW SINGLE STOREY
REAR EXTENSION
PITCHED ROOF WITH VELUX
ROOFLIGHTS
GLAZED DOORS TO REAR

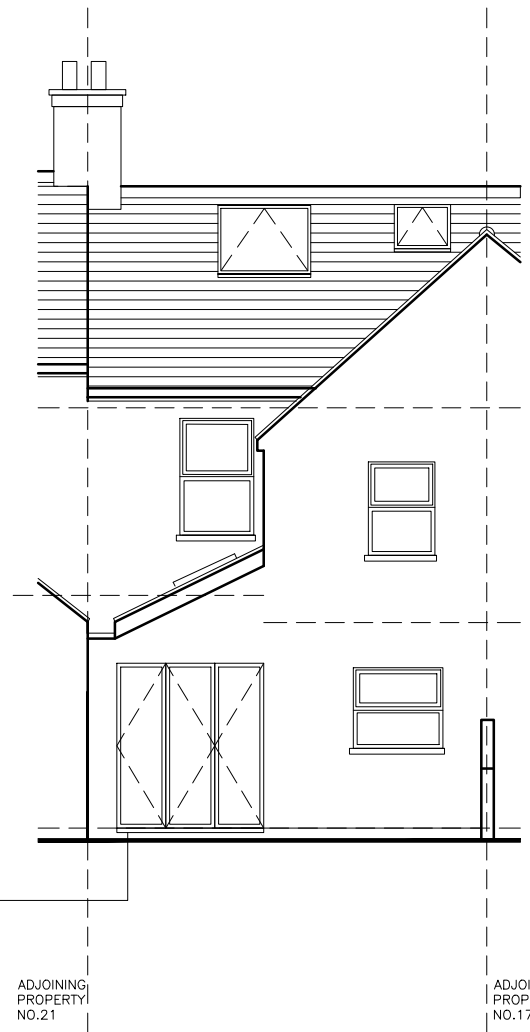


B) Proposed Rear Elevation

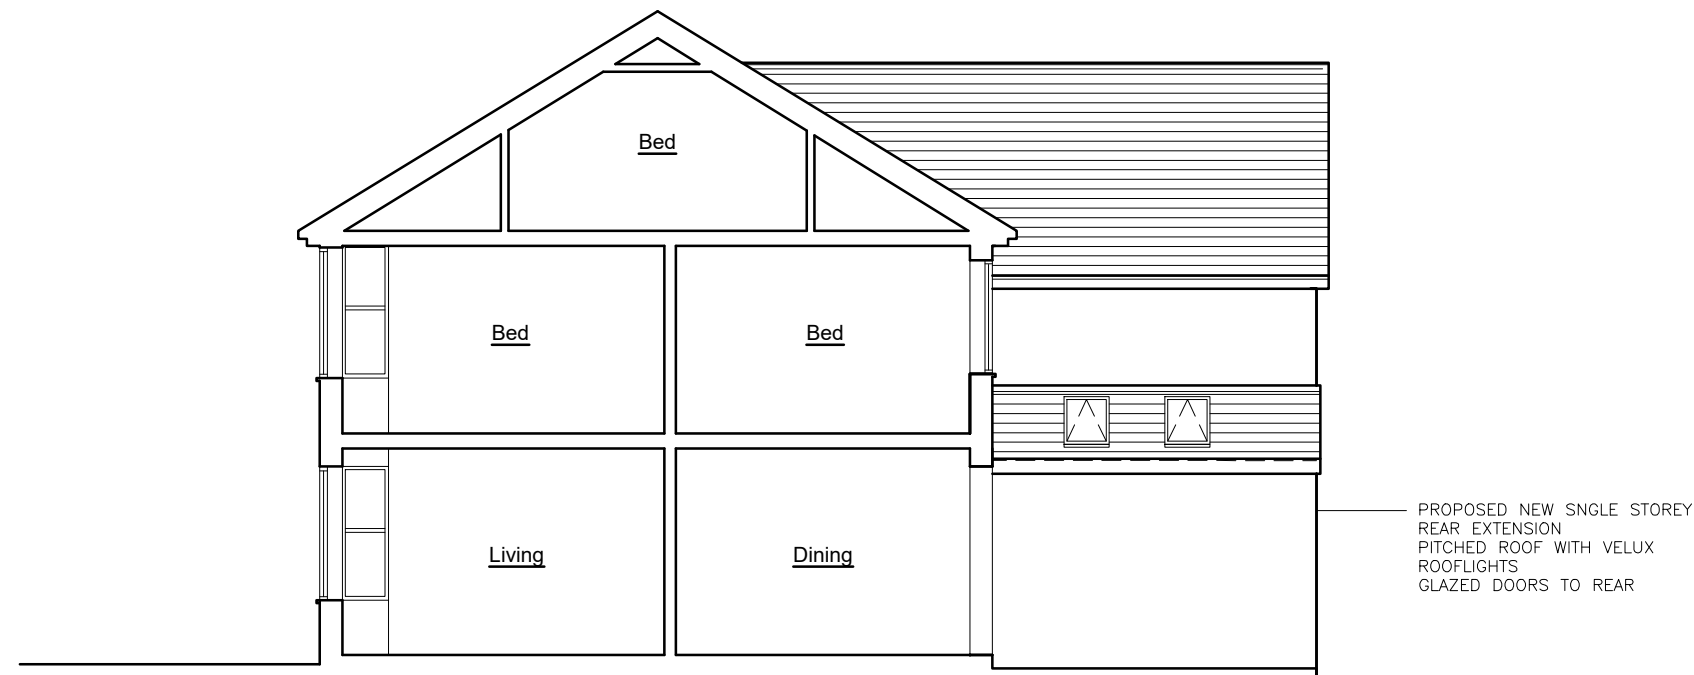

C) Proposed Side Elevation

PLANNING DRAWING

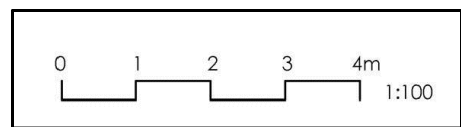

SARAH BREEZE RIBA

Client
Caroline & Andy Hendersen

Project
19 Fairfield Road
Burgess Hill
West Sussex RH15 8QB

Title
Proposed Elevations

Drawn by SB *Checked by* CH&AH

Scale A3 @ 1:100 *Date* 16/04/26

Project no.	Dwg. no.	Revision	Prelim.
BA229	11	--	