



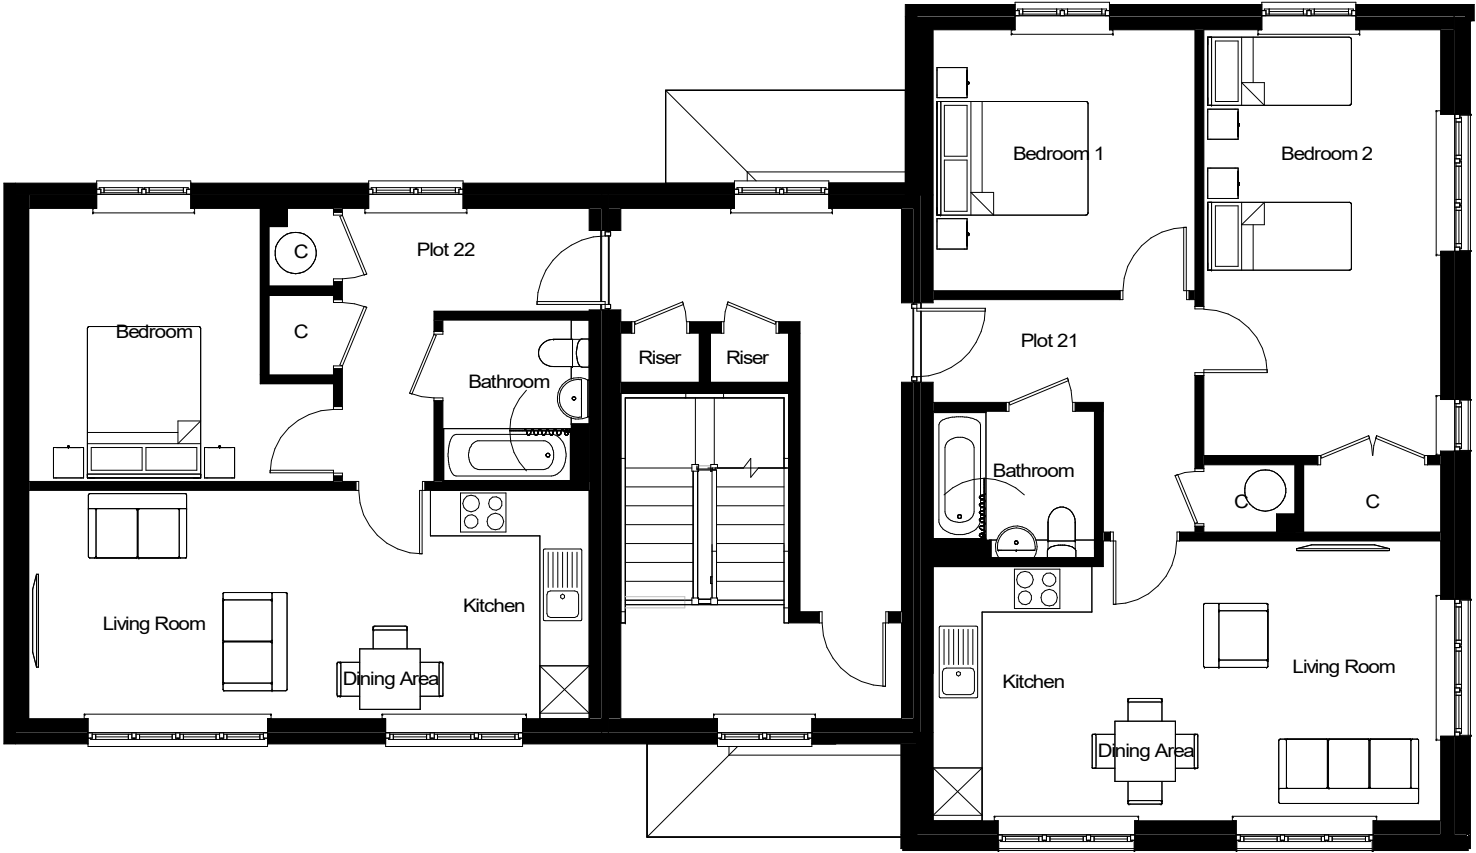

First Floor
P019 - P024 - Apartment Block C2

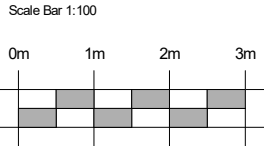

Project
Land East of College Lane
Hurstpierpoint
West Sussex

Building Number
B017

Drawing Title
First Floor Plan
M4(2) Compliant- GF Only
Apartment Block C2

Plot Number
P019, P020, P021, P022, P023 & P024

C01 25.09.26 First Issue		DD Chk'd	
Drawn	Date	Scale @ A3	Rev Date Note
DD	Sept 2026	1 : 100	RIBA Stage 3 - Planning
			Revision Number
			C01
Drawing Number (Project - Originator - Functional Breakdown - Spatial Breakdown - Form - Discipline - Number)			
H119 - THA - PD2 - B017 - D - A - 0002			