



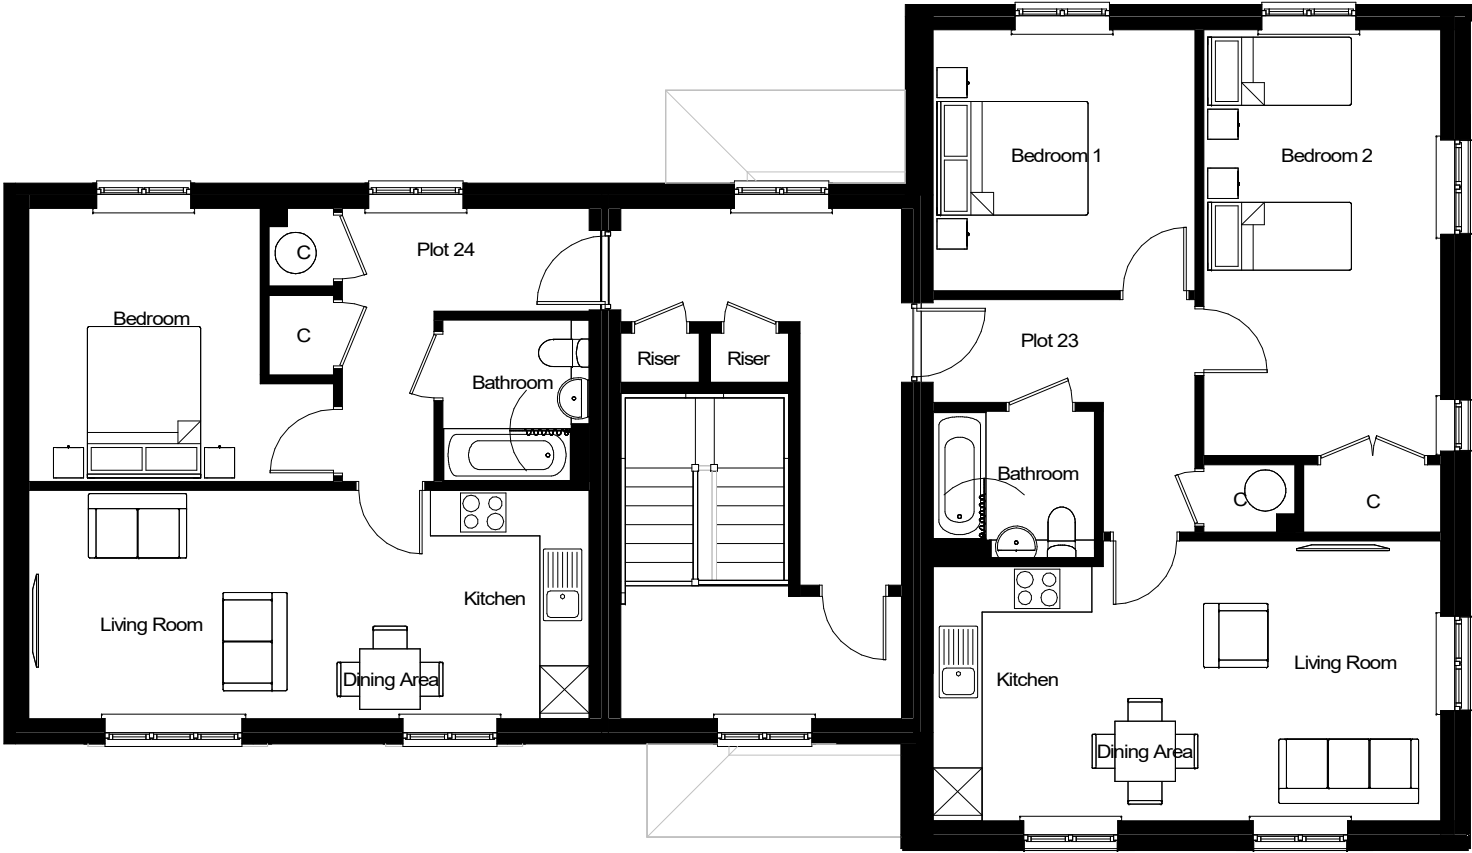

Second Floor
P019 - P024 - Apartment Block C2

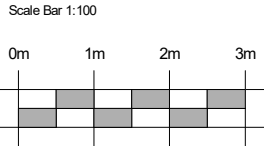

Project
Land East of College Lane
Hurstpierpoint
West Sussex

Building Number
B017

Drawing Title
Second Floor Plan
M4(2) Compliant- GF Only
Apartment Block C2

Plot Number
P019, P020, P021, P022, P023 & P024

				C01 25.09.26	First Issue		DD	Chk'd
Drawn	Date	Scale @A3	Rev	Date	Note		Drawn	Check
DD	Sept 2026	1 : 100	RIBA Stage 3 - Planning					
Status			Revision			Revision Number		
S0 Work In Progress			Preliminary			C01		
Drawing Number (Project - Originator - Functional Breakdown - Spatial Breakdown - Form - Discipline - Number)								
H119 - THA - PD2 - B017 - D - A - 0003								