



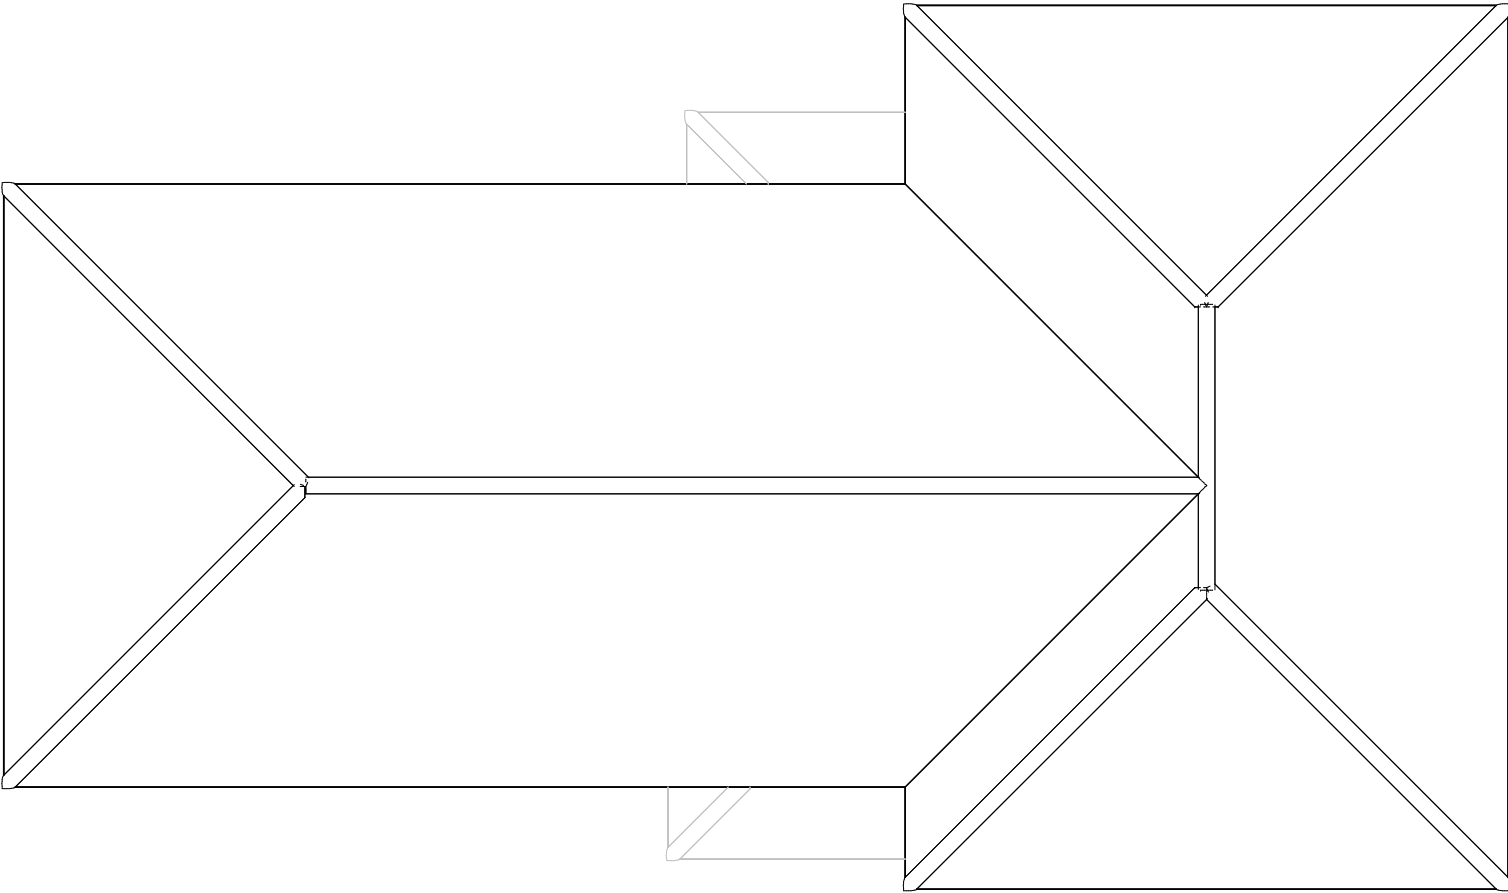

Roof

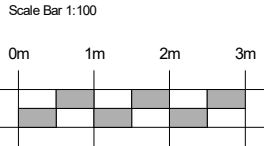

Project
Land East of College Lane
Hurstpierpoint
West Sussex

Building Number
B017

Drawing Title
Roof Floor Plan
M4(2) Compliant– GF Only
Apartment Block C2
Plot Number
P019, P020, P021, P022, P023 & P024

			C01	25.09.26	First Issue	DD	Chk'd
Drawn	Date	Scale @ A3	Rev	Date	Note	Drawn	Check
DD	Sept 2026	1 : 100	RIBA Stage 3 - Planning				
							Revision Number
							C01
Drawing Number (Project - Originator - Functional Breakdown - Spatial Breakdown - Form - Discipline - Number)							
H119 - THA - PD2 - B017 - D - A - 0004							