


These drawings have been prepared for planning purposes and are **not** to be used as production or construction drawings.

Do not scale from this drawing unless for planning application purposes.

© Sommerer Architecture & Living Limited 2025

General Notes

-  Existing wall
-  Proposed wall
-  To be demolished

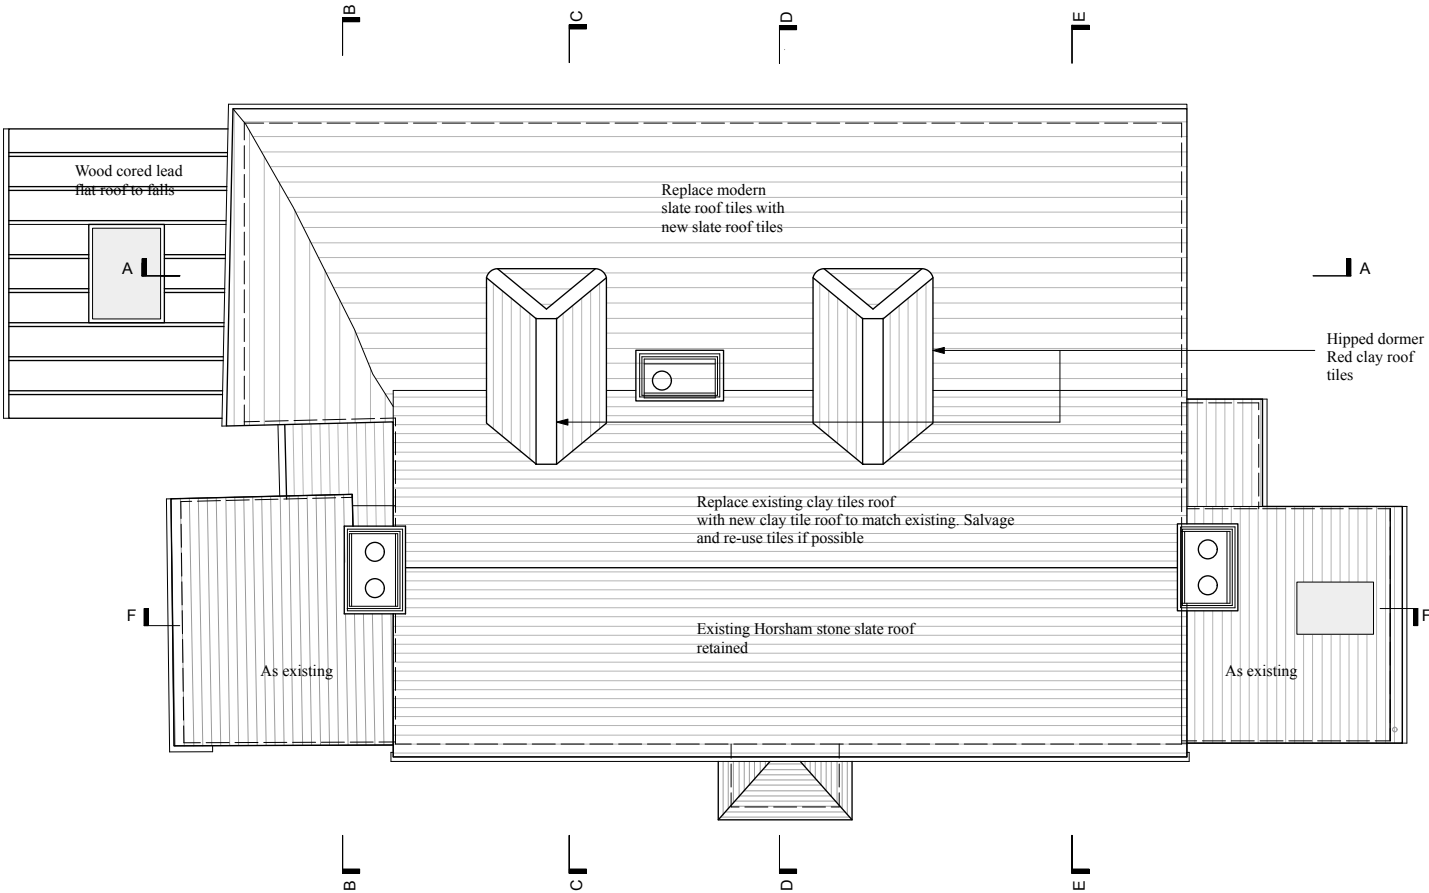

Rev	Date	Description
-	24.03.25	First Issue

Planning

White House Farm Cottage
Staplefield Lane
RH17 6AU

Proposed roof plan

Scale: 1:100@A3
Revision: -



Drawing 2403-01-13