


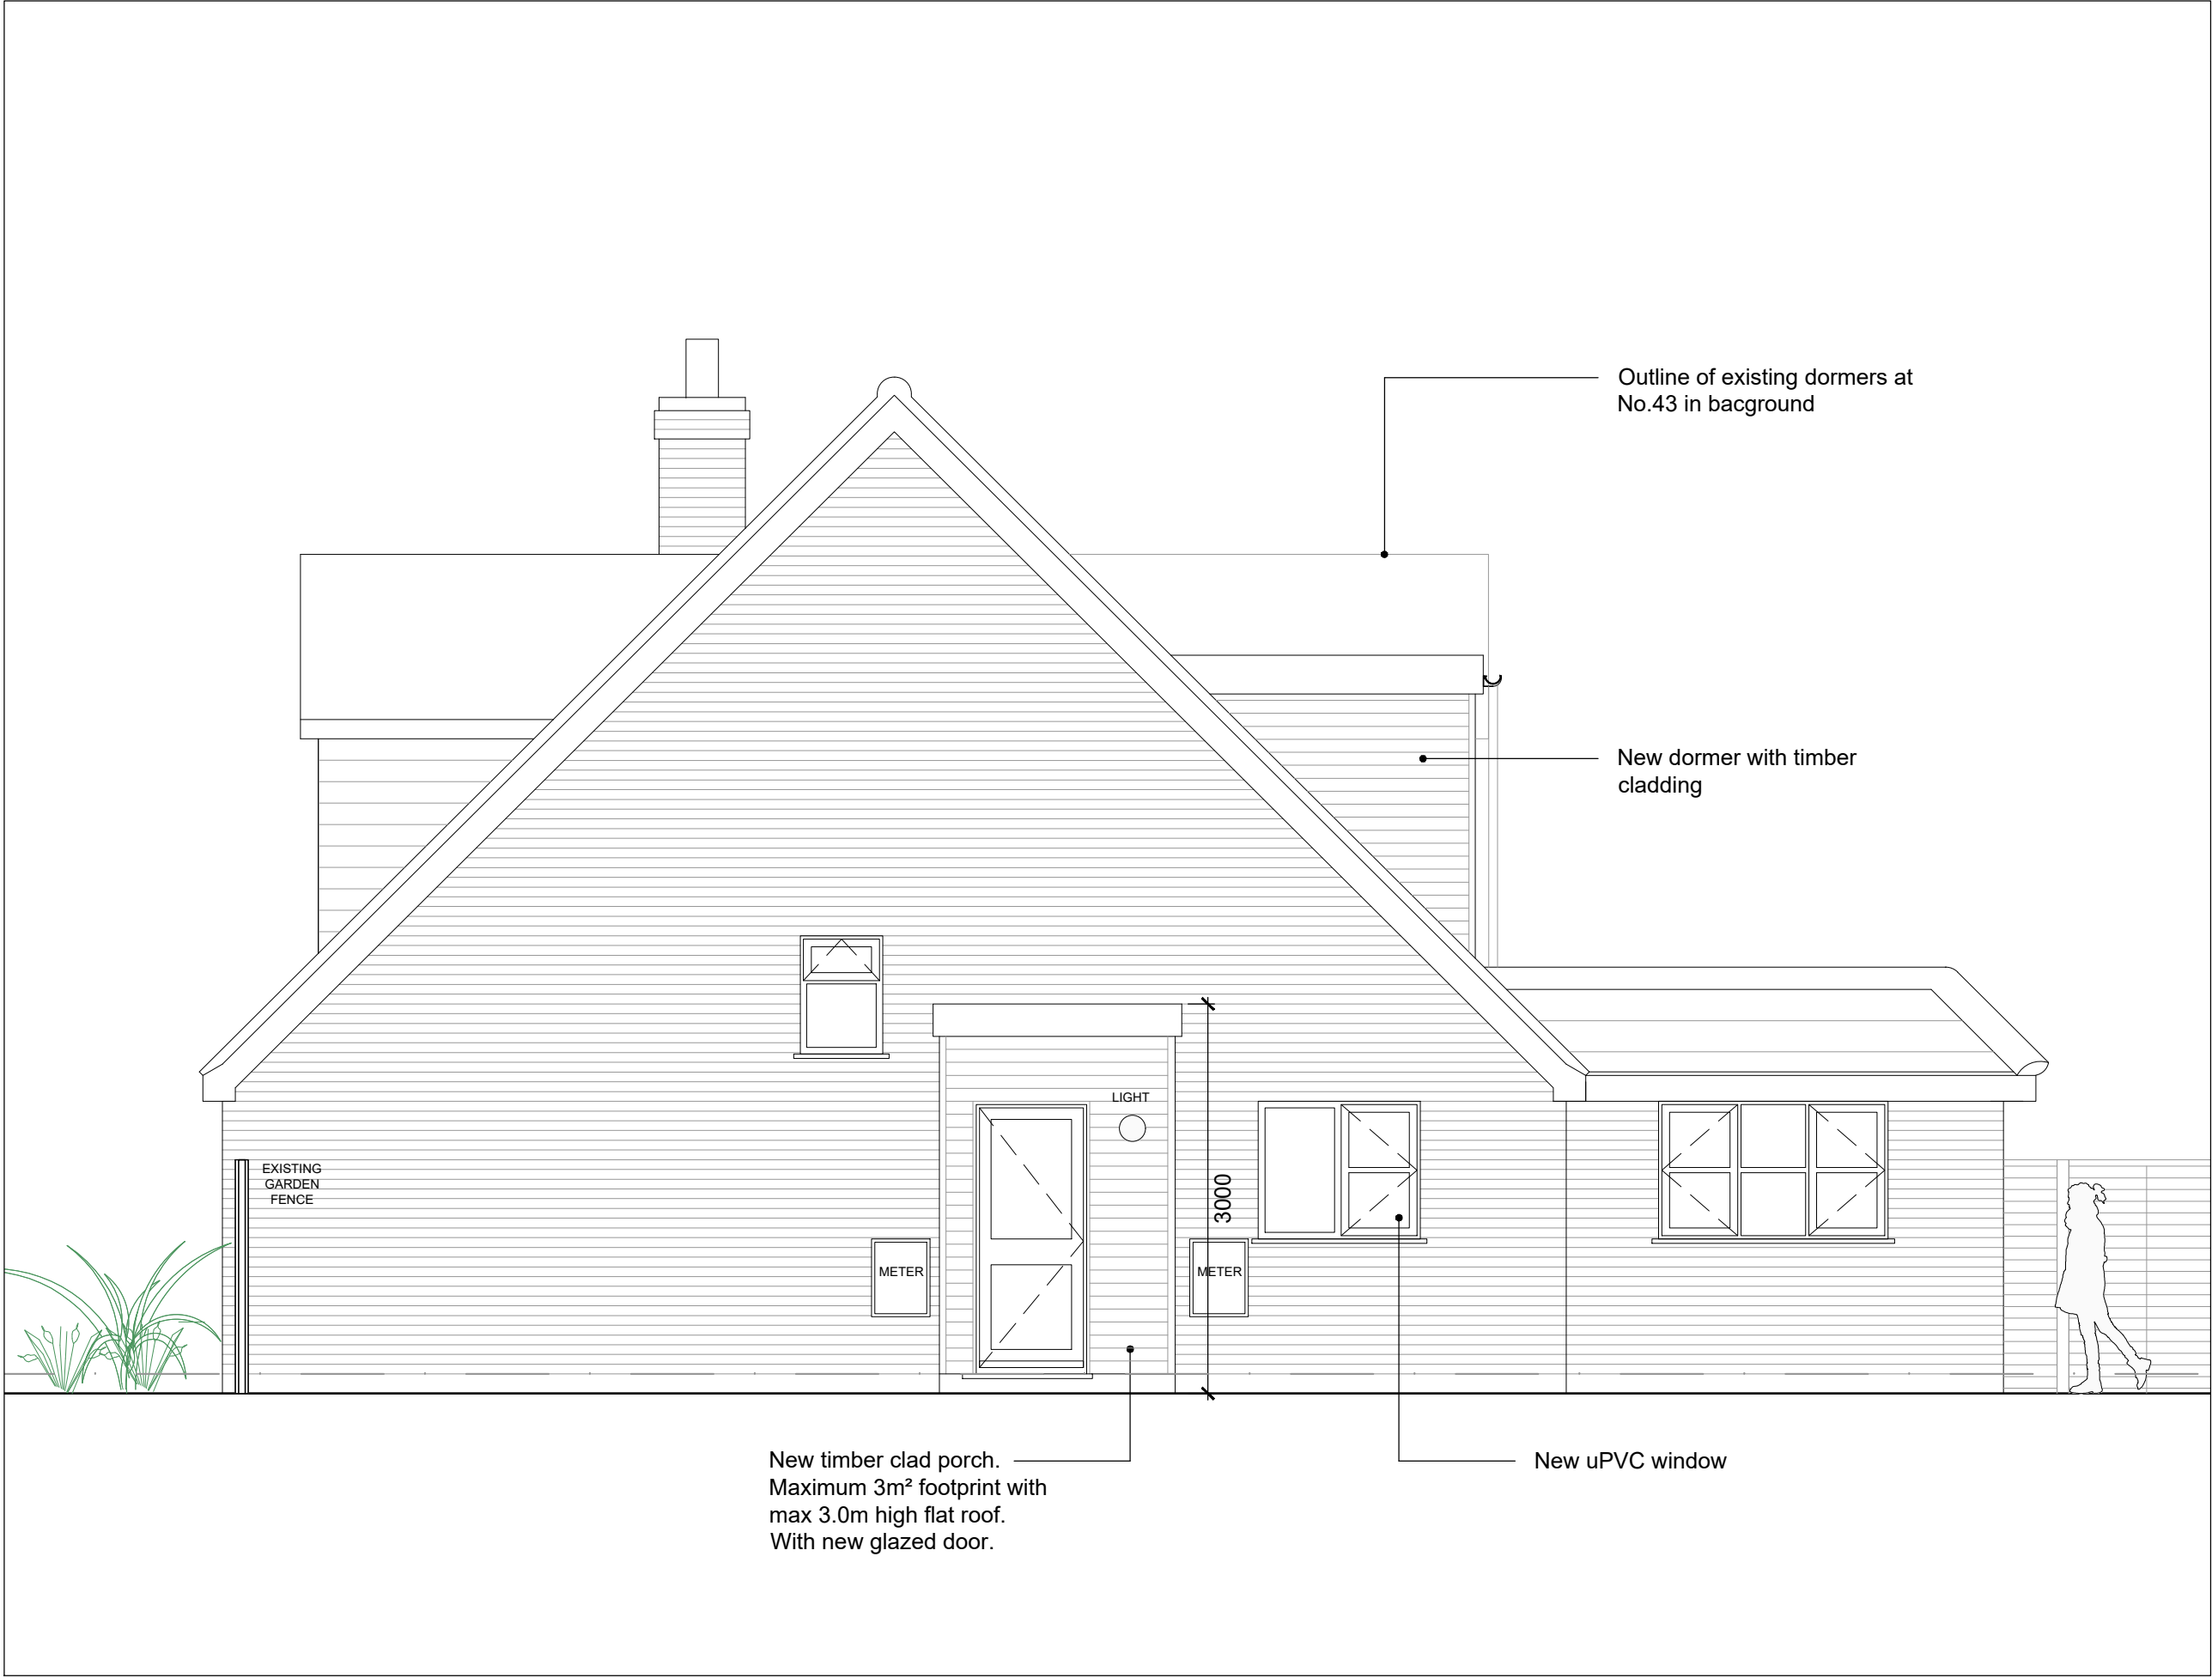


01 South Elevation (Front)
Scale 1:50@A1 / 1:100@A3



02 North Elevation (Rear)
Scale 1:50@A1 / 1:100@A3



03 East Elevation (Side)
Scale 1:50@A1 / 1:100@A3

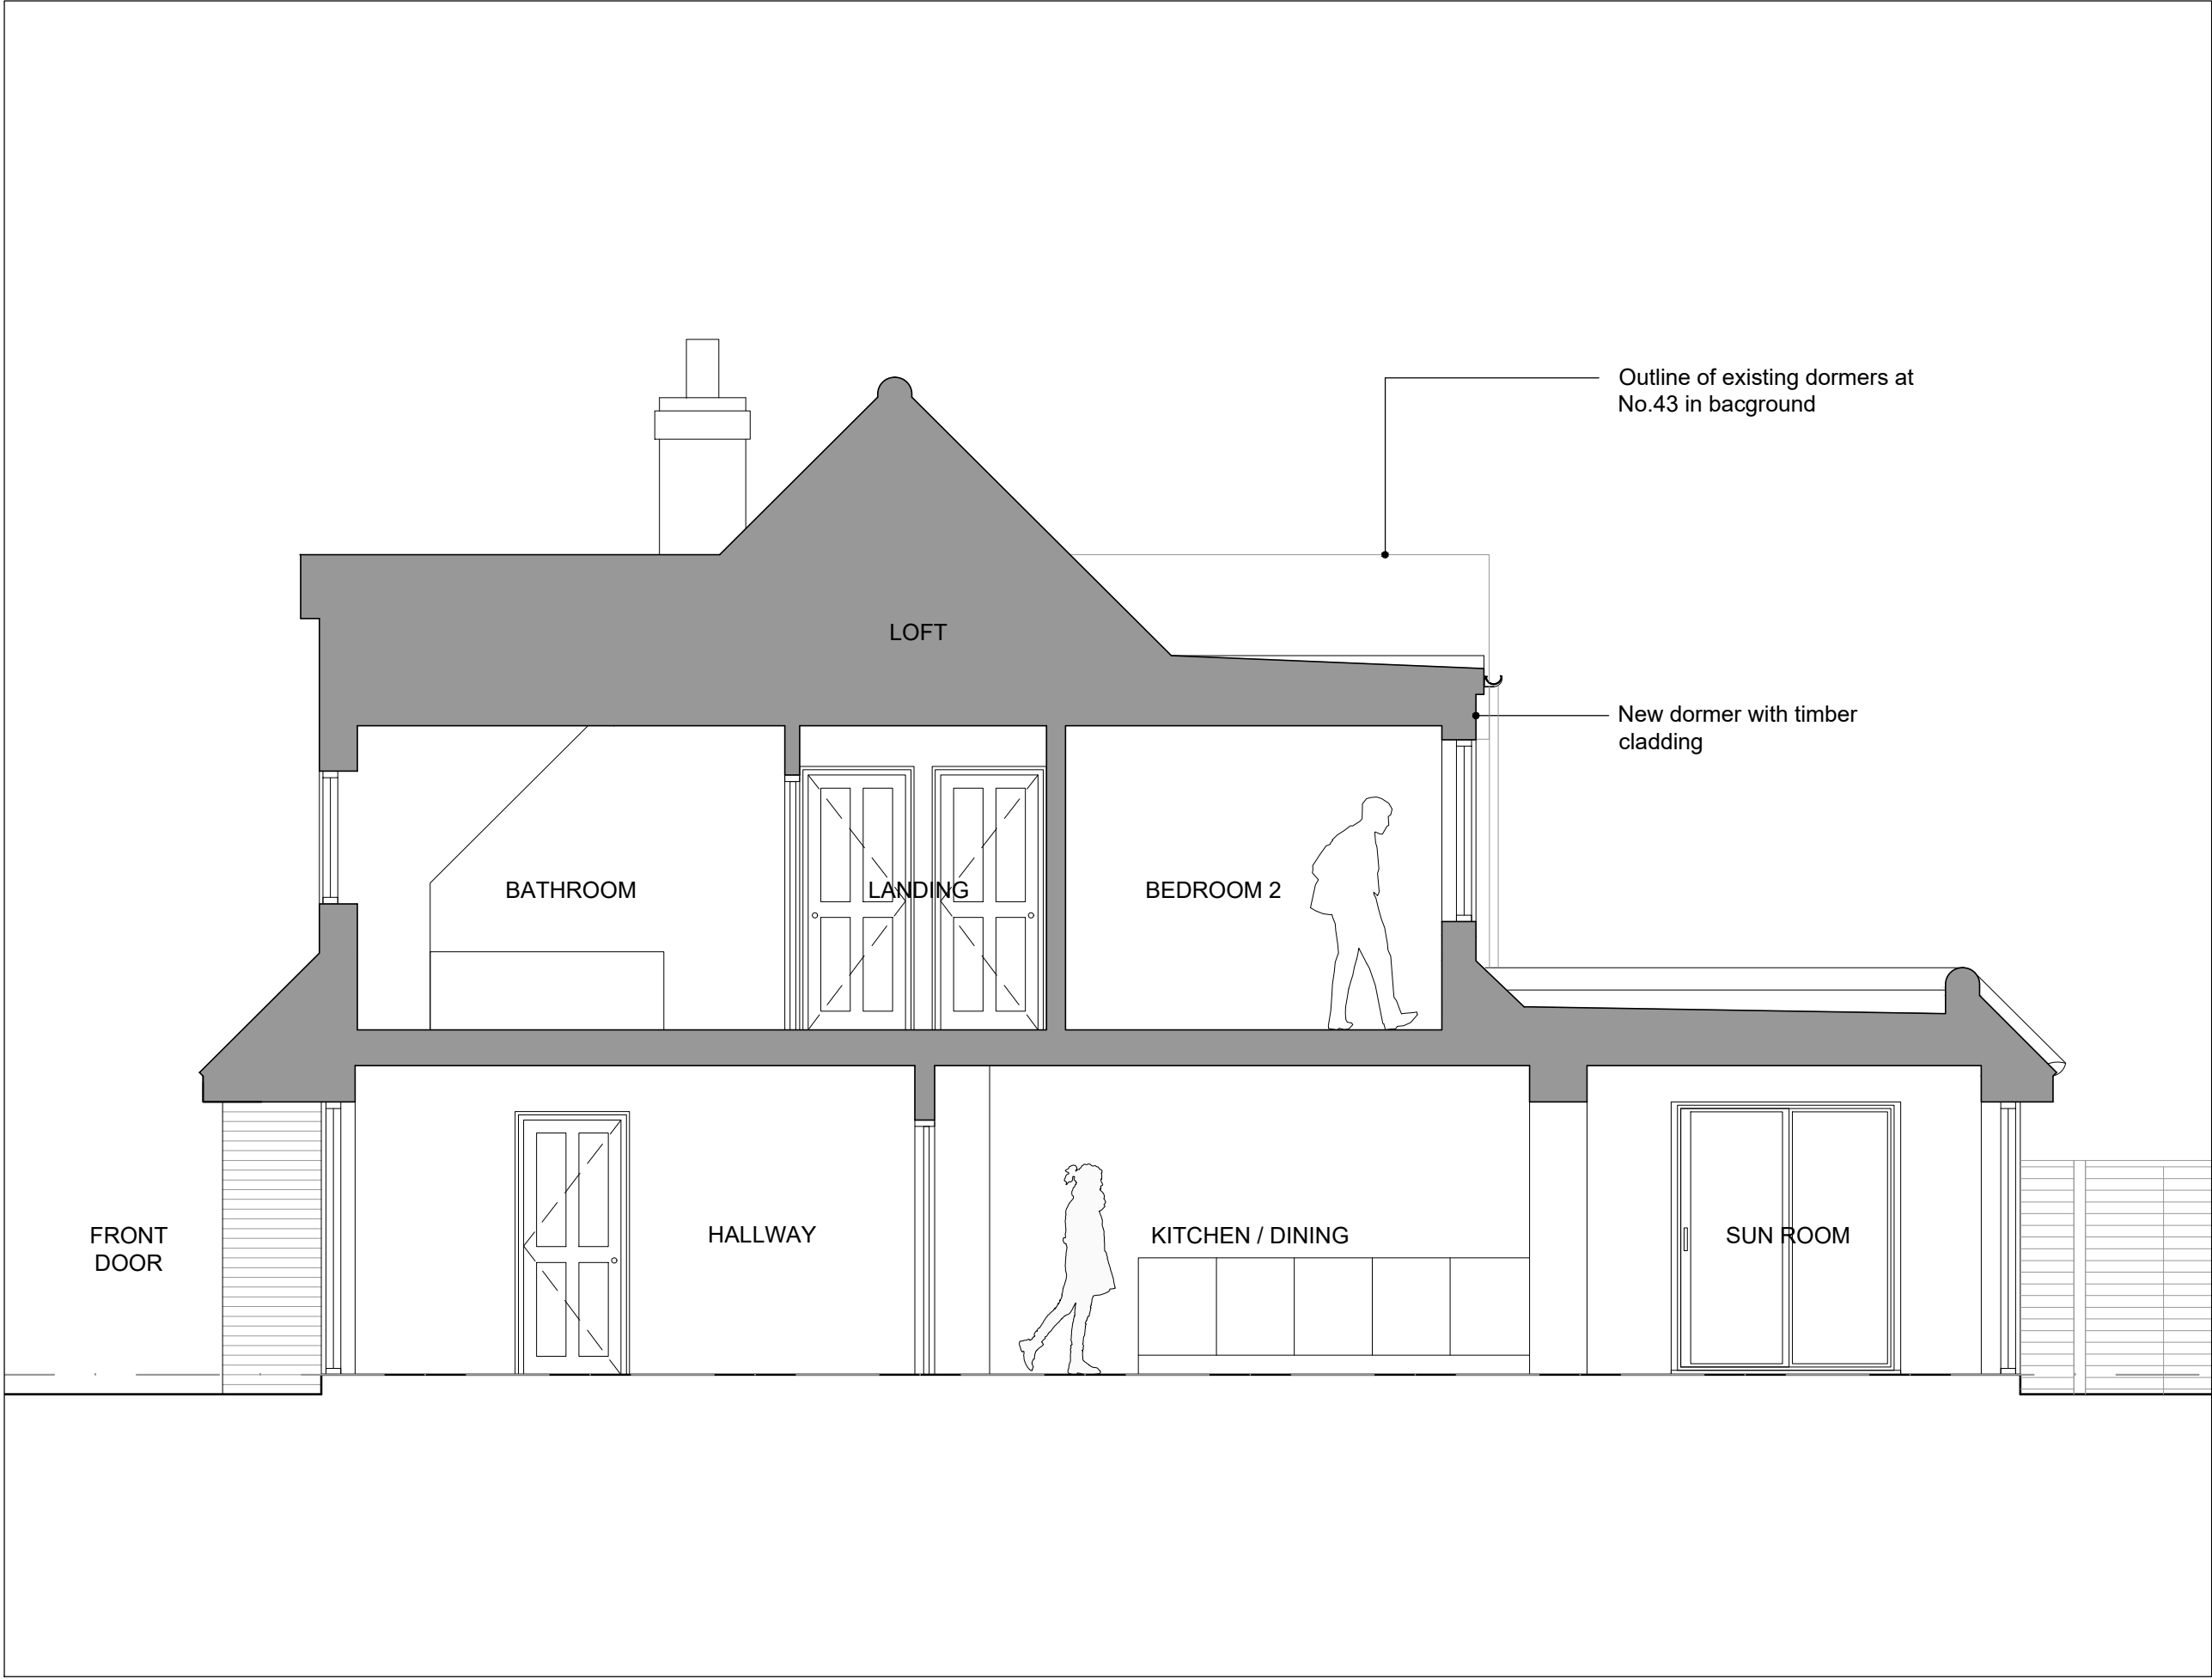

04 Cross Section AA
Scale 1:50@A1 / 1:100@A3

GENERAL NOTES:

The contractor shall check and verify all dimensions on site and report any discrepancies in writing to the Architect before proceeding with work.

Drawings shall not be scaled.

KEY PLAN:

COLLEGE LANE

41

SCALE BAR:

0m 1m 2m 4m

Scale 1:50@A1 / 1:100@A3

B	23.04.26	New Lawful Development App	DMc	DMc
A	09.01.26	Lawful Development App	DMc	DMc
Rev	Date	Reason for Issue	Checked by	Approved by

DMCA ARCHITECTS

T: +44 (0)20 3488 1405
E: studio@dmca-architects.com

Project
New Porch and Rear Dormer
at 41 College Lane
Client
Juliet Merrifield & John Gaventa

Location
41 College Lane, Hustingpoint
West Sussex, BN6 9AD

Title
Cross Section & Elevations
Proposed

Status
RIBA Stage 3

Scale
1:50@A1 / 1:100@A3

Project Code
P175-20

Drawing Number
(25)M-501

Rev.
B