

138700.000N




THIS DRAWING SHOULD BE READ IN CONJUNCTION WITH ANY OTHER RELEVANT DRAWINGS AND THE CONSTRUCTION MANUAL. THE BUILDER SHOULD CHECK ALL LEVELS AND SITE DIMENSIONS BEFORE WORK STARTS AND NOTIFY SCANDIA OF ANY DISCREPANCY IF IN DOUBT ASK!

© COPYRIGHT IN THIS DRAWING AND WORK EXECUTED IS AND REMAINS THE PROPERTY OF SCANDIA-HUS LIMITED AND OR ITS SUBSIDIARIES IN ACCORDANCE WITH THE PROVISIONS OF THE COPYRIGHT ACT.

PERMISSION TO PRODUCE COPIES OR MODIFIED DRAWINGS IN WHOLE OR IN PART FOR ANY OTHER PURPOSE SHOULD BE OBTAINED FROM SCANDIA-HUS LIMITED & ANY SUCH REPRESENTATIONS SHOULD INCLUDE THIS & THE FORGOING STATEMENT

C	SE	13/11/25	Annex mods
B	CC	26/09/25	Trees updated
A	CC / SE	03/07/25	General Amendments
rev.	drawn.	date.	amendment.

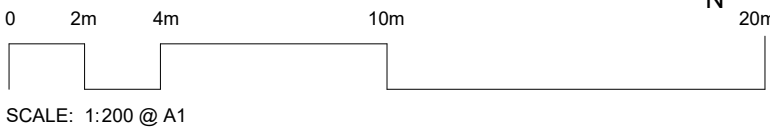

SCALE: 1:200 @ A1

scandiahus	Scandia-Hus Business Park, Felcourt Road, Felcourt, East Grinstead, West Sussex, RH19 2LP
	T (+44) 01342 838060 E sales@scandia-hus.co.uk

for Mr. & Mrs. Roff	site The Brook Cuttinglye Road Crawley Down West Sussex RH10 4LR
------------------------	---

drawing title Existing Site Plan	
-------------------------------------	--

scale	1 : 200 @A1	drawn	Author
status	For Planning	job no.	541714
drawing no.	revision		

ROFF-541714-SCA-XX-PL-001	C
---------------------------	---

1 Existing Site Plan
1 : 200