


PERMISSION TO PRODUCE COPIES OR MODIFIED DRAWINGS IN WHOLE OR
IN PART FOR ANY OTHER PURPOSE SHOULD BE OBTAINED FROM
SCANDIA-HUS LIMITED & ANY SUCH REPRESENTATIONS SHOULD INCLUDE
THIS & THE FORGOING STATEMENT

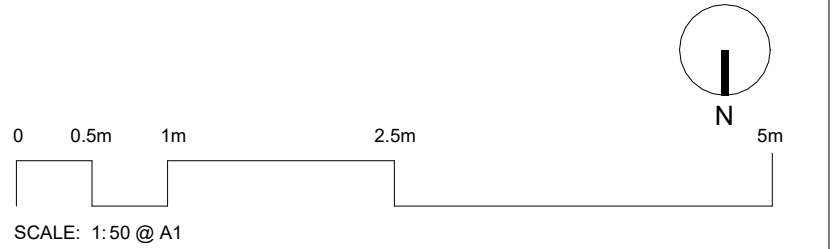

00 External Area	326.0 m ²	G00 Internal Area	289.8 m ²
L01 External Area	180.6 m ²	L01 Internal Area	159.3 m ²
L02 External Area (Loft)	102.9 m ²	L02 Internal Area (Loft)	77.7 m ²
Total:	609.4 m ²	Total:	526.7 m ²

I	SE	7/11/25	General Amendmnets
H	SE	14/11/25	Windows amended
G	SE	13/11/25	Annex mods
F	SE	04/11/25	Annex + Loft layout mods
E	CC	17/09/25	White doors / windows. Tiles, bricks
D	CC	20/08/25	Minor mods
C	CC	08/08/25	General Amendments, lift shaft
B	CC	01/08/25	General Amendments
A	CC / SE	03/07/25	General Amendments
rev.	drawn.	date.	amendment.



scandiahus

Scandia-Hus Business Park,
Felcourt Road,
Felcourt,
East Grinstead,
West Sussex,
RH19 2LP

T (+44) 01342 838060
E sales@scandia-hus.co.uk

for Mr. & Mrs. Roff	site The Brook Cuttinglye Road Crawley Down West Sussex RH10 4LR
------------------------	---

drawing title
Ground Floor Plan

scale 1:50 @A1	drawn CC	
status For Planning	job no. 541714	
drawing no.		revision

ROFF-541714-SCA-XX-PL-G01	I
---------------------------	---