



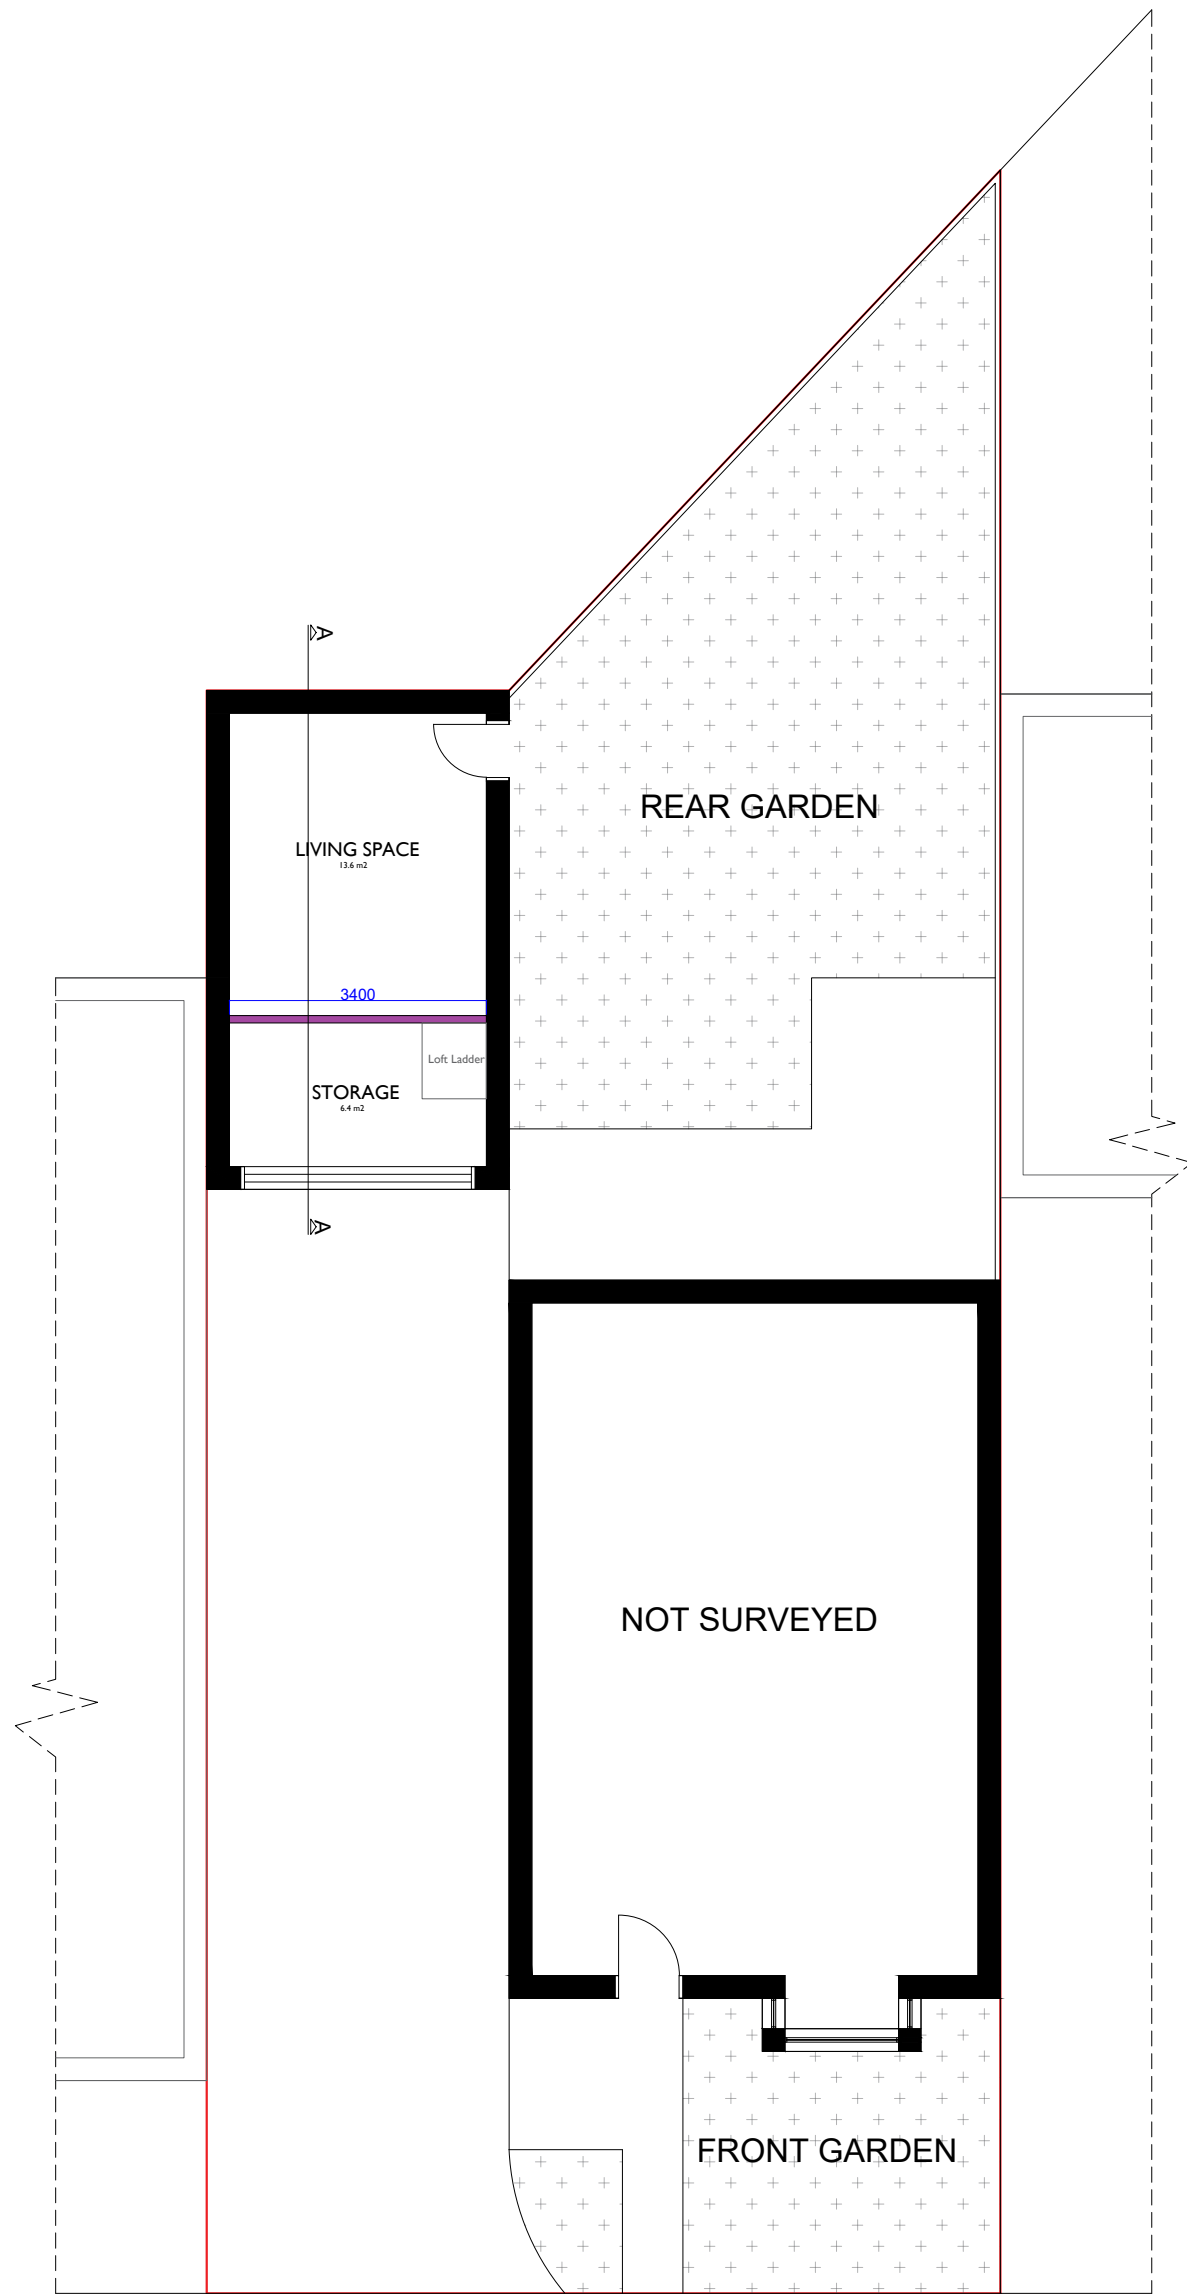

Proposed Ground Floor Plan

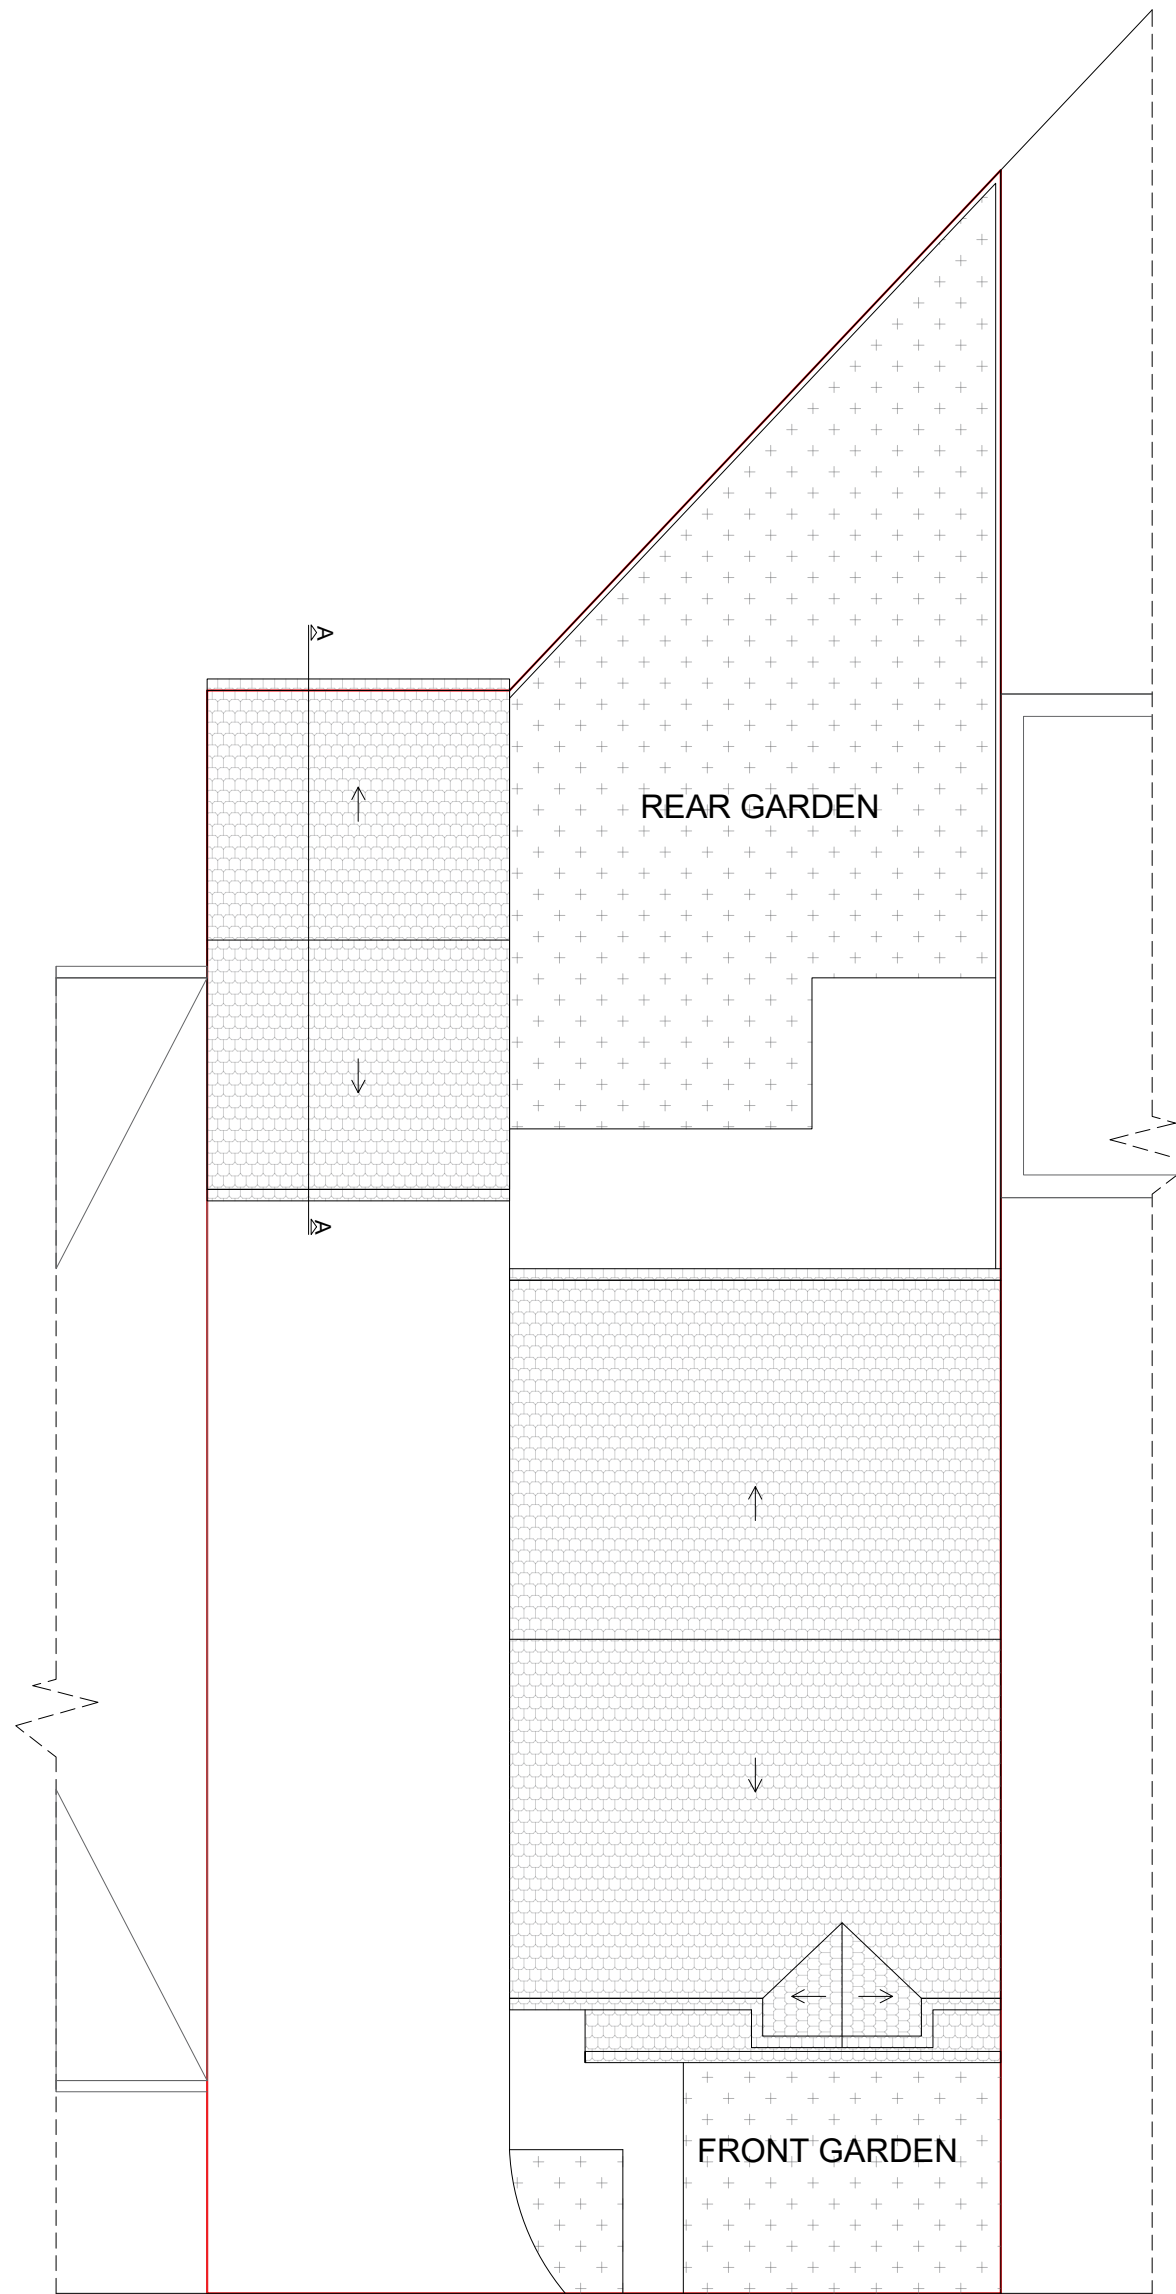

Proposed Roof Plan

Any dimensions shown should be checked on site.
Designs are not coordinated with engineer projects.
Not for construction purposes.

Scale Bar 1 2 3 4 M.



HOMZ
DESIGN | PLAN | BUILD
www.homz.uk / 0 330 818 3001

Drawing Title: Proposed Plans
Drawing : H-0240-05_6 Meadowsweet Drive
Drawing Number: H-0240
Site Address: 6 Meadowsweet Drive RH16 2DY

Scale : 1/100 at A2
Revision : VI
Date : 20.03.2025