




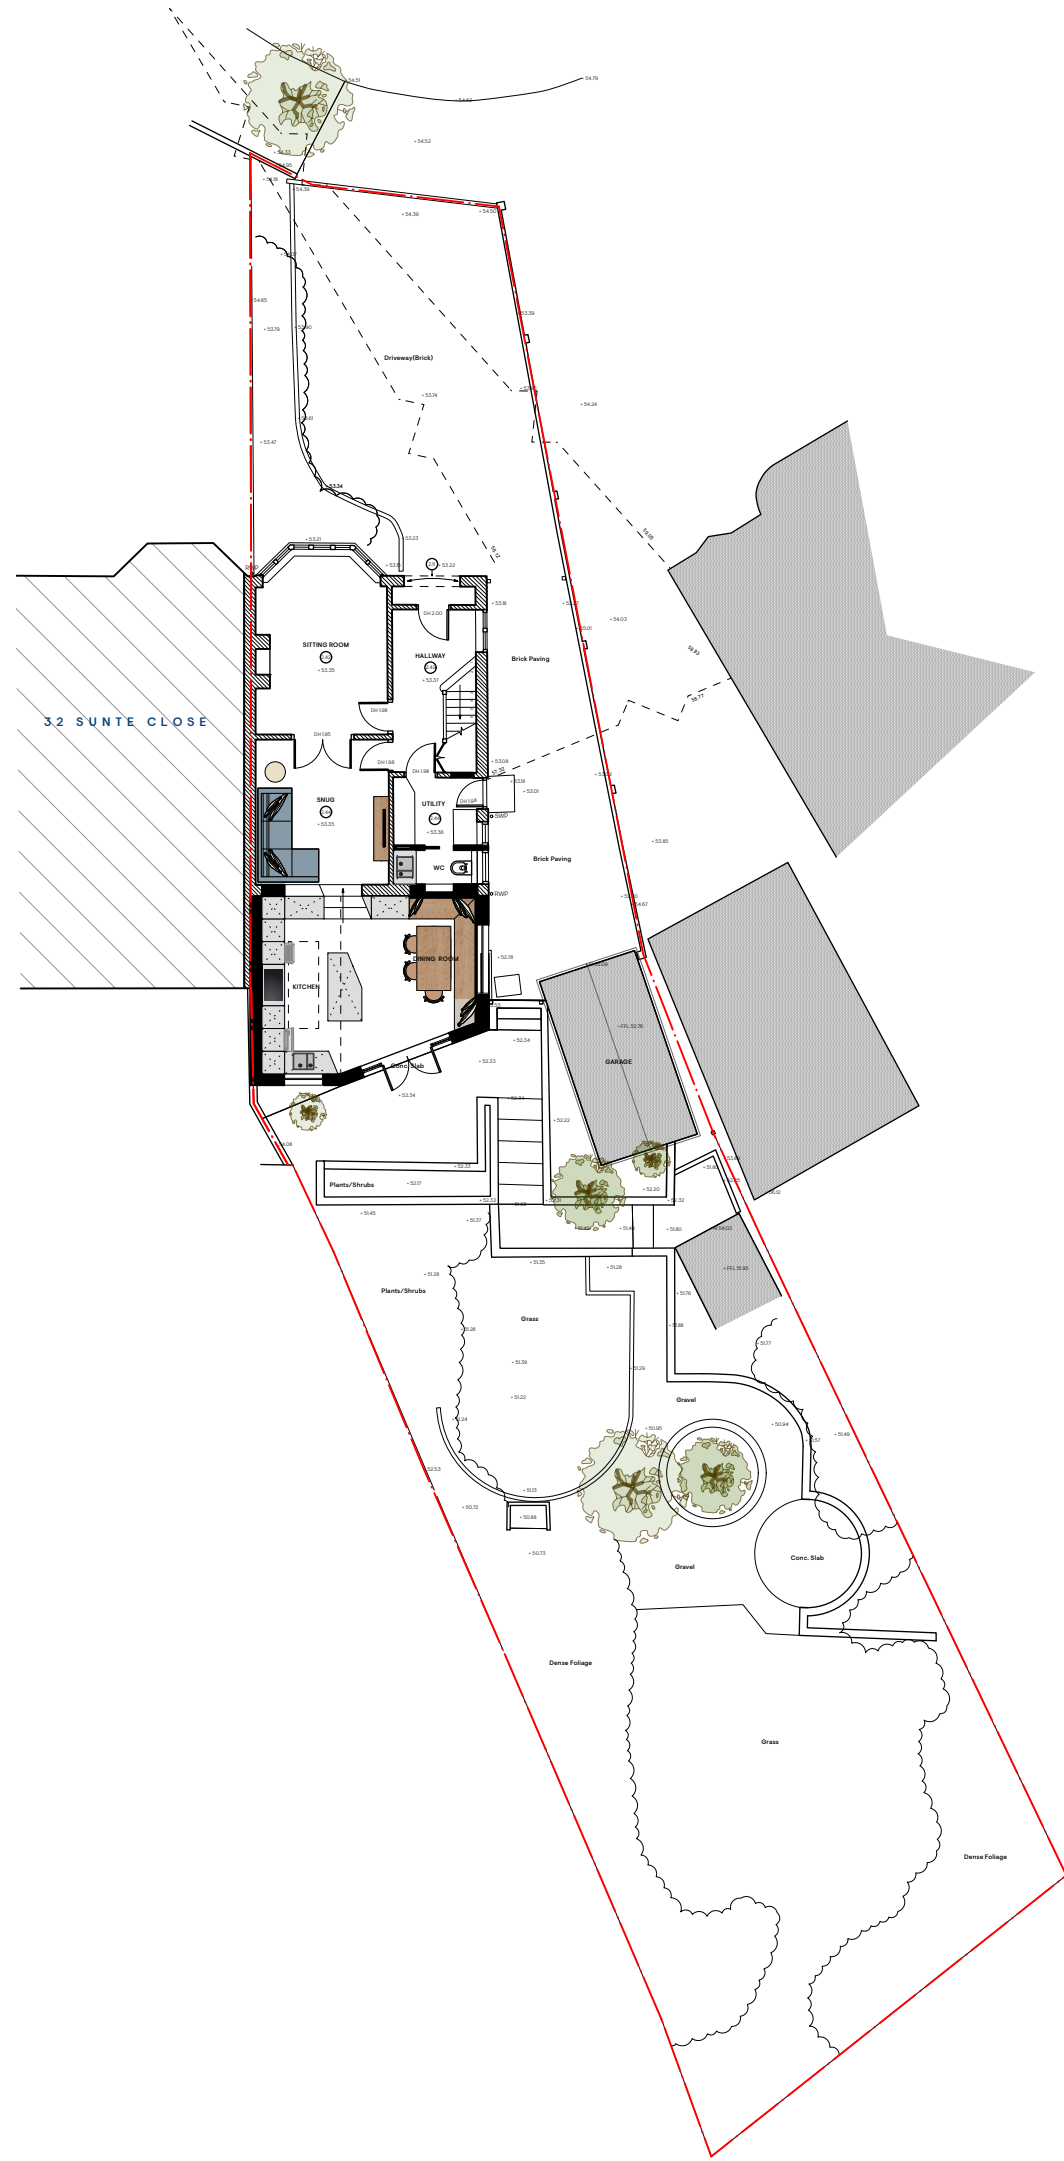


1 Proposed Landscape Garden
Scale: 1:200

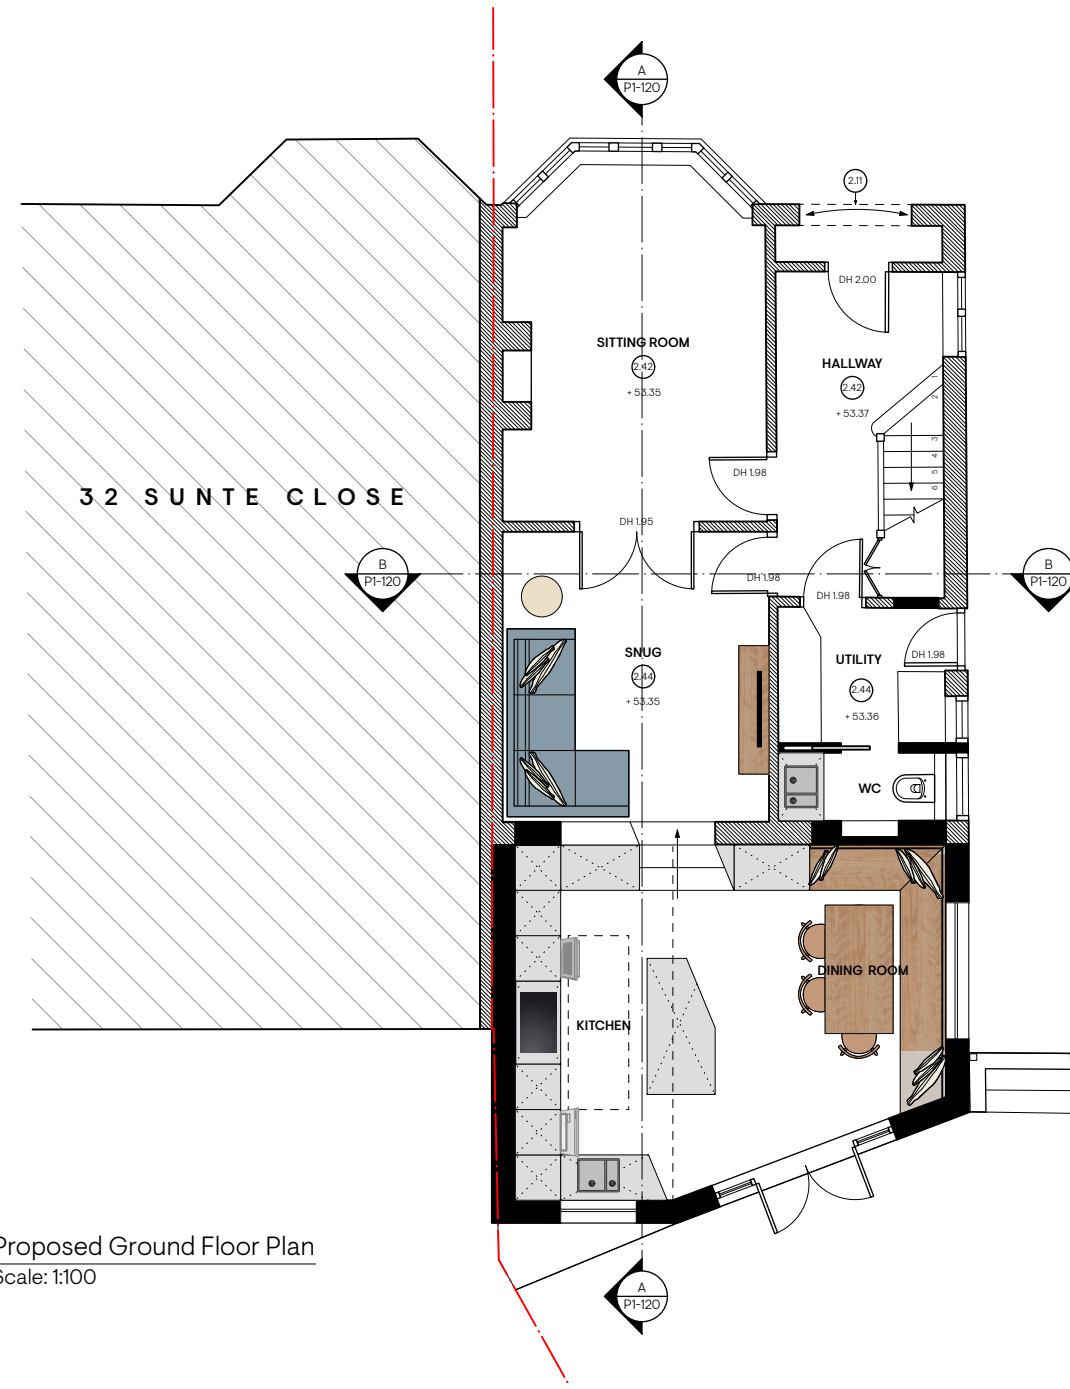


2 Proposed Ground Floor Plan
Scale: 1:100

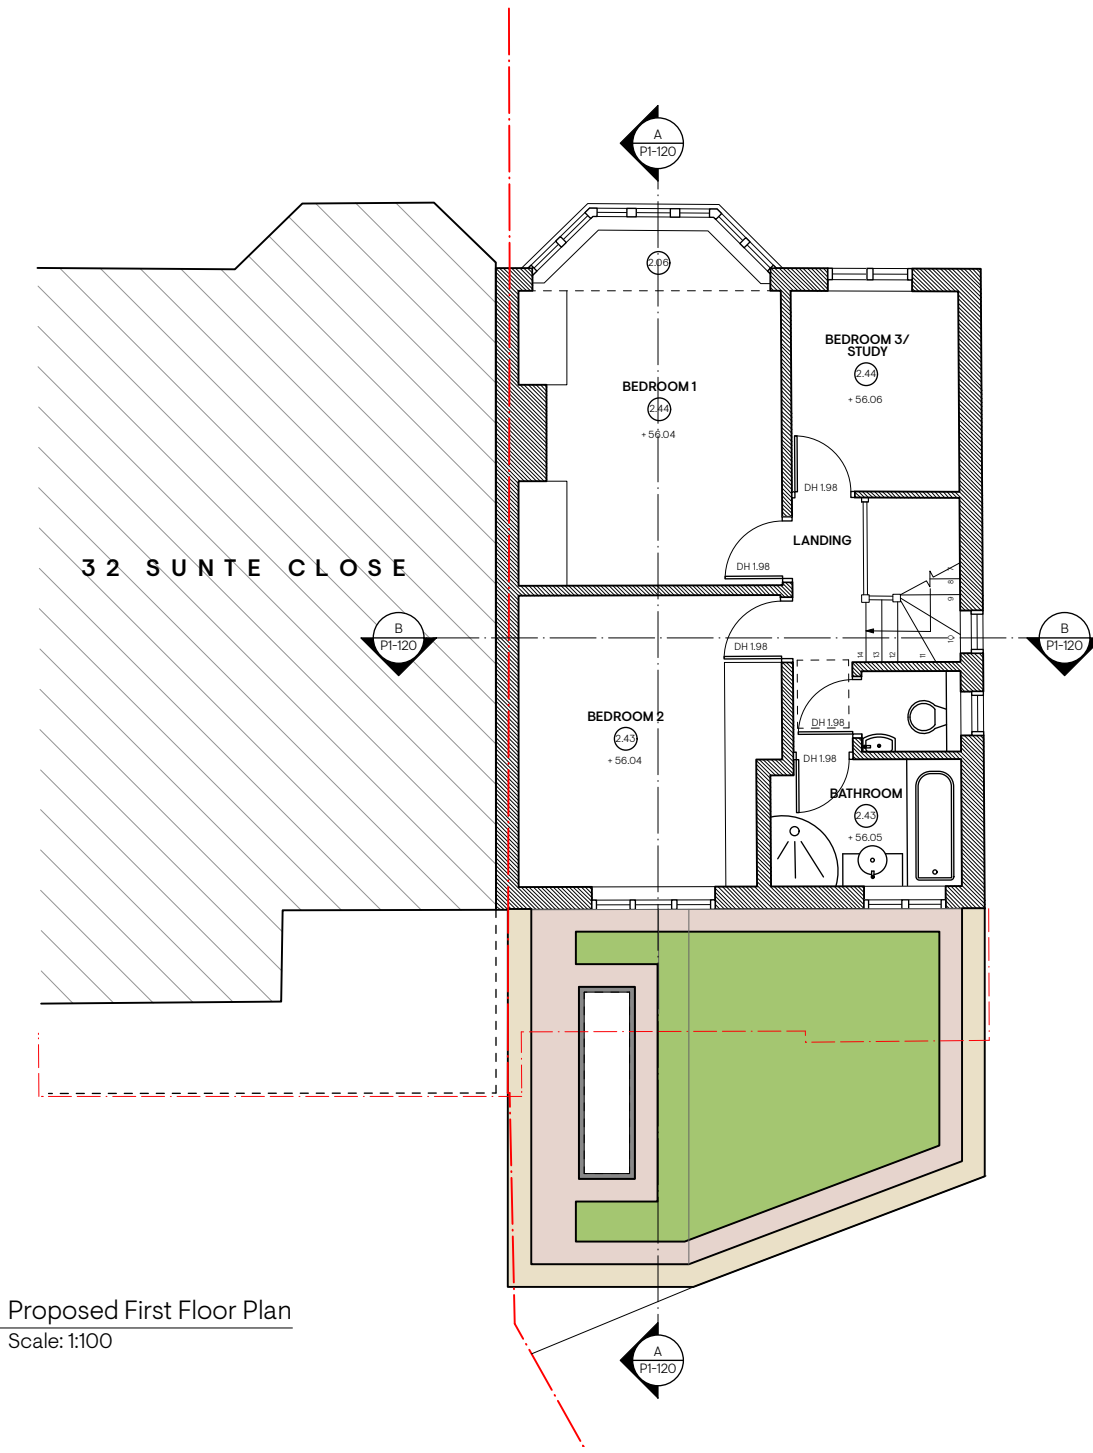

3 Proposed First Floor Plan
Scale: 1:100

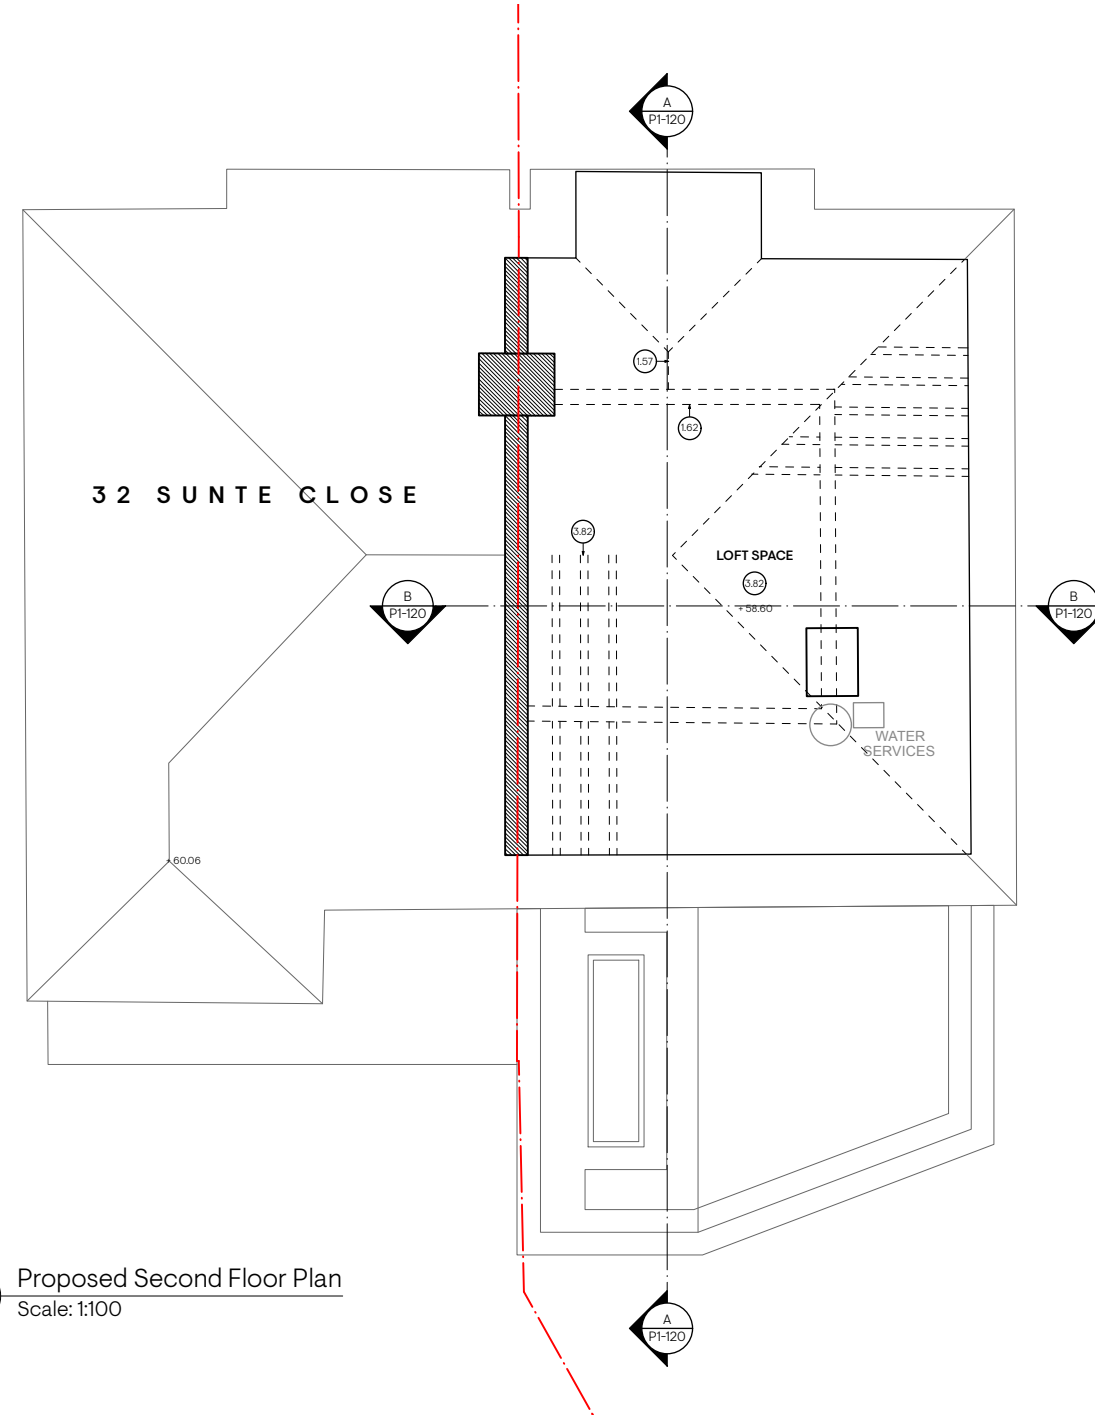

4 Proposed Second Floor Plan
Scale: 1:100

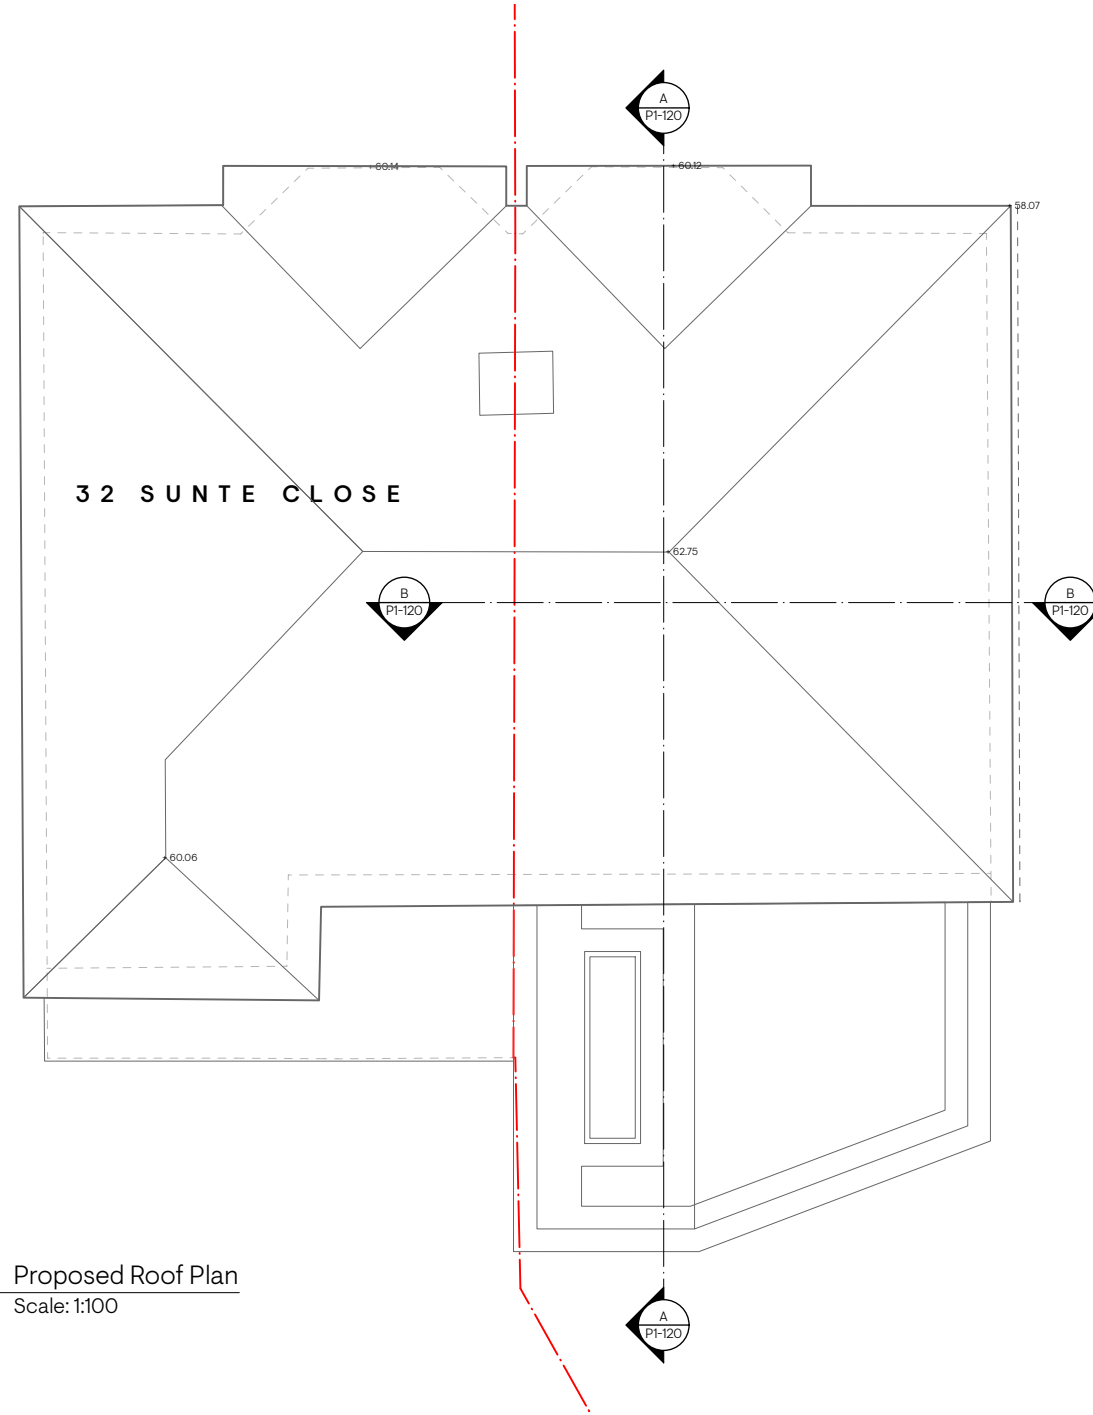

5 Proposed Roof Plan
Scale: 1:100

Notes

Rev
A
Comment
Issued for client comment

Date
08/01/2025

Project
31 Sunte Close, HH, RH161QT
Client
Charlotte John & Stuart Chapman

Drawing Title
Proposed Floor Plans

Drawing Number
24622 - P1 - 100

Scale
1:100
Revision
A

Drawn By
JF
Checked By
JF

Do not scale from drawing, all dimensions to be checked on site. Report any omissions, alterations and discrepancies to the architect immediately.

Issue Status
INFORMATION

foat.

John Foat Architects Ltd.
The Fishing Net Factory
8 Foundry Street
Brighton BN1 4AT
+44 7931 259 055
studio@foat.co.uk
www.foat.co.uk