



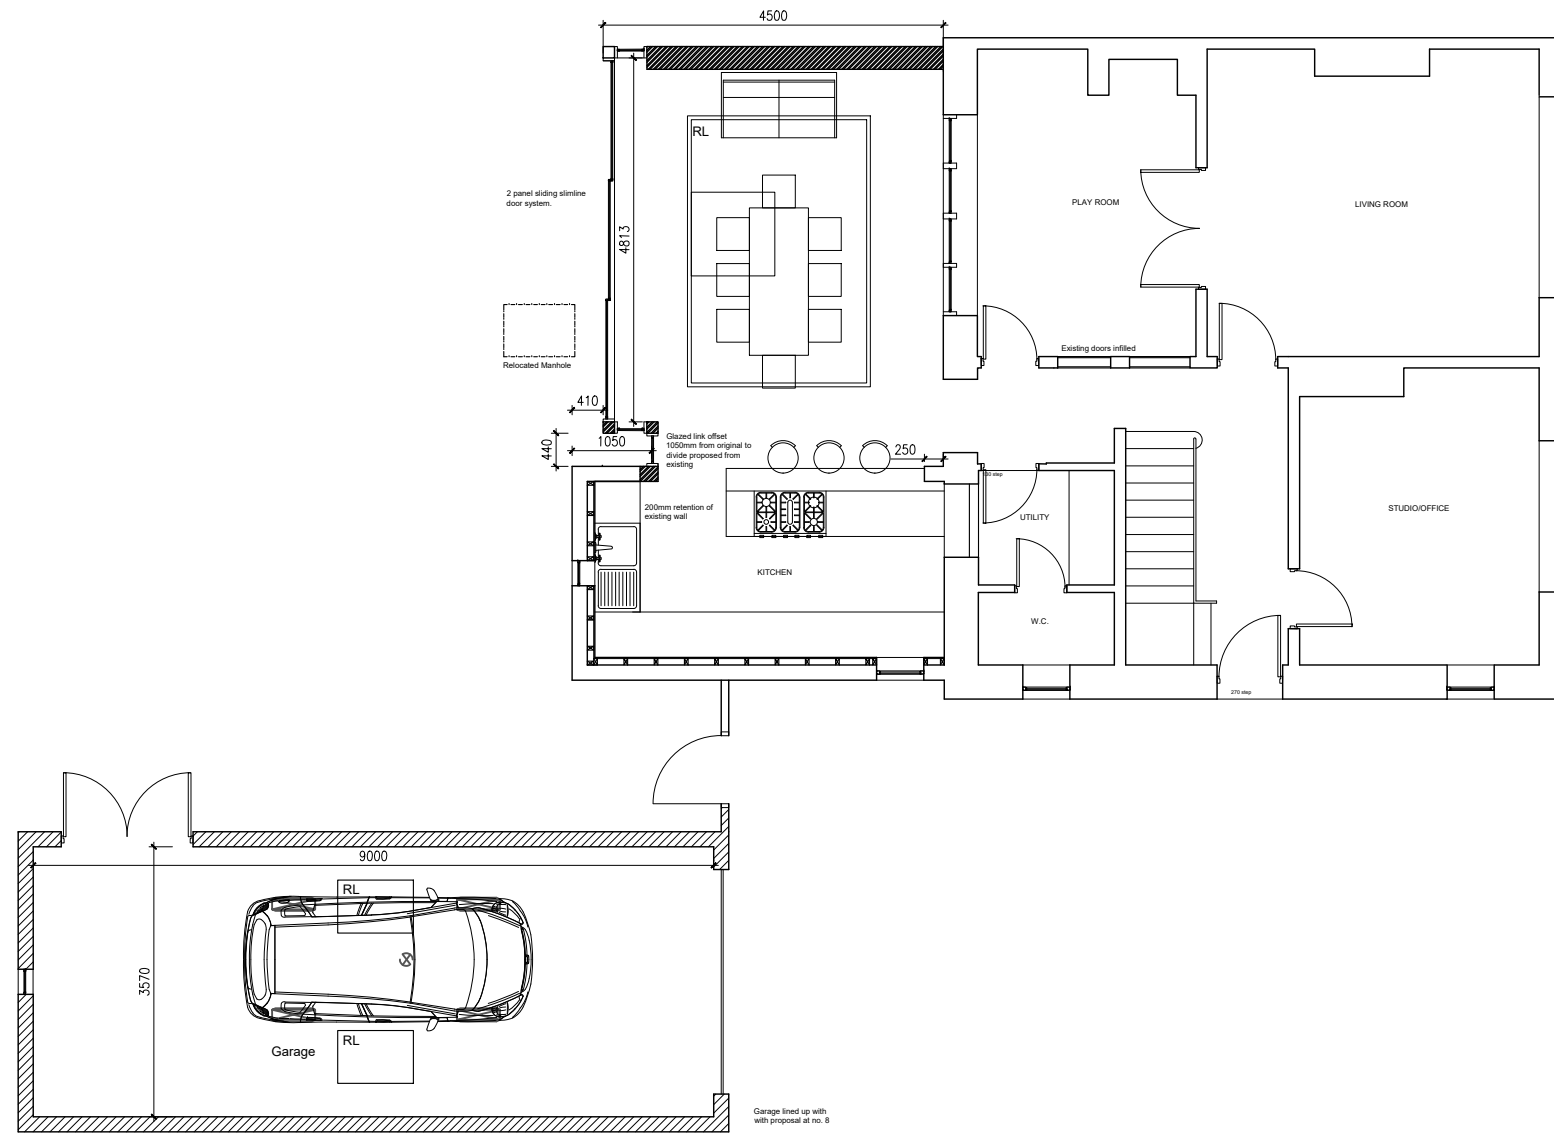


GROUND FLOOR
as proposed

 

ROOF PLAN
as proposed

Rev	Description	By	Date
-----	-------------	----	------

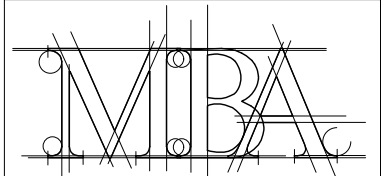

MIKE BLISS ARCHITECTURE

3 High Street East Grinstead RH19 3AF
T: 01883 717237 M: 07768 156406
E: mike@mikeblissarchitecture.co.uk
www.mikeblissarchitecture.co.uk

Client Mr & Mrs Gardner
Project 9 Newstone Cottages
Turners Hill
Drawing Plans as proposed

DWG No 230/001/P/110A
Drawn MRB
Scale 1/100 @ A3
Date Nov 22