



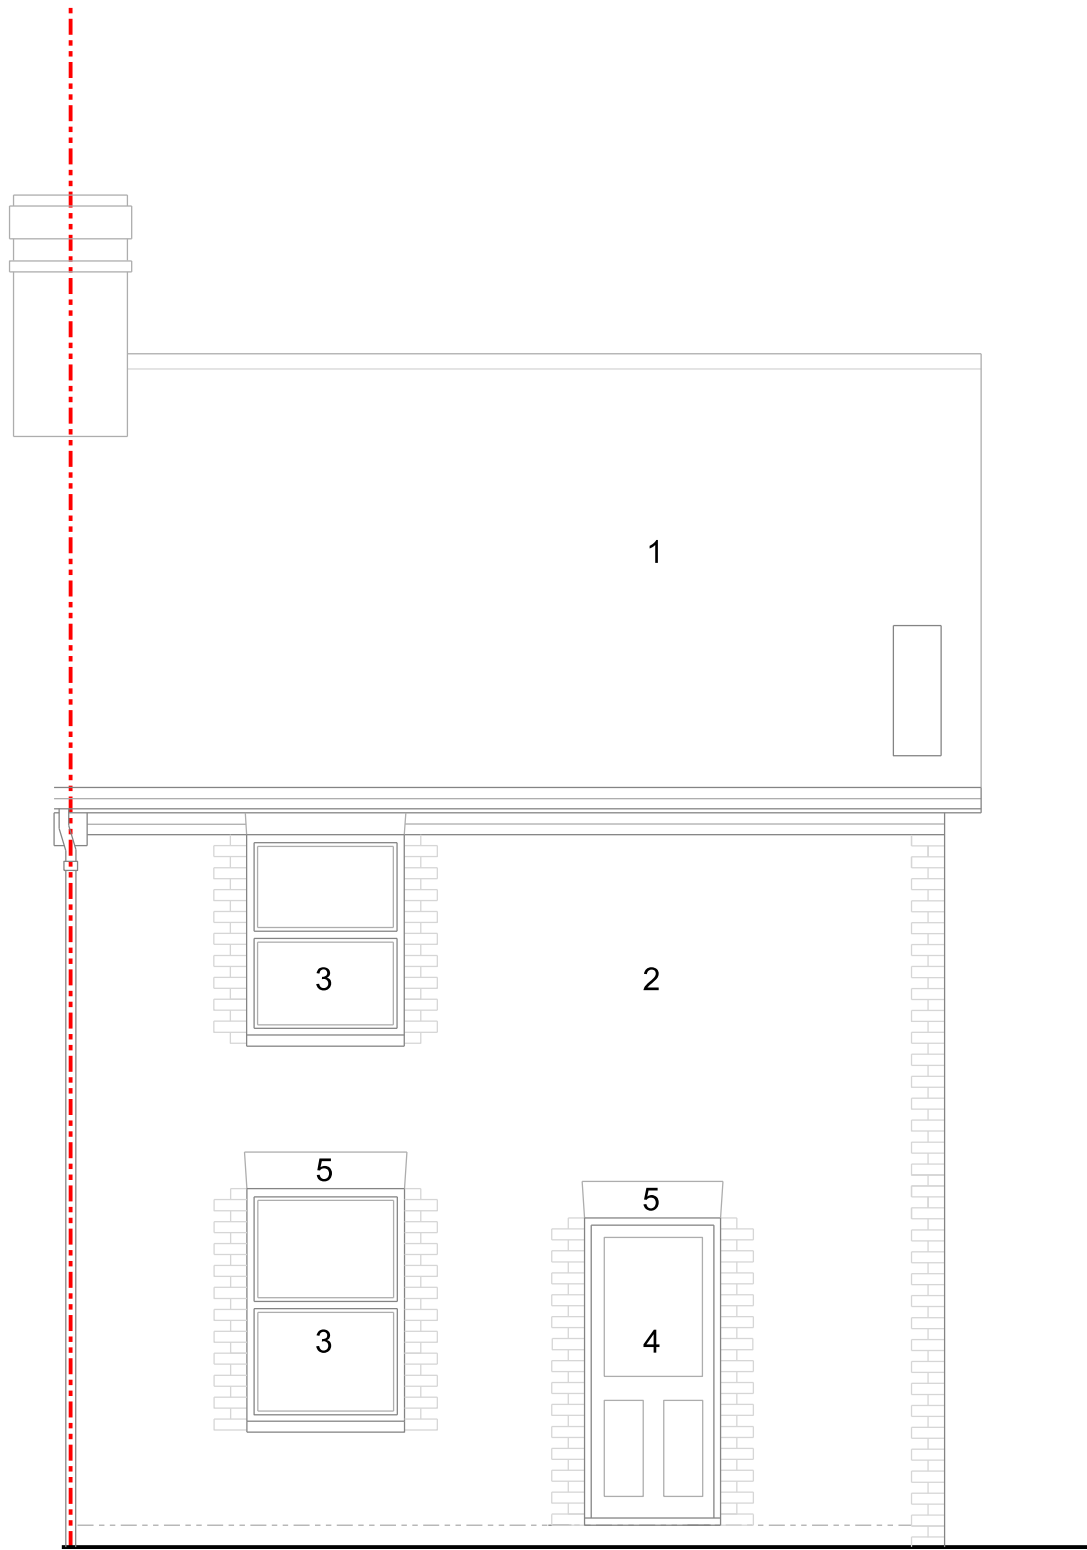


01 Rear Elevation (main building)



02 Side Elevation

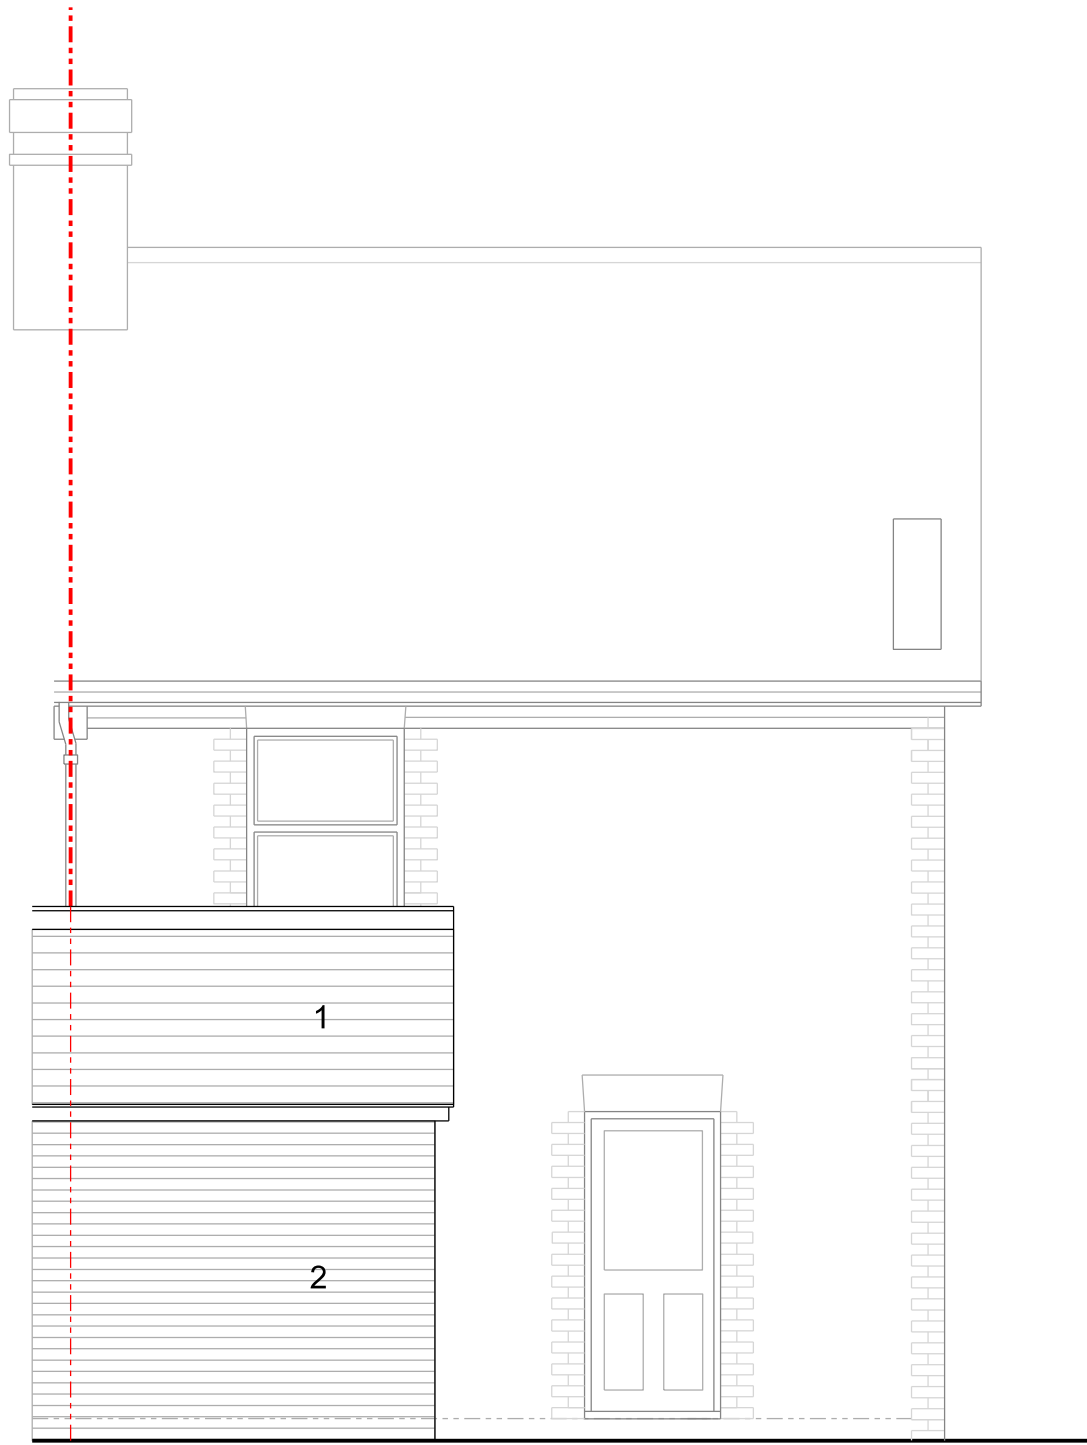

03 Rear Elevation

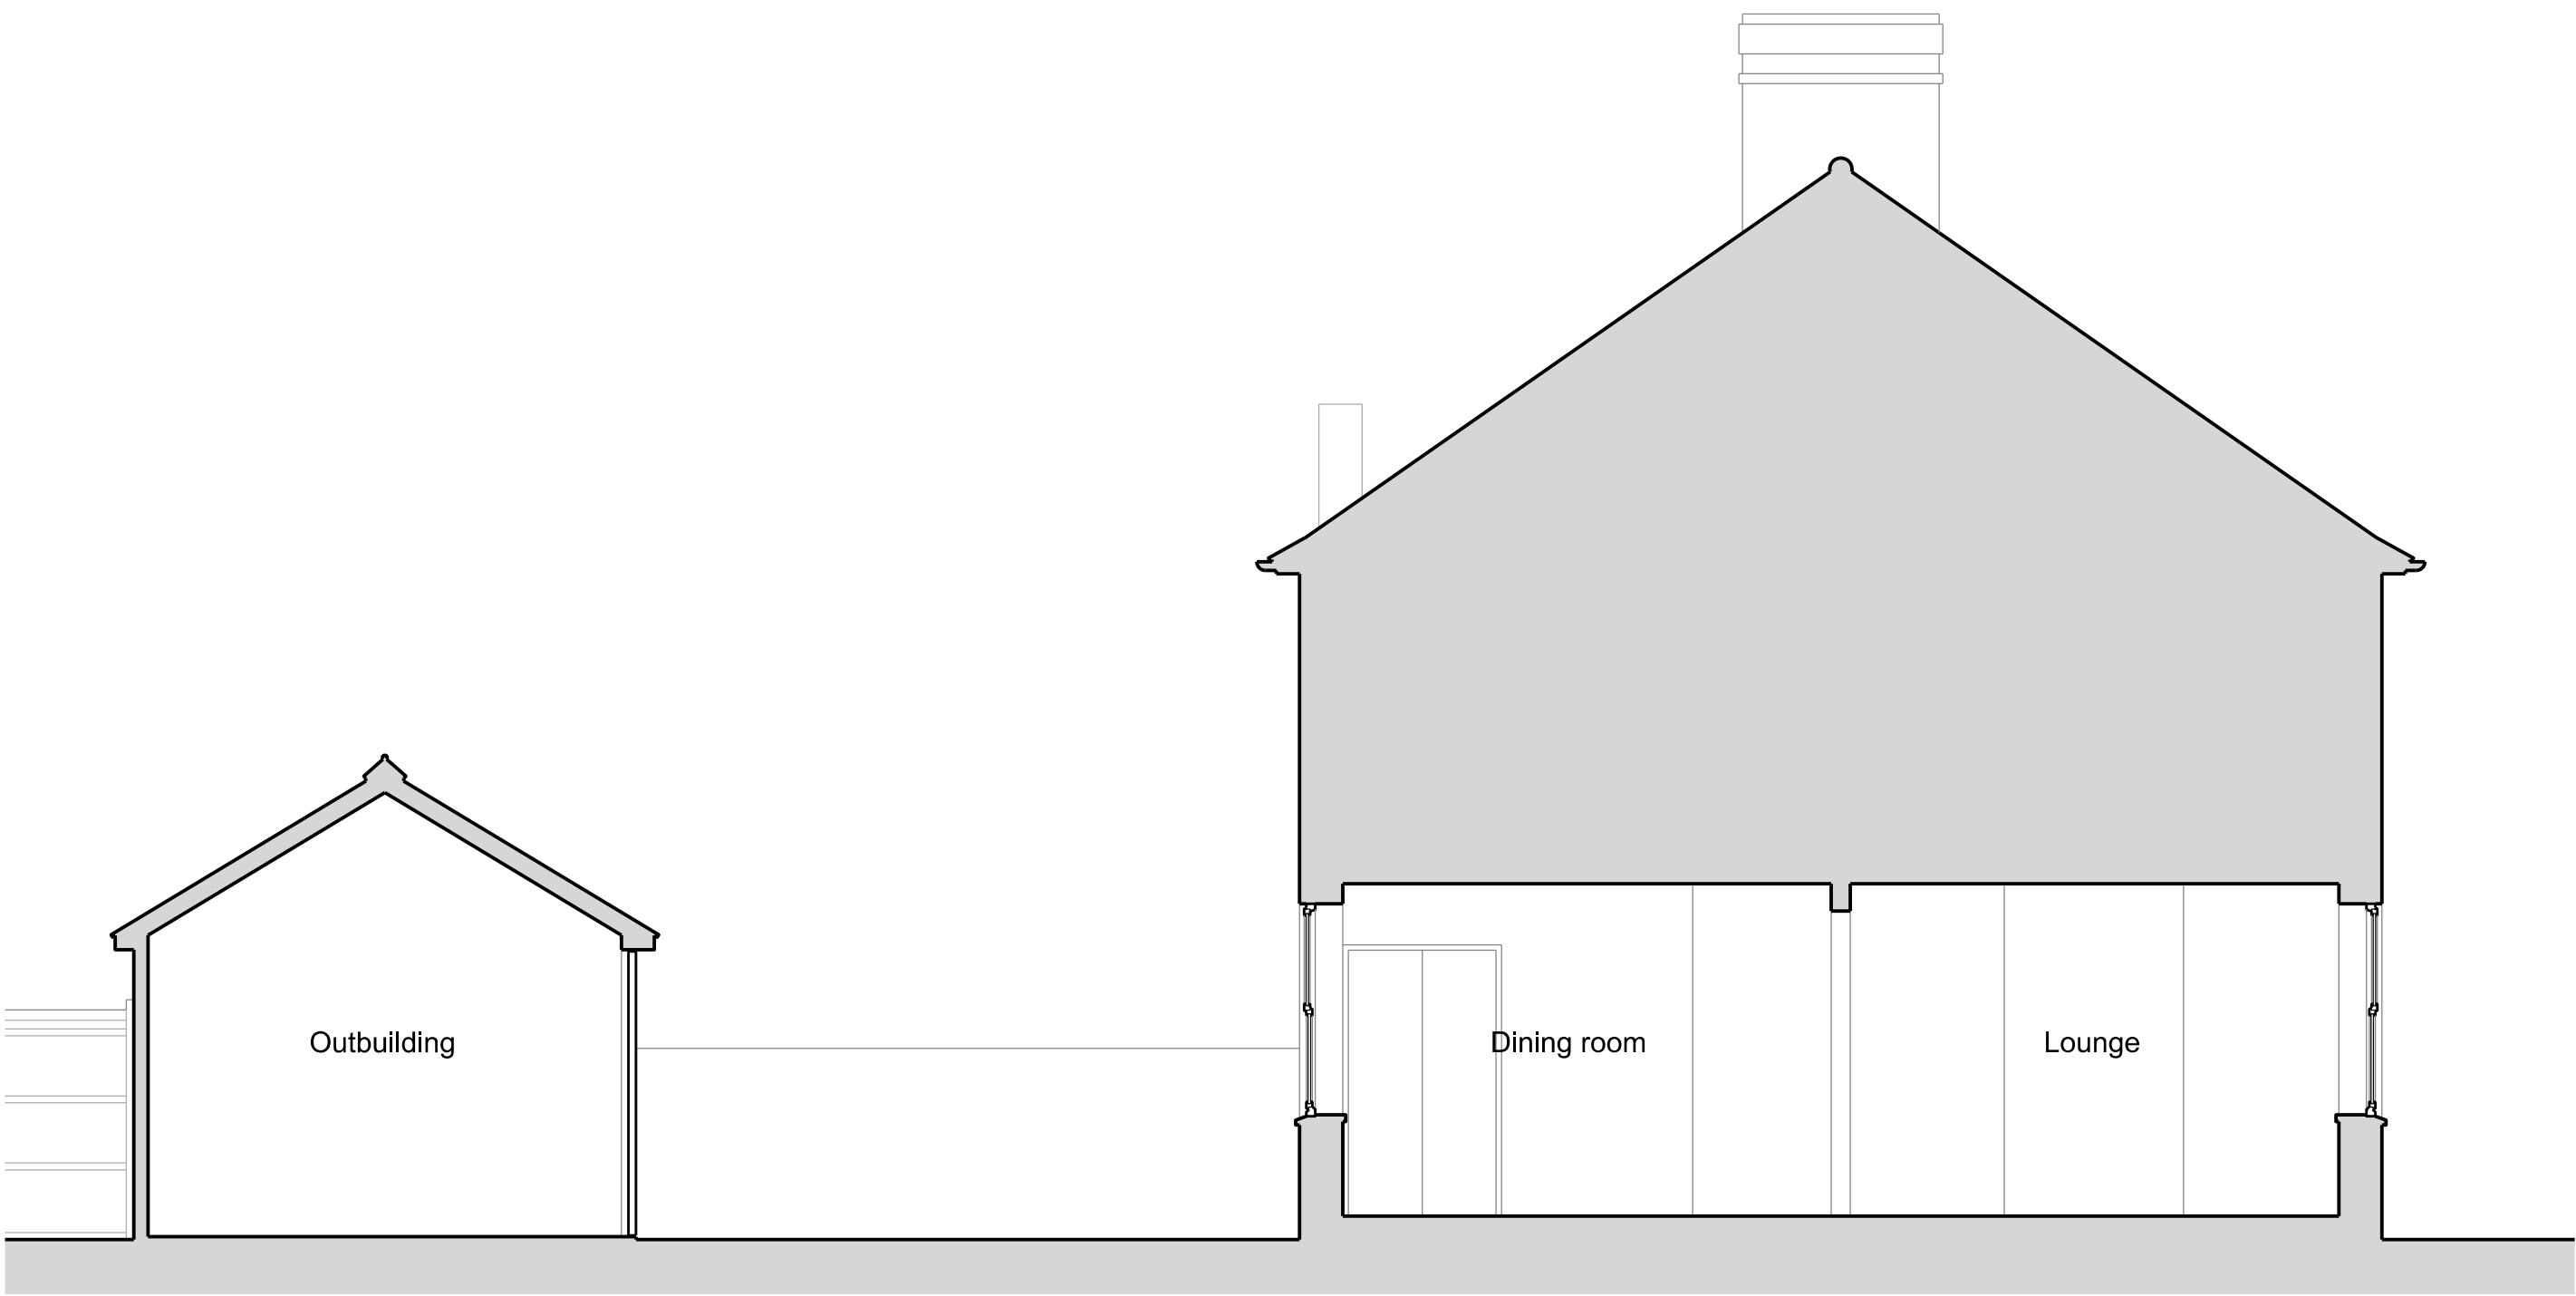

04 Long Section

- Existing materials and features:
- 1 Existing slate roof
 - 2 Existing London-stock brick with red brick detailing
 - 3 Existing uPVC windows
 - 4 Existing timber glazed door
 - 5 Existing brick arch detail
 - 6 Existing timber overhanging eaves

Existing Fabric

0

2

4m

revision	date	
-	03.12.25	First Issue

Andrew Paine
Architecture

T 020 7207 5898

E studio@aparchitecture.co.uk

W www.aparchitecture.co.uk

job title

Nutfield Cottage, Chapel Lane

drawing title

EXISTING ELEVATIONS AND SECTIONS

scale	status	
1:50 at A1; 1:100 at A3	FOR COMMENT	
project	drawing	revision
25015	020	-