




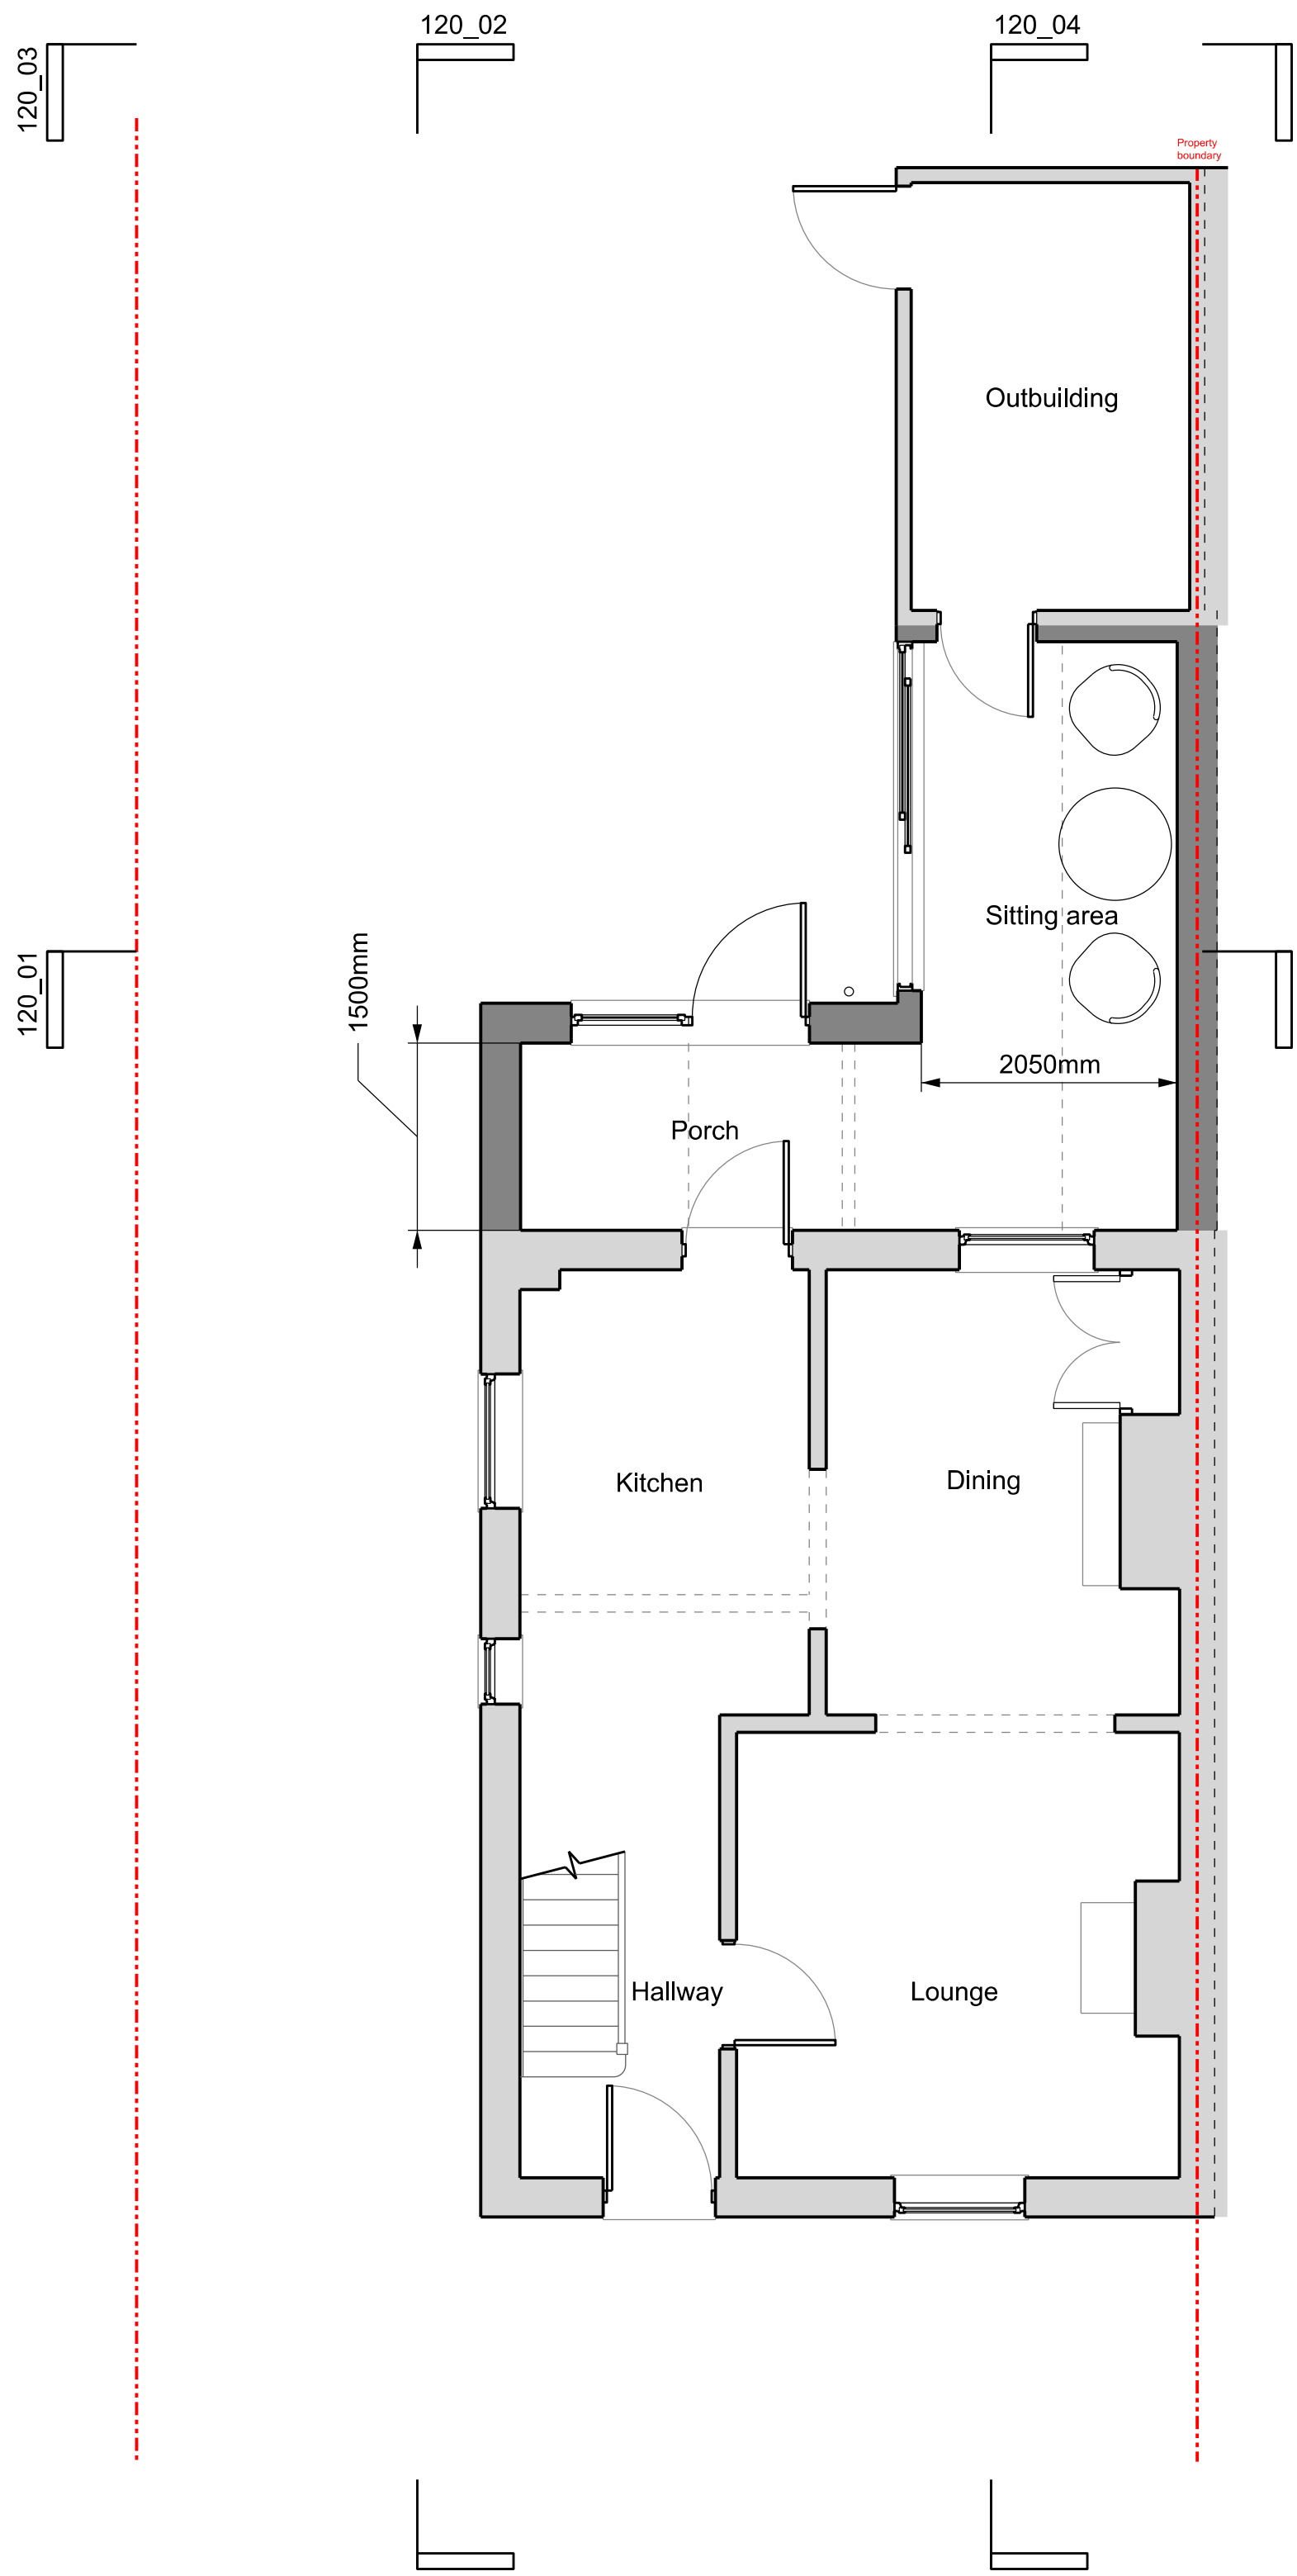


Ground Floor Plan

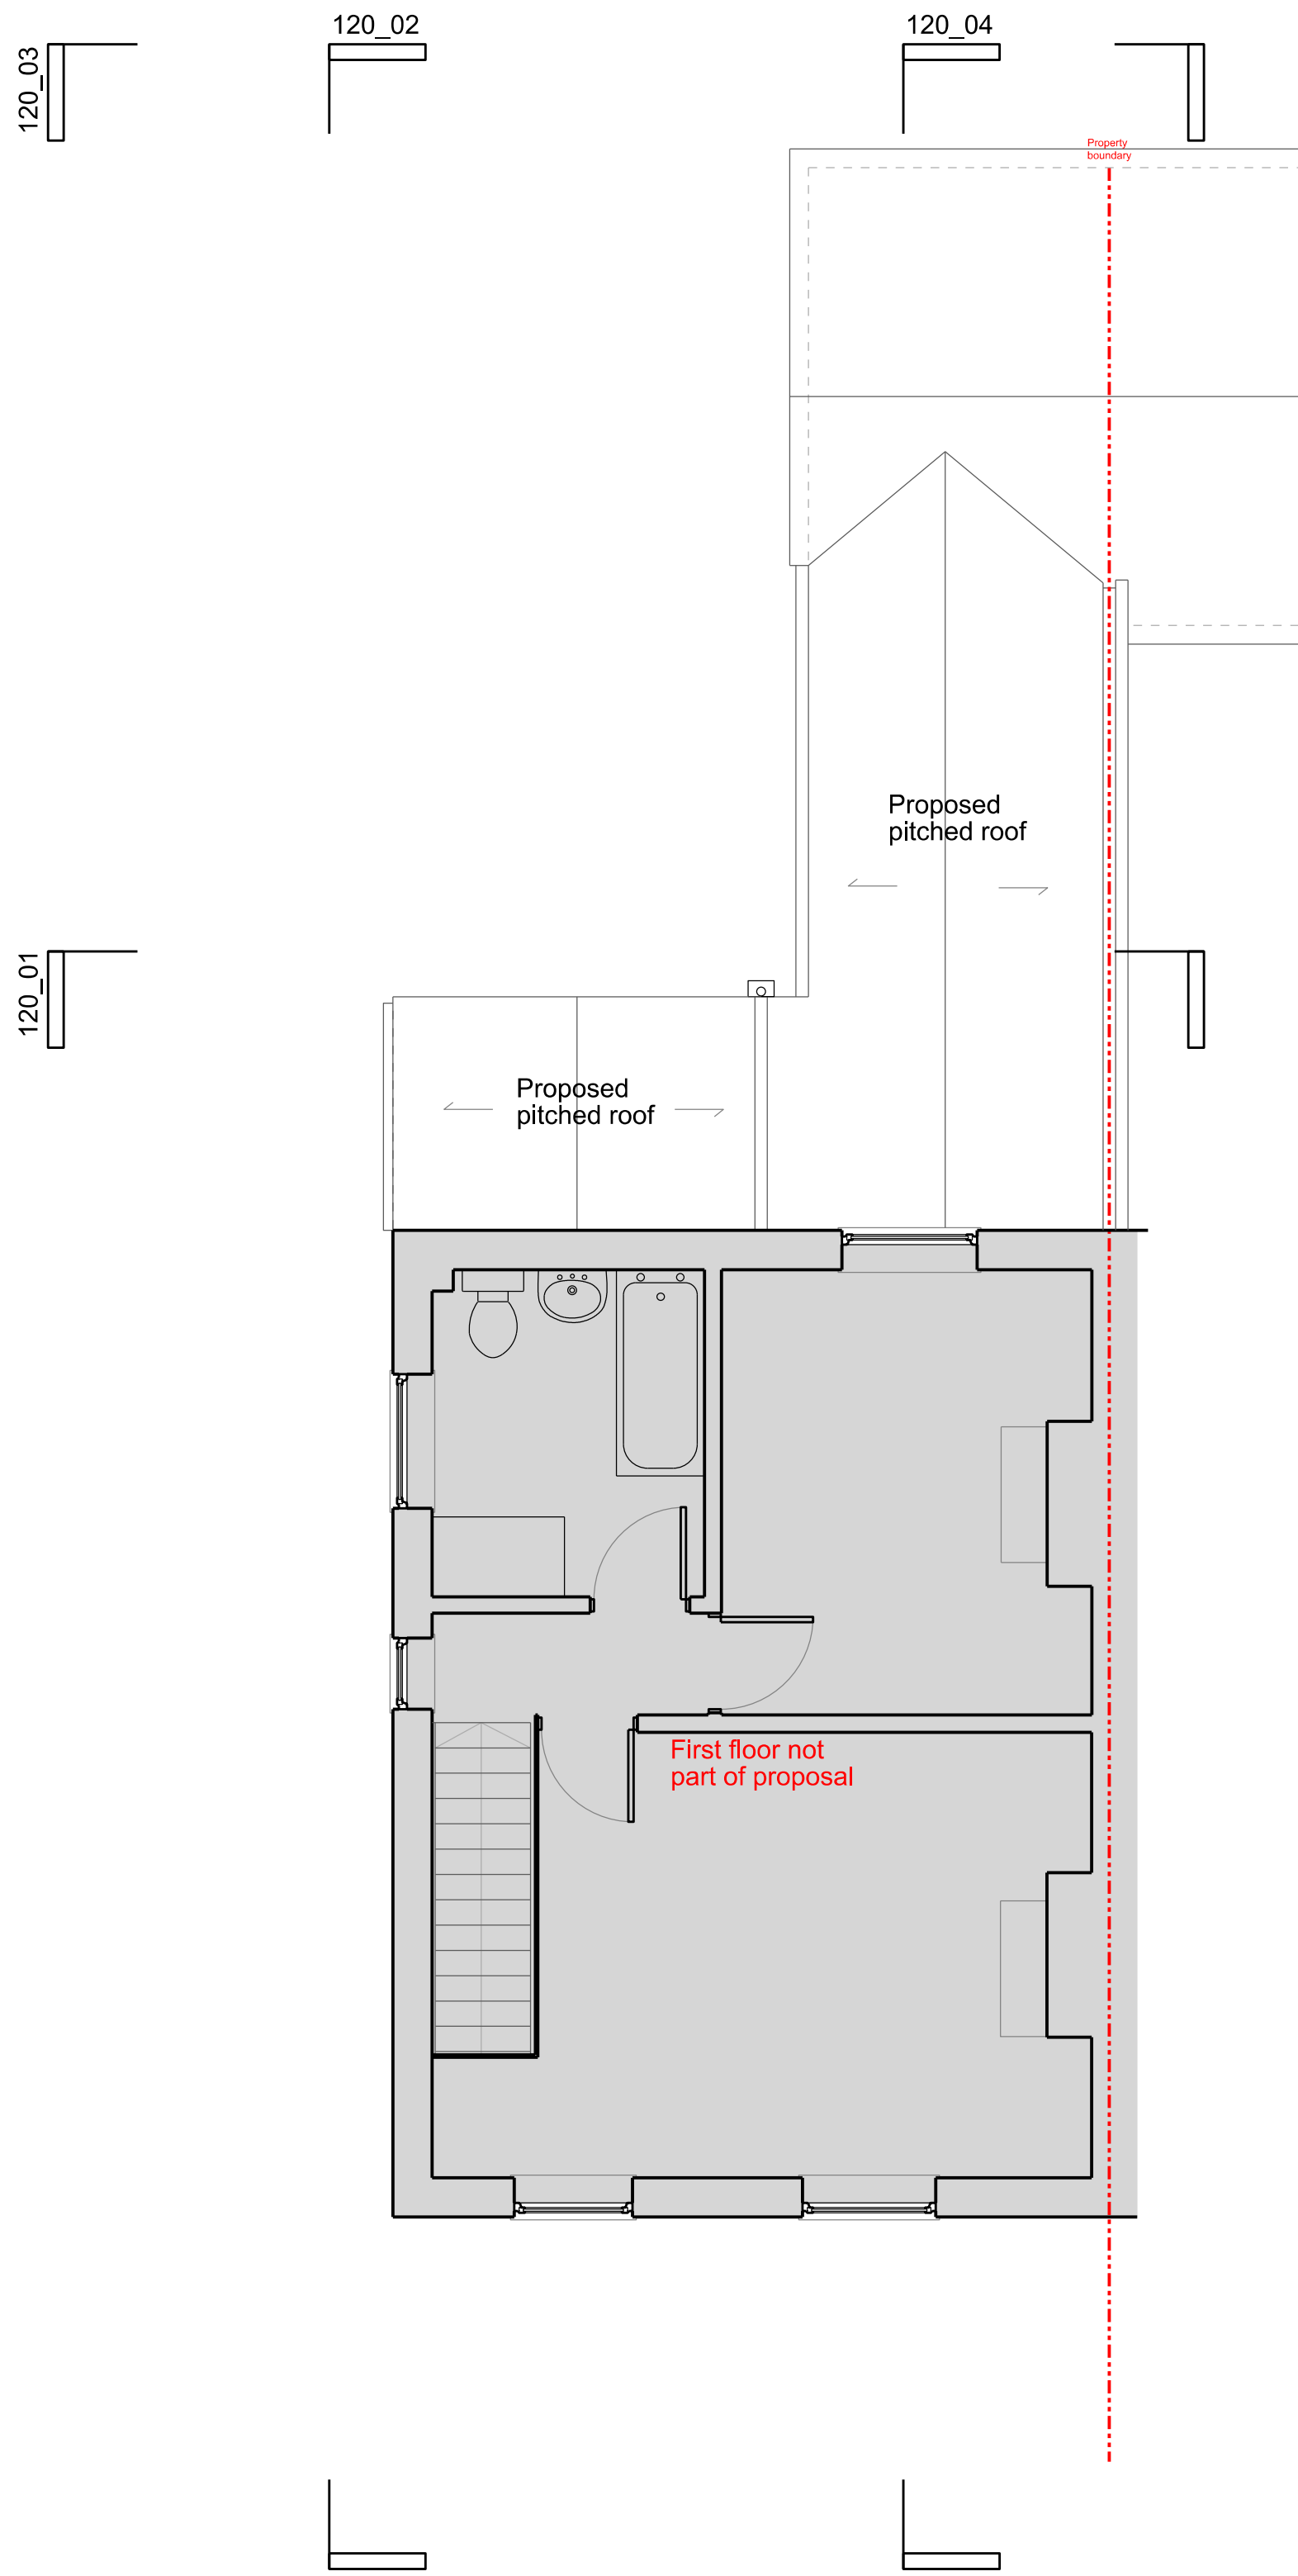

Extension Roof Plan

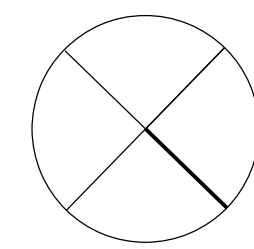

- Existing Fabric
- Proposed Fabric

 

revision	date	
-	03.12.25	First Issue
+	15.12.25	Adjustments to first issue design

Andrew Paine Architecture
T 020 7207 5898
E studio@aparchitecture.co.uk
W www.aparchitecture.co.uk

job title Nutfield Cottage, Chapel Lane		
drawing title PROPOSED PLANS		
scale 1:50 at A1; 1:100 at A3	status FOR COMMENT	
project 25015	drawing 110	revision -*