


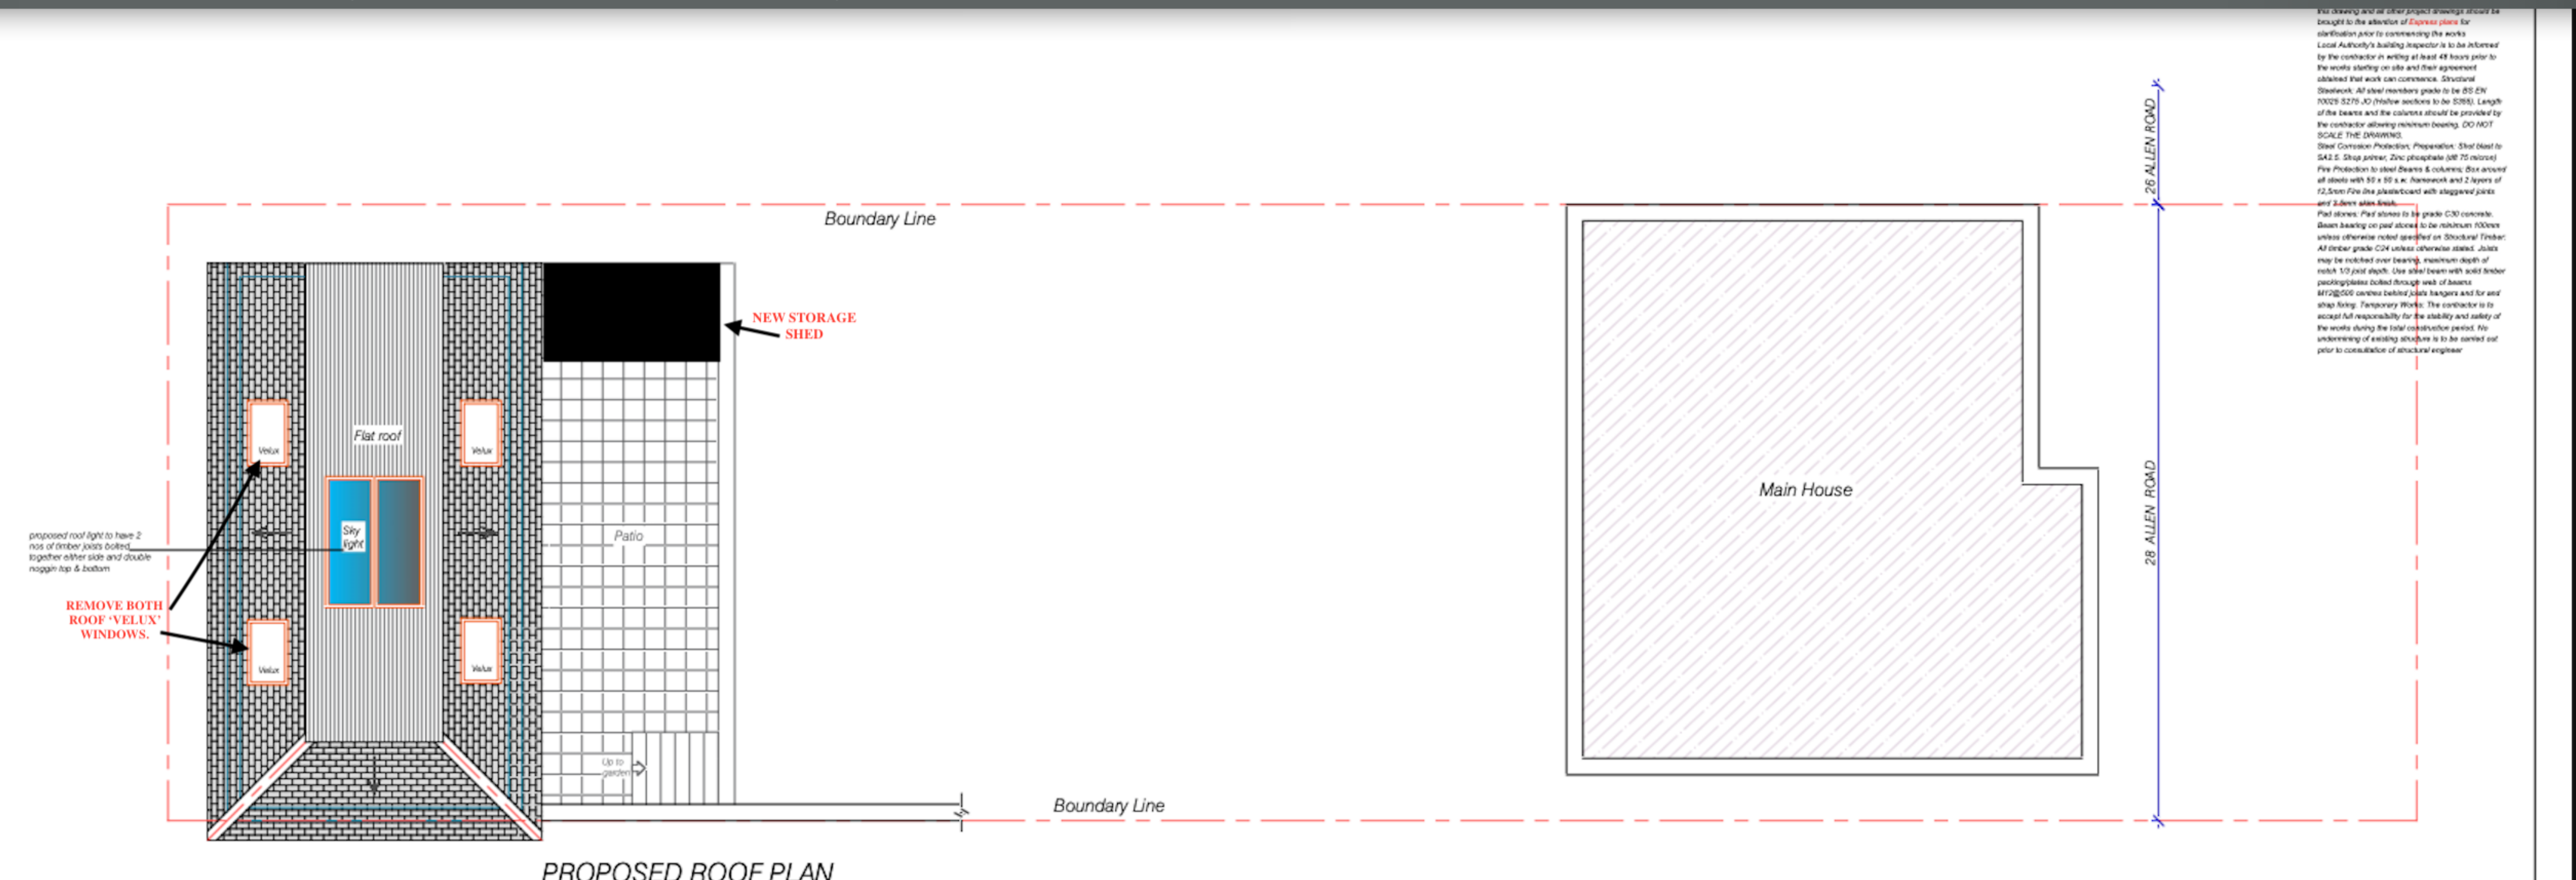

PROPOSED ROOF PLAN

REMOVAL OF 2NO. REAR ROOF 'VELUX' WINDOWS AND PROVISION OF NEW STORAGE SHED.

Issue	Notes	Drawn	Date
Express Plans Suite 12, 29 Belmont Road, Uxbridge, UB8 1QS Tel: 07375 455206 Email: info@expressplans.co.uk Client Mr.D. Ullah 28 Allen Road Haywards Heath RH16 3PT Drawing Title			