



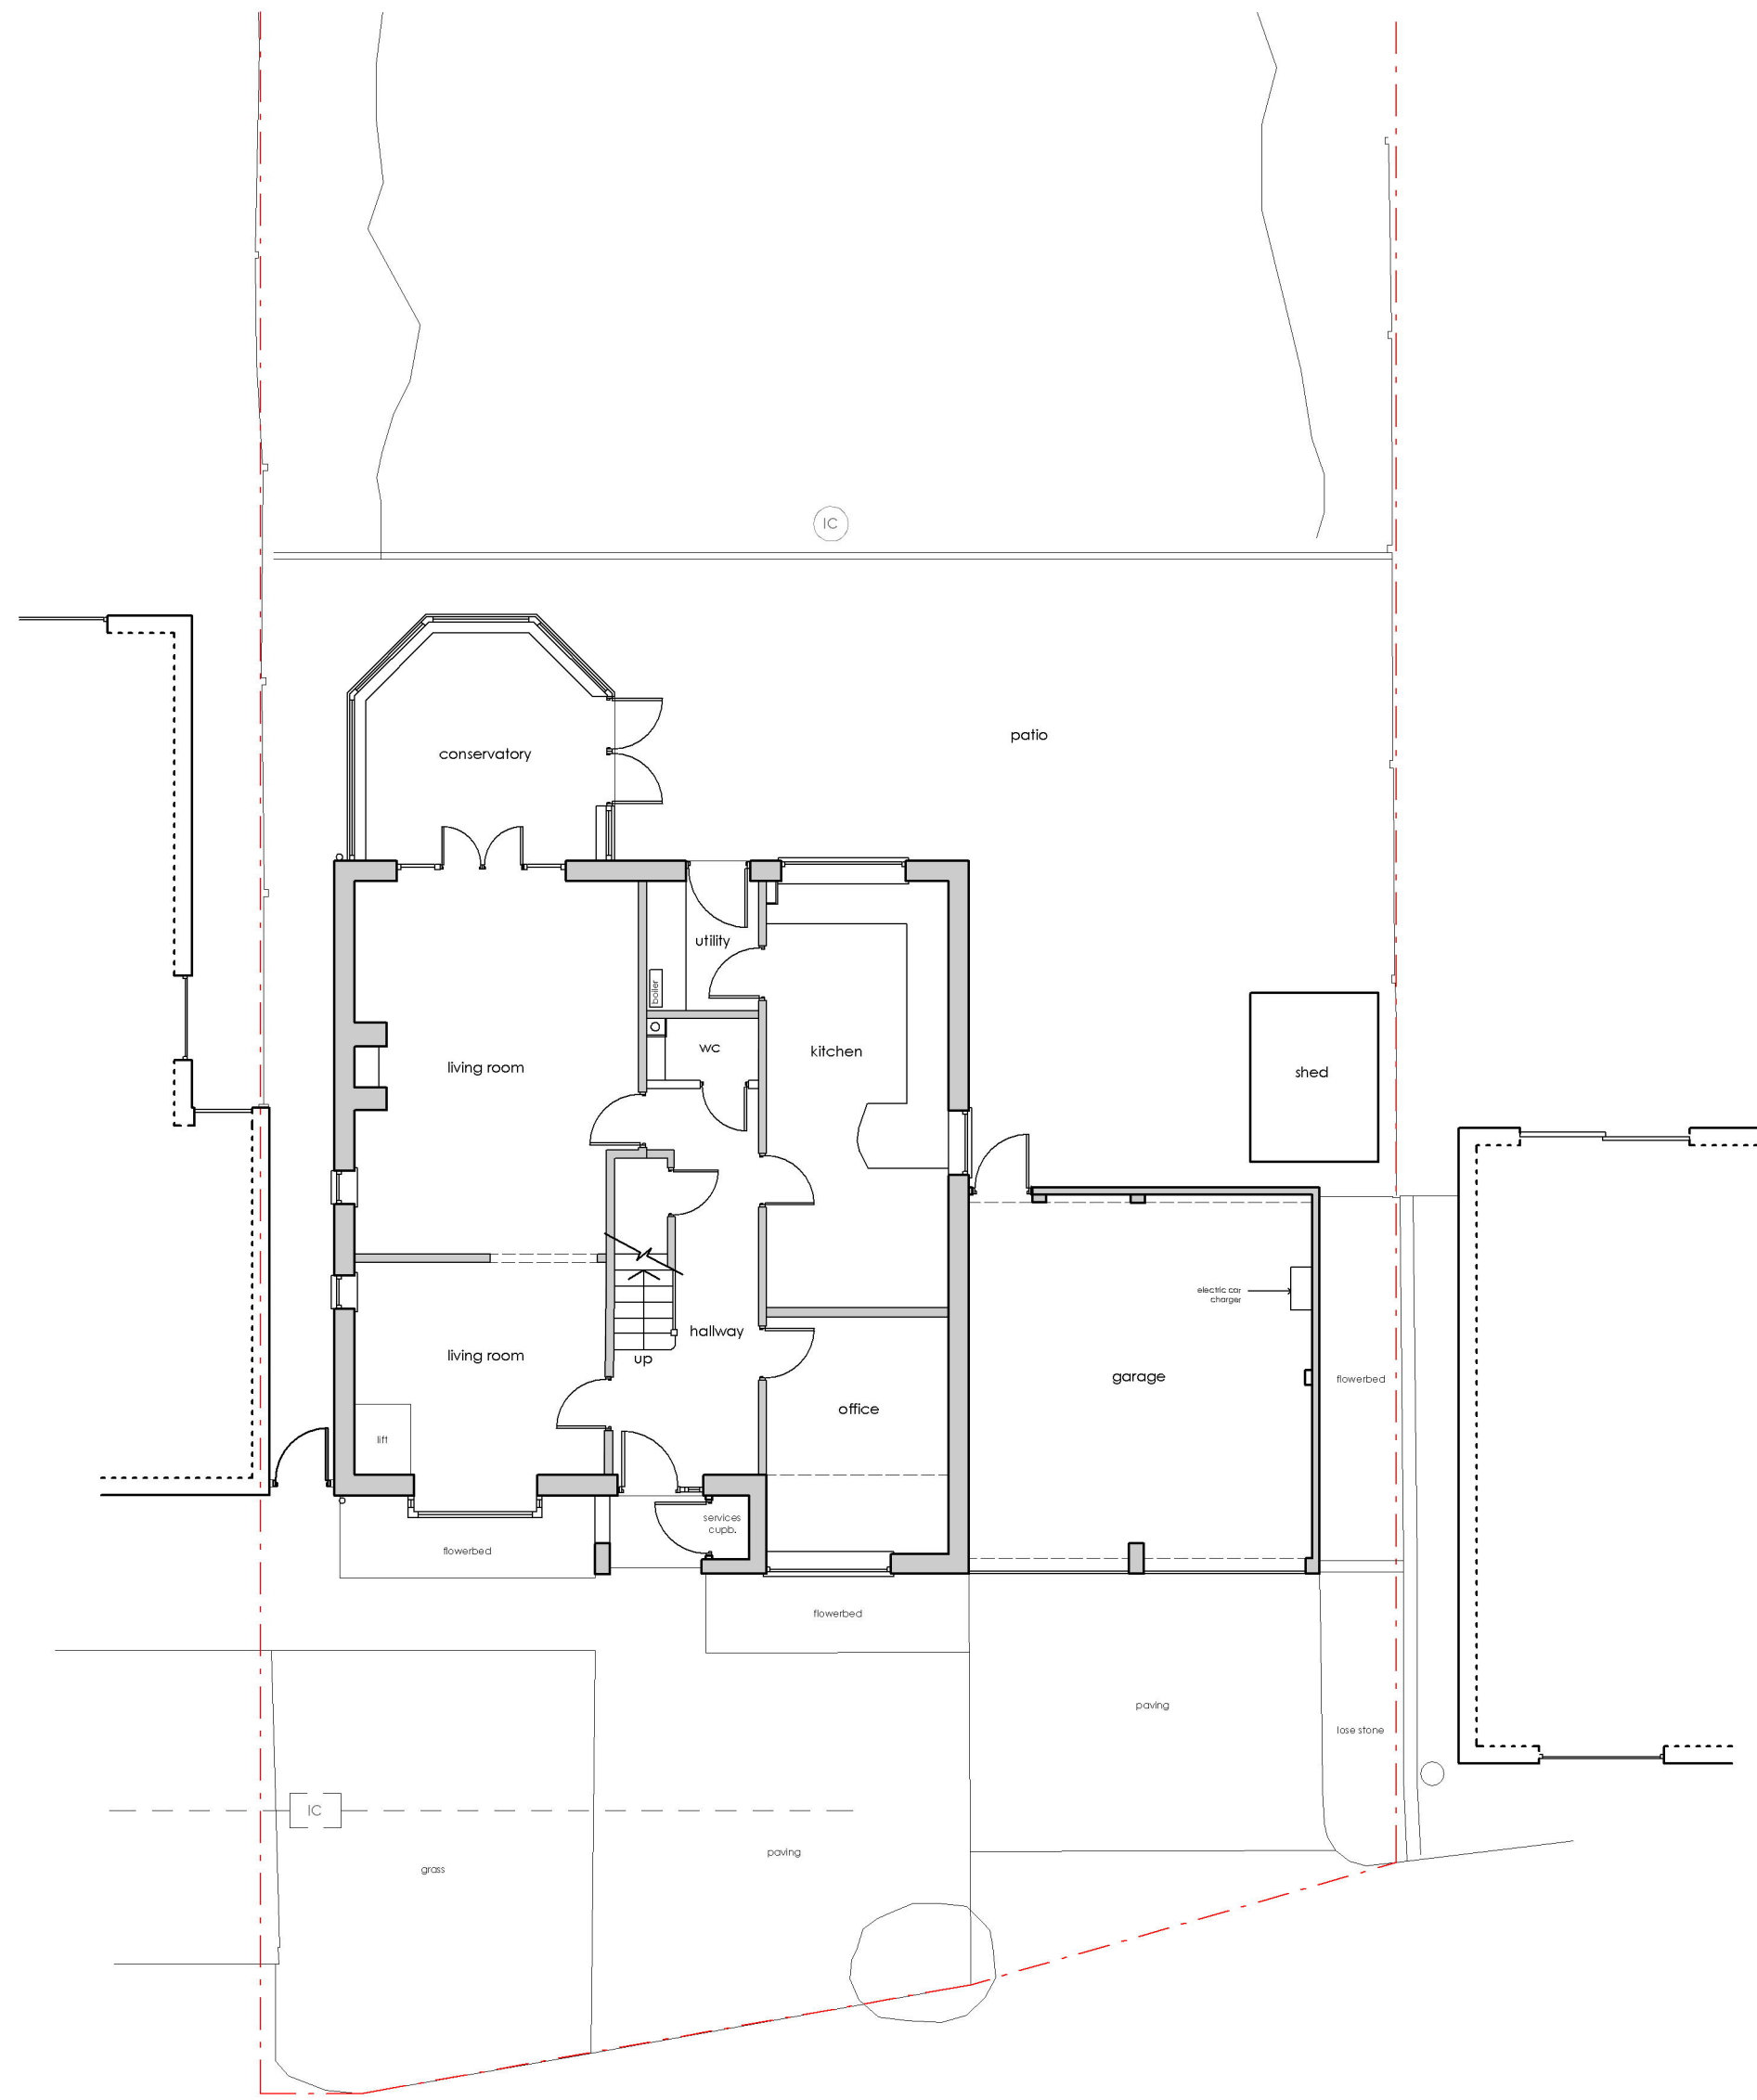


01 Ground Floor Plan
240 Scale: 1:100

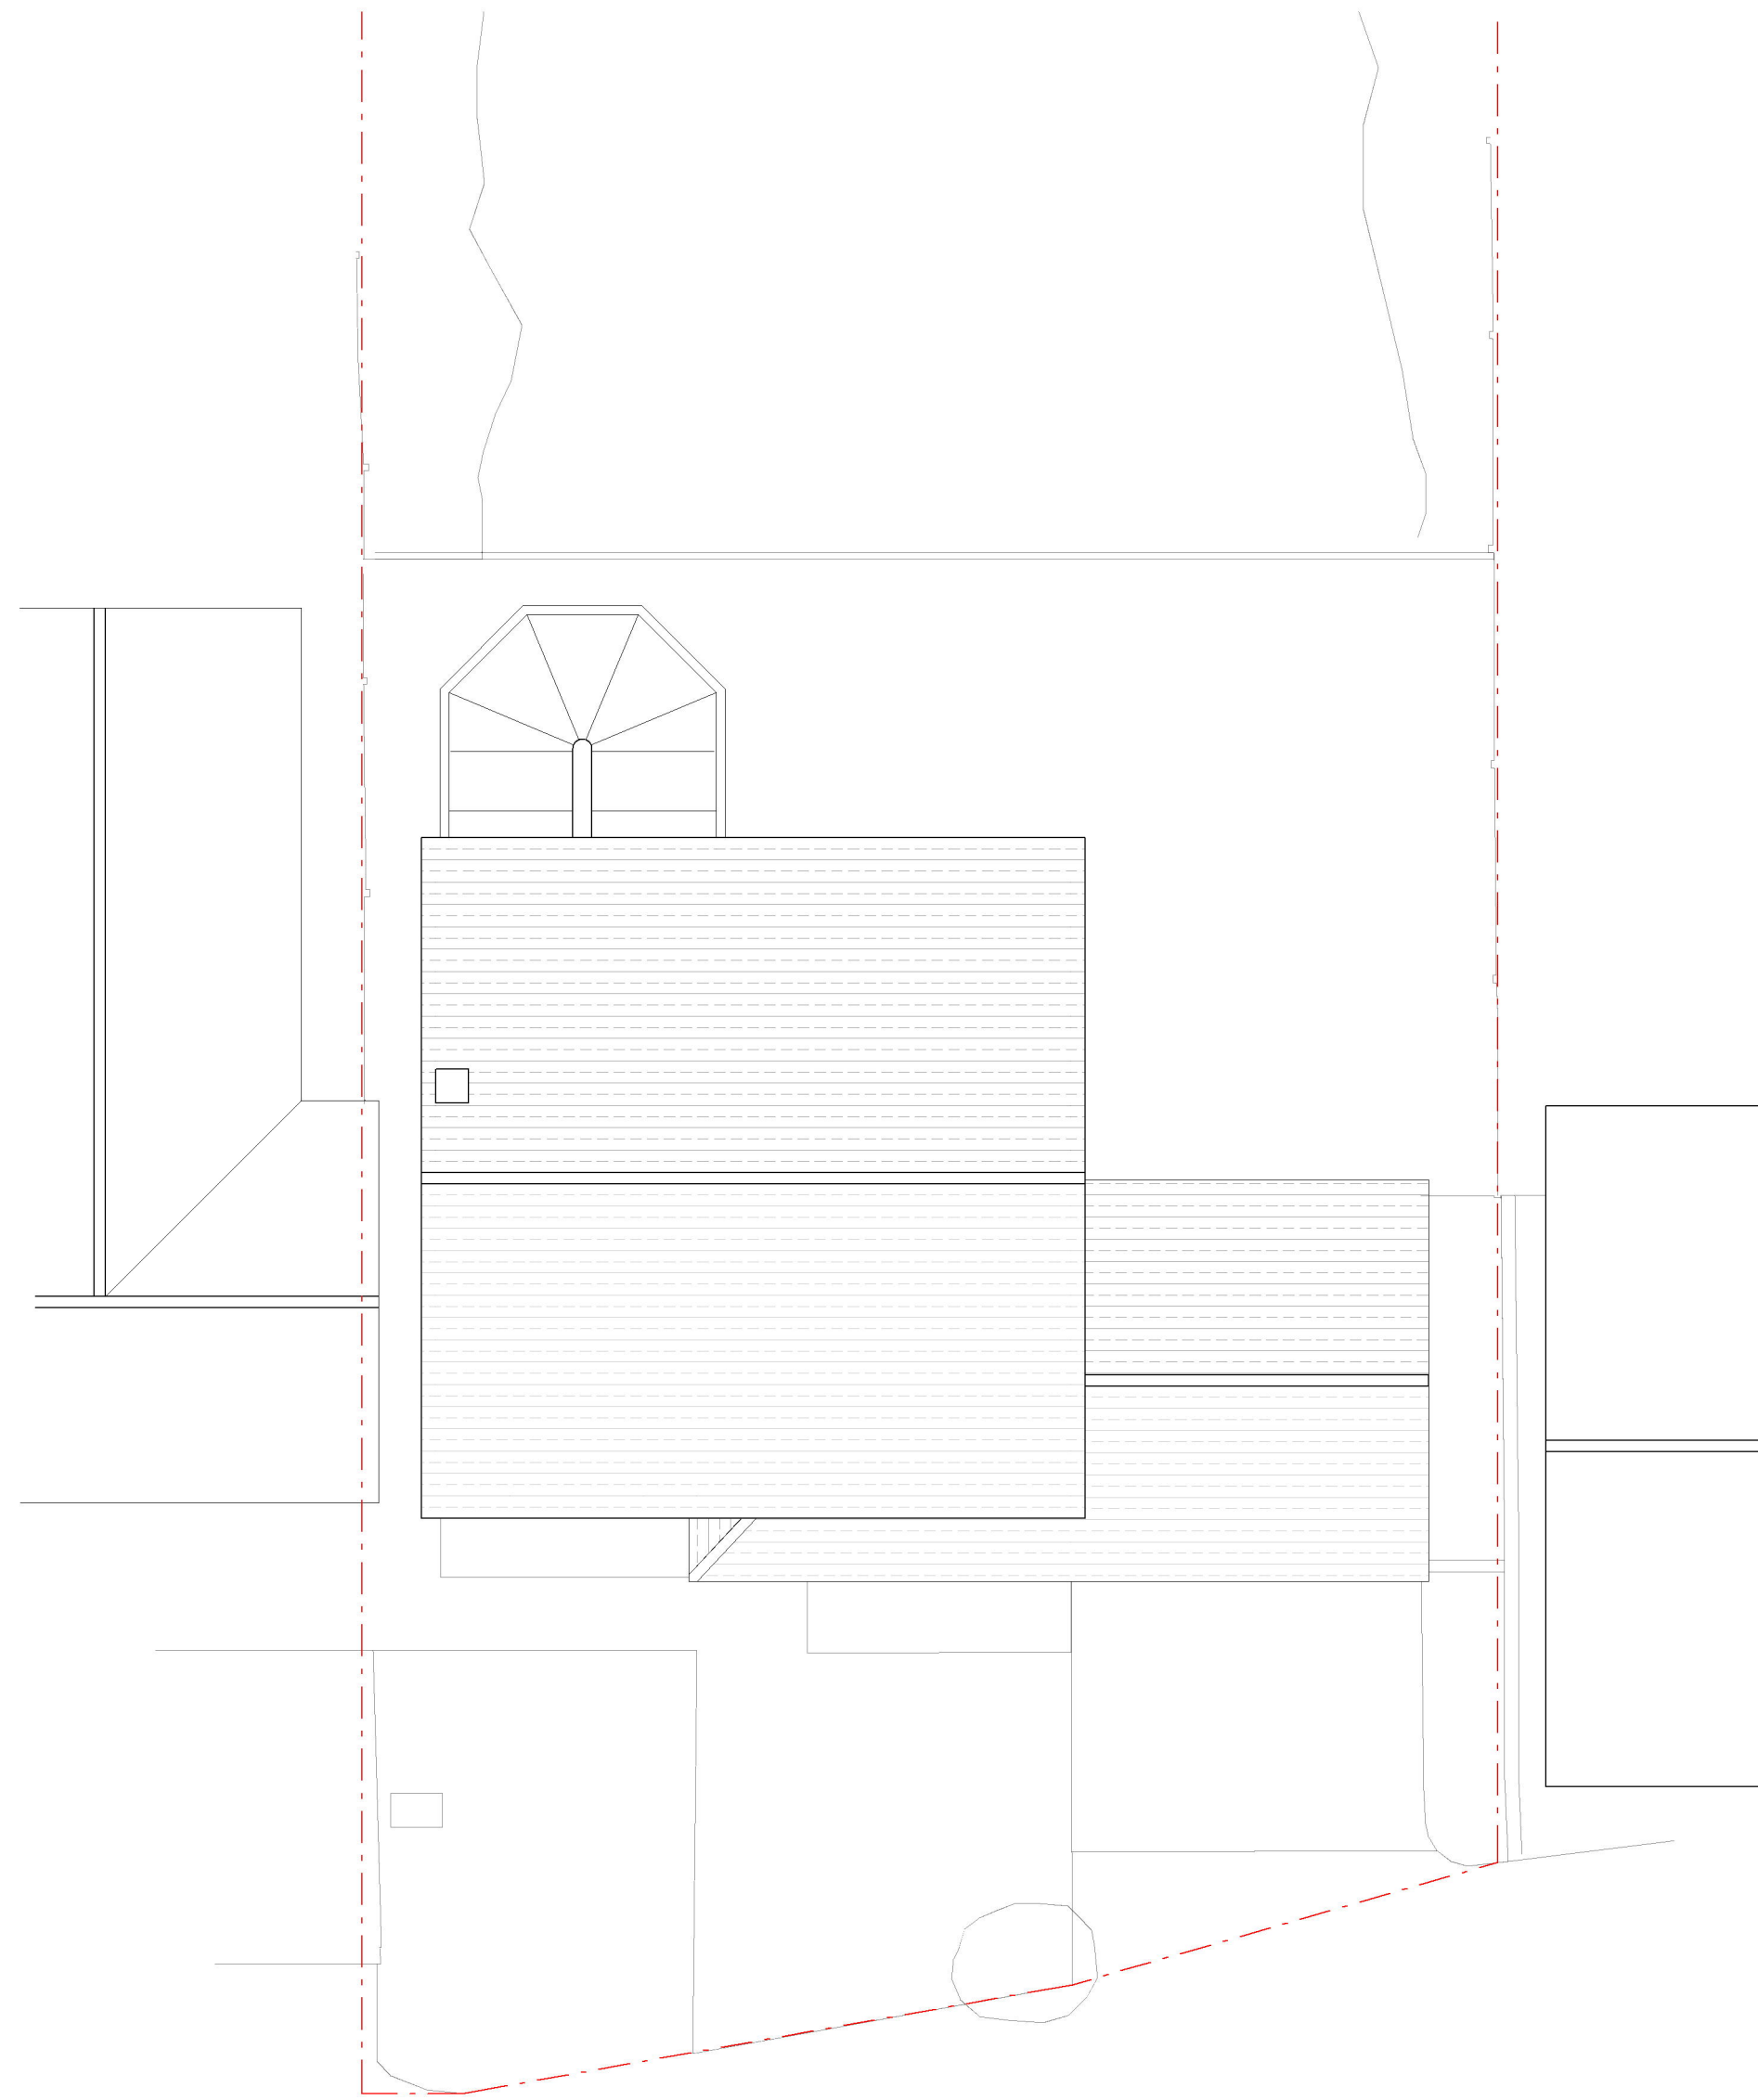

02 Roof Plan
240 Scale: 1:100



03 East (rear) Elevation
240 Scale: 1:100

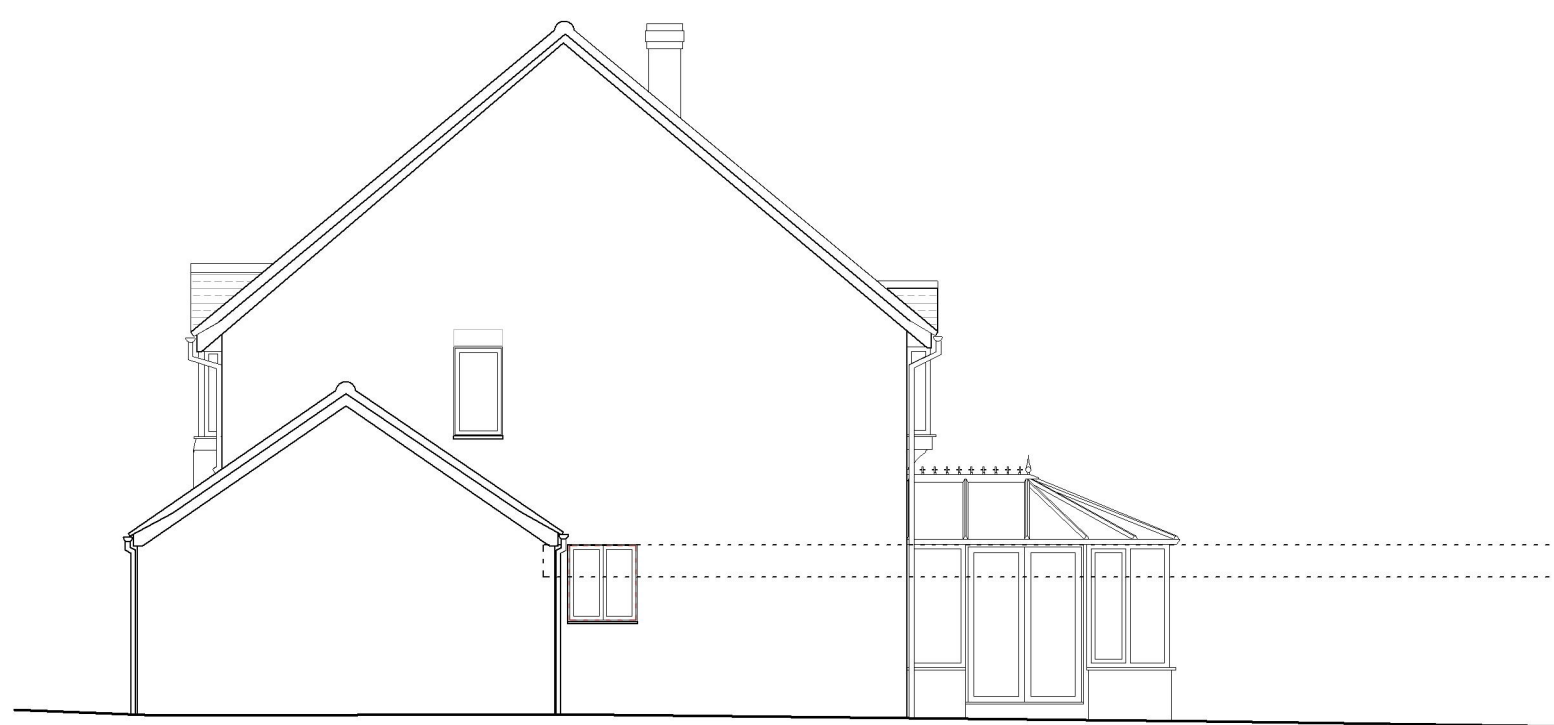


04 South (side) Elevation
240 Scale: 1:100

1:100 SCALE BAR



Notes
This drawing remains the copyright of jnt architecture limited. Copying or reuse without the prior approval of jnt architecture limited is not permitted without prior approval.
Measured survey by others

Legend
- - - presumed boundary line
- - - existing foul drainage

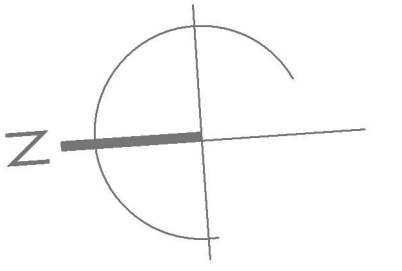

P1 06.11.2024
Planning Issue NF

Rev Date & Notes Issued

jnt architecture limited
studio@jntarchitecture.co.uk
www.jntarchitecture.co.uk
01273 937537

ARB RIBA Chartered Practice
ARB RIBA Chartered Practice
ARB RIBA Chartered Practice
ARB RIBA Chartered Practice

project

19 Overton Shaw
East Grinstead
RH19 2HN

drawing name

Proposed
Plans & Elevations

dwg no. rev
2418-JNF-XX-ZZ-DR-A-240-P1

scale	size	drwn	chkd
1:100	A1	NF	NF
status	suitability		
Planning	S2		