




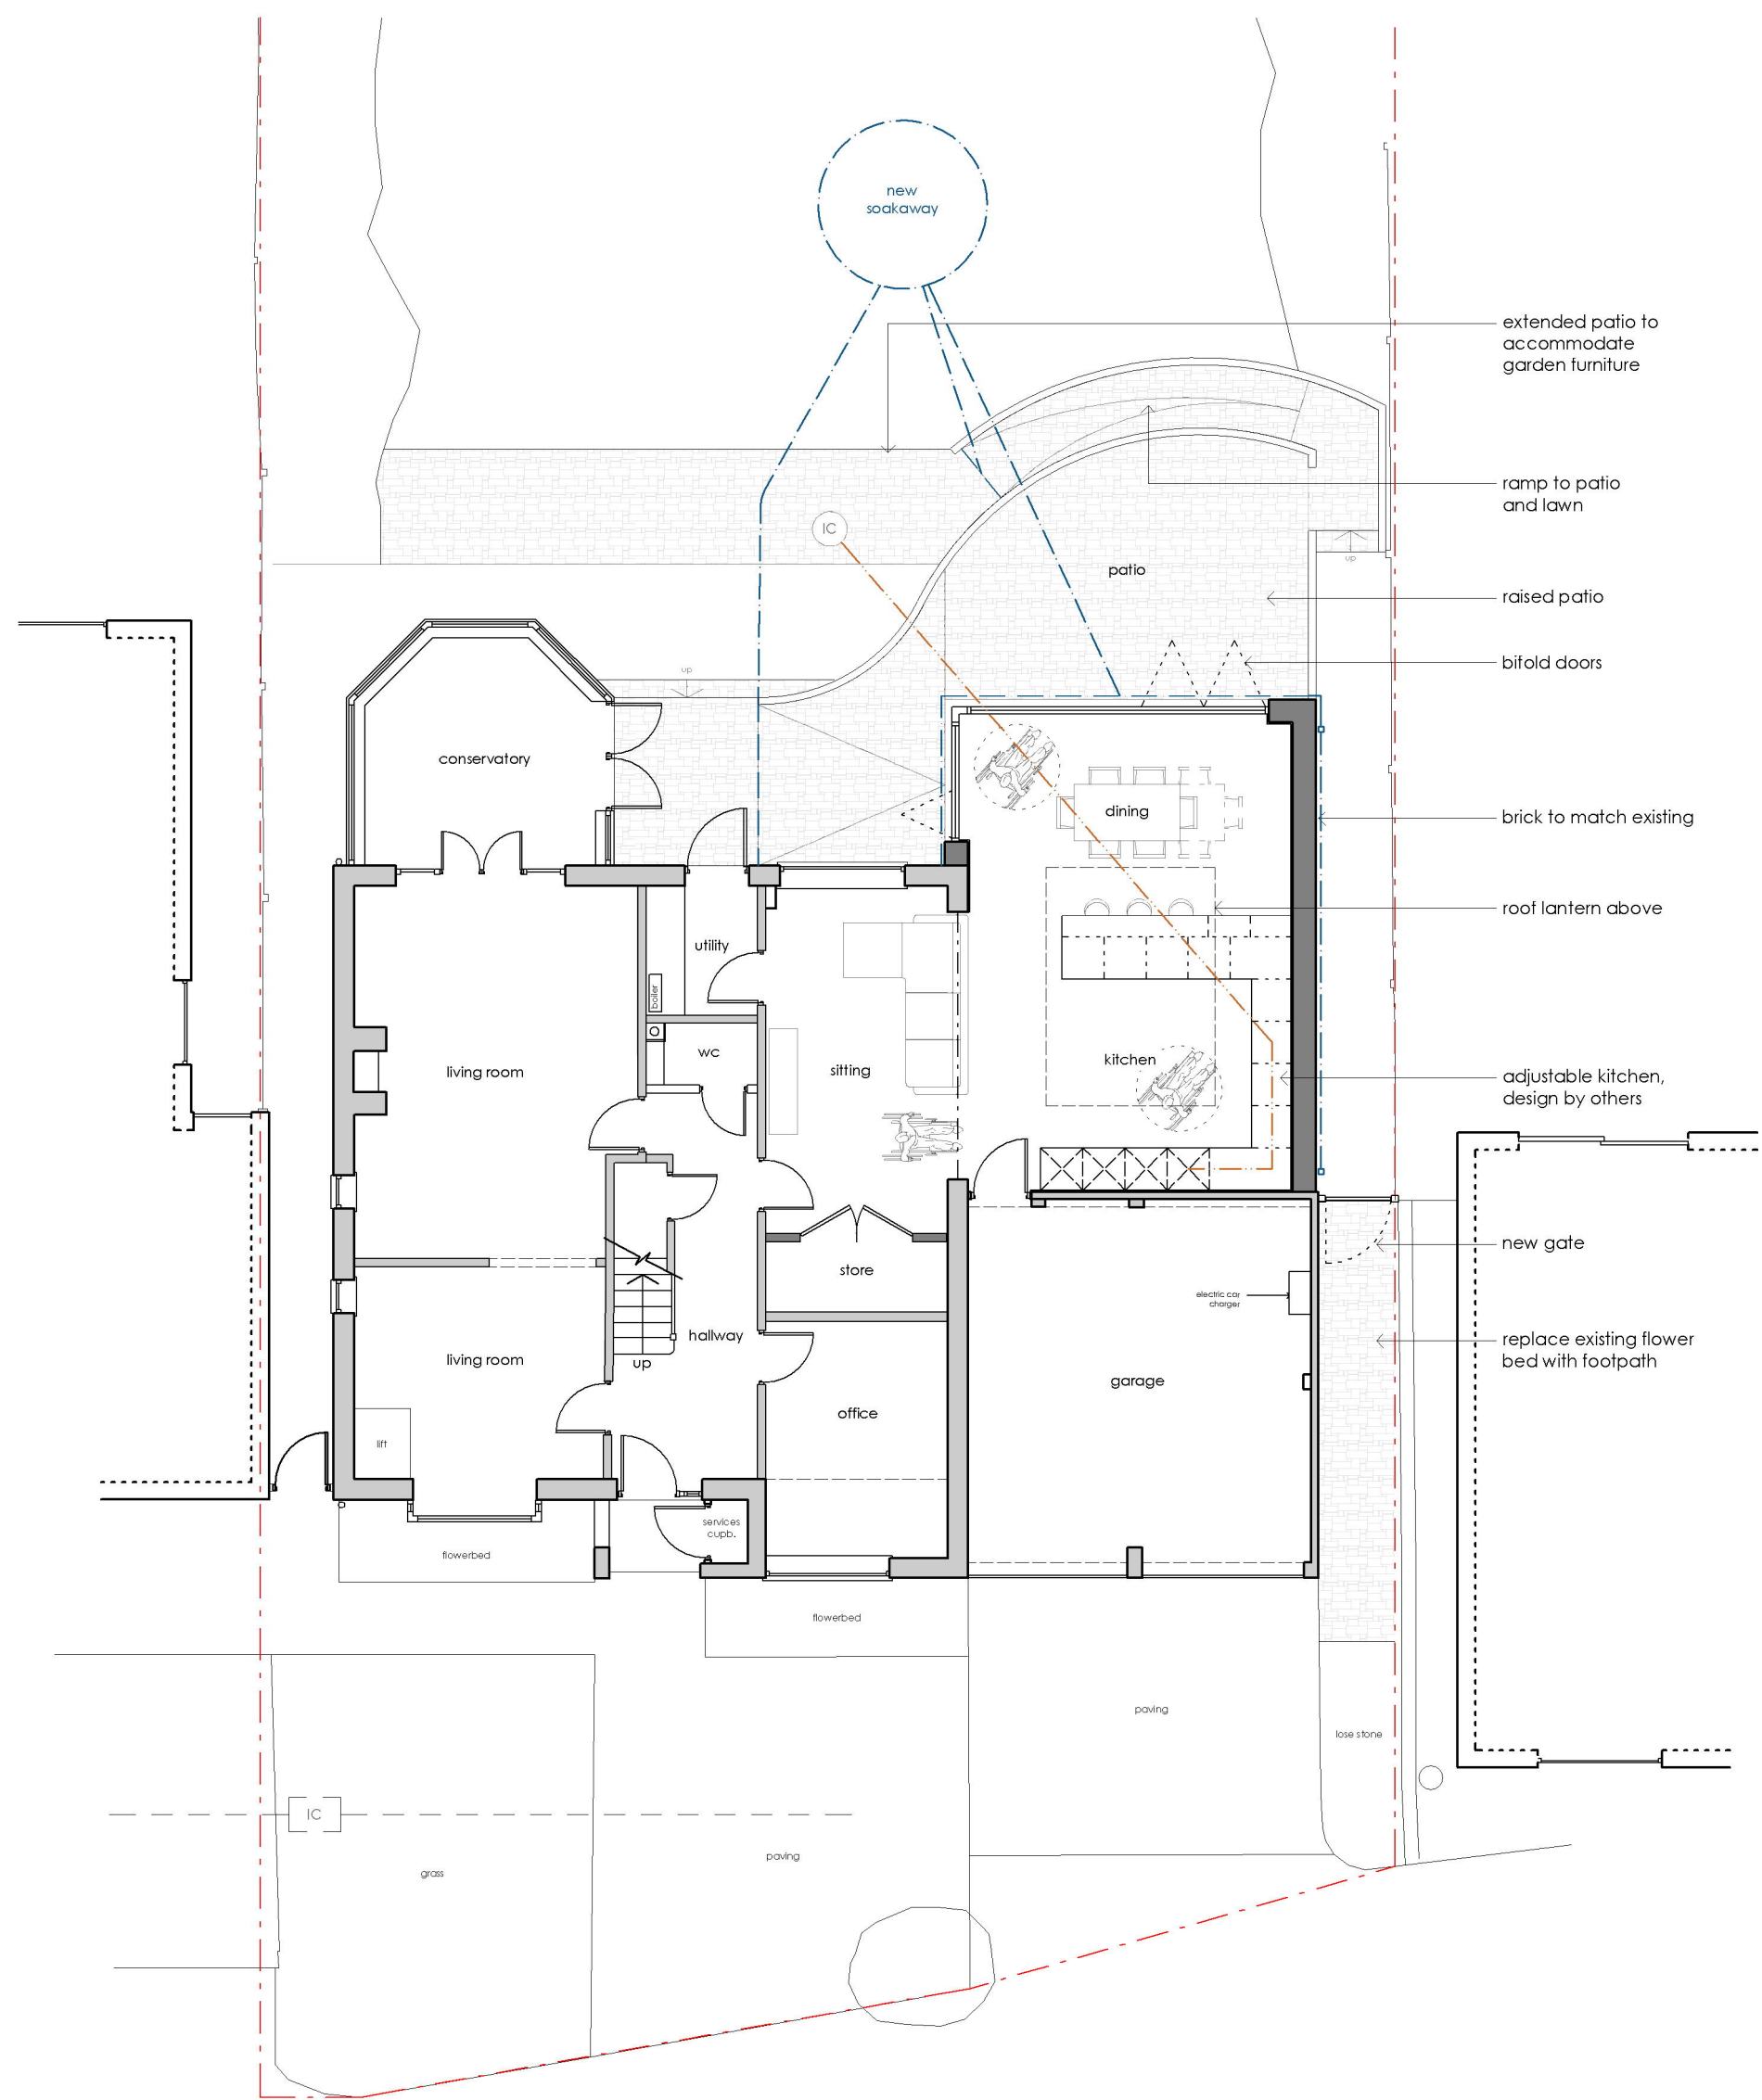


01 Ground Floor Plan
241 Scale: 1:100

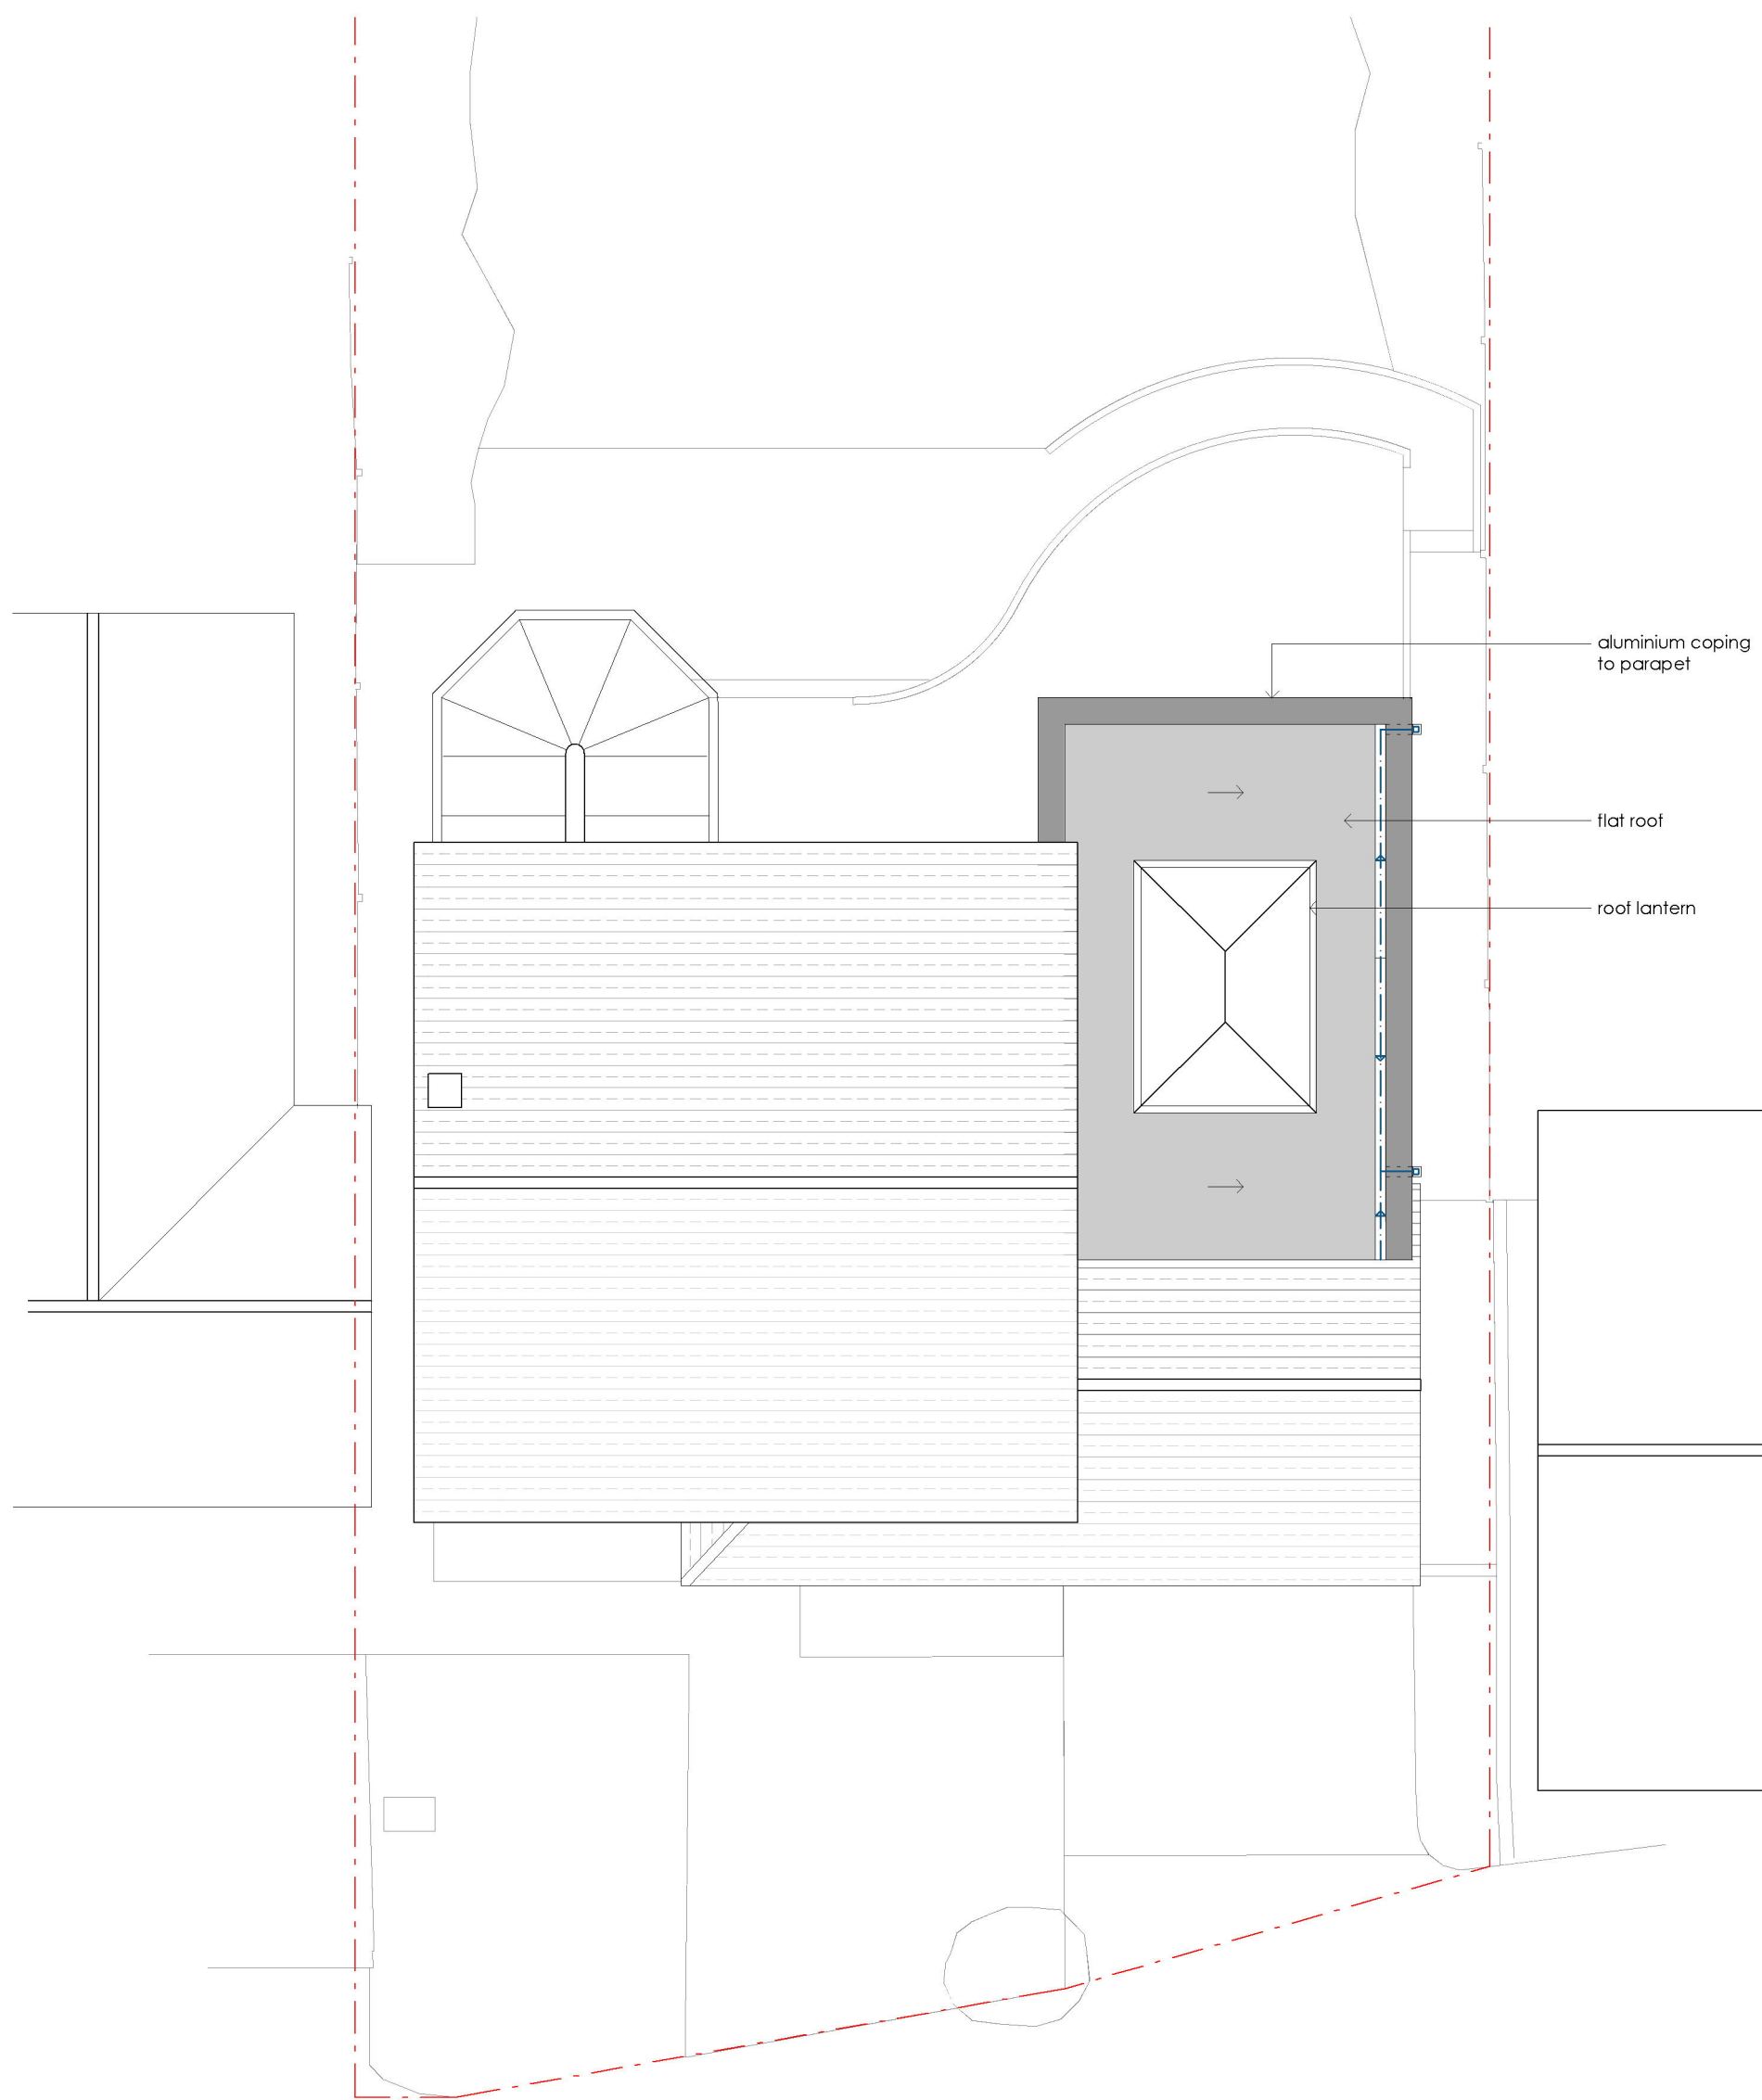

02 Roof Plan
241 Scale: 1:100

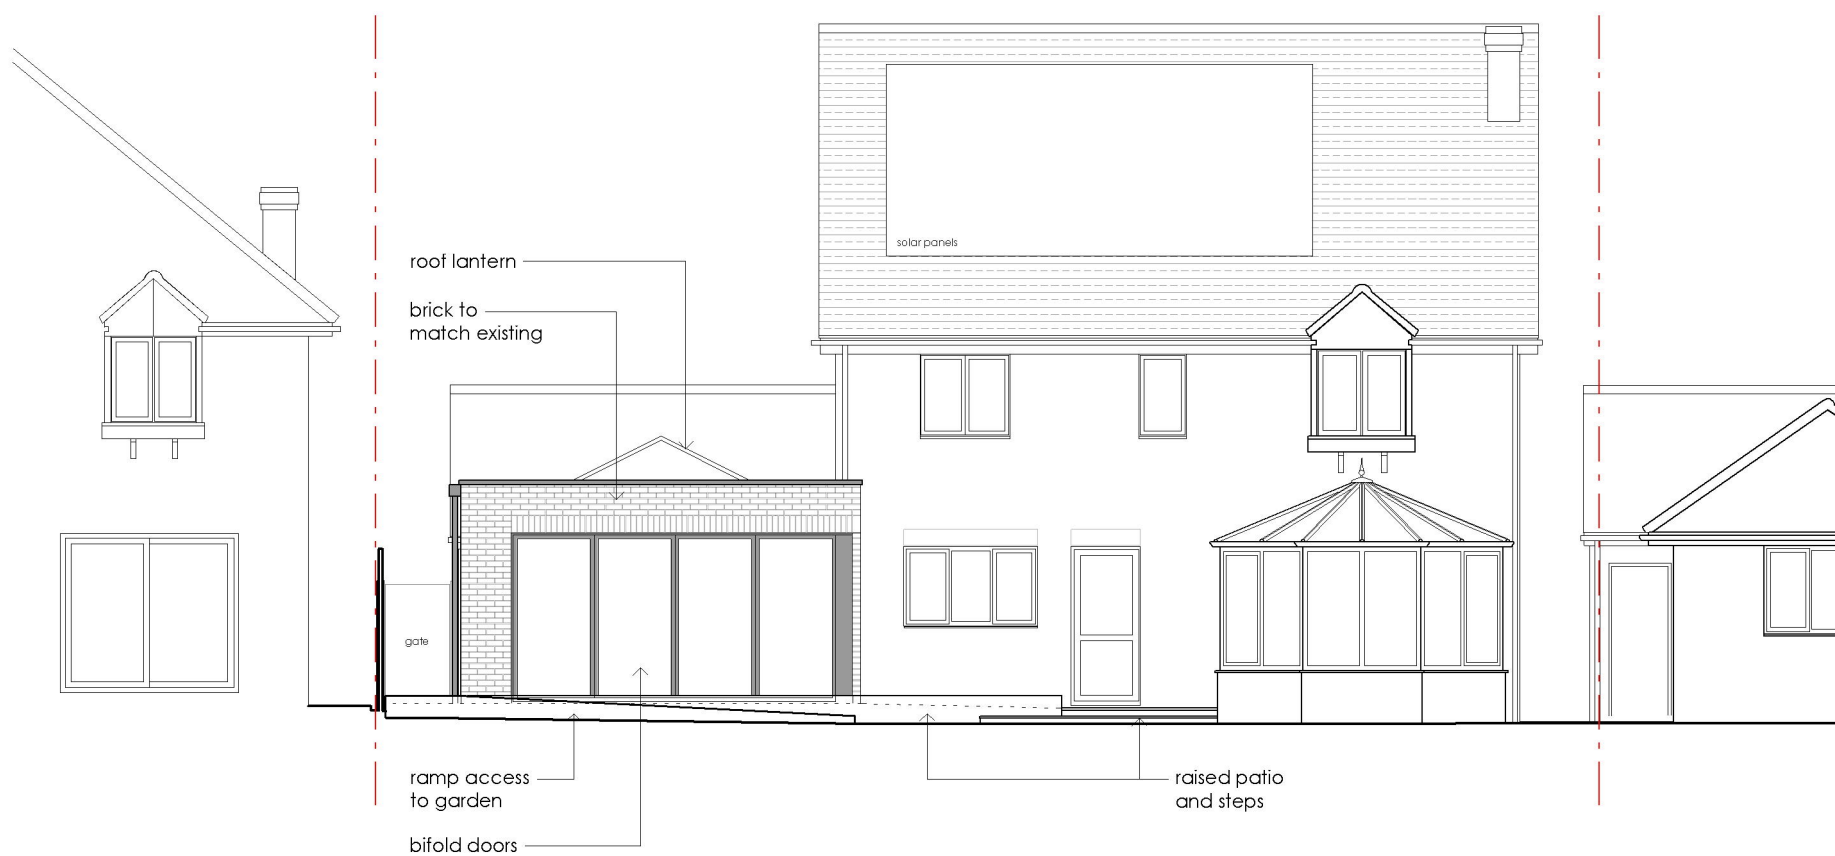

03 East (rear) Elevation
241 Scale: 1:100

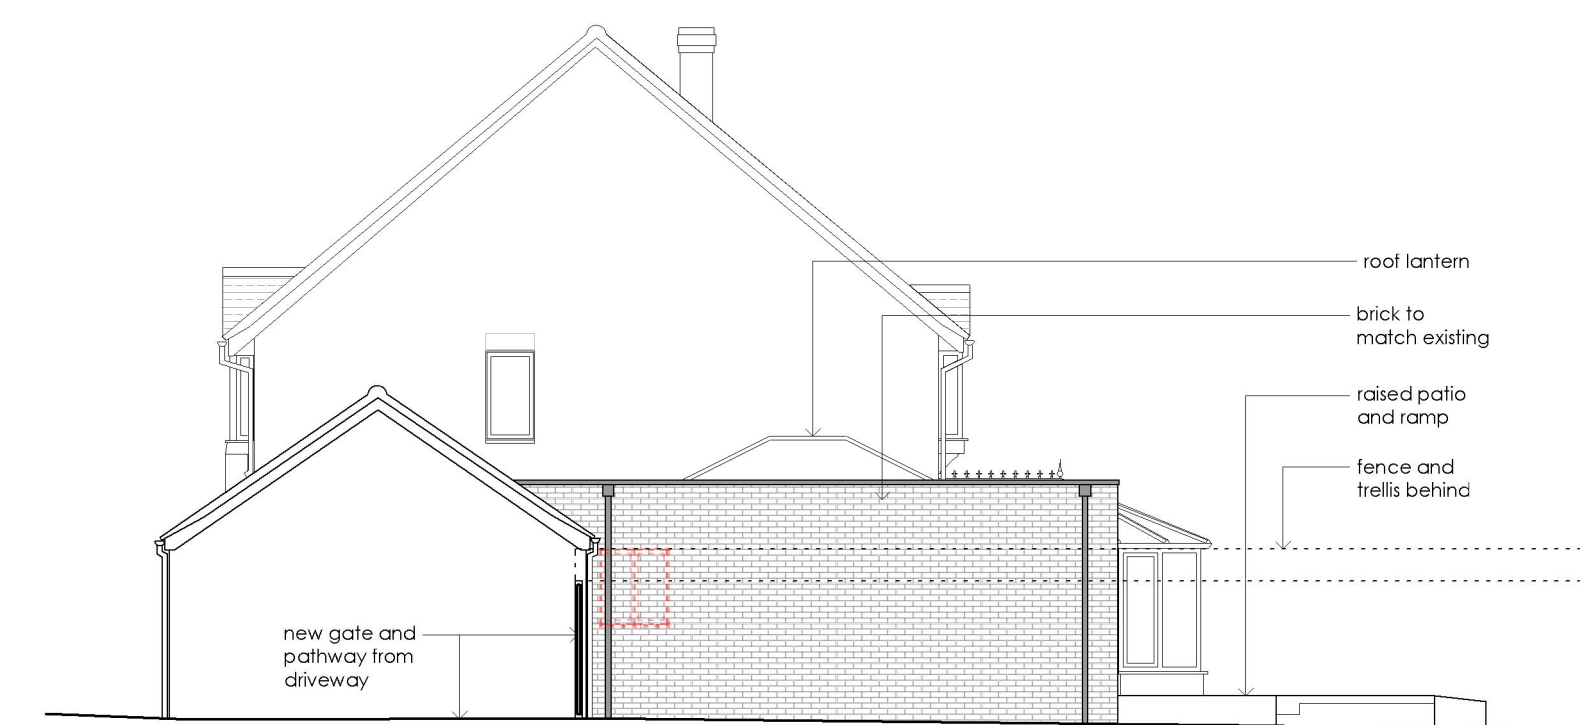


04 South (side) Elevation
241 Scale: 1:100

1:100 SCALE BAR

0m 5m 10m 15m

Notes
This drawing remains the copyright of jnt architecture limited. Copying or reuse without the permission of jnt architecture limited is not permitted without prior approval.
Measured survey by others

Legend
- - - presumed boundary line
- - - existing foul drainage
- - - proposed foul drainage
- - - proposed surface water drainage
- - - overhead feature
- - - overhead structure
- - - proposed alterations/ addition

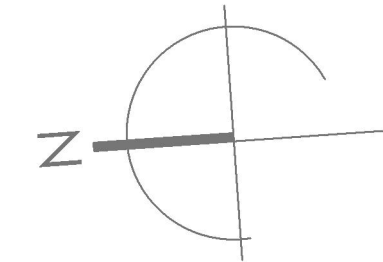

P1 06.11.2024
Planning Issue NF

P1 31.10.2024
Fit issue for comment NF

Rev Date & Notes Issued

jnt architecture limited
studio@jntarchitecture.co.uk
www.jntarchitecture.co.uk
01273 937537

ARB RIBA Chartered Practice

project

19 Overton Shaw
East Grinstead
RH19 2HN

drawing name

Proposed
Plans & Elevations


dwg no. rev
2418-JNF-XX-ZZ-DR-A-241-P1

scale size drwn chkd

1:100 A1 NF NF

status suitability

Planning S2

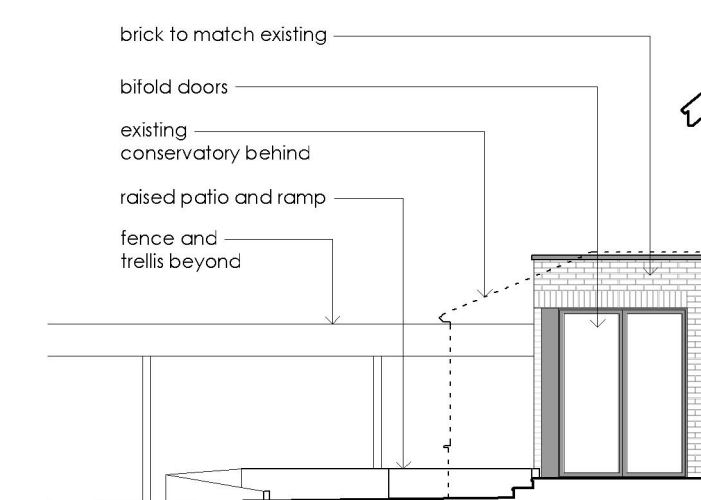

05 North (side) Elevation
241 Scale: 1:100