





Proposed Front Elevation (West) 1:100

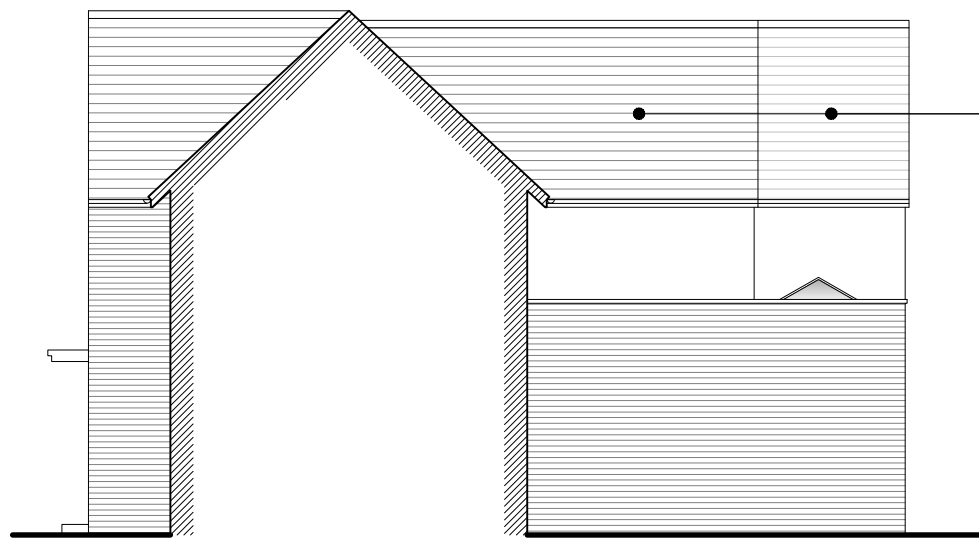


Proposed Side Elevation (South) 1:100

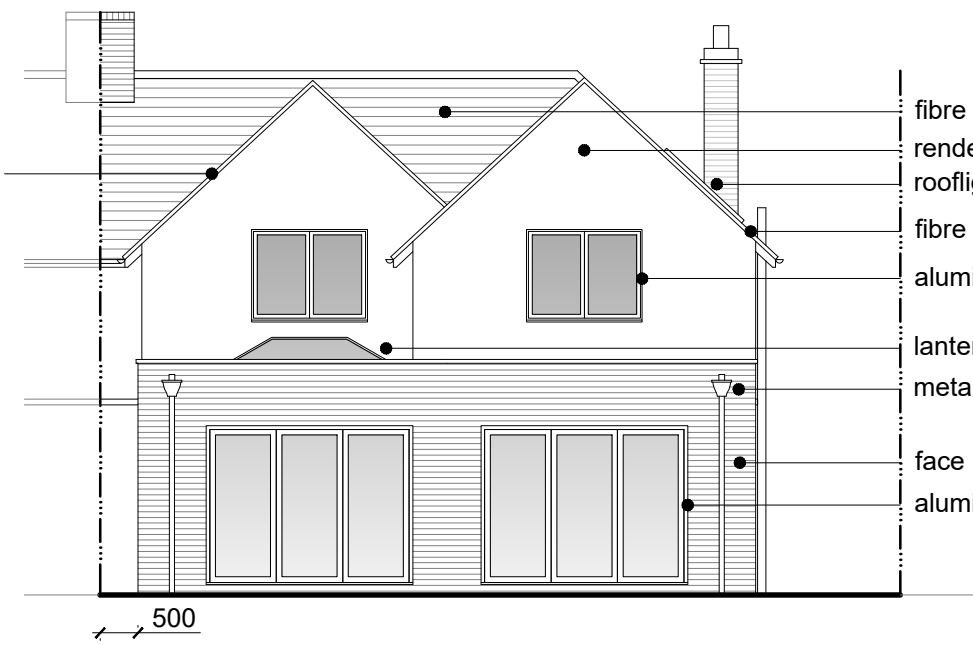


Proposed Rear Elevation (East) 1:100


- fibre cement slates
- render
- rooflights
- fibre cement slates
- aluminium-framed windows
- lantern rooflight
- metal rainwater goods
- face brickwork
- aluminium-framed doors

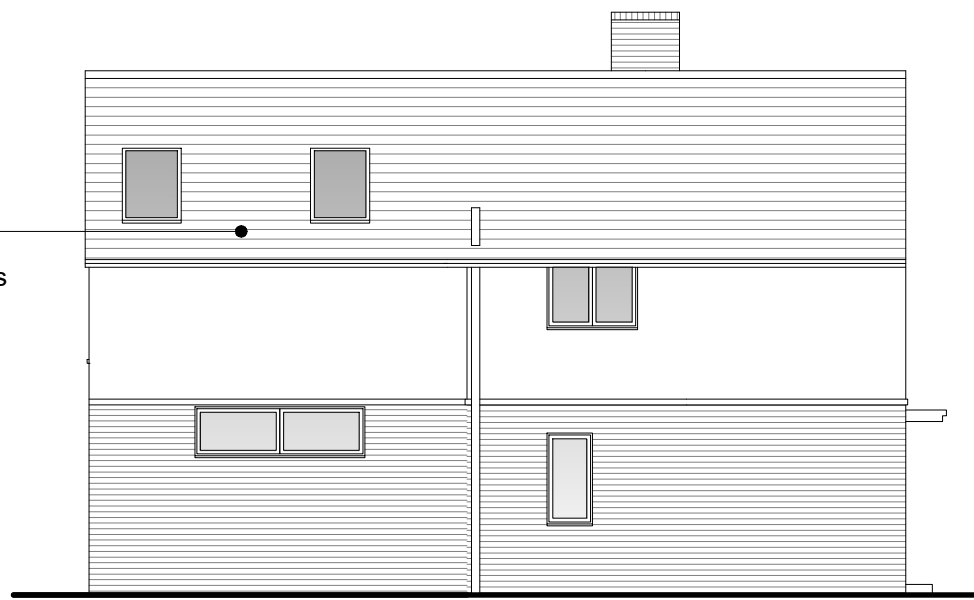


Proposed Side Elevation (North) 1:100

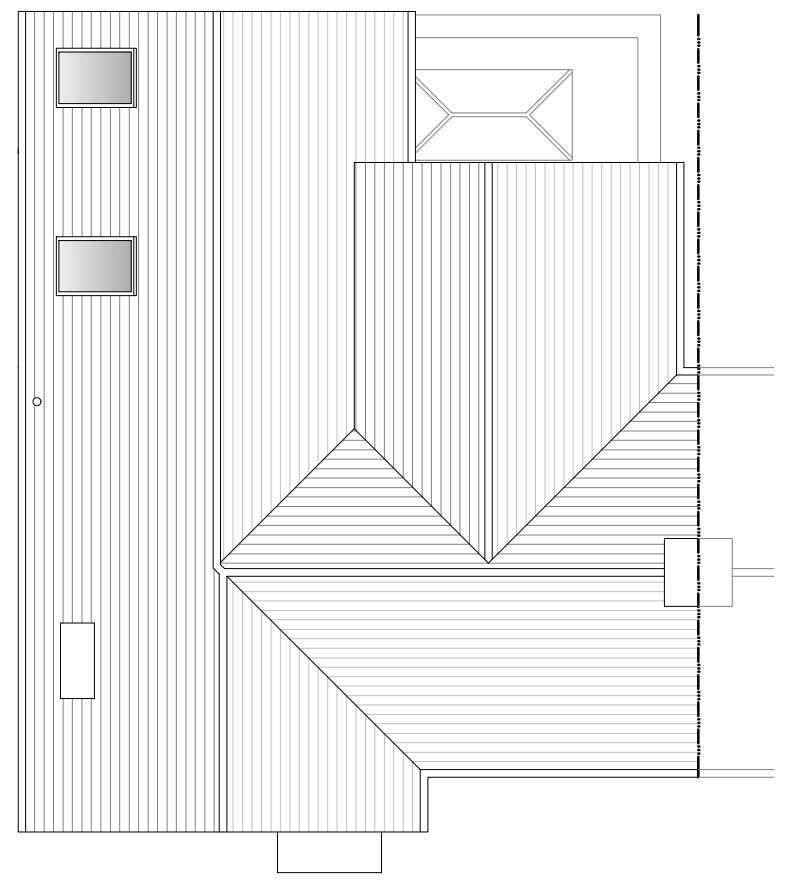

Proposed Roof Plan 1:100

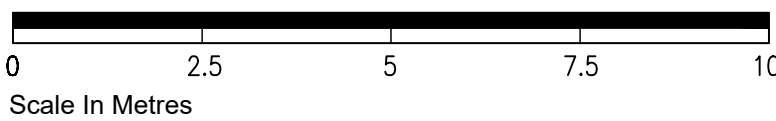


Scale In Metres

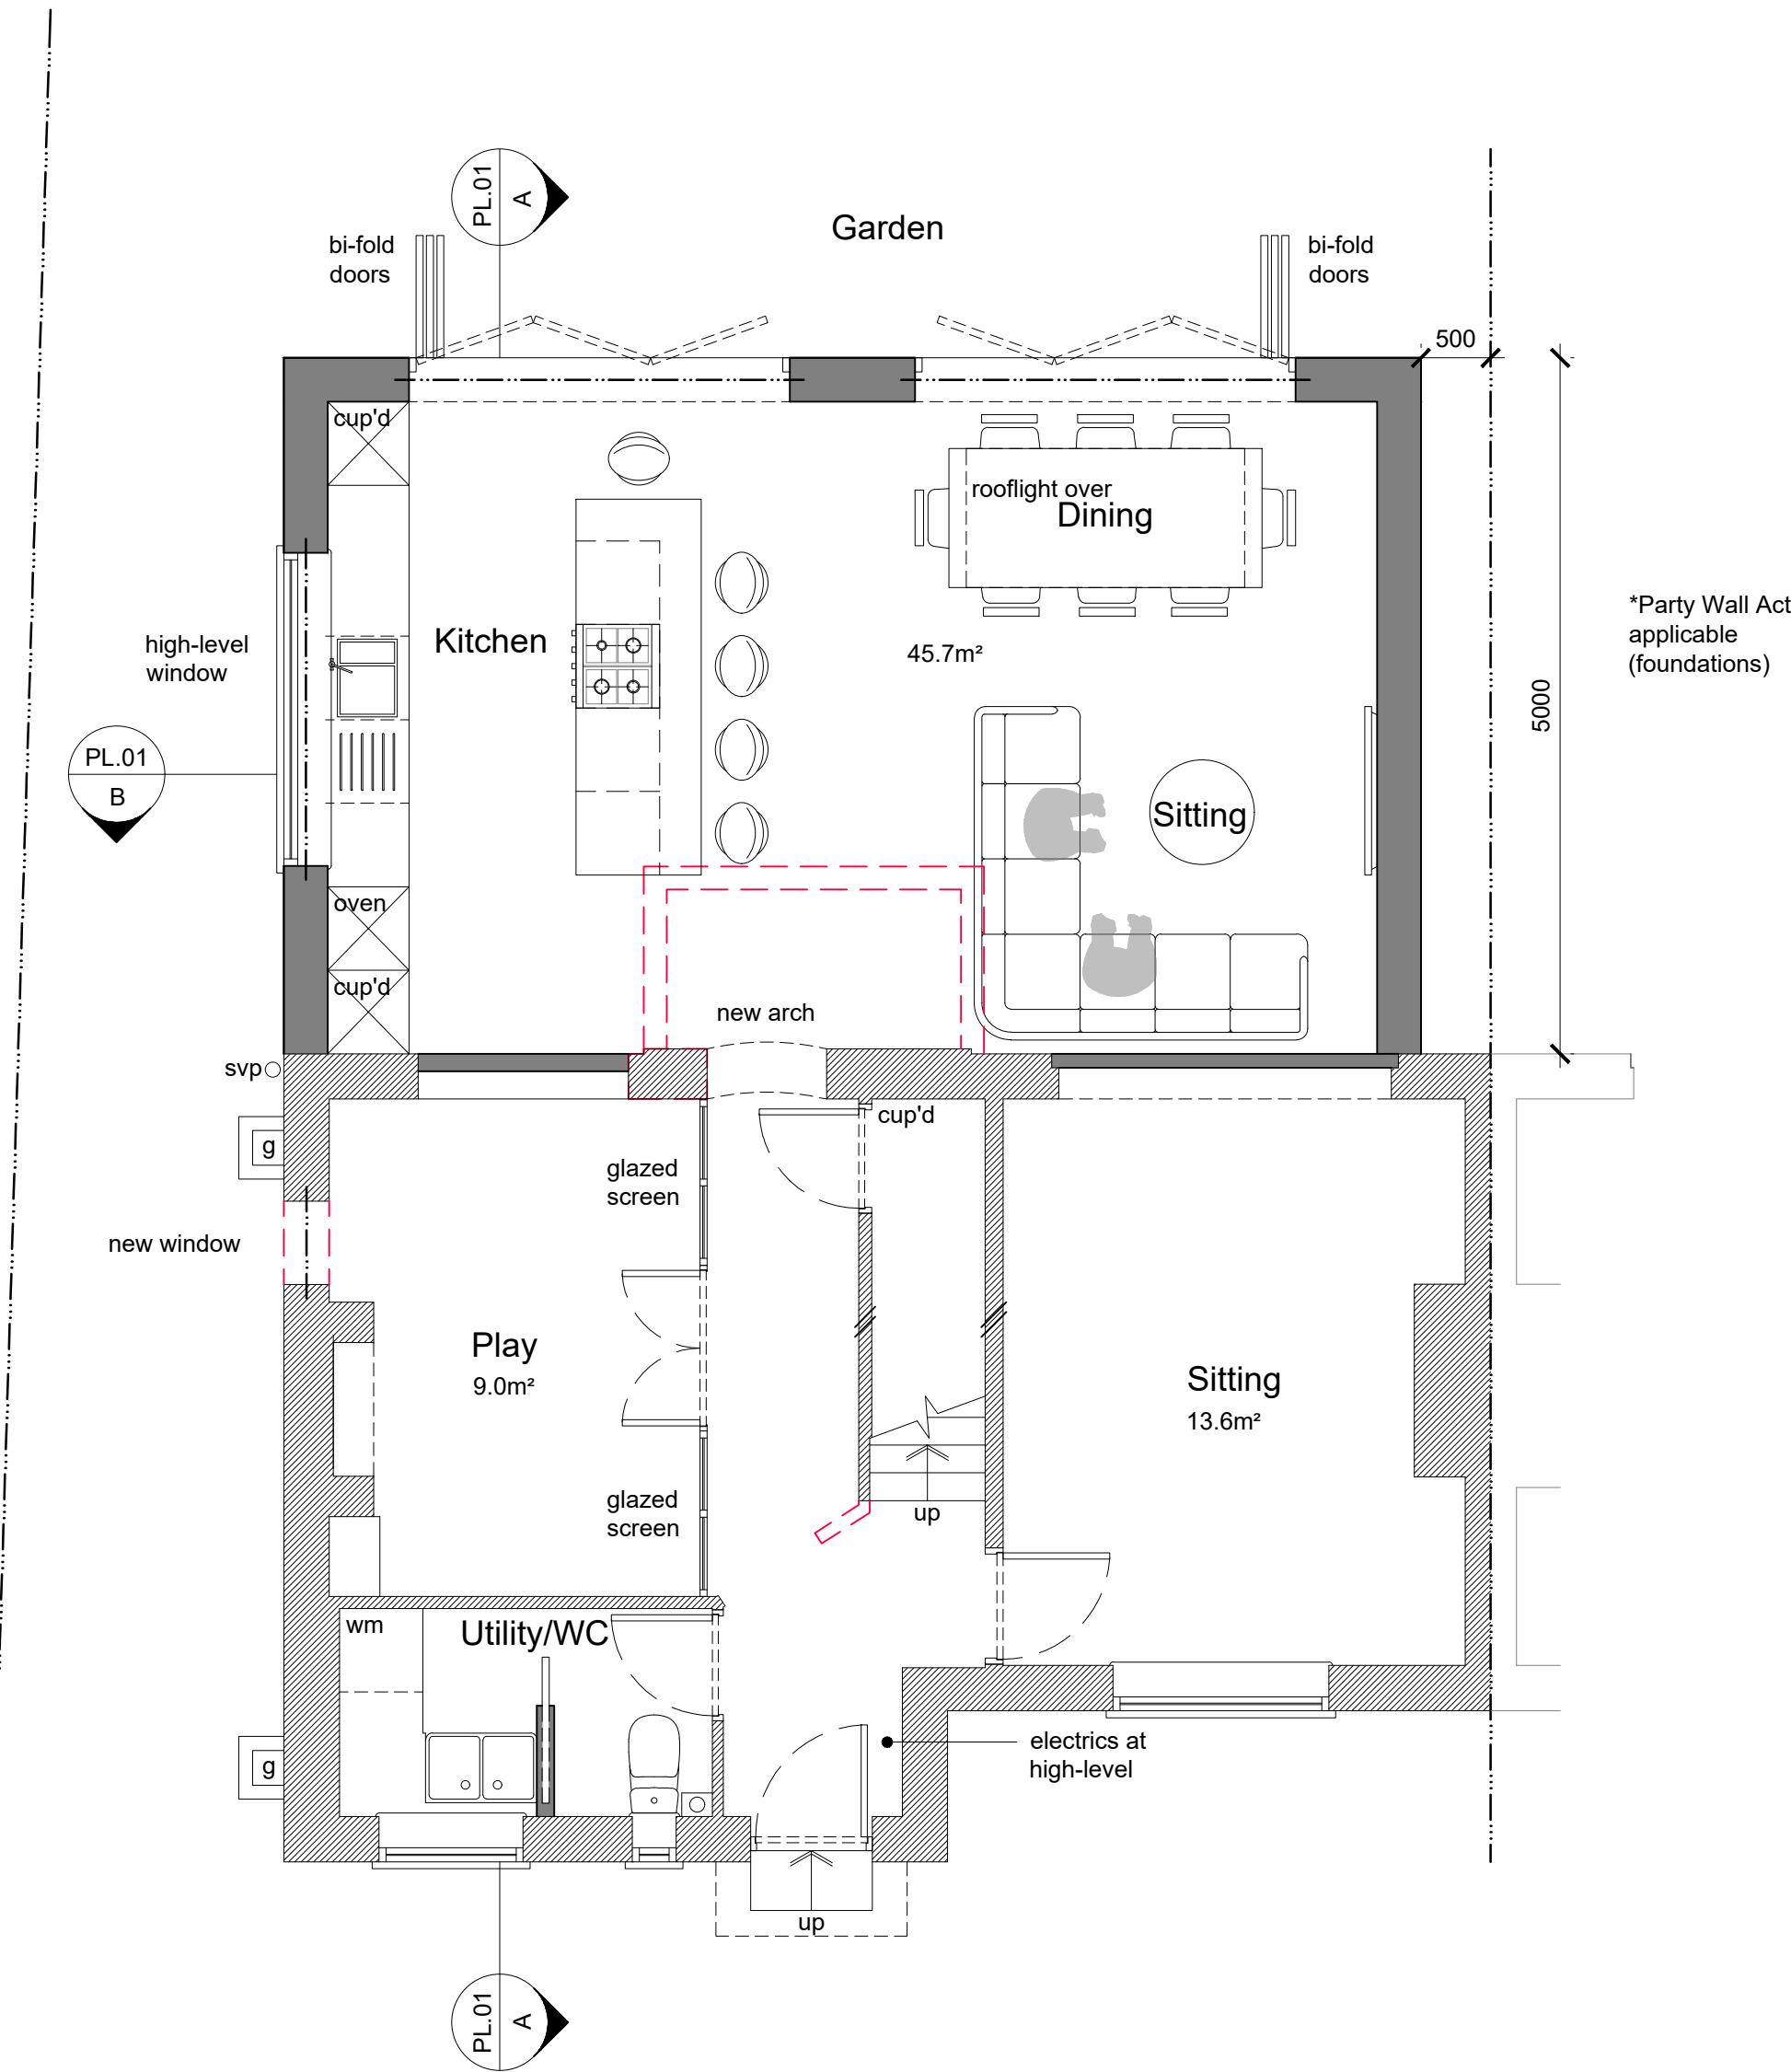


Proposed Ground Floor Plan 1:50

40.8m² ground floor extension

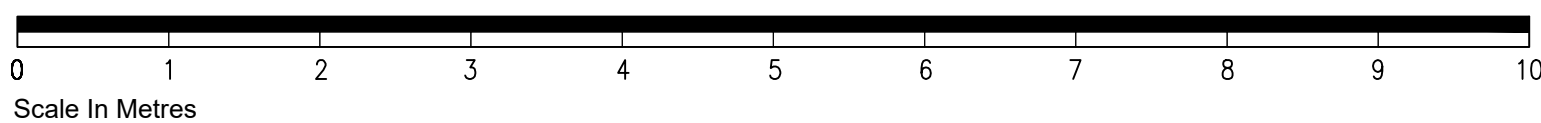


Scale In Metres

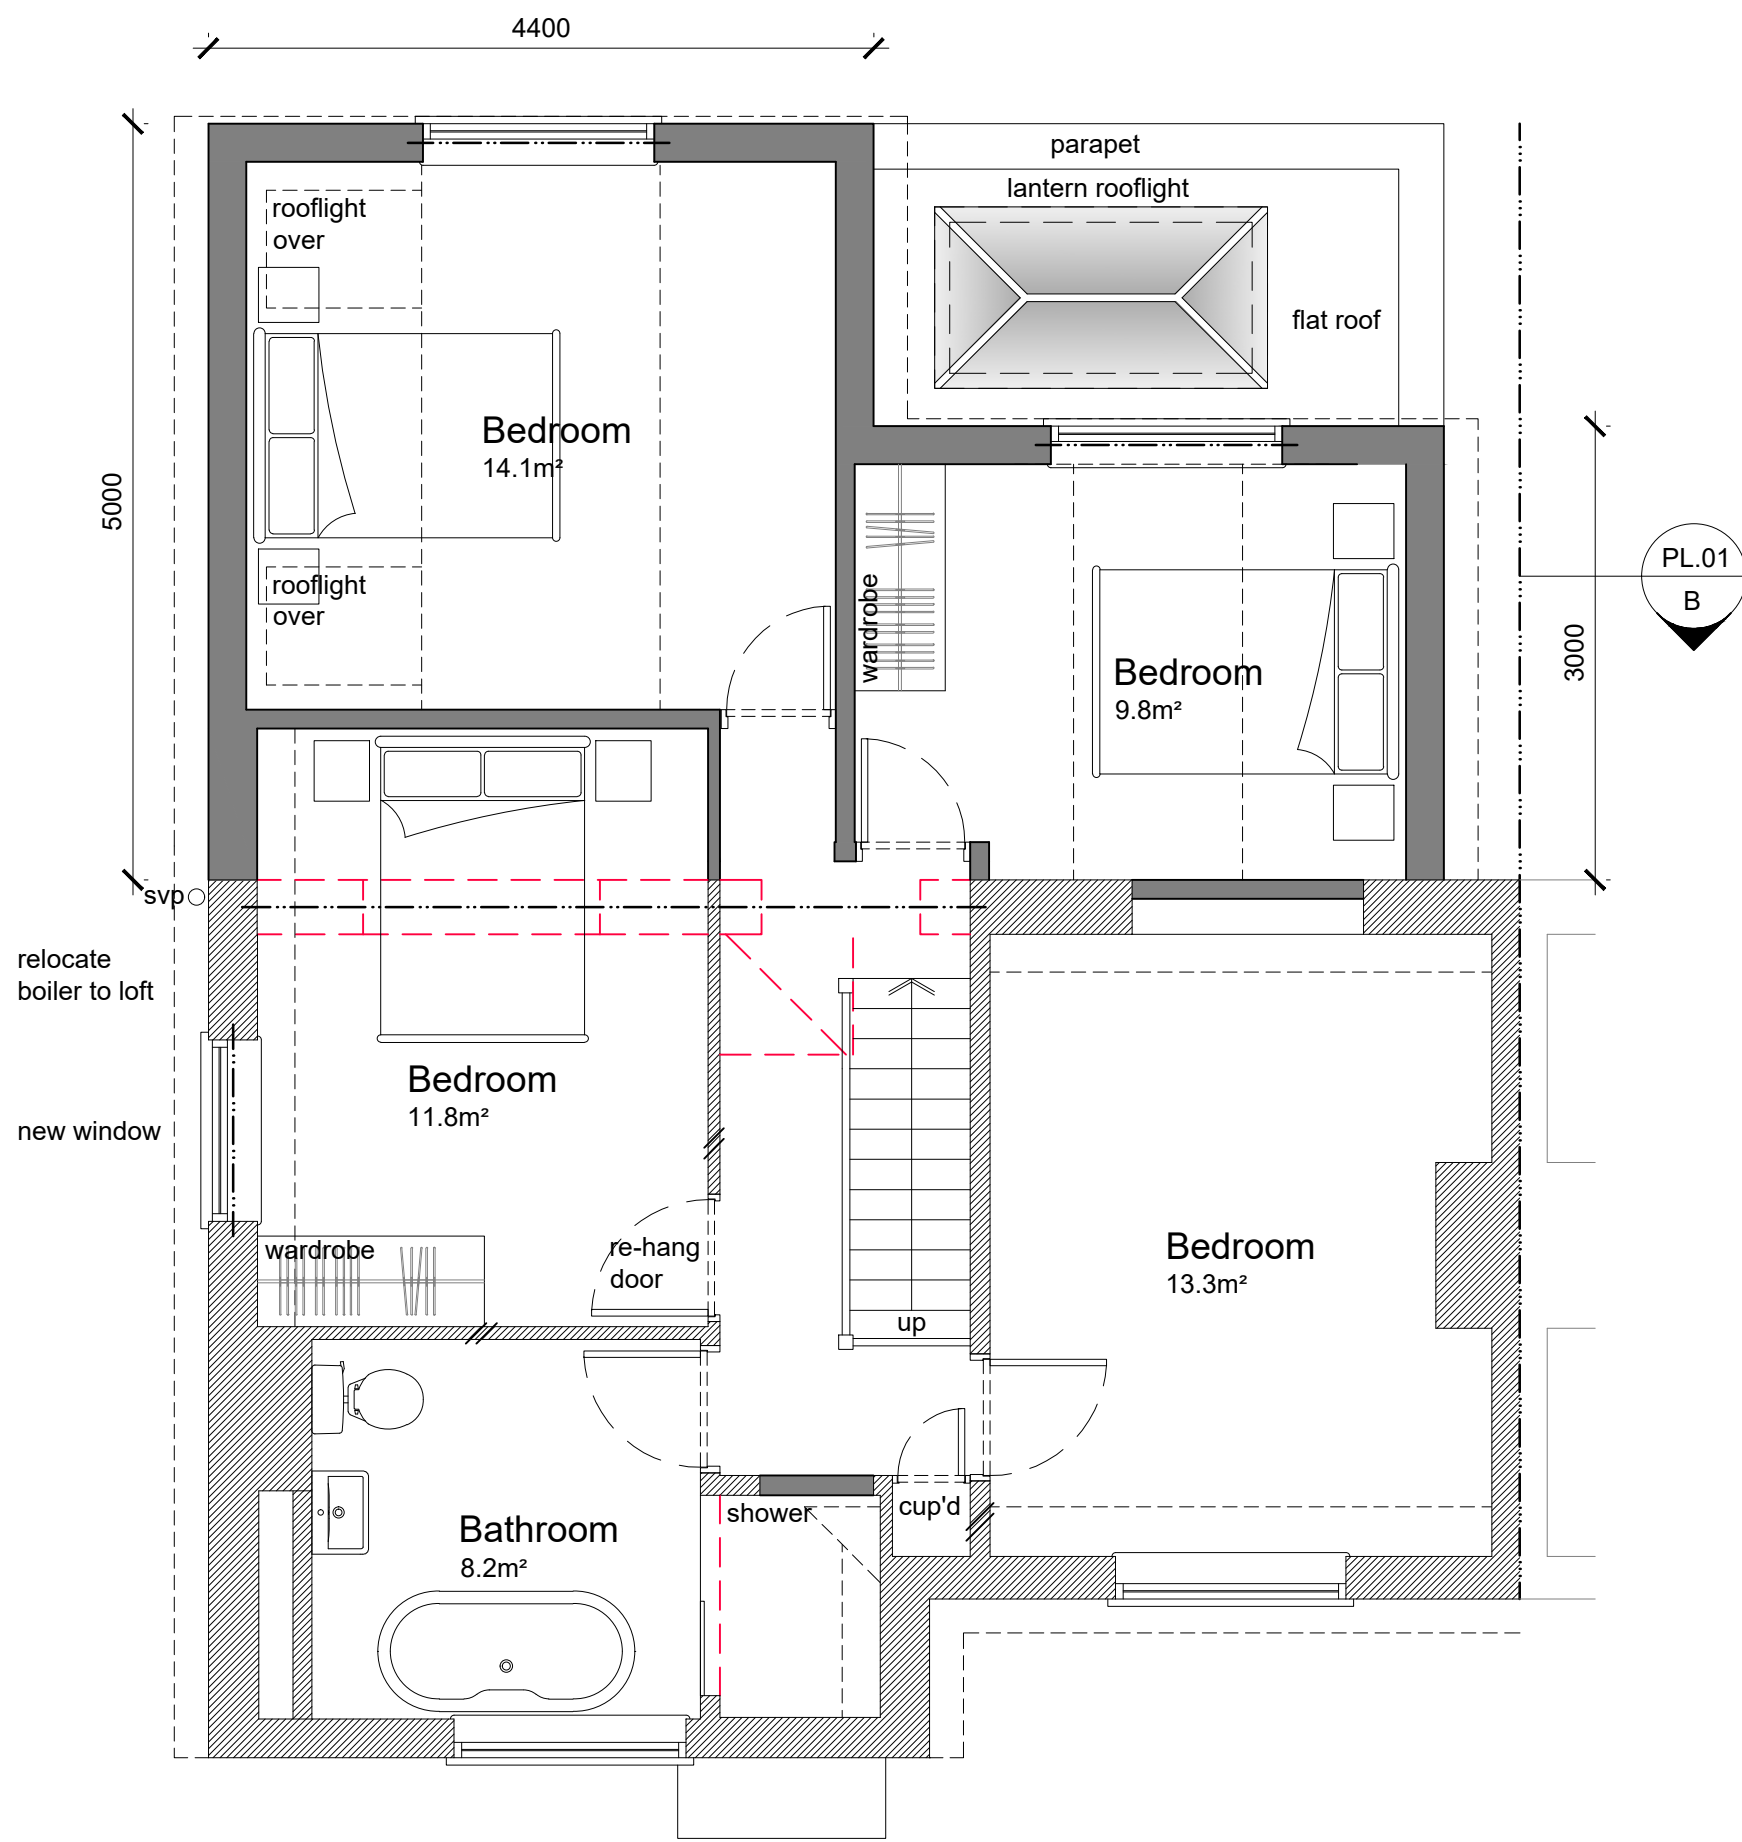


Proposed First Floor Plan 1:50

33.3m² first floor extension

- Existing Walls
- Proposed Walls
- Demolition
- New Structure

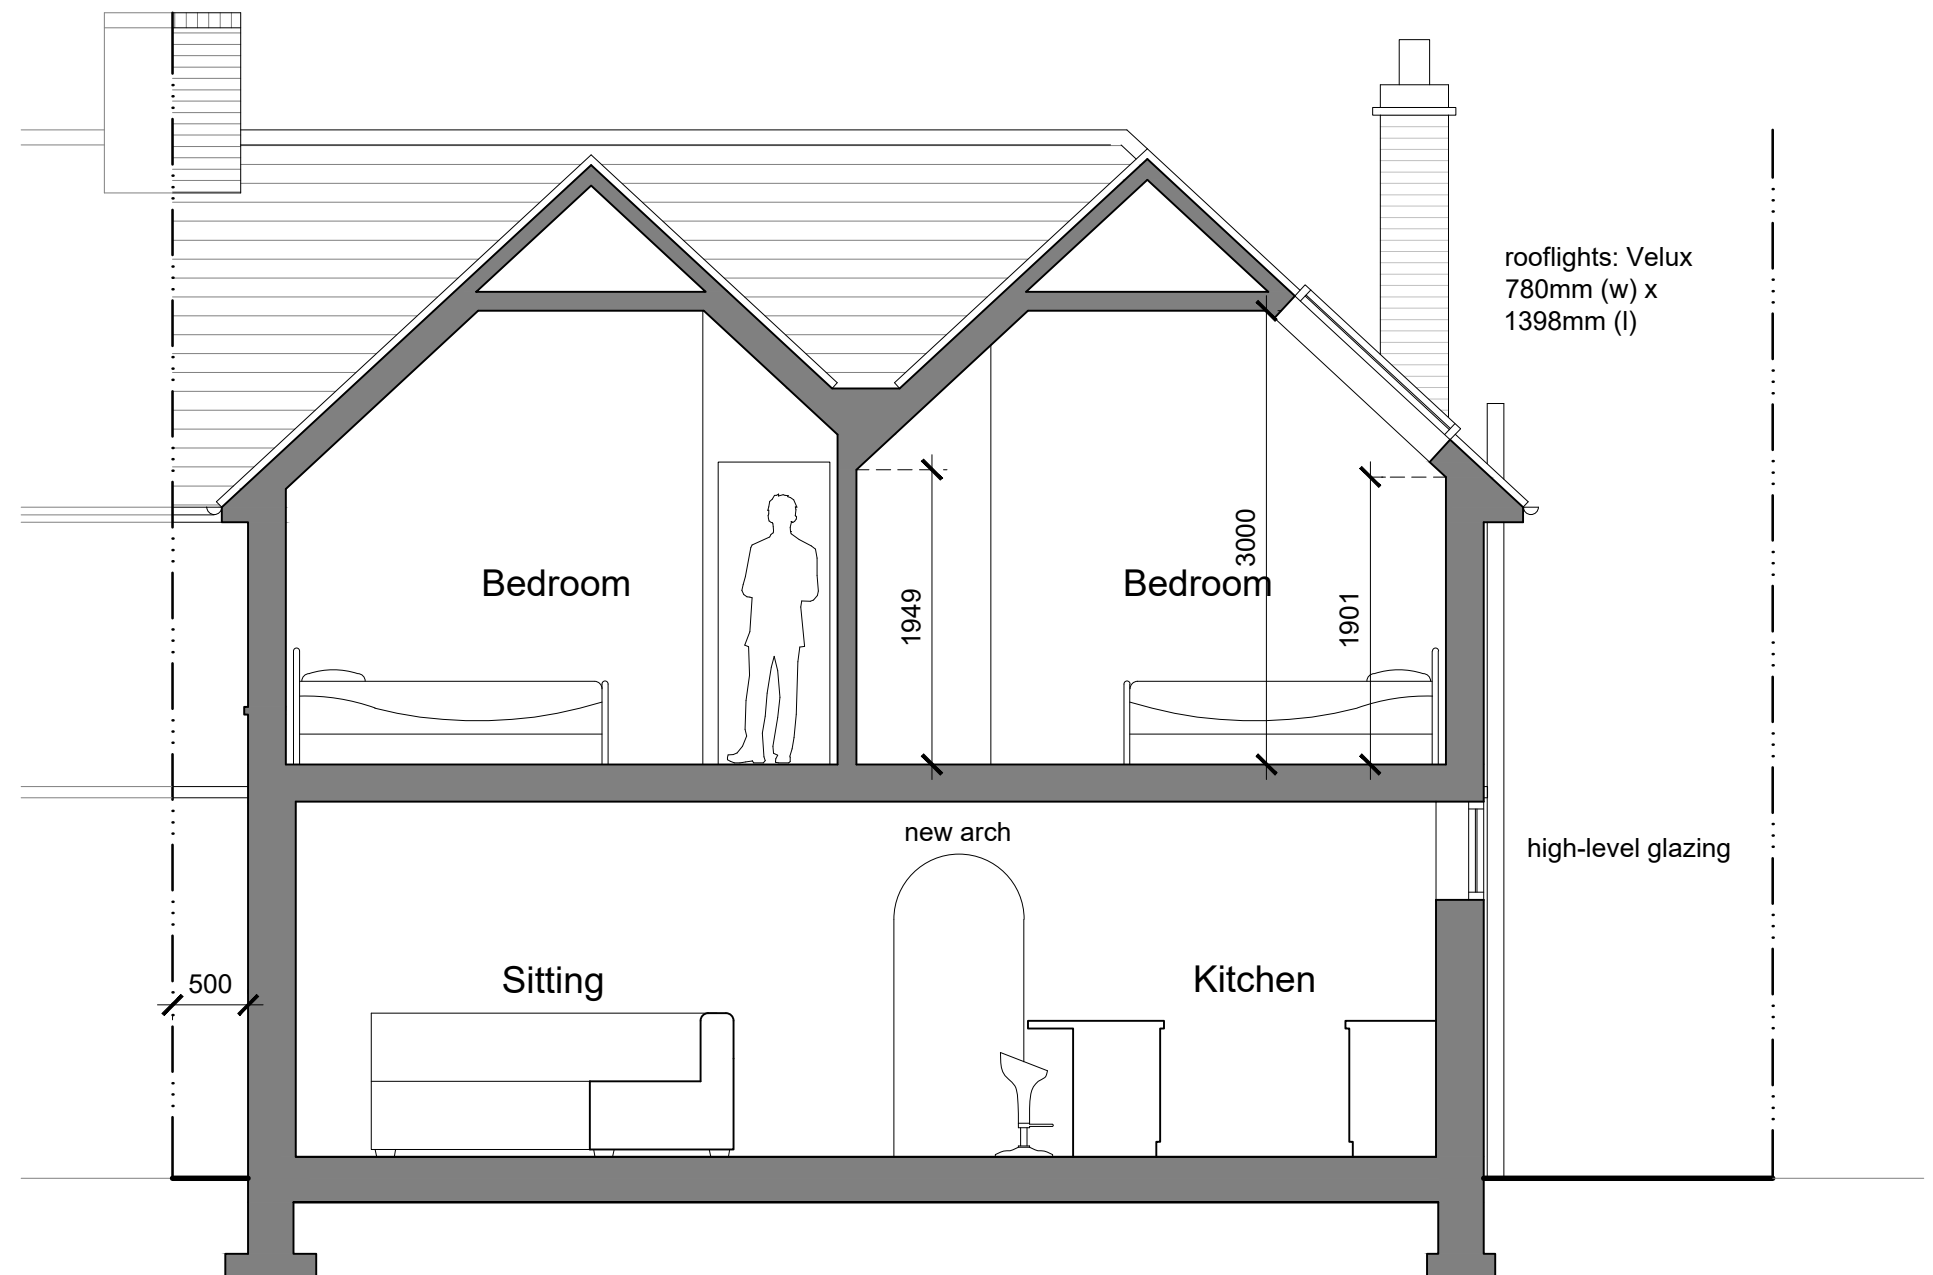

Proposed Section B-B 1:50

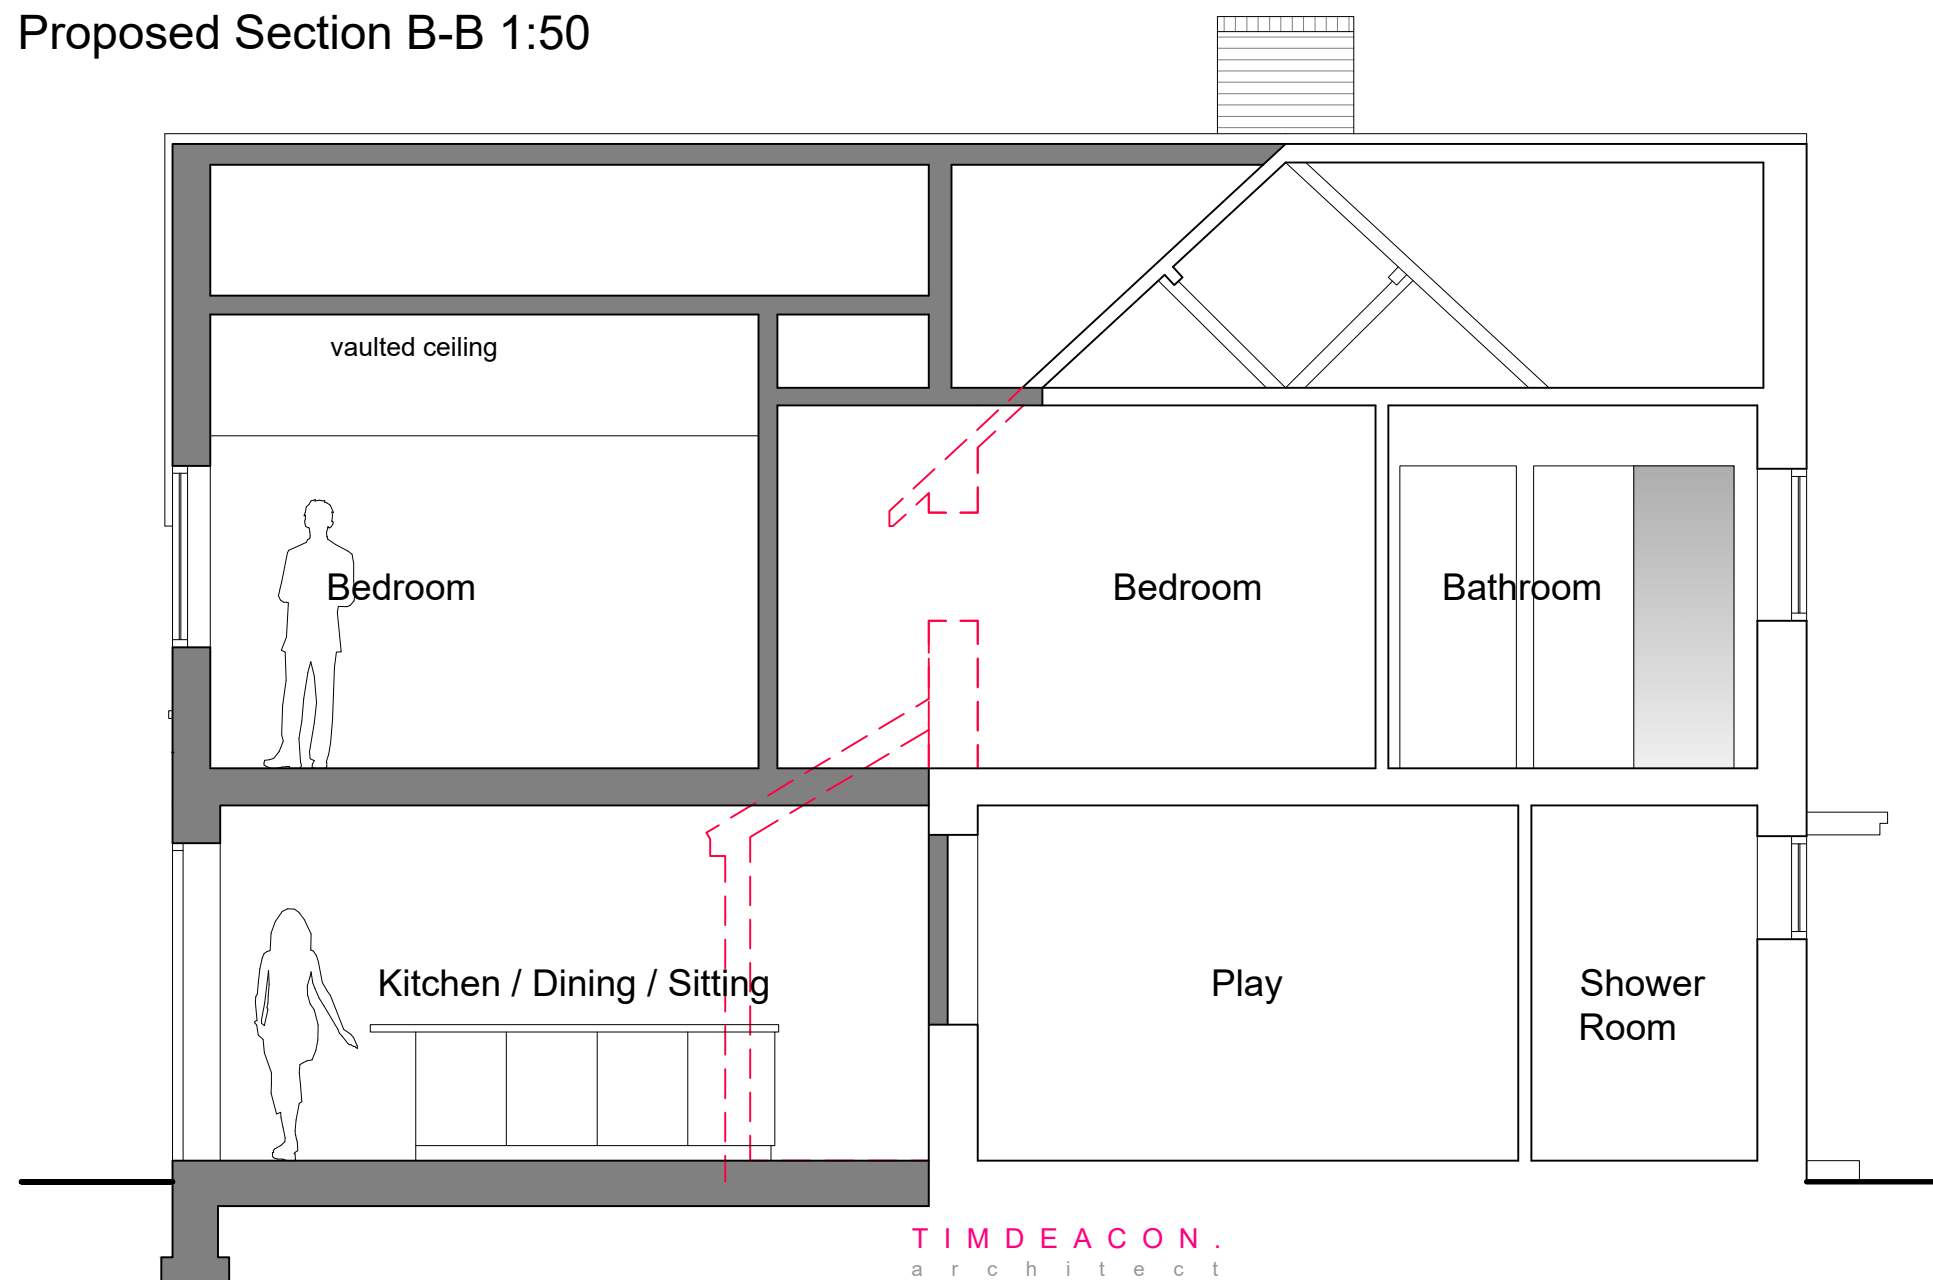

Proposed Section A-A 1:50

rev.	date	comment
e.	11.03.25	Fibre cement slates proposed to rear and side roof slopes.
d.	12.06.24	Ground floor of extension finished in brick.
c.	07.05.24	Amendments following planning officer feedback.
b.	02.04.24	Amendments following planning officer feedback.
a.	05.02.24	Amendments to rear elevation note & North elevation.

TIMDEACON.
architect

timdeacon.architect@gmail.com

client Carl King
job 174 Cuckfield Road,
Hurstpierpoint,
Hassocks,
BN6 9SD

Do not scale off drawing unless solely for Planning purposes.
Check all dimensions on site before work commences.
All goods materials workmanship to conform with current building regulations BBS and CDP's.
© Copyright Tim Deacon, Architect

dwg # 153.PL.01e
dwg title Proposed Plans, Section
and Elevations

PLANNING
Varies @ A1
scale
date Jan' 2024 RIBA work stage D