



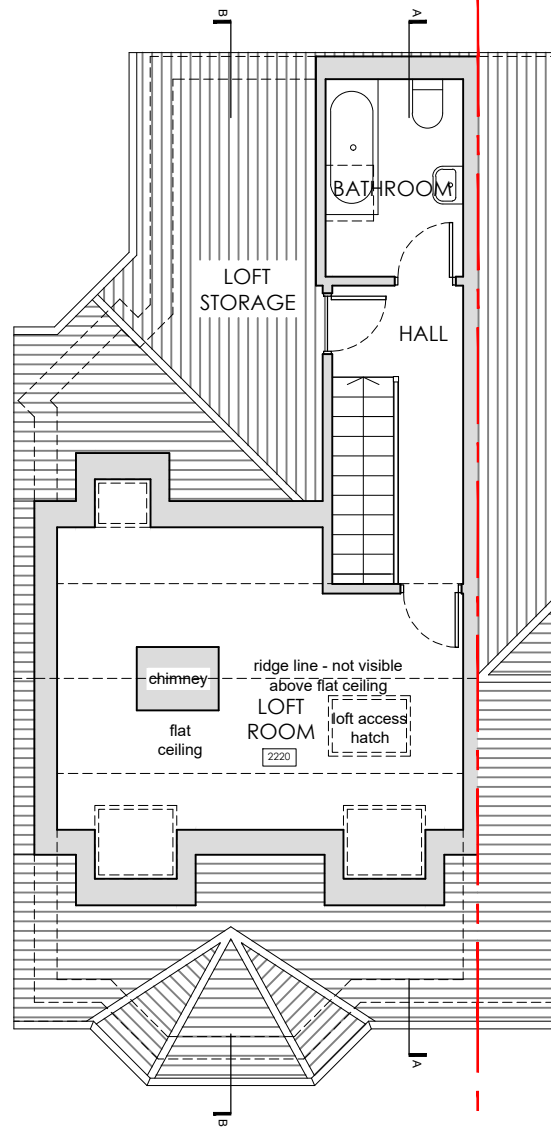


1

EXISTING LOFT FLOOR PLAN
SCALE 1:100

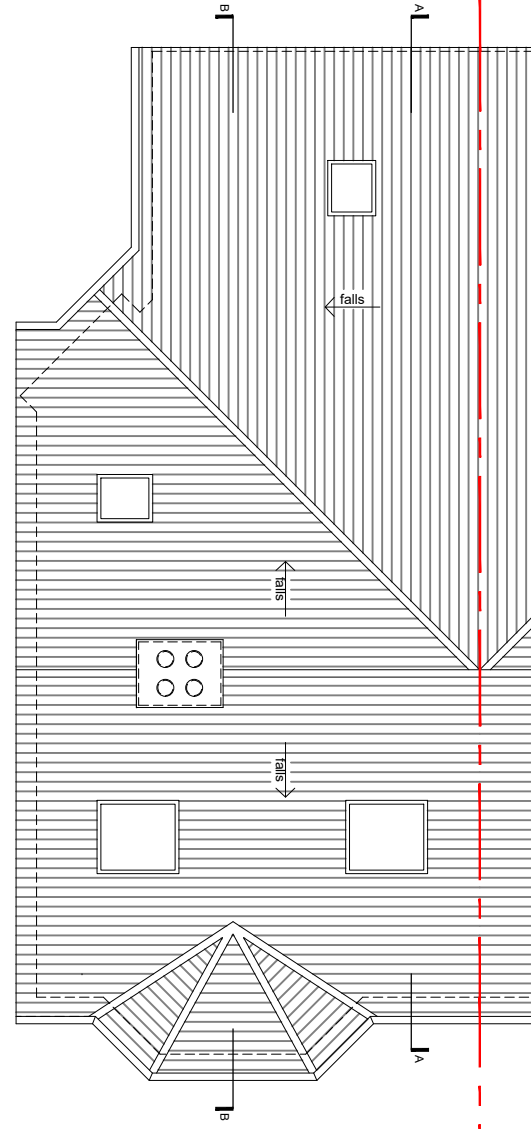

2

EXISTING ROOF PLAN
SCALE 1:100

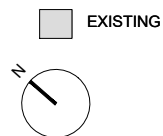

REVISIONS
* *

STATUS EXISTING		PROJECT 76 MOAT ROAD, EAST GRINSTEAD	
		TITLE EXISTING LOFT & ROOF PLANS	
SCALE 1:100	DATE 2026.01.26	DRAWING NUMBER 003	REV *

VICTORIA MUSTARD ARCHITECT
135 Crawley Down Road, Felbridge, East Grinstead RH19 2PS
Mob 07779 245 093 vicki@victoriarmustardarchitects.com