



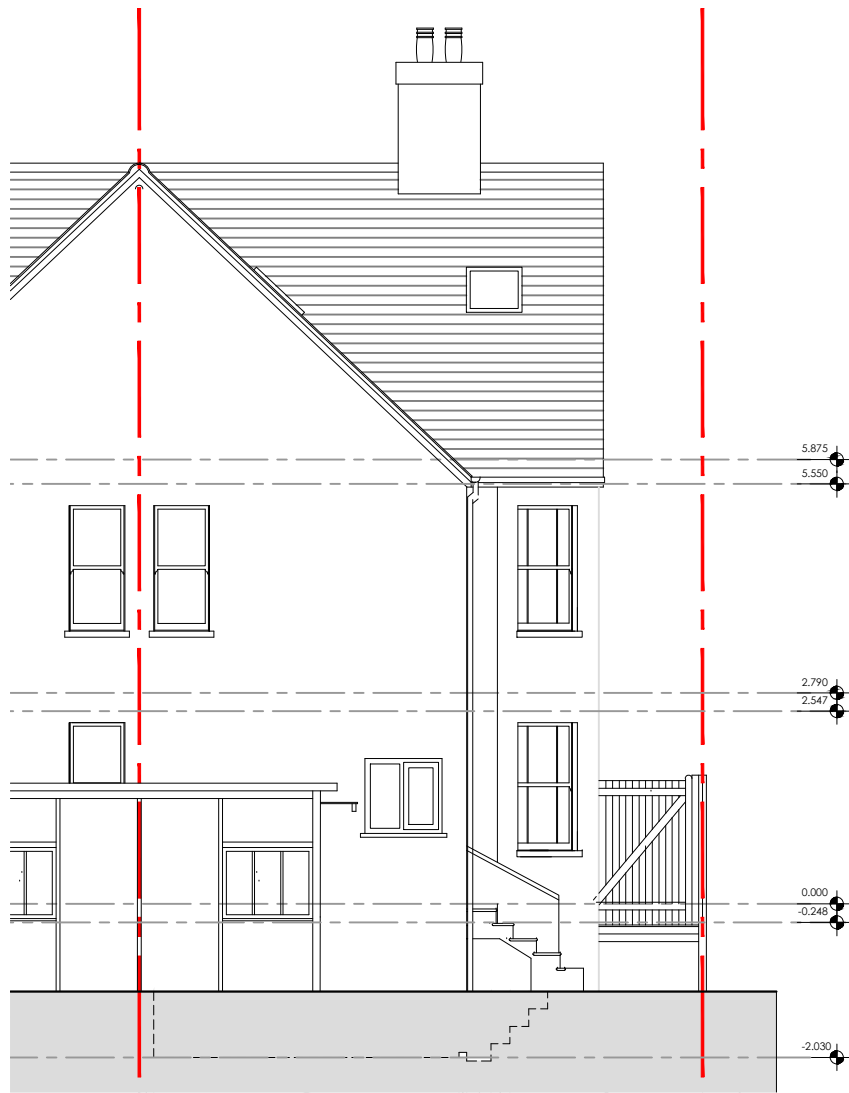

1 EXISTING REAR NORTH-EAST ELEVATION - WITH SHEDS
SCALE 1:100

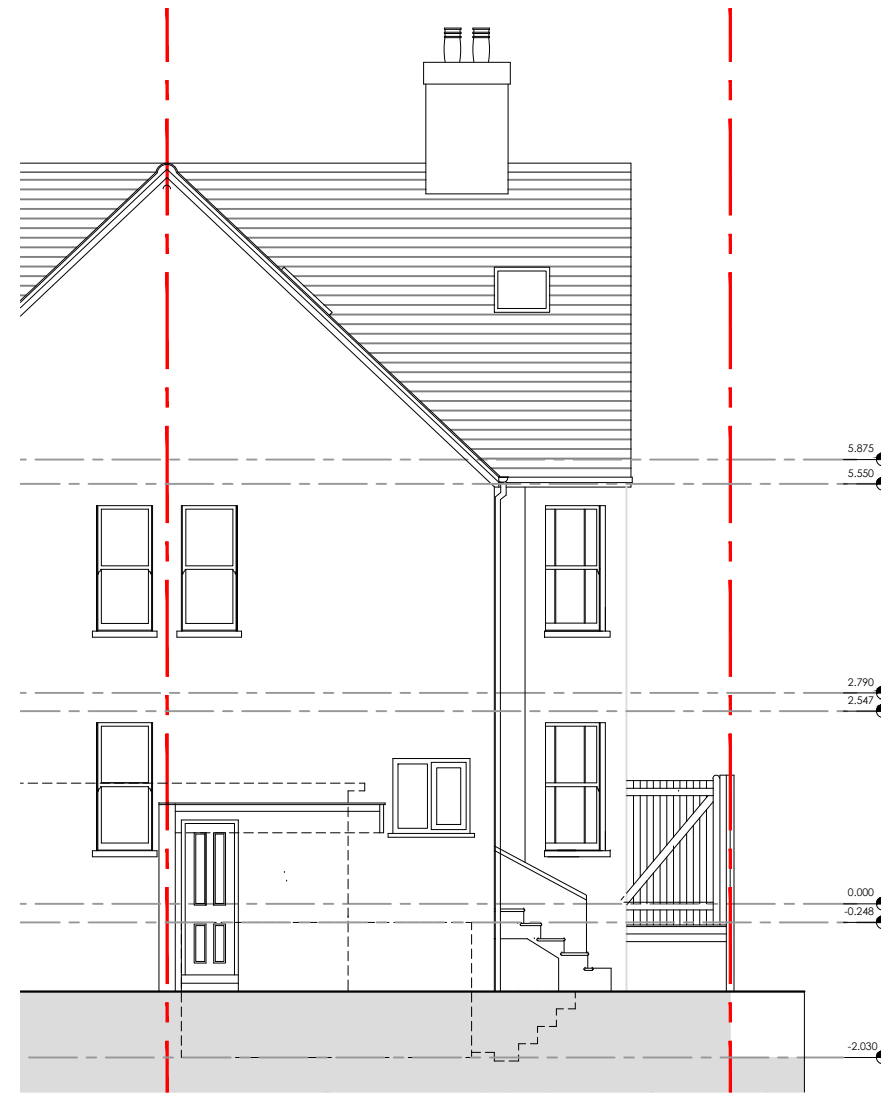

2 EXISTING REAR NORTH-EAST ELEVATION - WITHOUT SHEDS
SCALE 1:100



EXISTING

REVISIONS
* *

STATUS		PROJECT	
EXISTING		76 MOAT ROAD, EAST GRINSTEAD	
TITLE			
EXISTING REAR ELEVATIONS - WITH/ WITHOUT SHEDS			
SCALE	DATE	DRAWING NUMBER	REV
1:100	2026.01.26	005	*

VICTORIA MUSTARD ARCHITECT

135 Crawley Down Road, Felbridge, East Grinstead RH19 2PS
Mob 07779 245 093 vicki@victoriarmustardarchitects.com