




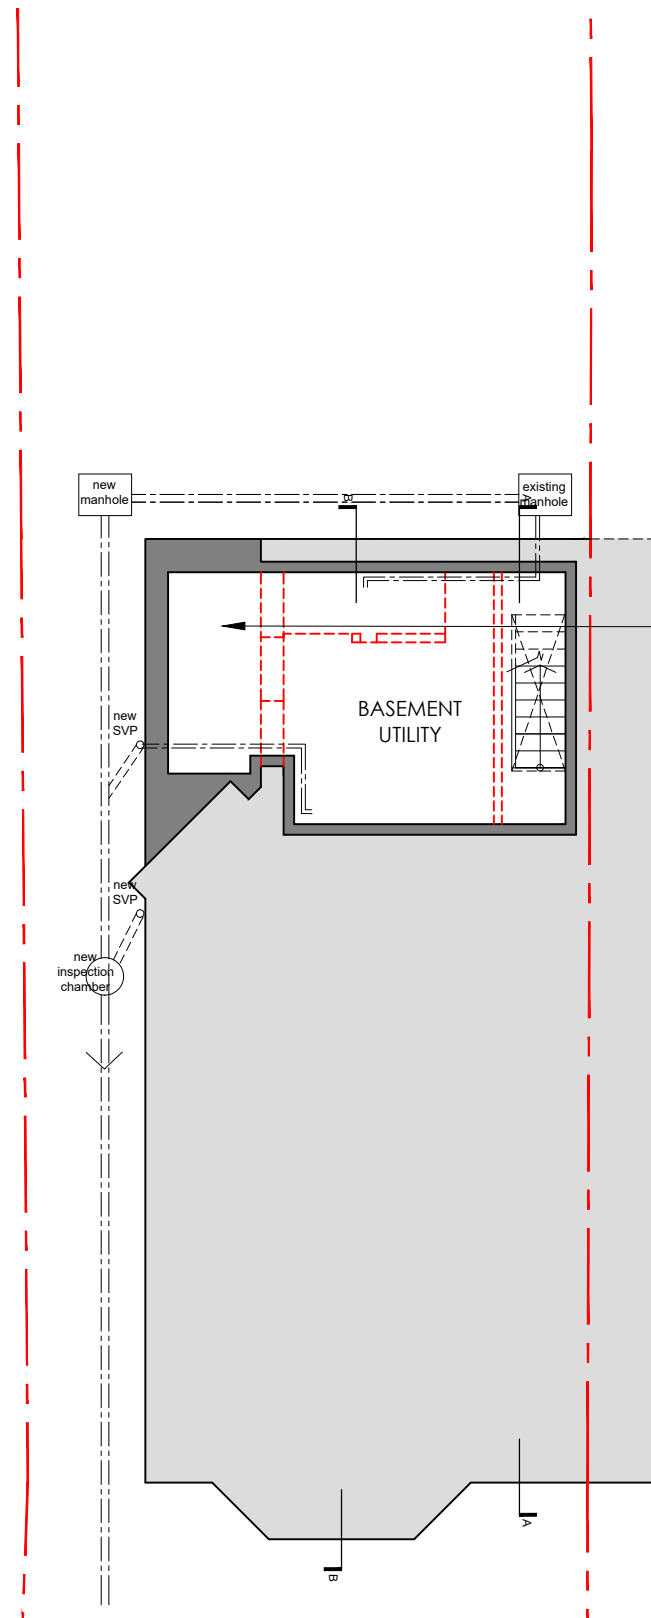


**1** PROPOSED BASEMENT FLOOR PLAN  
SCALE 1:100

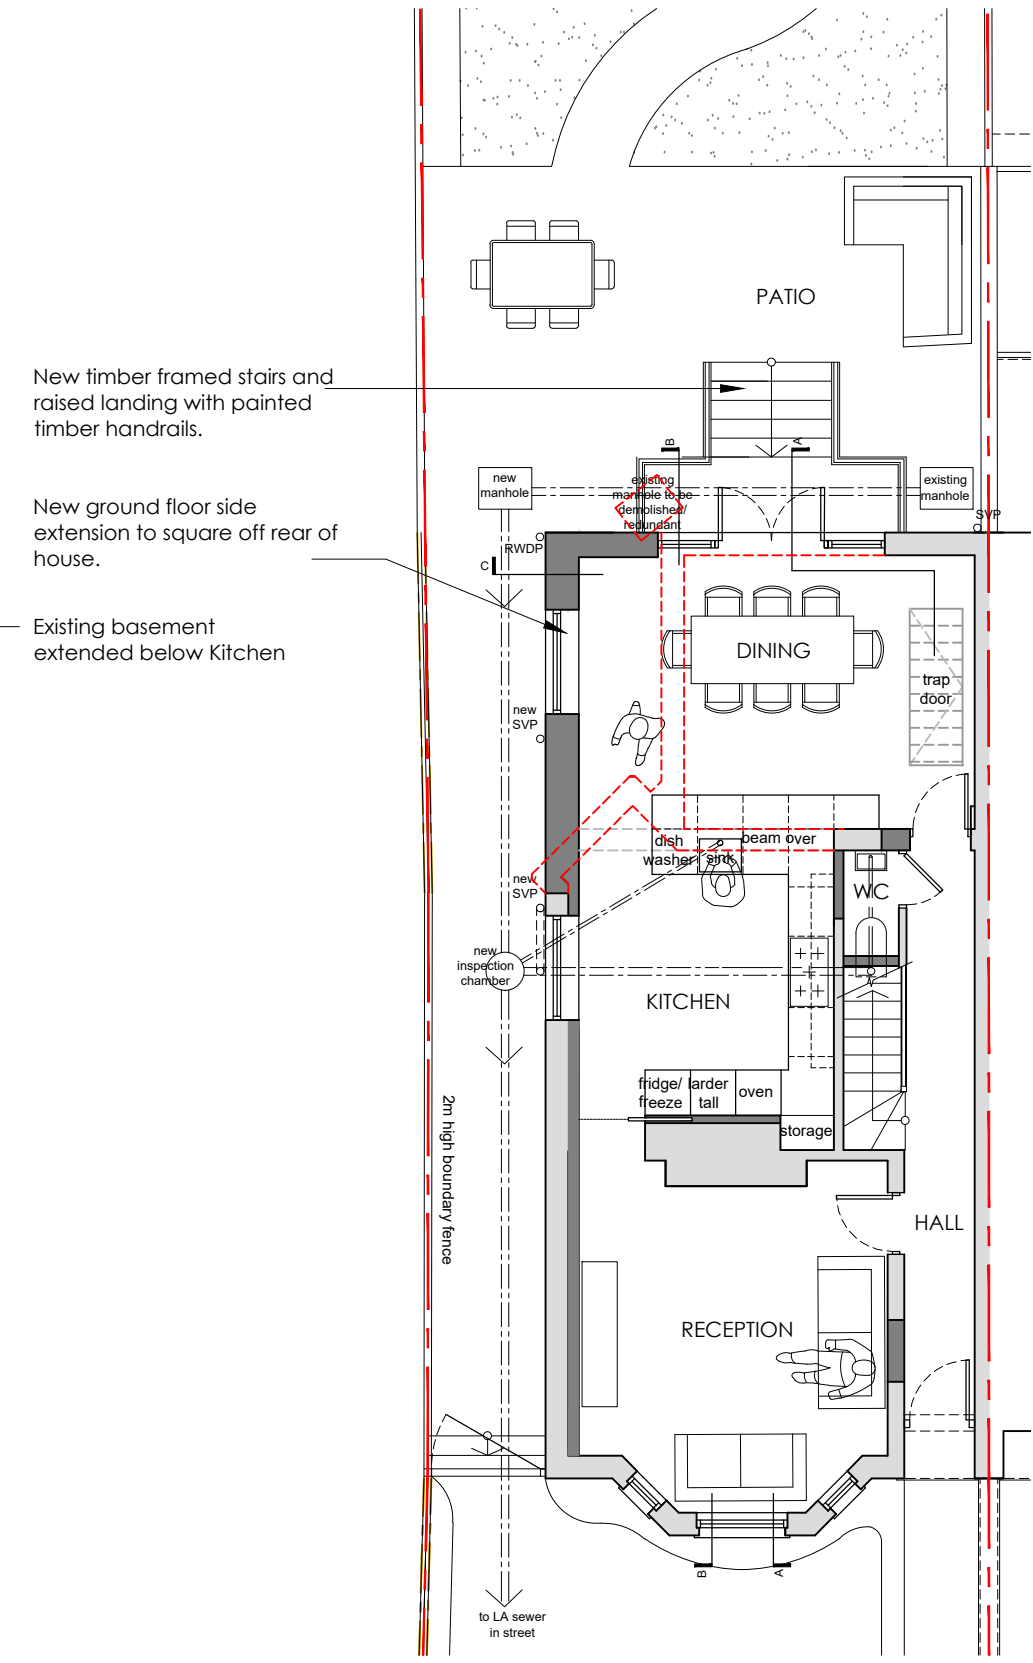

**2** PROPOSED GROUND FLOOR PLAN  
SCALE 1:100

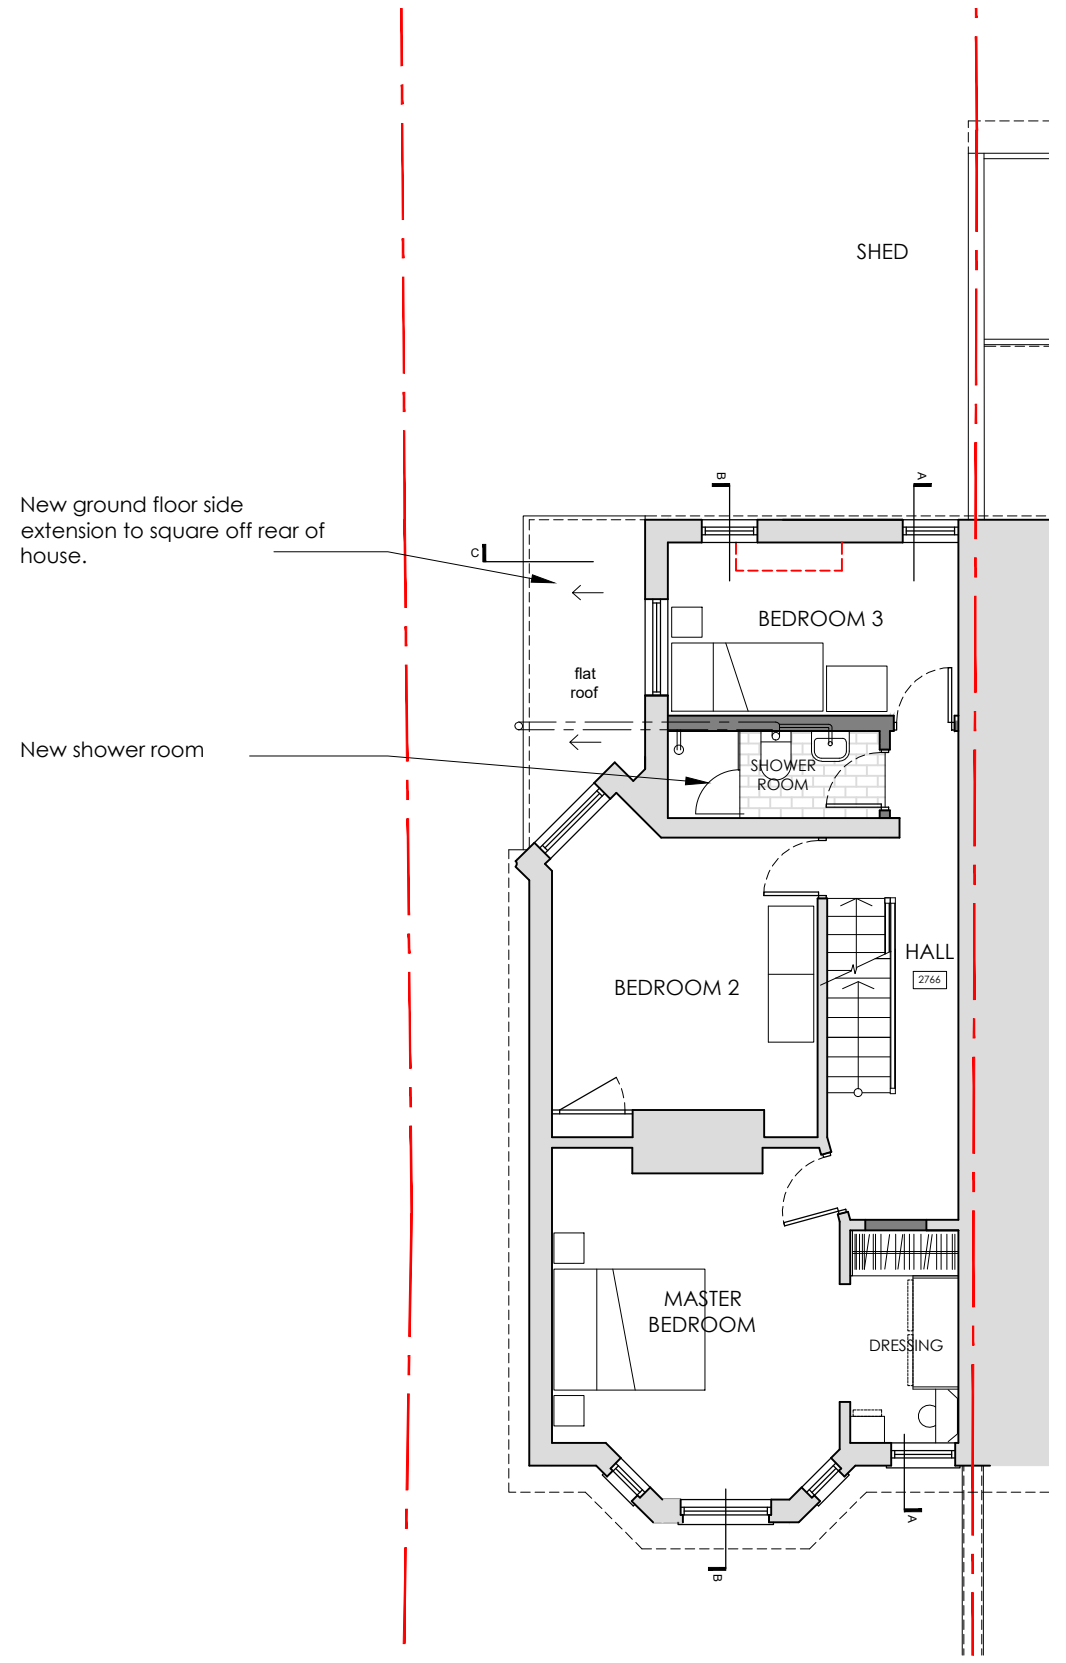

**3** PROPOSED FIRST FLOOR PLAN  
SCALE 1:100

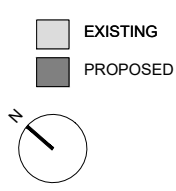

EXISTING  
PROPOSED

REVISIONS

\* \*

|          |            |                                      |     |
|----------|------------|--------------------------------------|-----|
| STATUS   |            | PROJECT                              |     |
| PLANNING |            | 76 MOAT ROAD, EAST GRINSTEAD         |     |
|          |            | TITLE                                |     |
|          |            | PROPOSED BASEMENT GROUND FIRST PLANS |     |
| SCALE    | DATE       | DRAWING NUMBER                       | REV |
| 1:100    | 2026.04.20 | 301                                  | *   |

**VICTORIA MUSTARD ARCHITECT**  
135 Crawley Down Road, Felbridge, East Grinstead RH19 2PS  
Mob 07779 245 093 vicki@victoriarmustardarchitects.com