



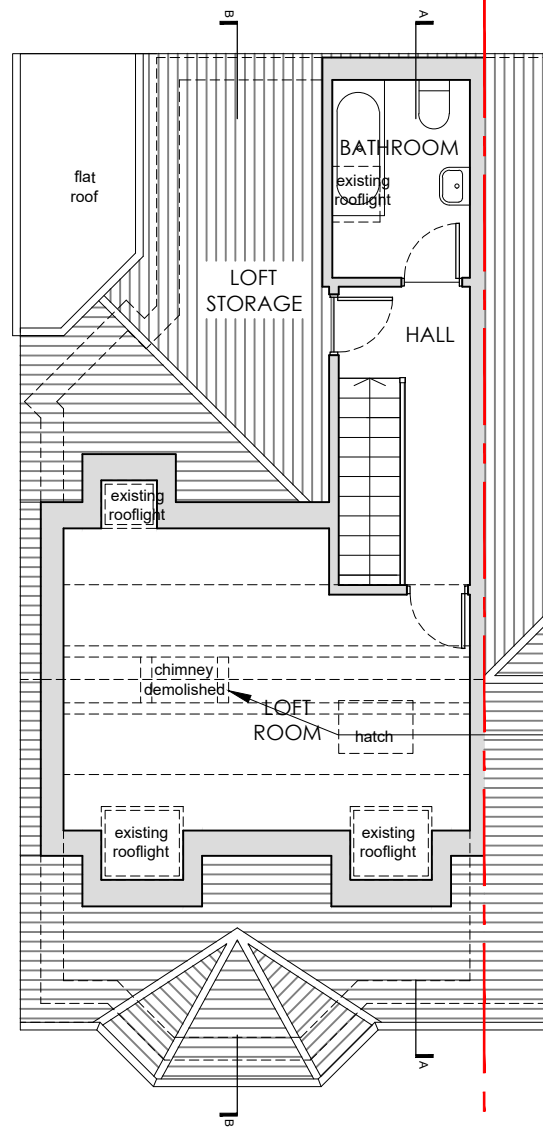

Chimney retained above roof

Chimney demolished at loft level

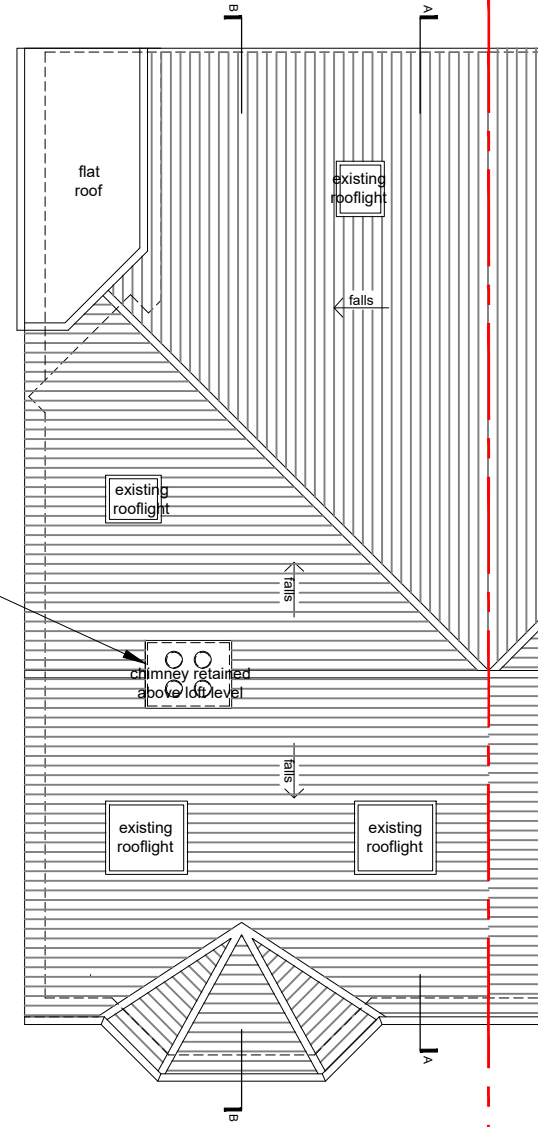

1

PROPOSED SECOND FLOOR PLAN
SCALE 1:100

2

PROPOSED ROOF PLAN
SCALE 1:100



EXISTING
PROPOSED

REVISIONS
* *

STATUS PLANNING		PROJECT 76 MOAT ROAD, EAST GRINSTEAD	
		TITLE PROPOSED SECOND ROOF PLANS	
SCALE 1:100	DATE 2026.04.20	DRAWING NUMBER 302	REV *

VICTORIA MUSTARD ARCHITECT

135 Crawley Down Road, Felbridge, East Grinstead RH19 2PS
Mob 07779 245 093 vicki@victoriarmustardarchitects.com