


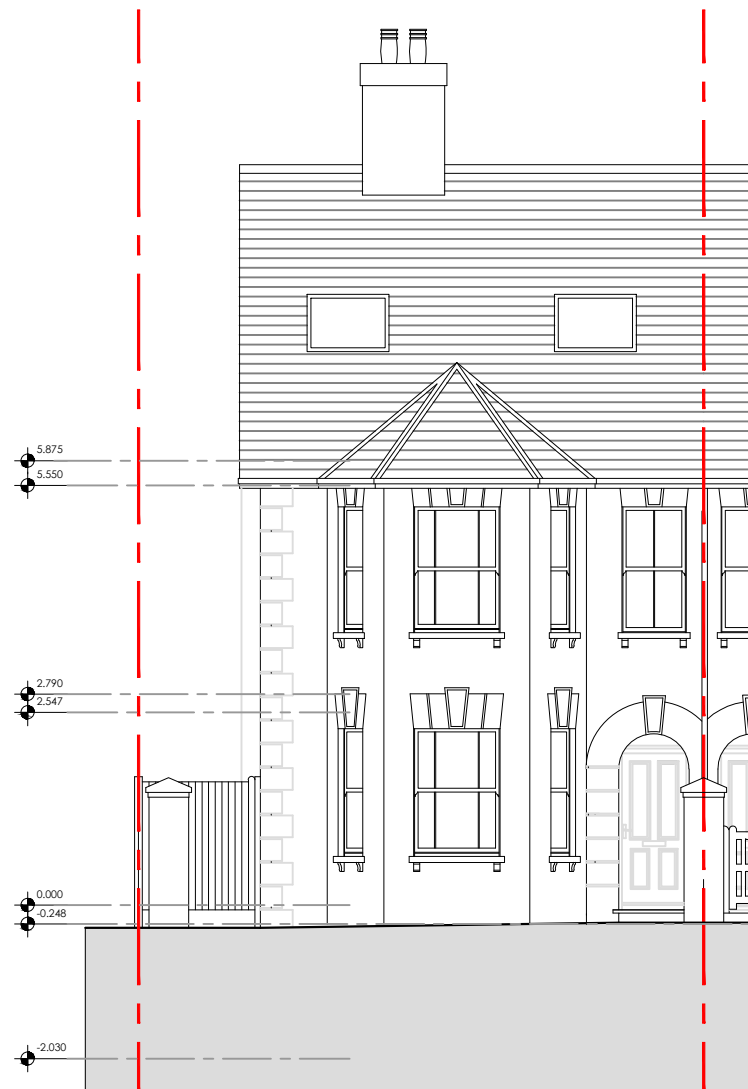

1

PROPOSED FRONT SOUTH-WEST ELEVATION
SCALE 1:100

Existing chimney to be retained above roof level.

Flat roof over new side extension with dark grey bituminous finish.

New ground floor side Extension. Rendered finish to match existing.

New white double glazed sash windows with slim glazing bars and traditional detailing.

New stairs and balcony from ground floor down to rear patio.



2

PROPOSED SIDE NORTH-WEST ELEVATION
SCALE 1:100



REVISIONS
* *

STATUS		PROJECT	
PLANNING	76 MOAT ROAD, EAST GRINSTEAD		
TITLE			
PROPOSED FRONT & SIDE ELEVATIONS			
SCALE	DATE	DRAWING NUMBER	REV
1:100	2026.04.03	303	*

VICTORIA MUSTARD ARCHITECT
135 Crawley Down Road, Felbridge, East Grinstead RH19 2PS
Mob 07779 245 093 vicki@victoriarmustardarchitects.com