


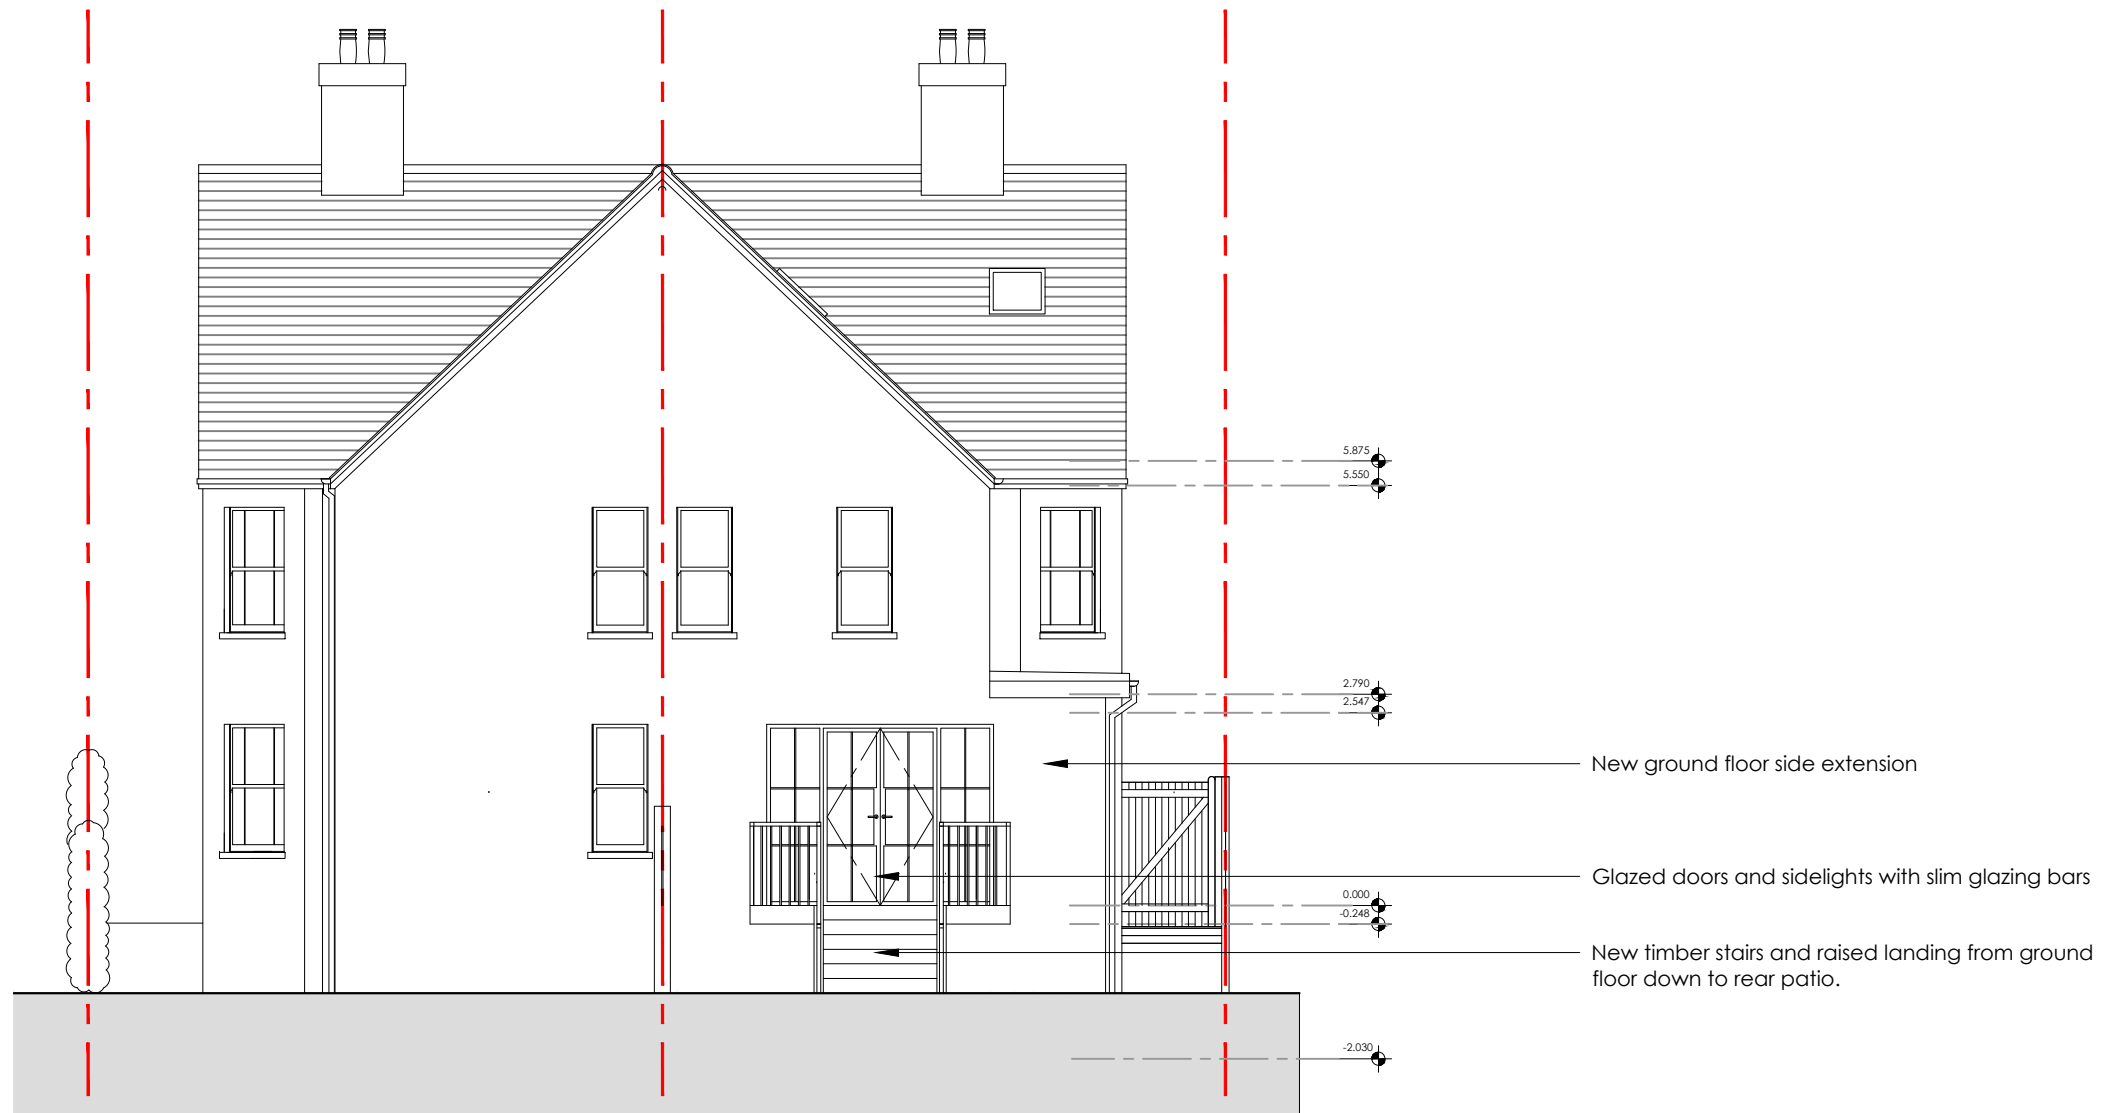

1 PROPOSED REAR NORTH-EAST ELEVATION
SCALE 1:100



REVISIONS
* *

STATUS		PROJECT	
PLANNING		76 MOAT ROAD, EAST GRINSTEAD	
SCALE		TITLE	
1:100		PROPOSED REAR NORTH-EAST ELEVATION	
DATE	DRAWING NUMBER	REV	
2026.04.03	304	*	

VICTORIA MUSTARD ARCHITECT

135 Crawley Down Road, Felbridge, East Grinstead RH19 2PS
Mob 07779 245 093 vicki@victoriarmustardarchitects.com