


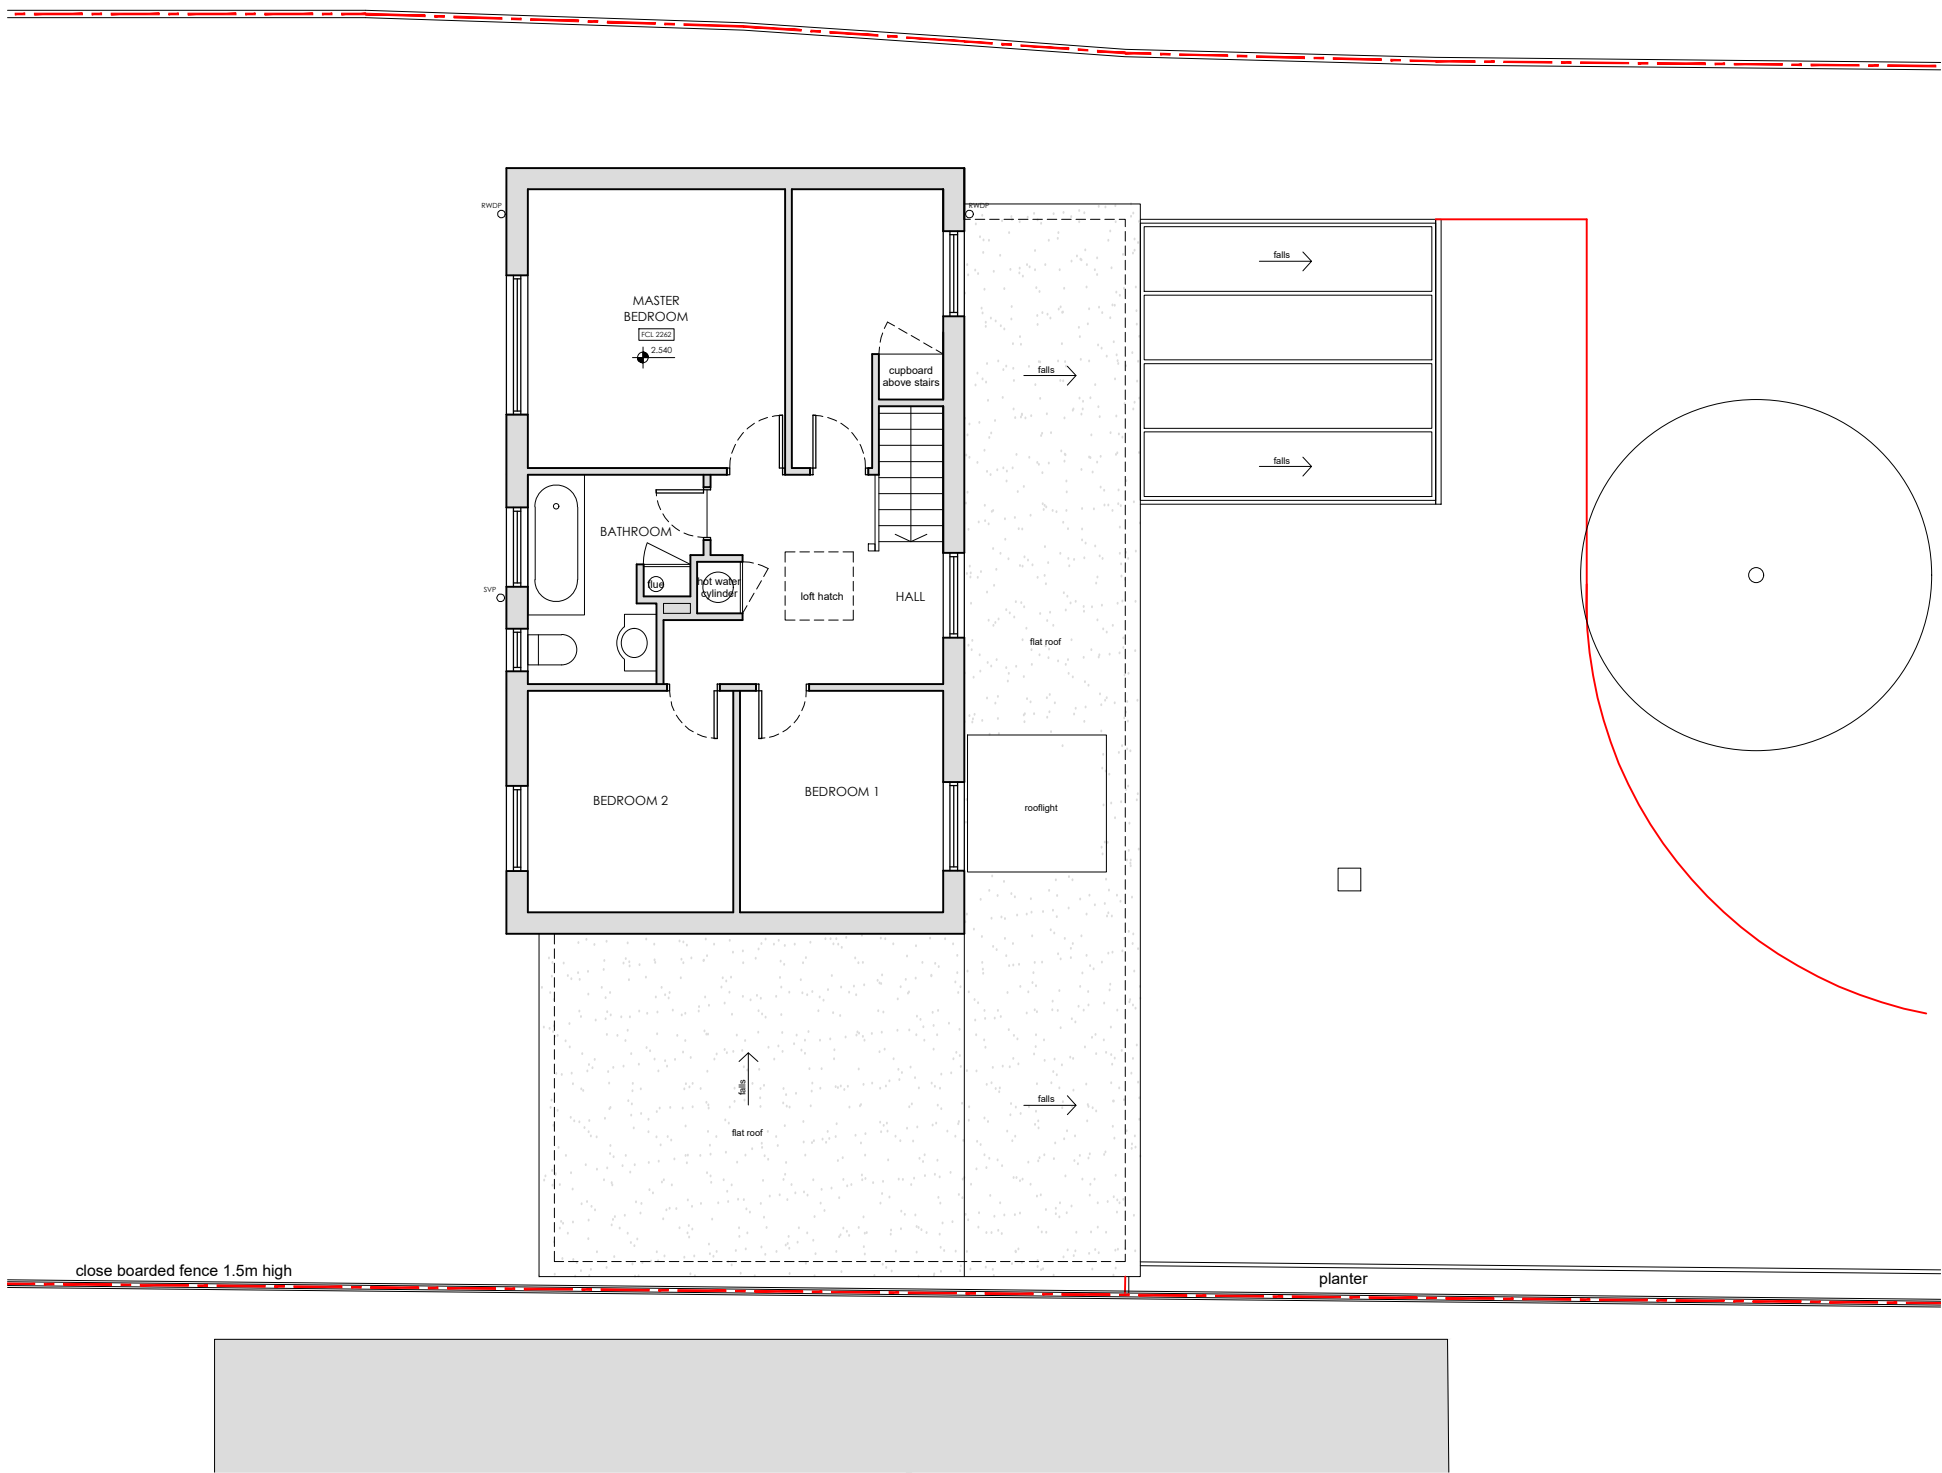

1 EXISTING FIRST FLOOR PLAN
SCALE 1:100



EXISTING

REVISIONS

STATUS		PROJECT	
AS EXISTING		COURTLANDS, SANDY LANE	
		TITLE	
		EXISTING FIRST FLOOR PLAN	
SCALE	DATE	DRAWING NUMBER	REV
1:100	2021.11.12	004	*

VICTORIA MUSTARD ARCHITECT
135 Crawley Down Road, Felbridge, East Grinstead RH19 2PS
Mob 07779 245 093 vicki@victoriarmustardarchitects.com