


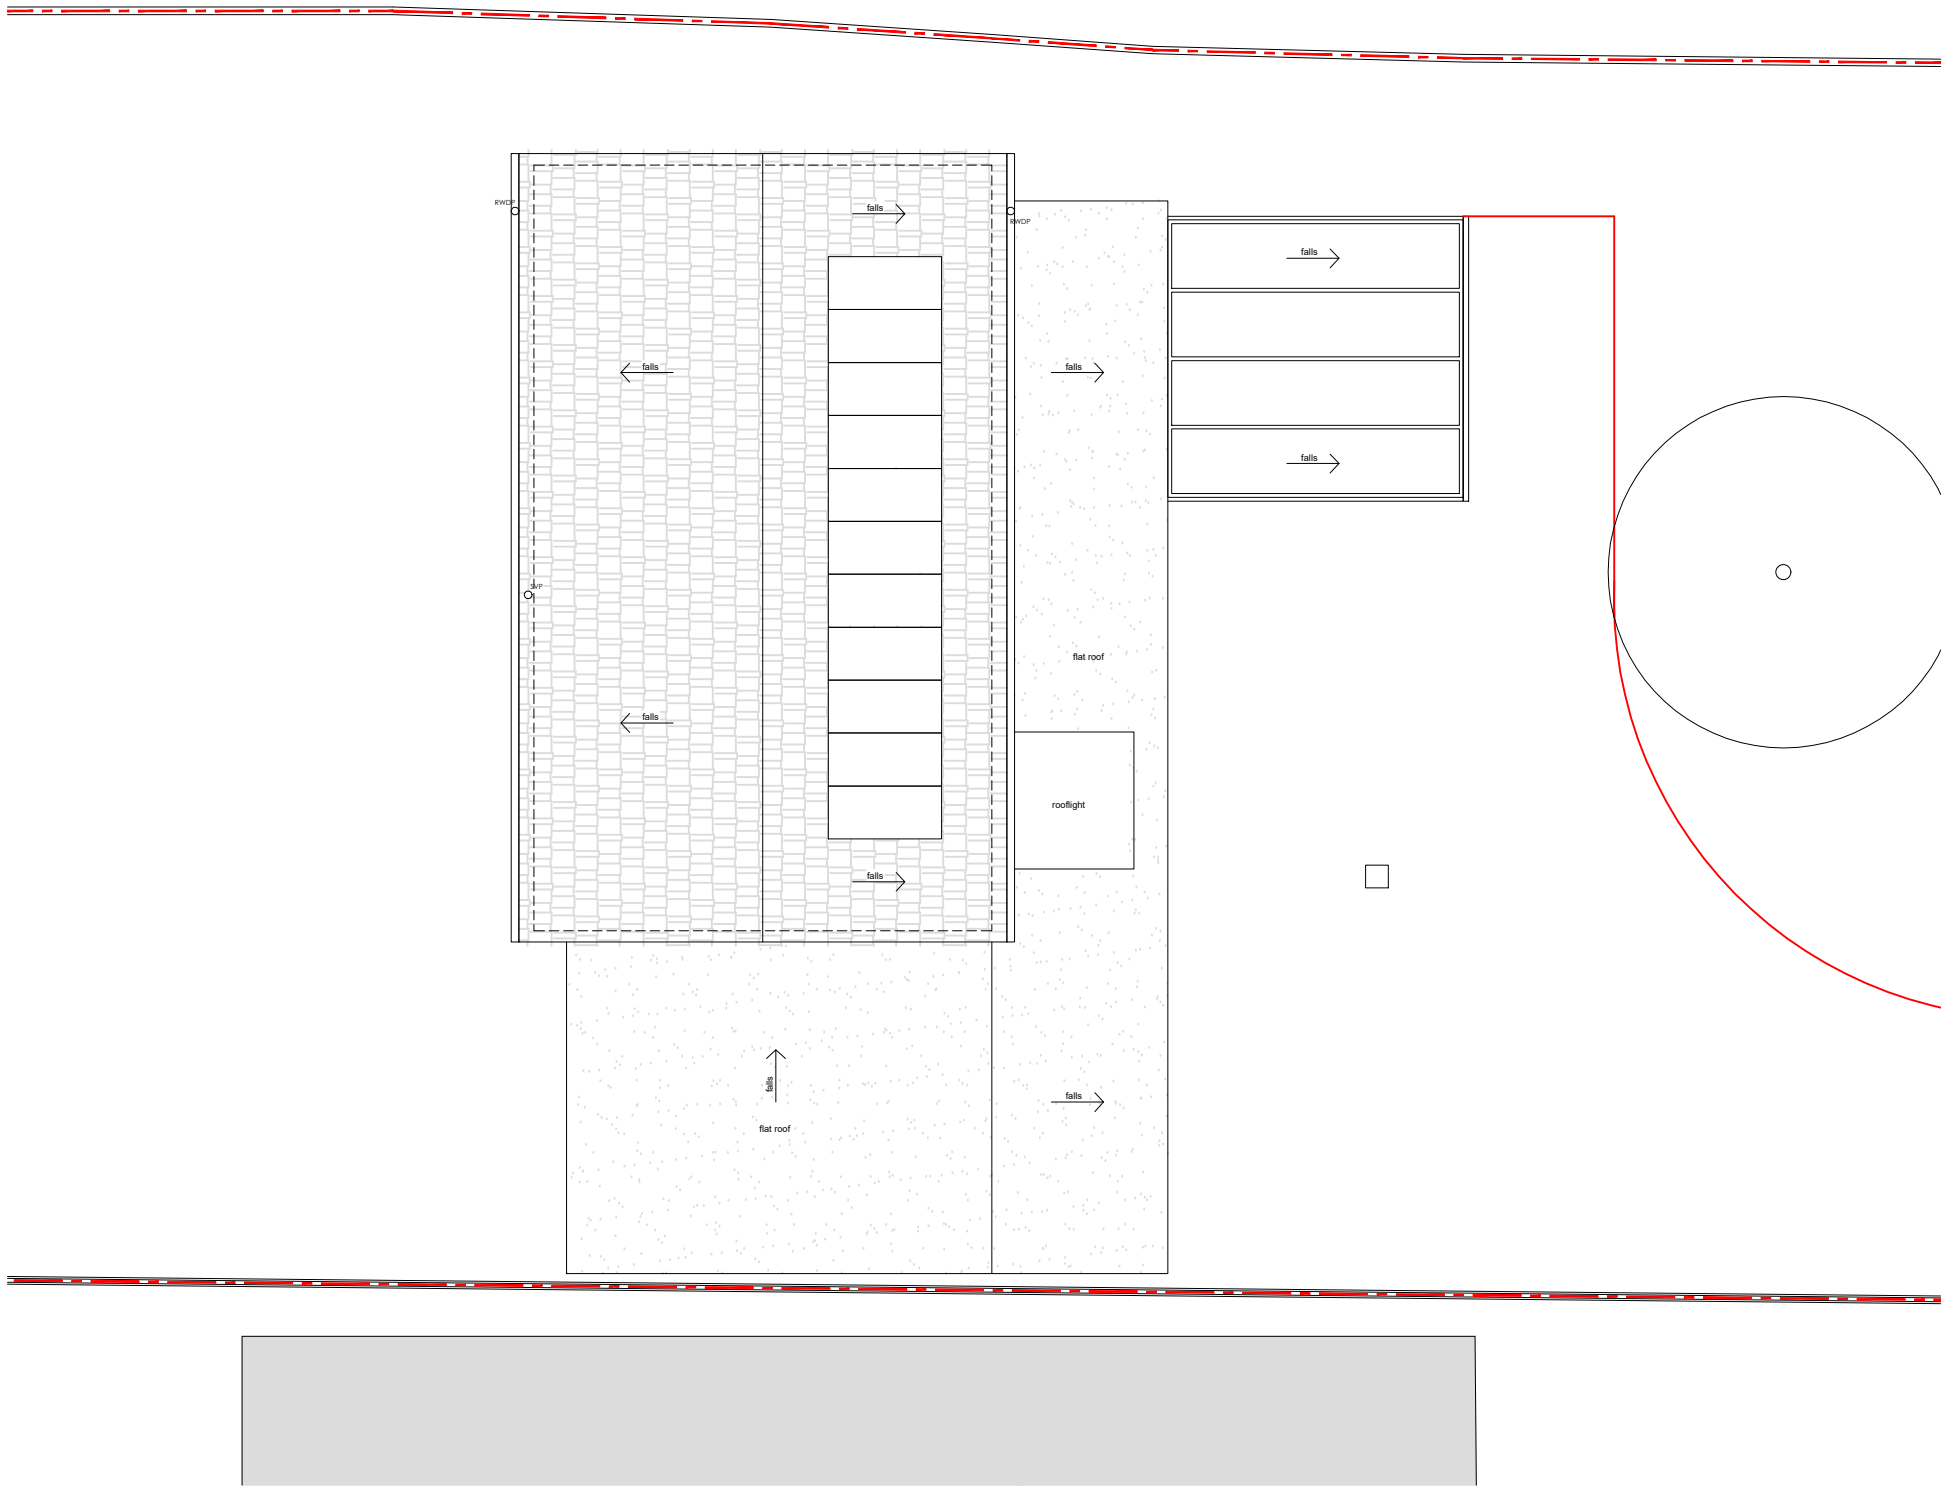

1 EXISTING ROOF PLAN
SCALE 1:100



EXISTING

REVISIONS

STATUS
AS EXISTING

PROJECT
COURTLANDS, SANDY LANE

TITLE
EXISTING ROOF PLAN

SCALE
1:100

DATE
2025.11.12

DRAWING NUMBER
005

REV
*

VICTORIA MUSTARD ARCHITECT

135 Crawley Down Road, Felbridge, East Grinstead RH19 2PS
Mob 07779 245 093 vicki@victoriarmustardarchitects.com