




1 EXISTING FRONT ELEVATION
SCALE 1:100

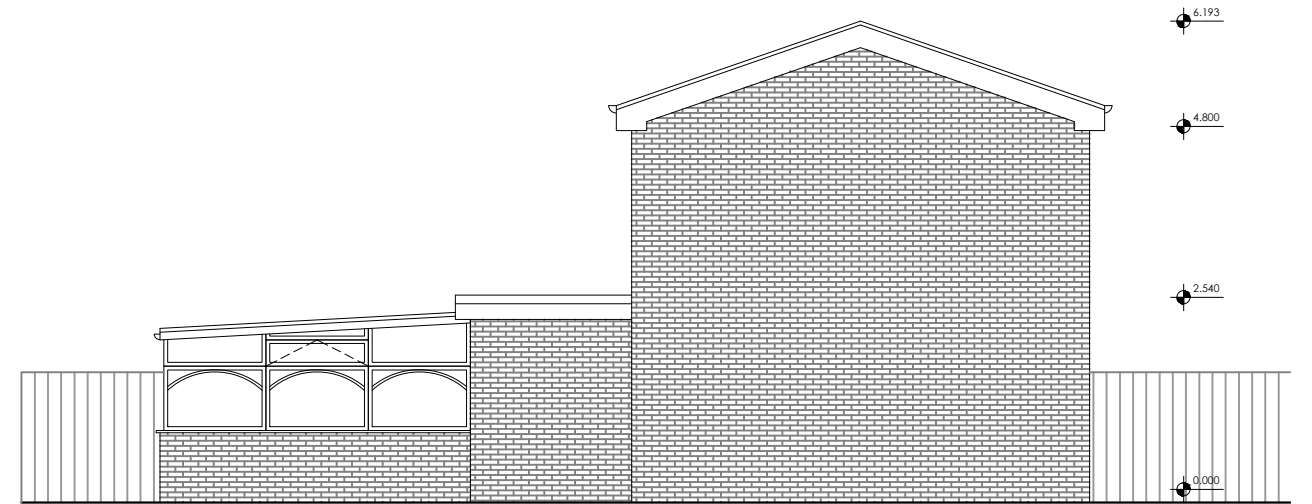

2 EXISTING SIDE ELEVATION
SCALE 1:100



3 EXISTING REAR ELEVATION
SCALE 1:100



REVISIONS

* *

STATUS		PROJECT	
AS EXISTING		COURTLANDS, SANDY LANE	
		TITLE	
EXISTING FRONT, SIDE & REAR ELEVATIONS			
SCALE	DATE	DRAWING NUMBER	REV
1:100	2025.11.12	006	*

VICTORIA MUSTARD ARCHITECT

135 Crawley Down Road, Felbridge, East Grinstead RH19 2PS
Mob 07779 245 093 vicki@victoriarmustardarchitects.com