



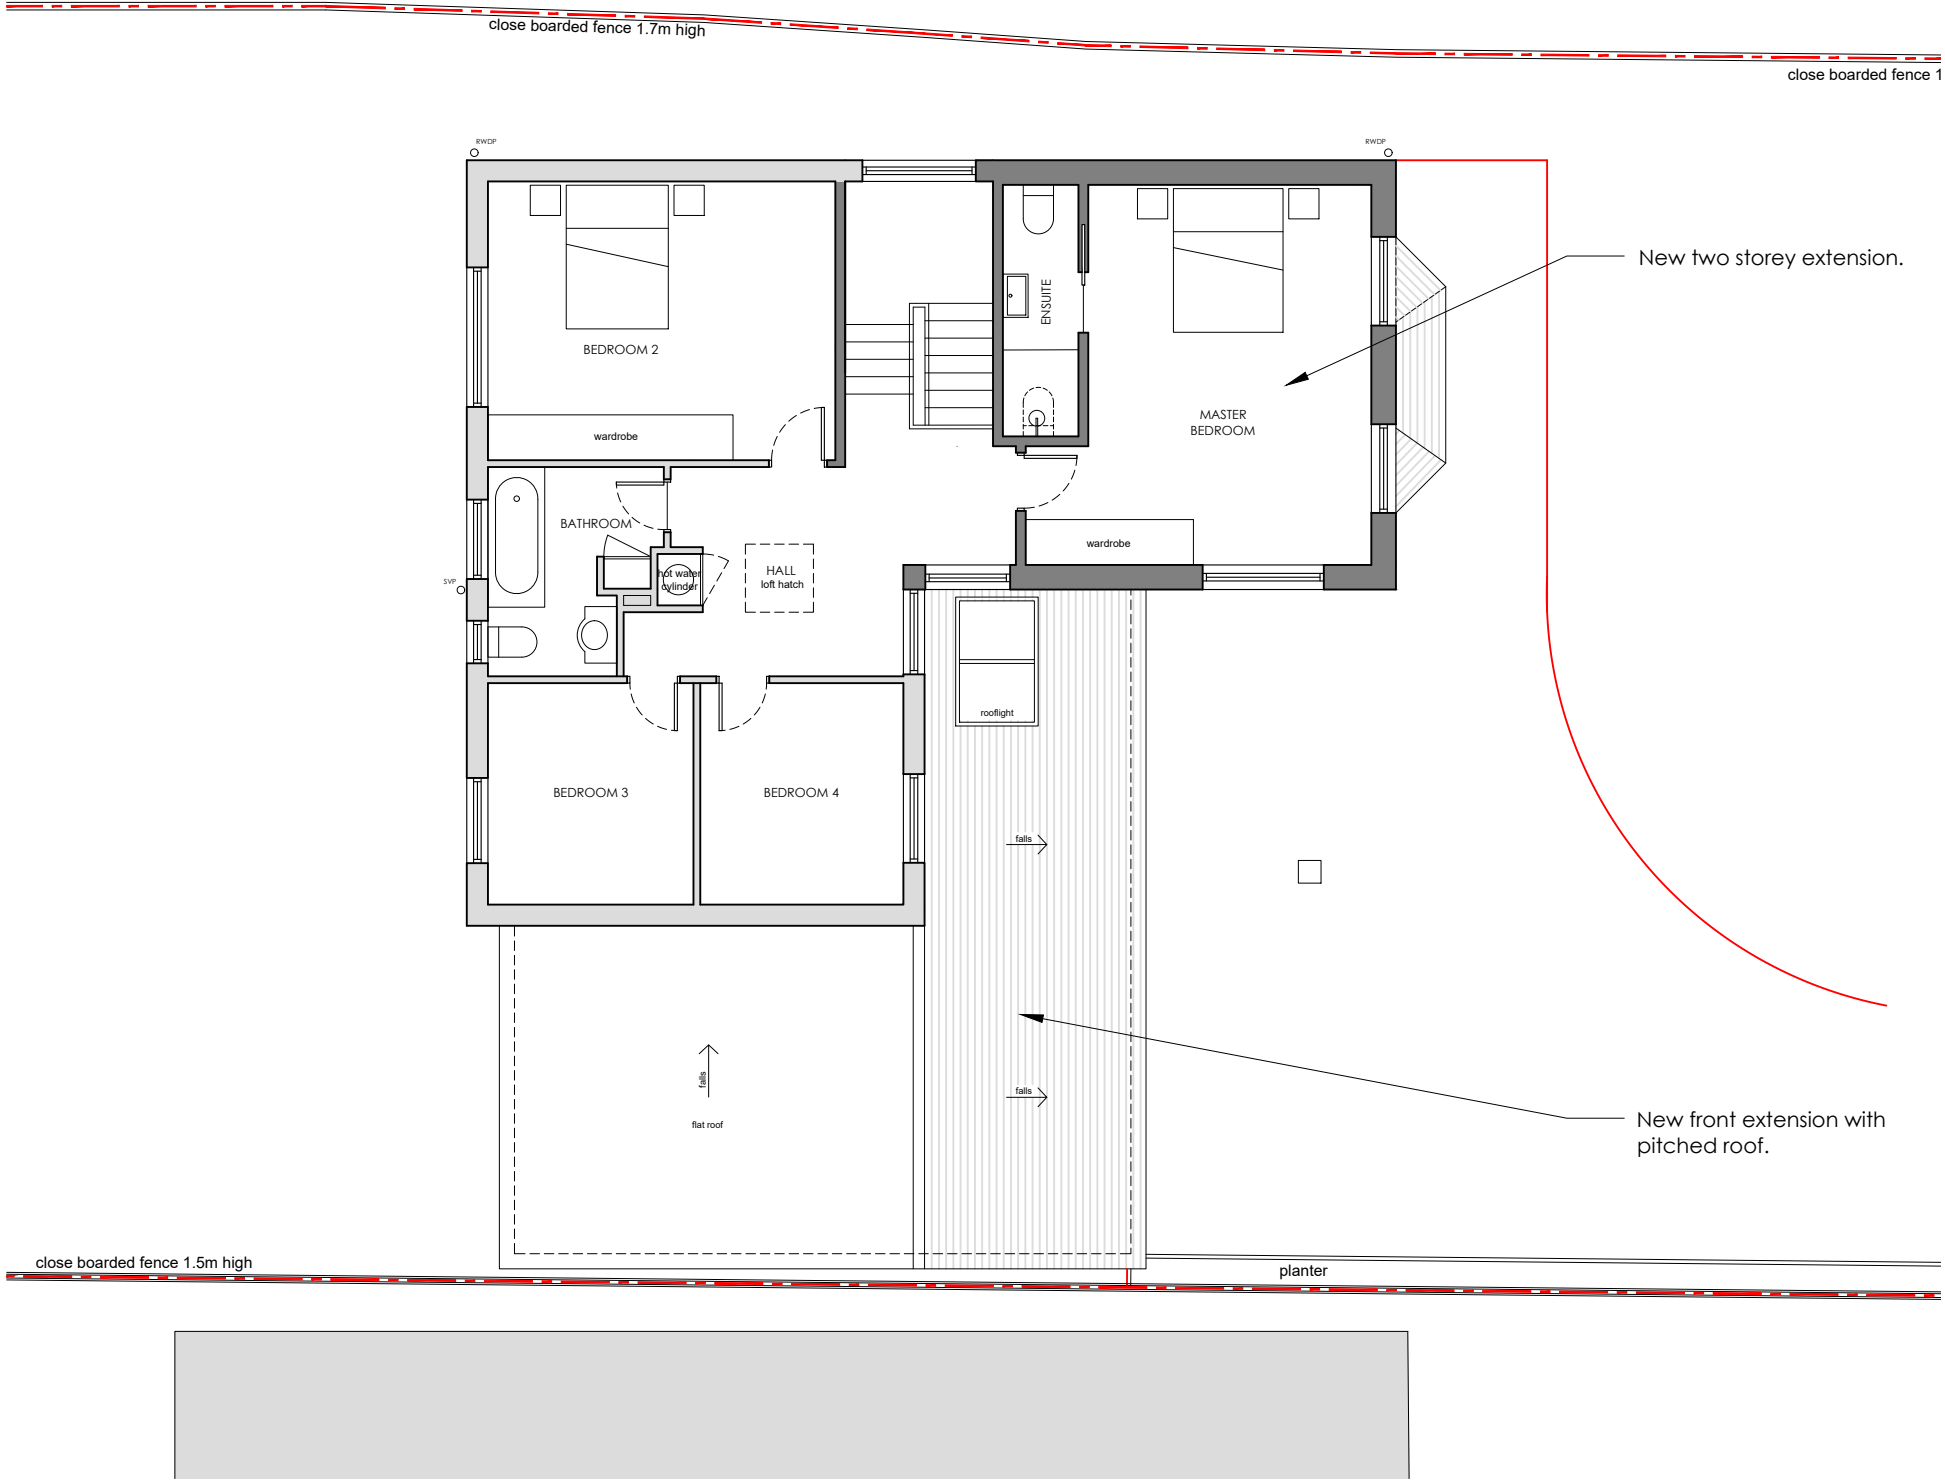

1 PROPOSED FIRST FLOOR PLAN
SCALE 1:100

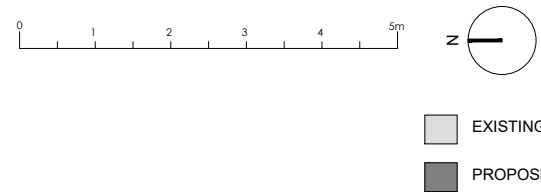

EXISTING
PROPOSED

REVISIONS

STATUS		PROJECT	
AS PROPOSED		COURTLANDS, SANDY LANE	
		TITLE	
		PROPOSED FIRST FLOOR PLAN	
SCALE	DATE	DRAWING NUMBER	REV
1:100	2025.11.12	202	*

VICTORIA MUSTARD ARCHITECT
135 Crawley Down Road, Felbridge, East Grinstead RH19 2PS
Mob 07779 245 093 vicki@victoriarmustardarchitects.com