






1 PROPOSED FRONT ELEVATION
SCALE 1:100

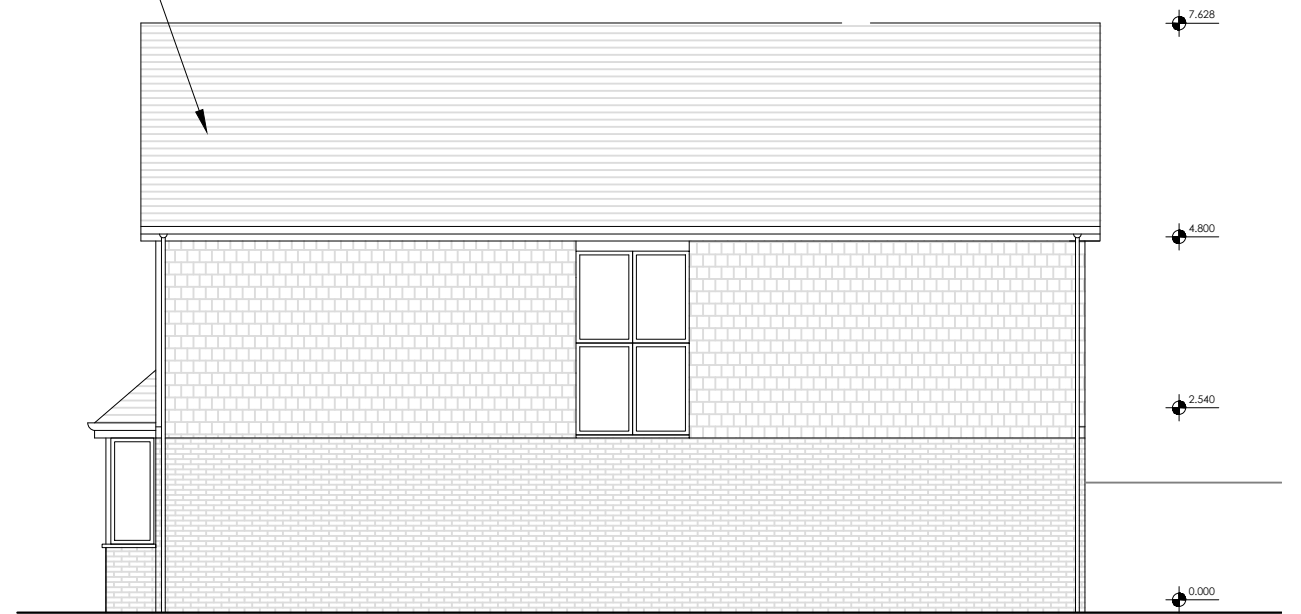

2 PROPOSED SIDE ELEVATION
SCALE 1:100

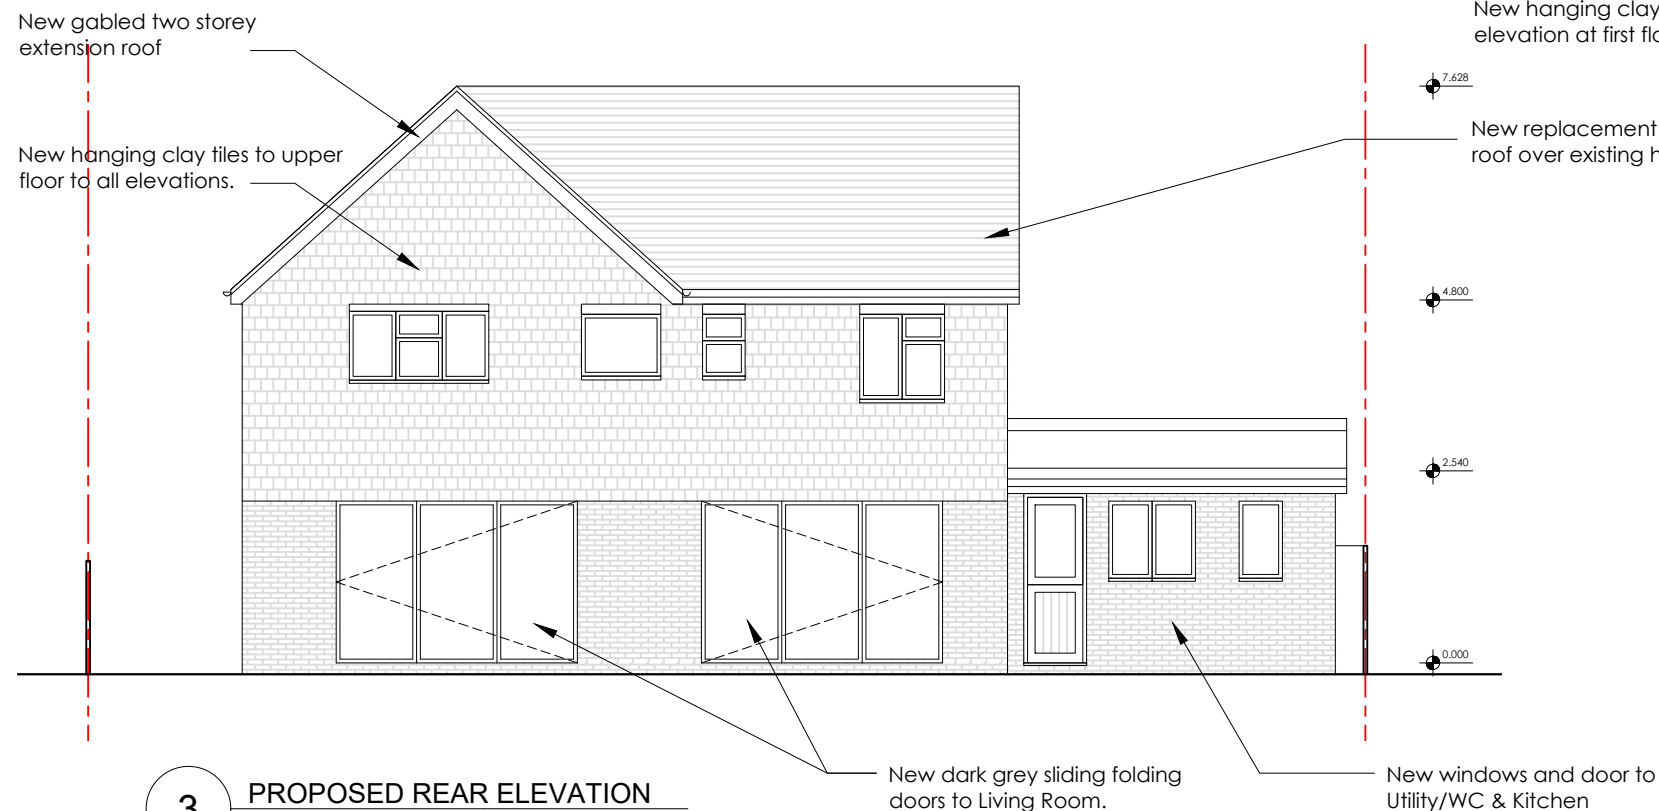

3 PROPOSED REAR ELEVATION
SCALE 1:100

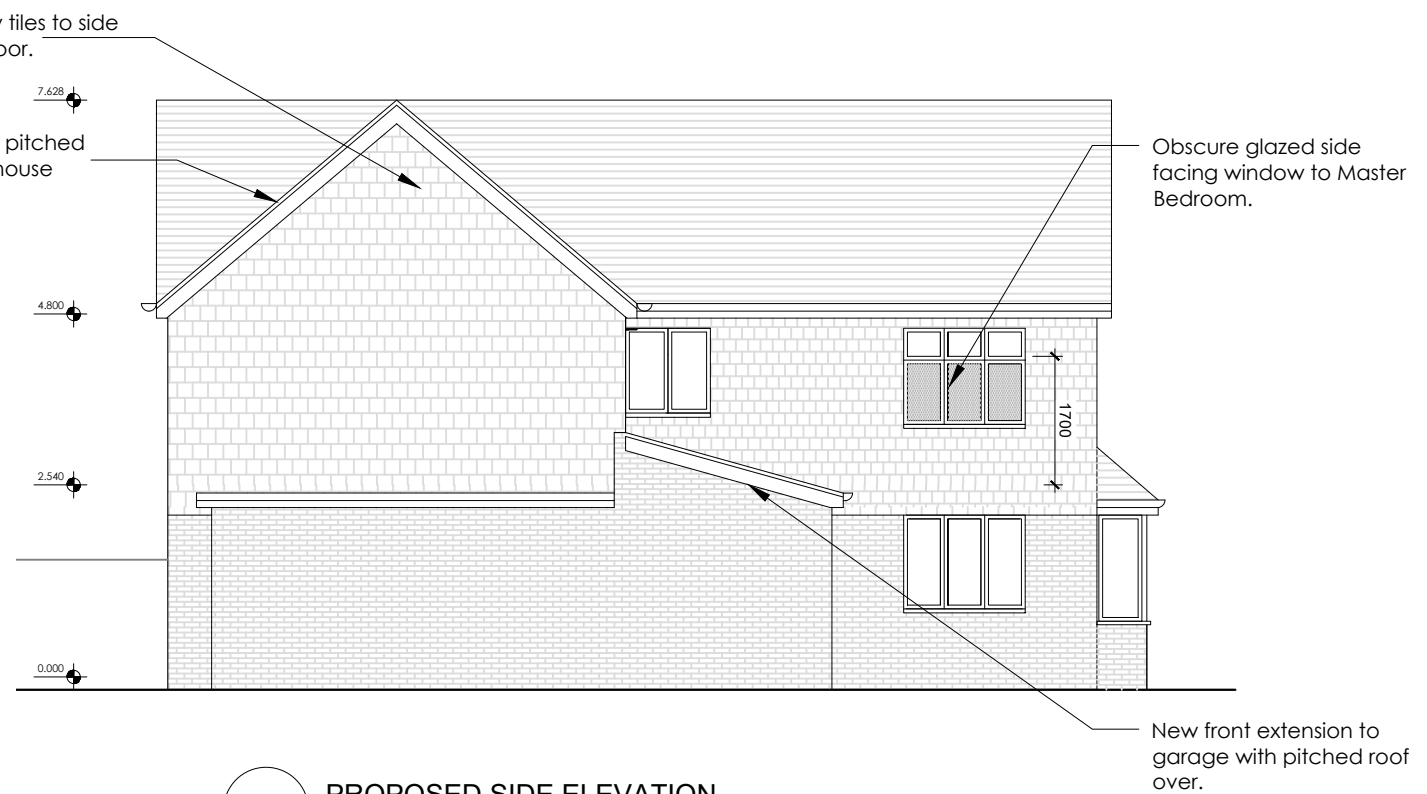

4 PROPOSED SIDE ELEVATION
SCALE 1:100



REVISIONS

STATUS		PROJECT	
AS PROPOSED		COURTLANDS, SANDY LANE	
		TITLE	
		PROPOSED ELEVATIONS	
SCALE	DATE	DRAWING NUMBER	REV
1:100	2025.11.12	204	*

VICTORIA MUSTARD ARCHITECT
135 Crawley Down Road, Felbridge, East Grinstead RH19 2PS
Mob 07779 245 093 vicki@victoriarmustardarchitects.com