


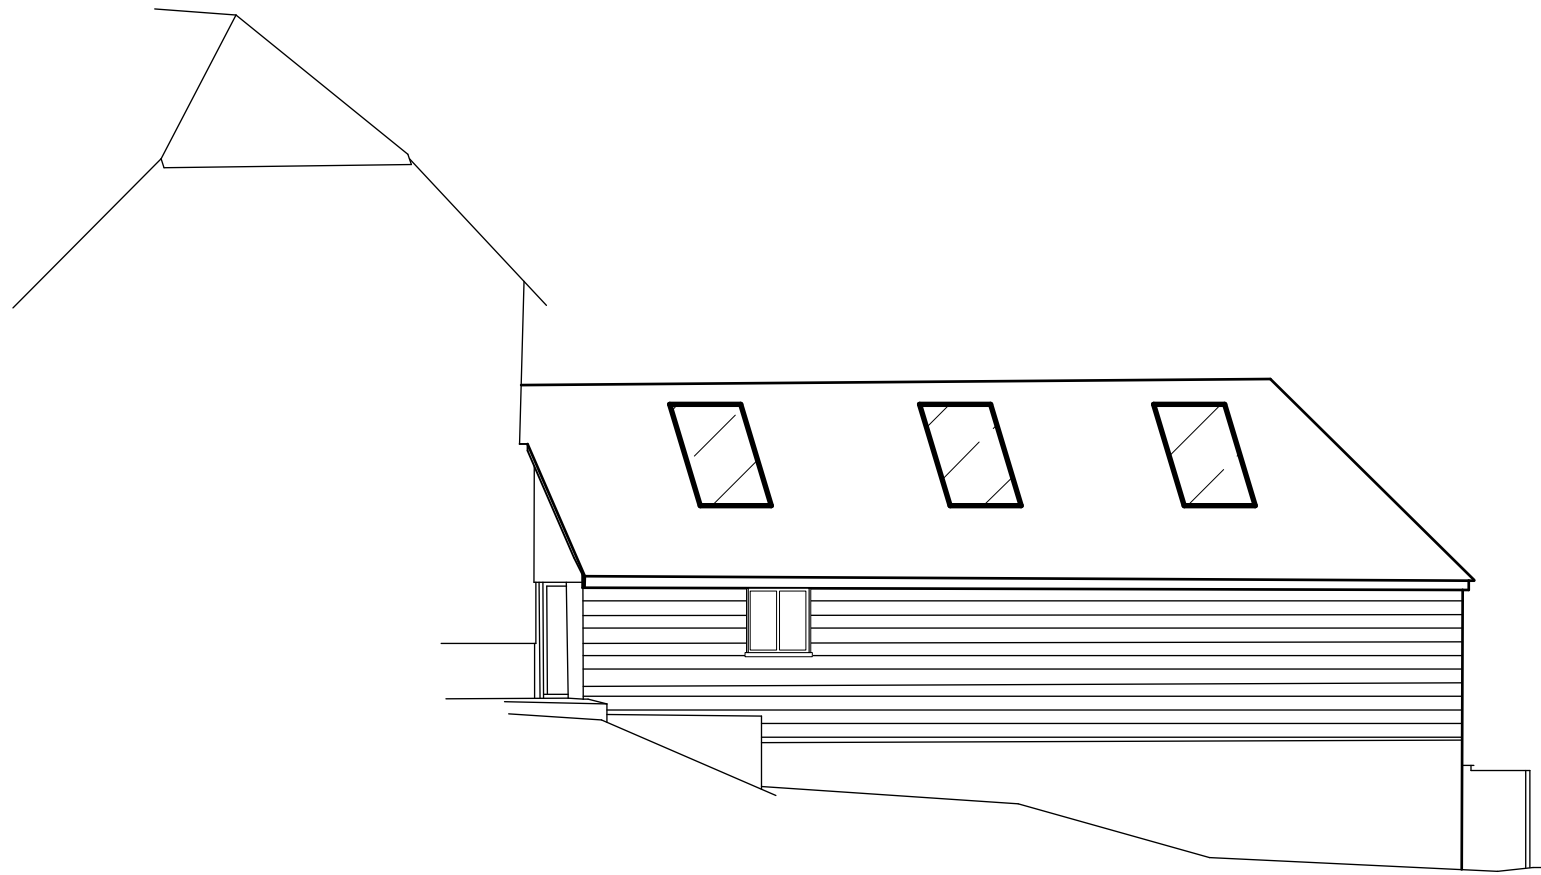

Part South Elevation (East Wing)

Great Thorndean Barn
Slough Green Lane
Warninglid
RH17 5SL

Proposed South Elevation

Scale 1:100 on A3
07/05/2025