




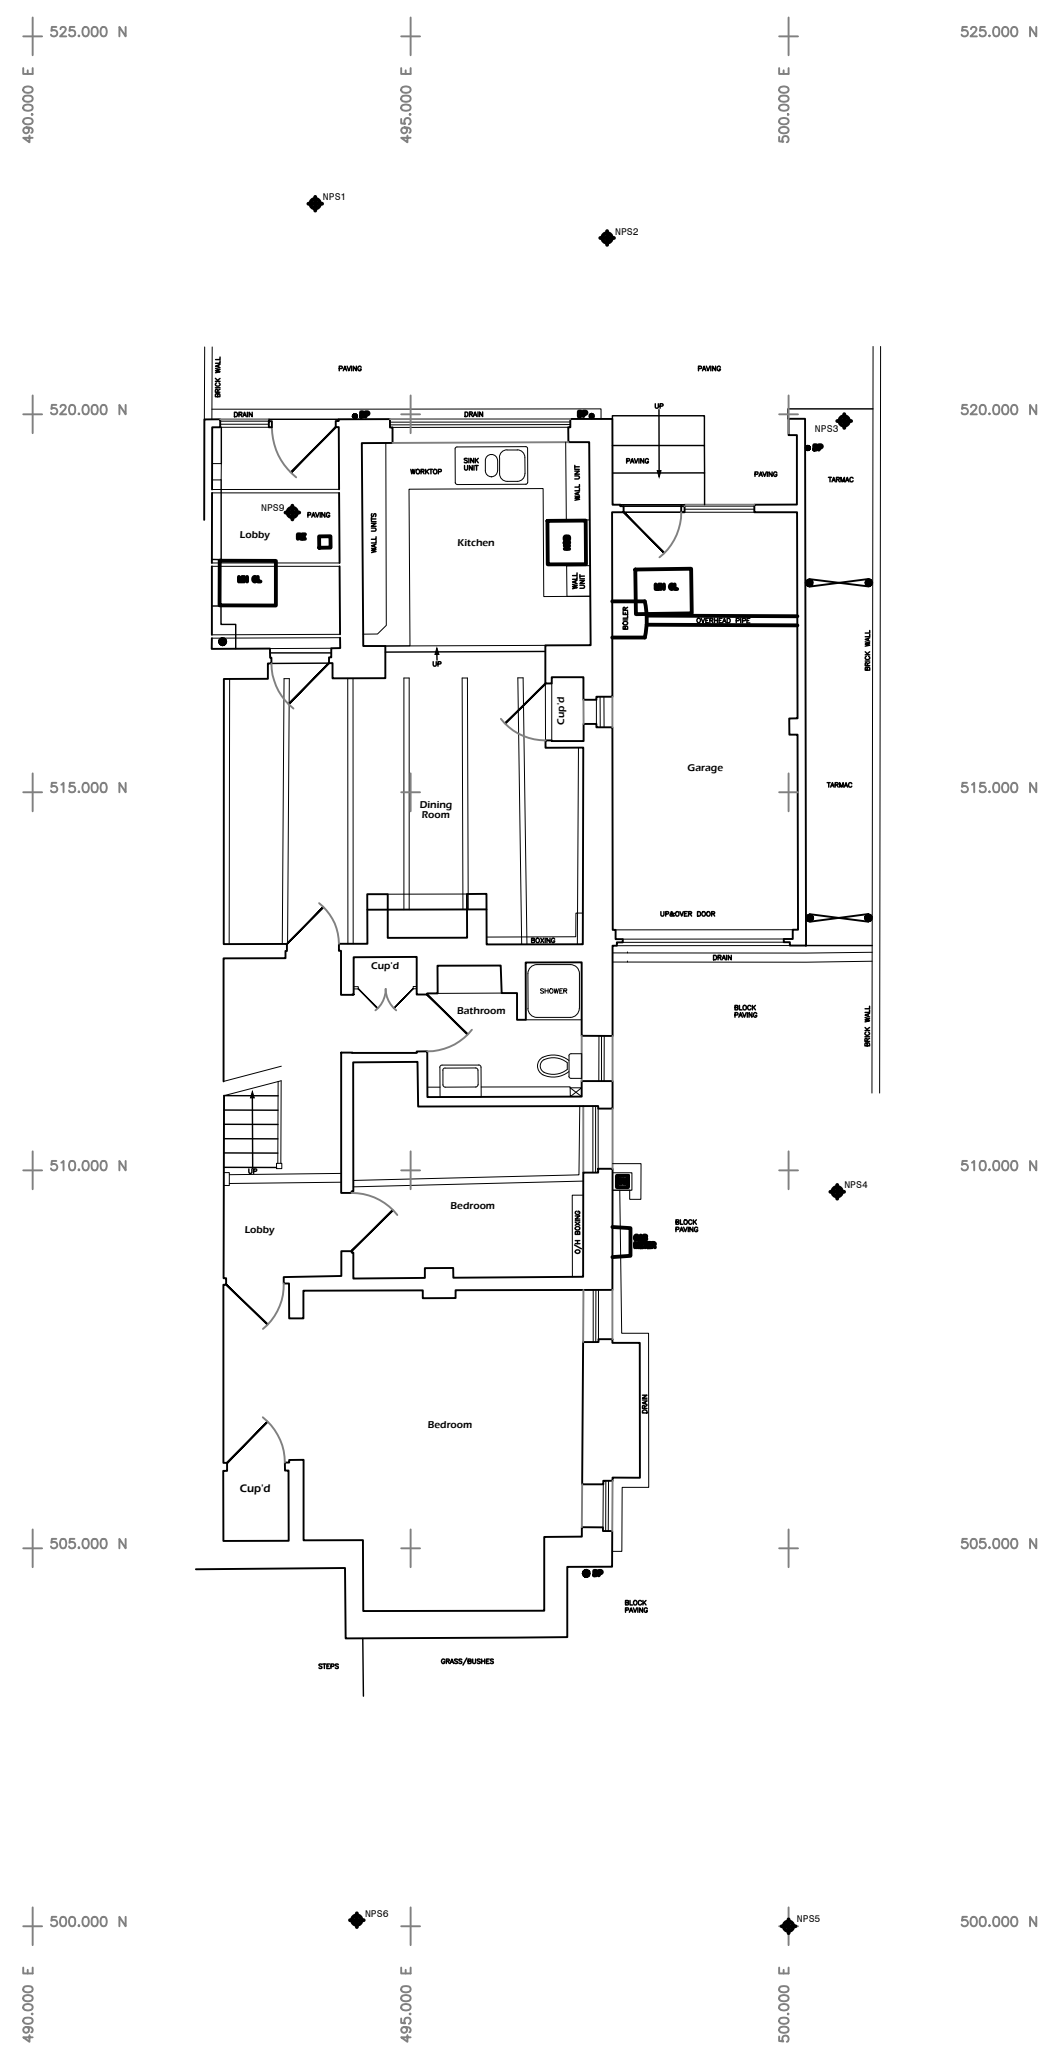


EXISTING LOWER GROUND FLOOR

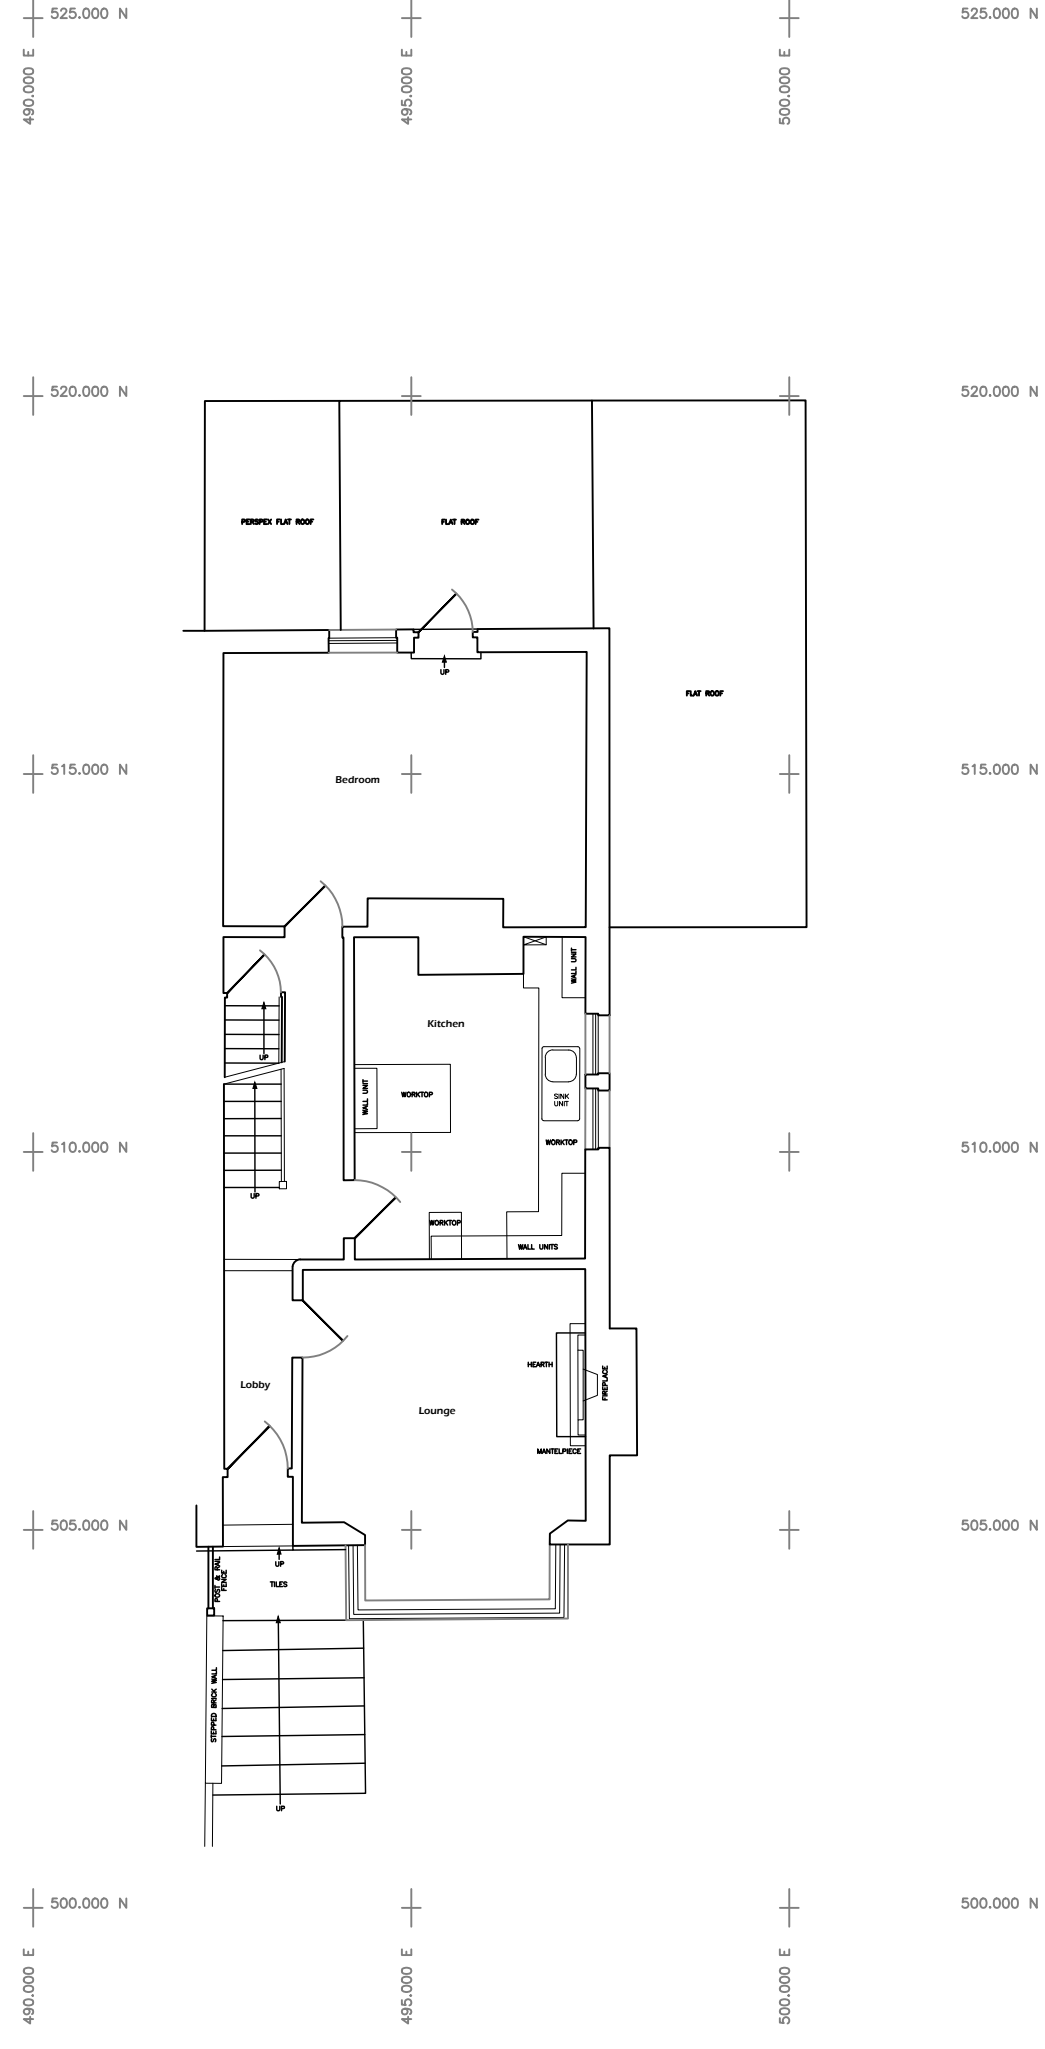


EXISTING GROUND FLOOR

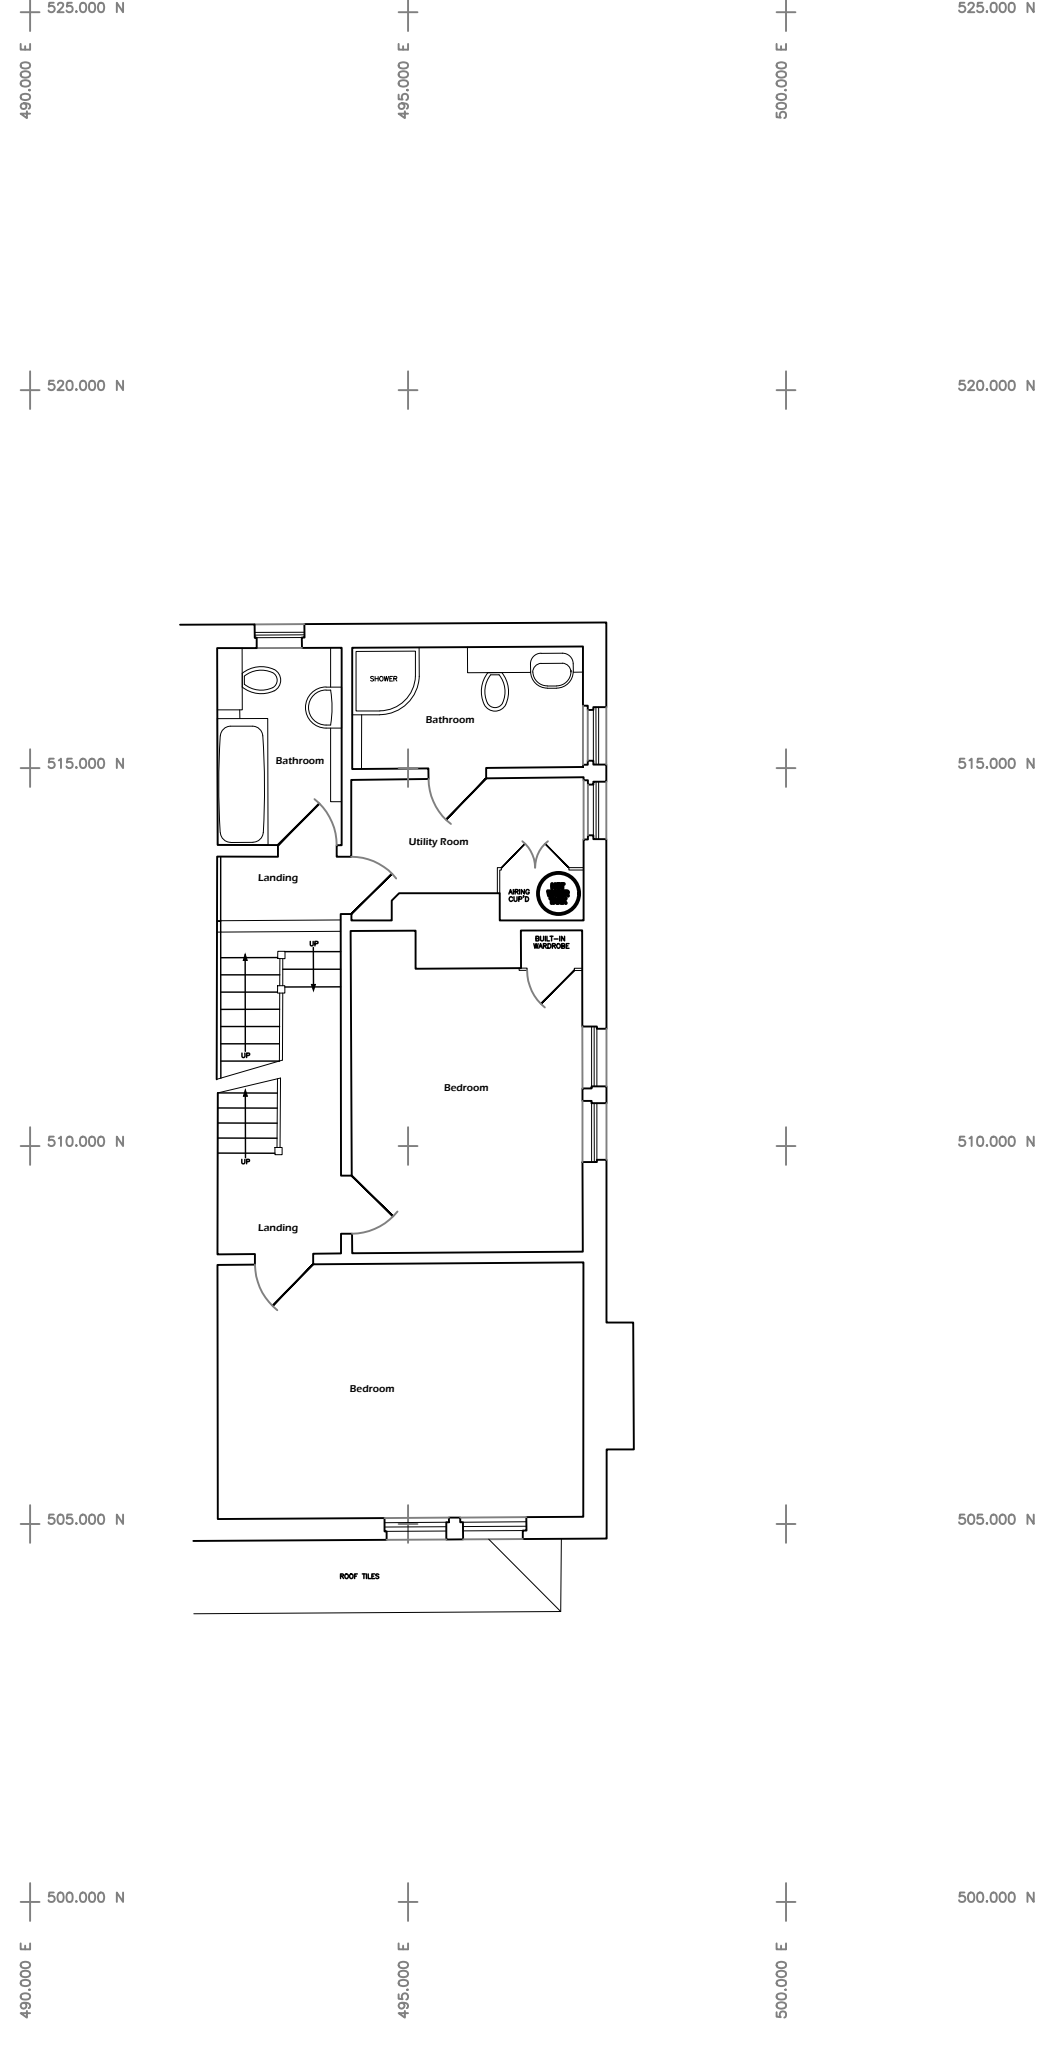

EXISTING FIRST FLOOR

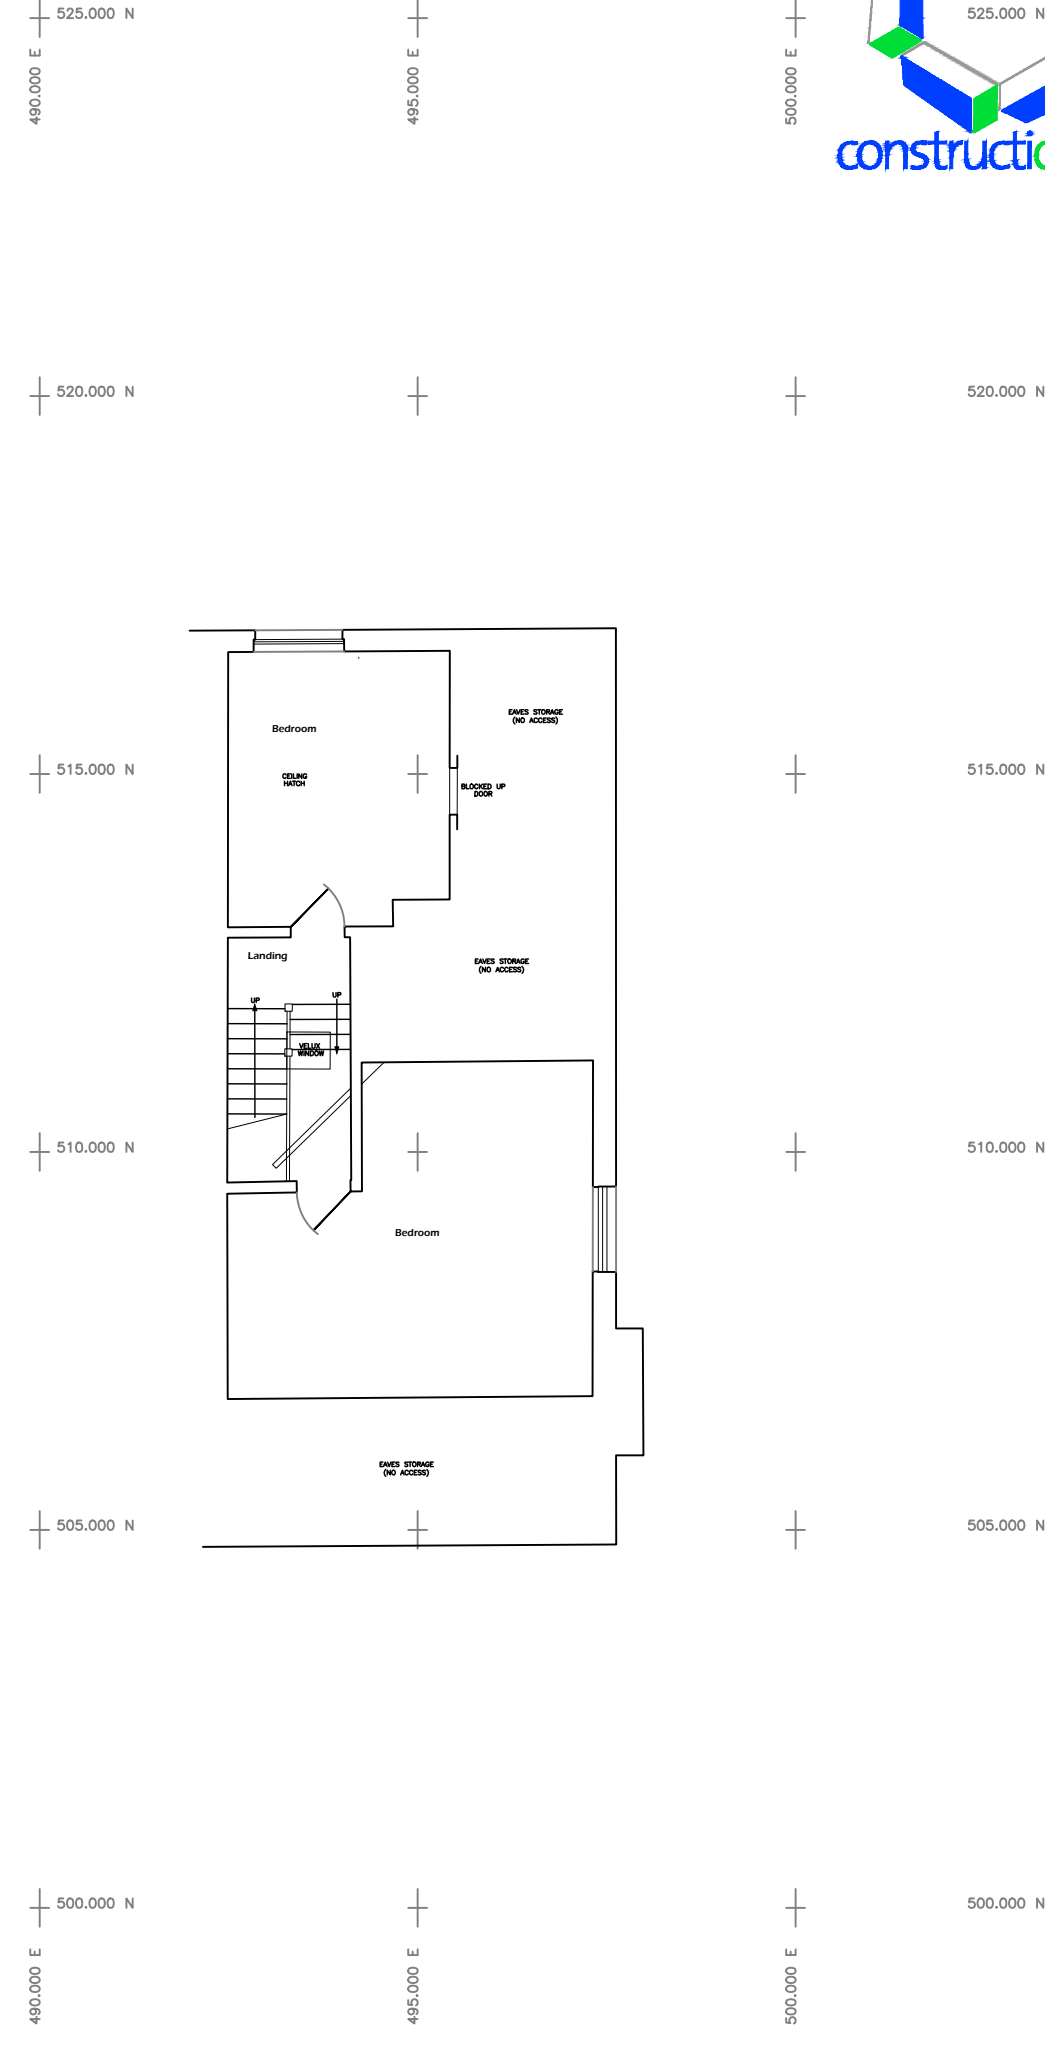

EXISTING SECOND FLOOR

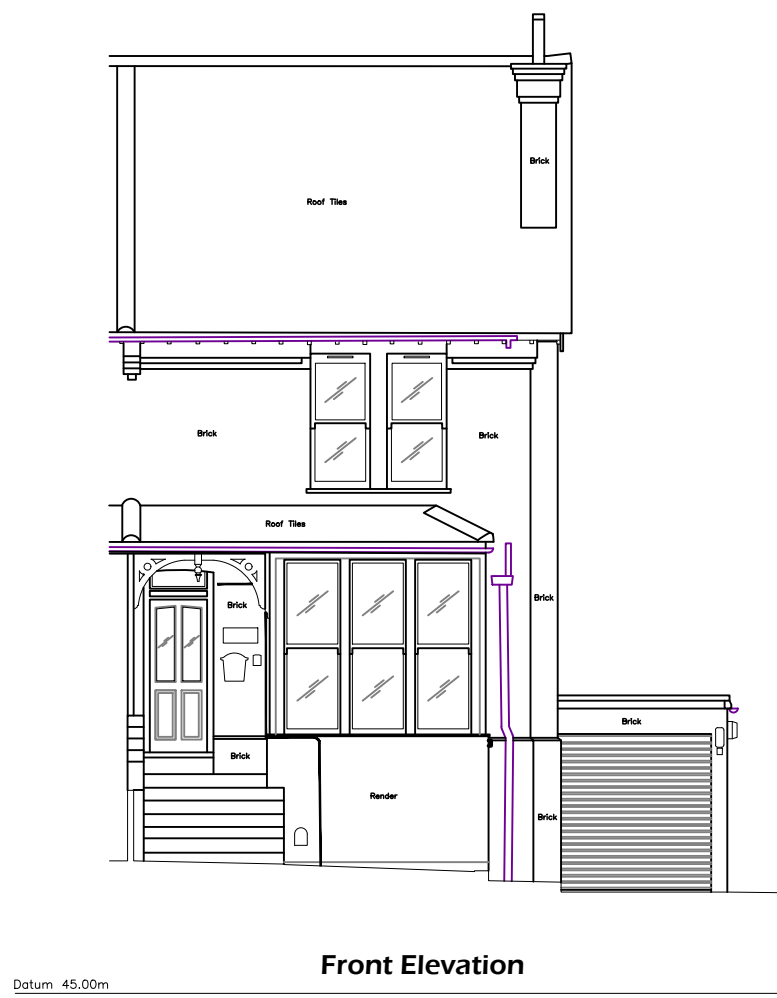


Datum 45.00m

Front Elevation




Datum 45.00m

Side Elevation

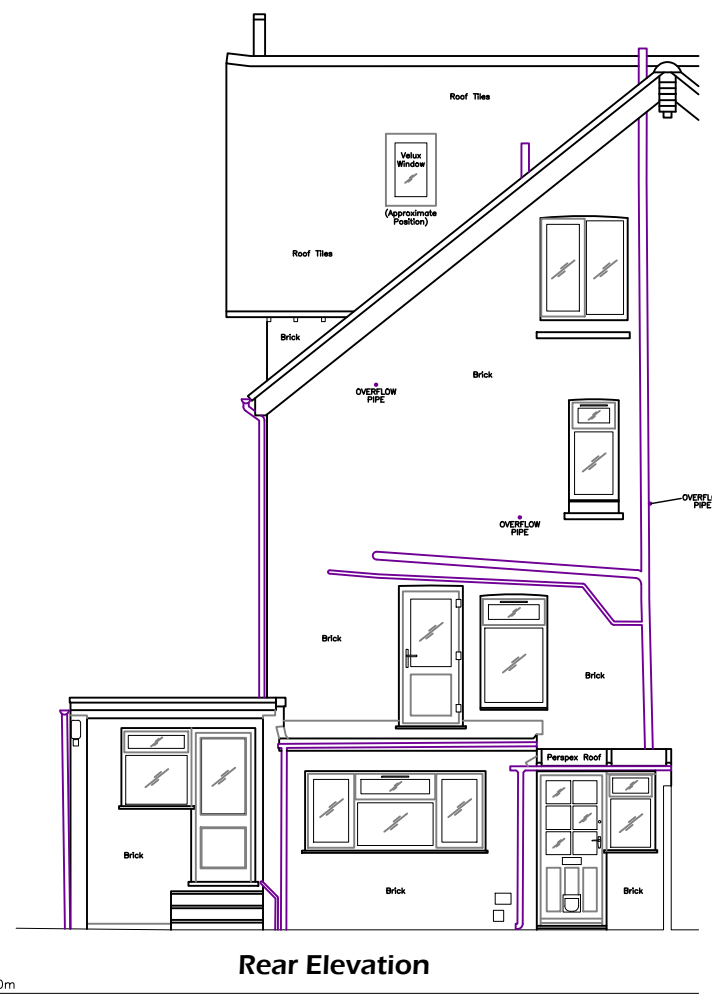

Datum 45.00m

Rear Elevation

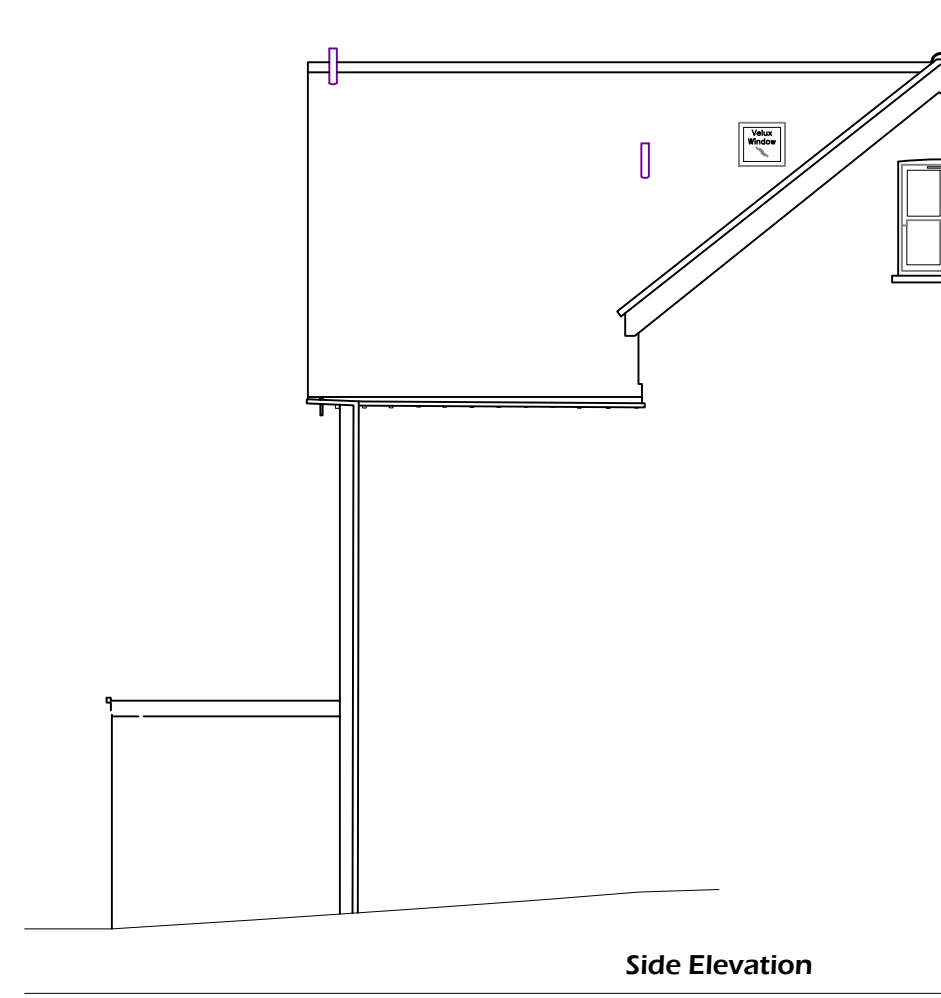

Side Elevation

Project
Proposed Extension & Alterations
75 Mill Road
Burgess Hill
West Sussex
RH15 8DY

Drawing
Existing, Floor Plans & Elevations

Architects & Planning Consultants
Clock Tower House, Lewes Road
Lindfield, West Sussex, RH16 2LH
Telephone 01444 - 484711

Client
BCE Investments Limited

Drawing no.	date	scale	drawn
1925.M50	Oct 25	1:100	ARM
revisions			

©THE CONTRACTOR SHOULD CHECK ALL DIMENSIONS ON SITE.
NO DIMENSIONS TO BE SCALED FROM DRAWINGS.
IT IS THE CONTRACTORS RESPONSIBILITY TO ENSURE COMPLIANCE
WITH BUILDING REGULATIONS.