


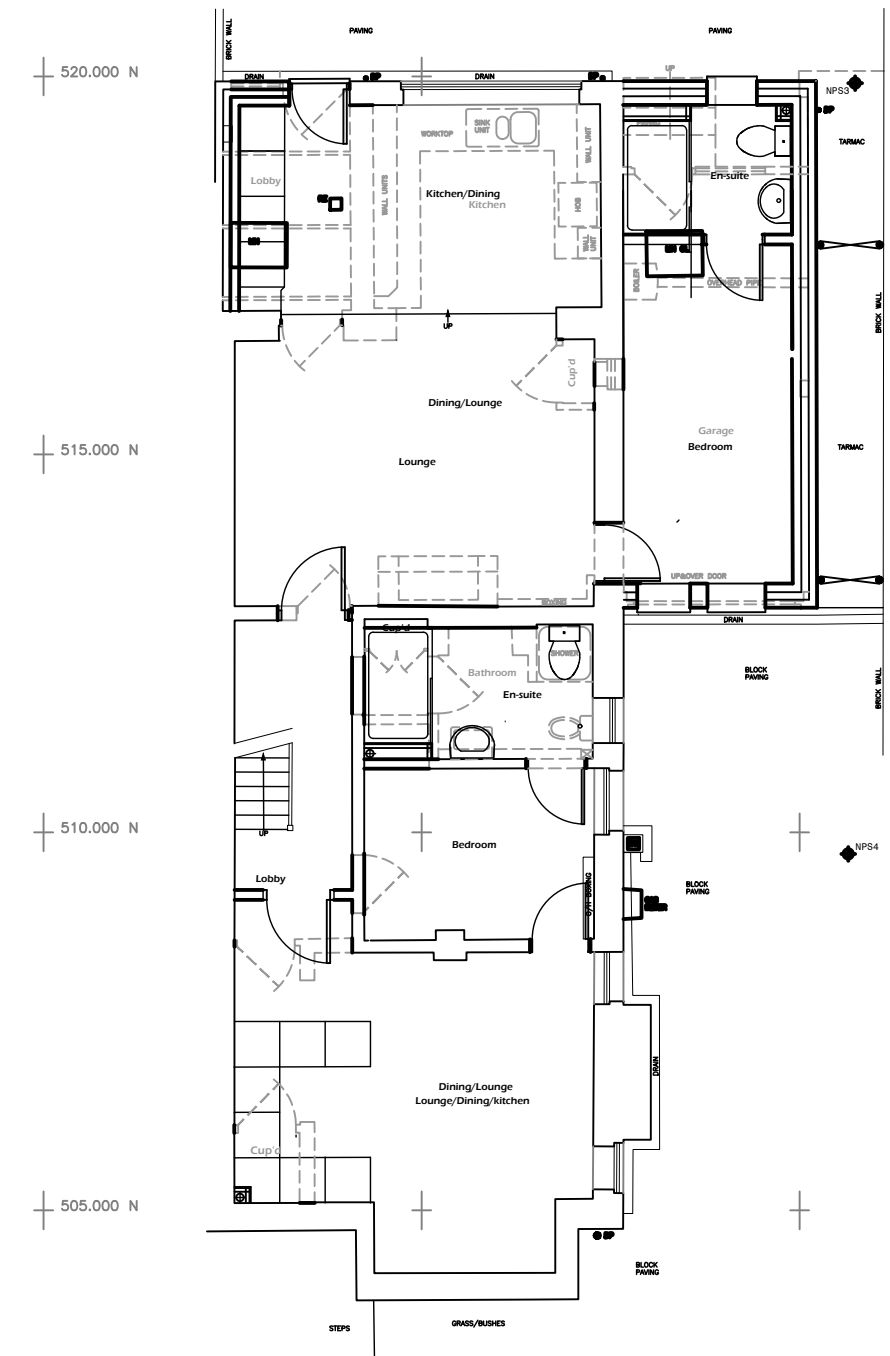


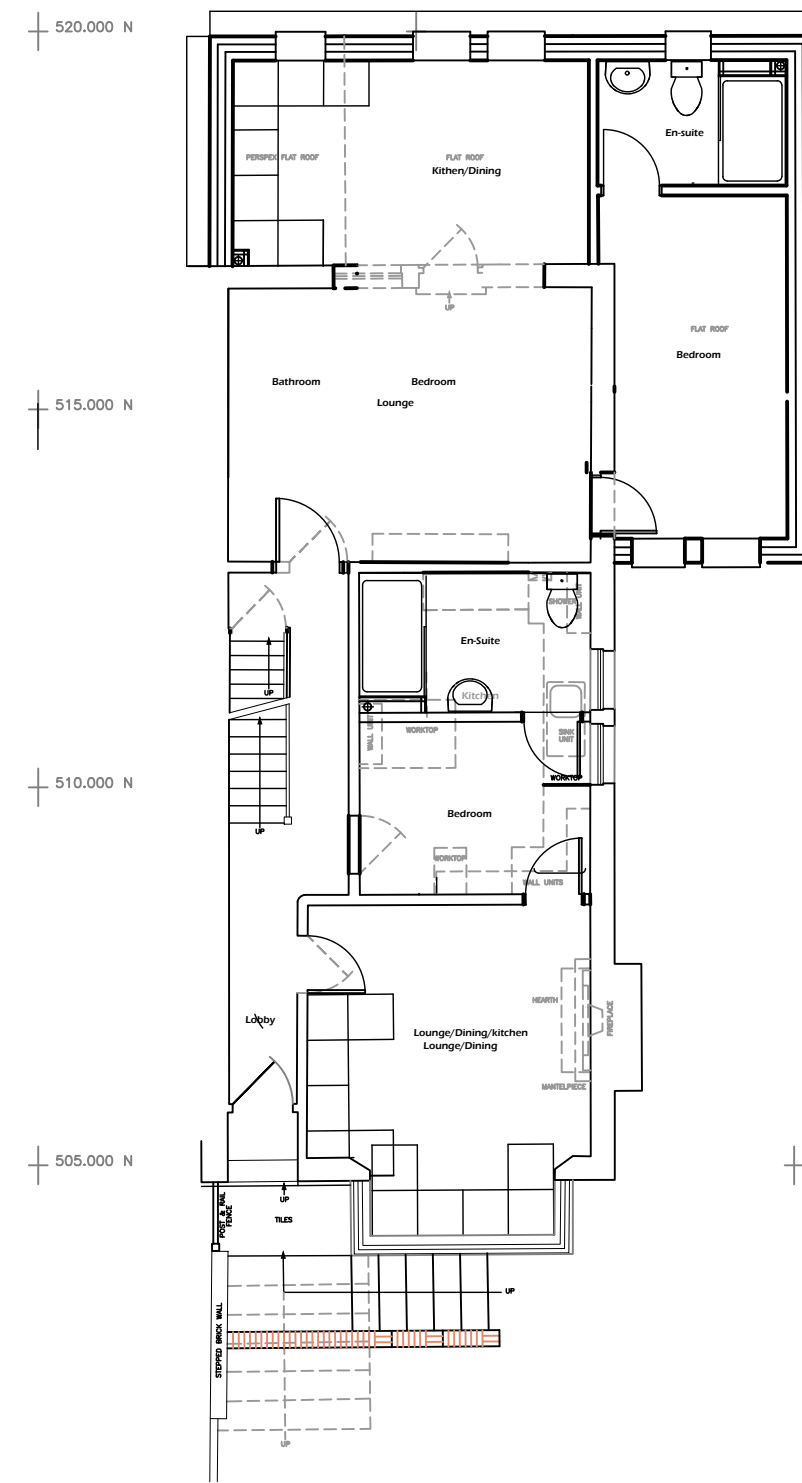


PROPOSED LOWER GROUND FLOOR

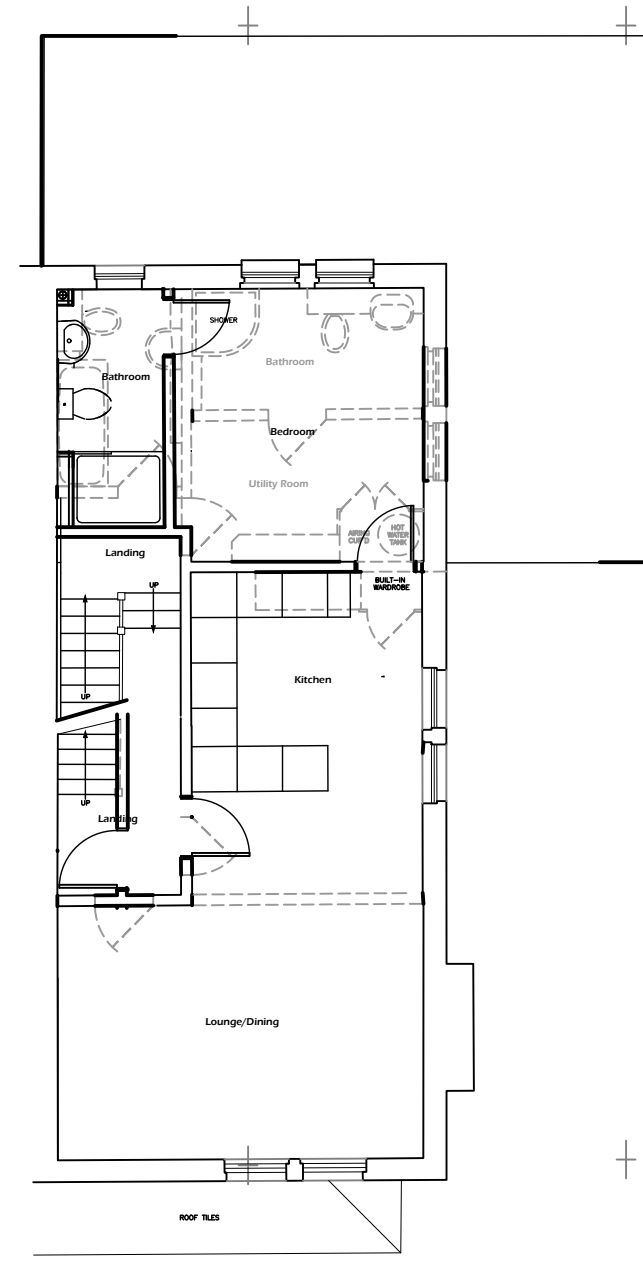


PROPOSED GROUND FLOOR

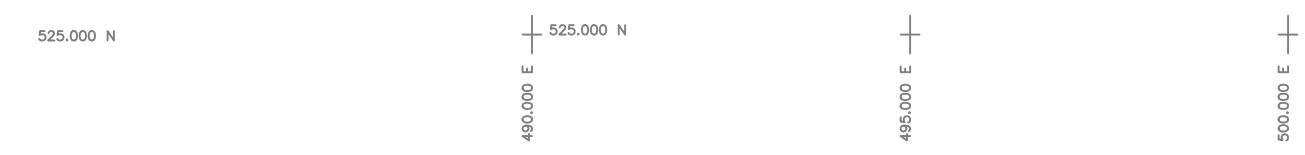

PROPOSED FIRST FLOOR

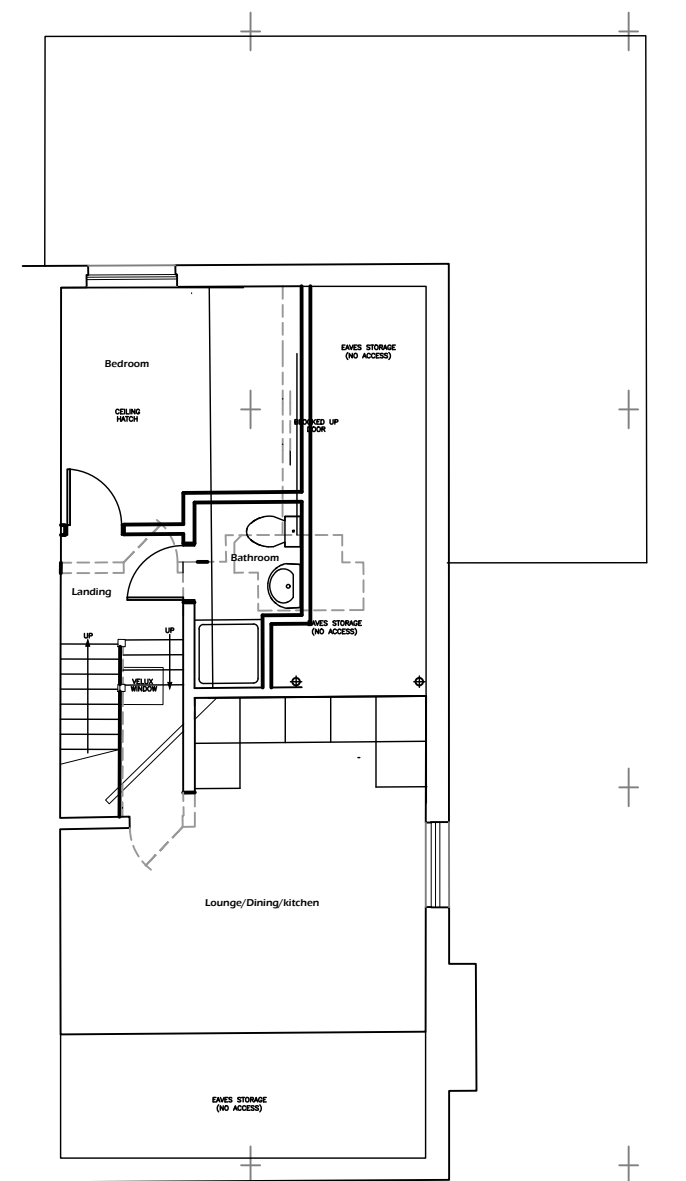



PROPOSED SECOND FLOOR

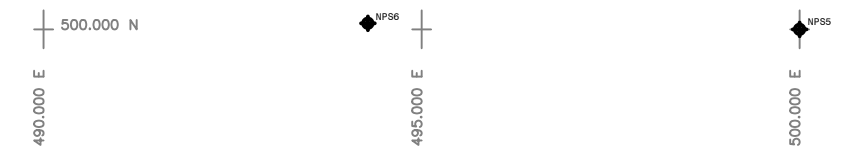


PROPOSED FRONT ELEVATION




PROPOSED SIDE ELEVATION

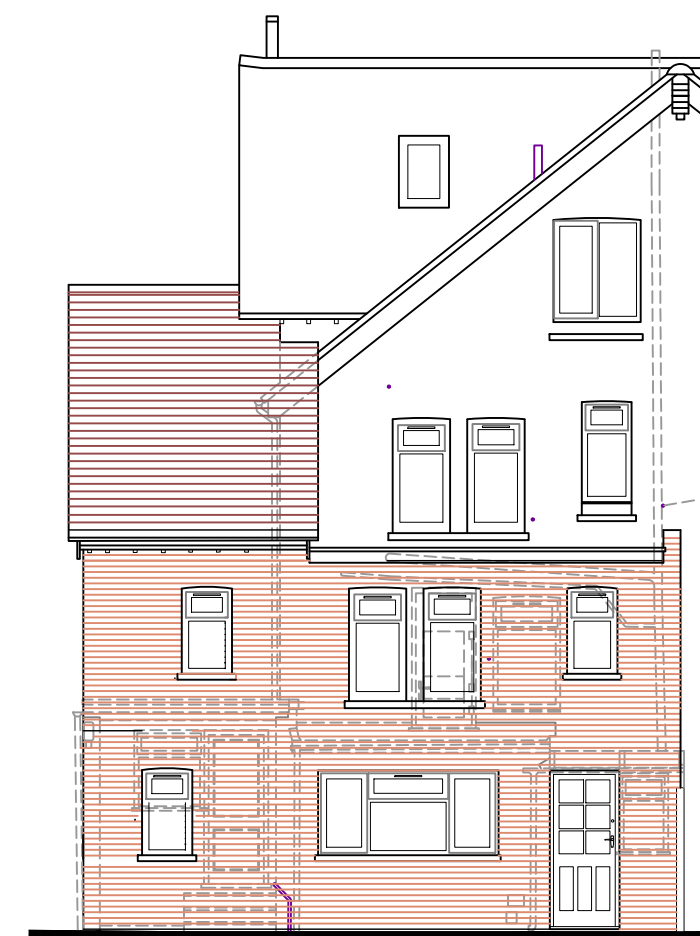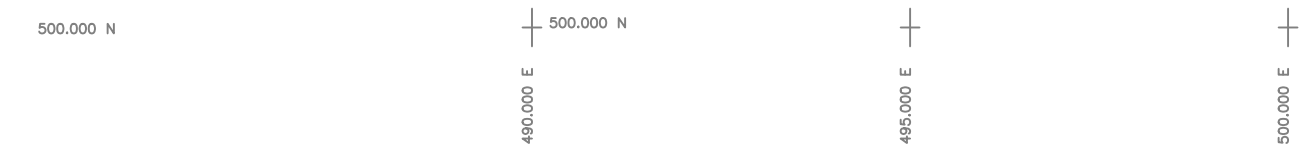

PROPOSED REAR ELEVATION

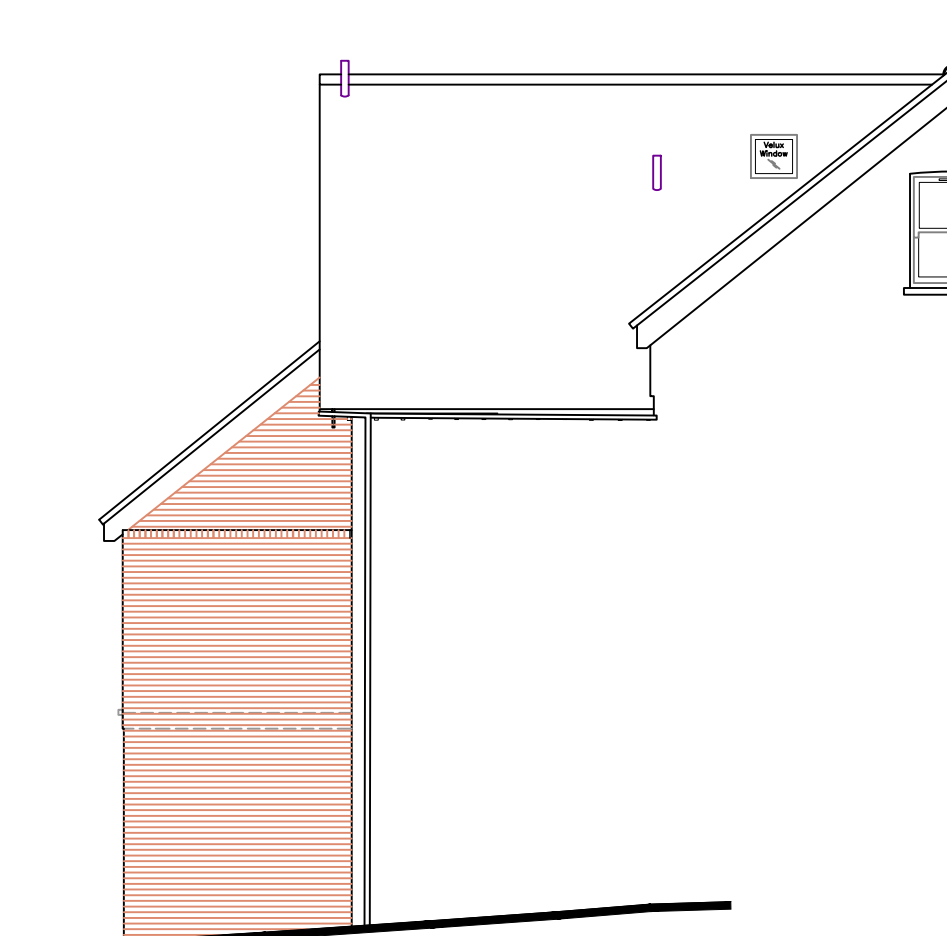

PROPOSED SIDE ELEVATION

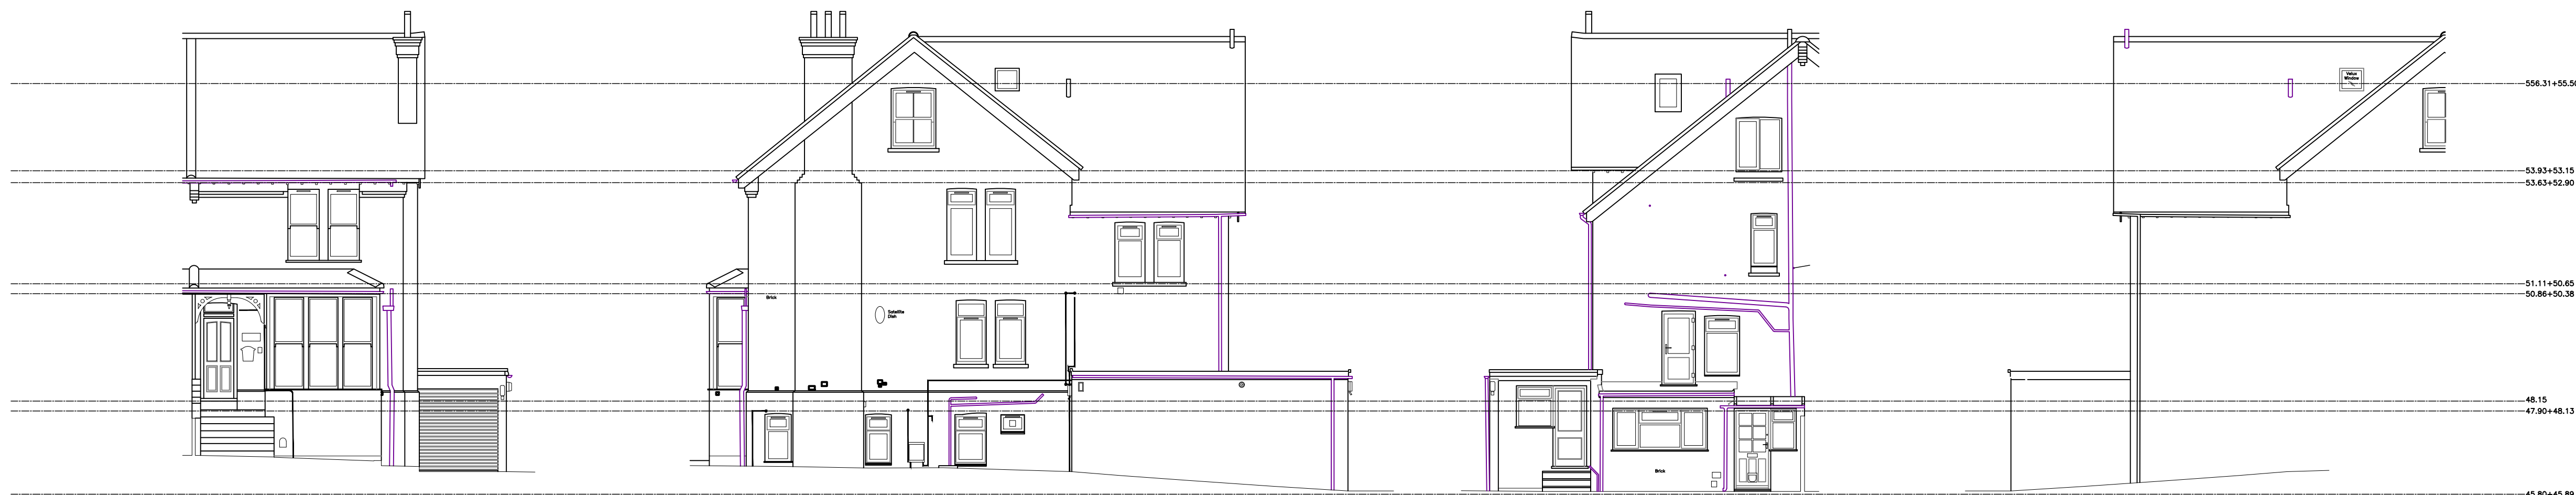

EXISTING FRONT ELEVATION

EXISTING SIDE ELEVATION

EXISTING REAR ELEVATION

EXISTING SIDE ELEVATION

Project
Proposed Extension & Alterations
75 Mill Road
Burgess Hill
West Sussex
RH15 8DY

Drawing
Proposed Apartment Floor Layouts, Elevations &
Existing Elevations

Architects & Planning Consultants
Clock Tower House, Lewes Road
Lindfield, West Sussex. RH16 2LH
Telephone 01444 - 484711

Client
BCE Investments Limited

Drawing no.	date	scale	drawn
1925.P01	August 26	1:100	ARM
	revisions		

©THE CONTRACTOR SHOULD CHECK ALL DIMENSIONS ON SITE.
NO DIMENSIONS TO BE SCALED FROM DRAWINGS.
IT IS THE CONTRACTORS RESPONSIBILITY TO ENSURE COMPLIANCE
WITH BUILDING REGULATIONS.