

Key


2B3P

Site Boundary


Residential Bins - Recycling & General Waste

Residential Bin - Shared Food Waste

Fine Baps Bins

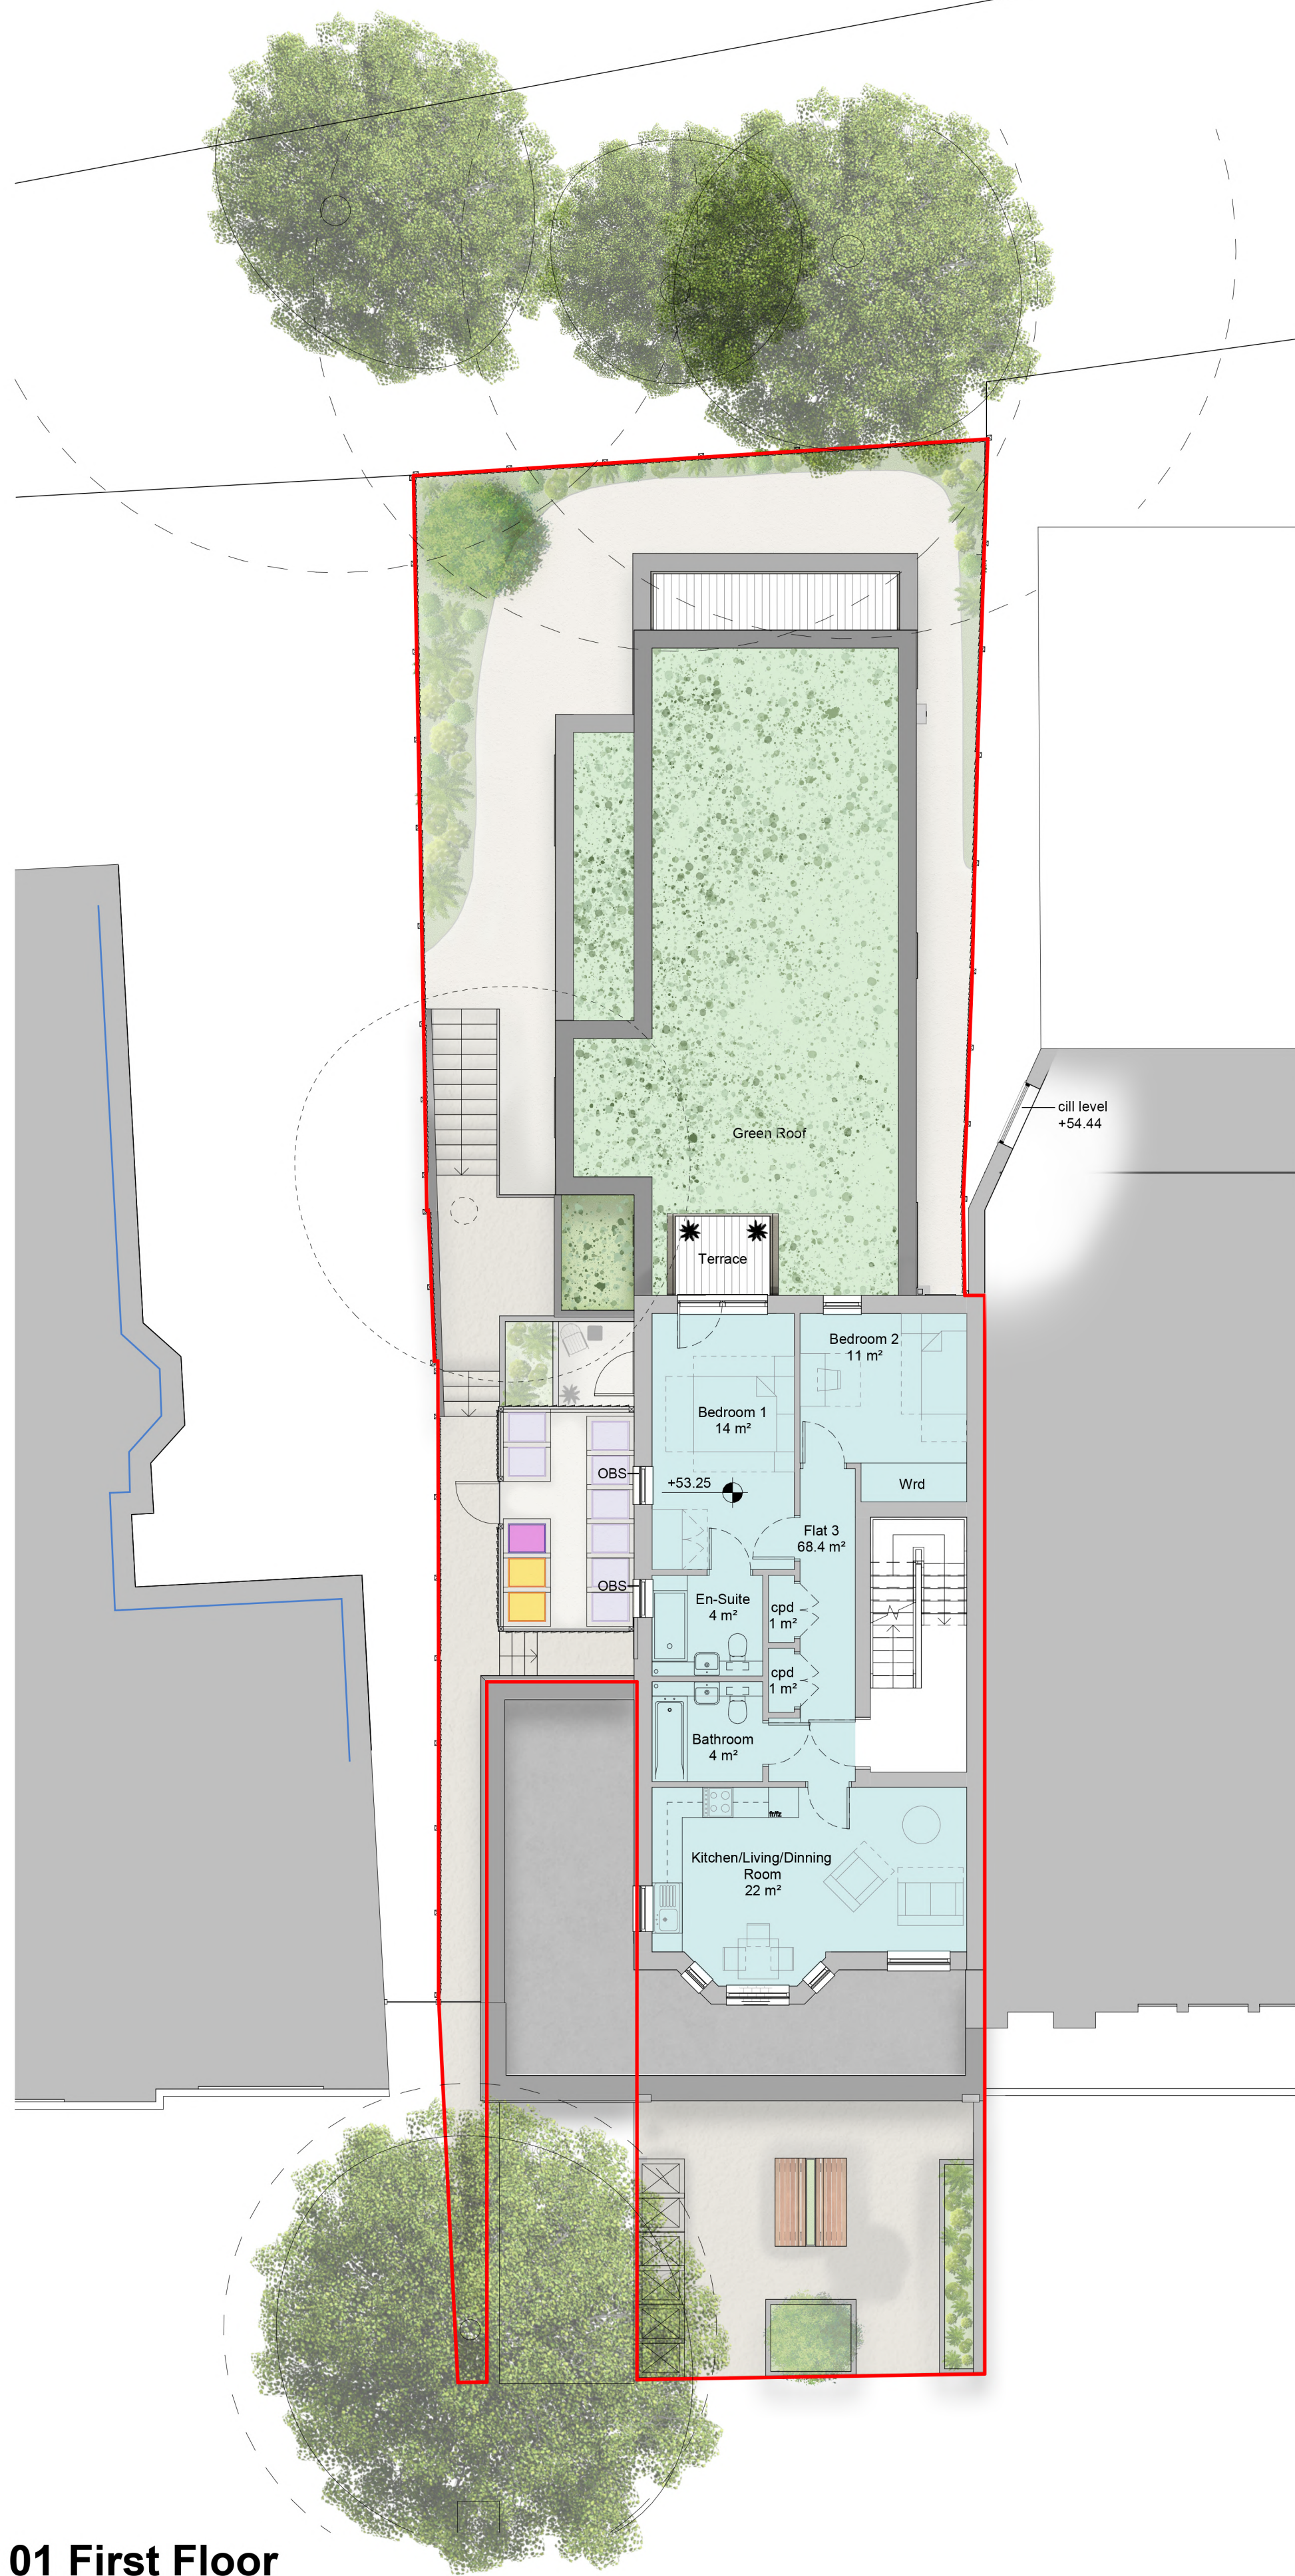

01 First Floor
1 : 100

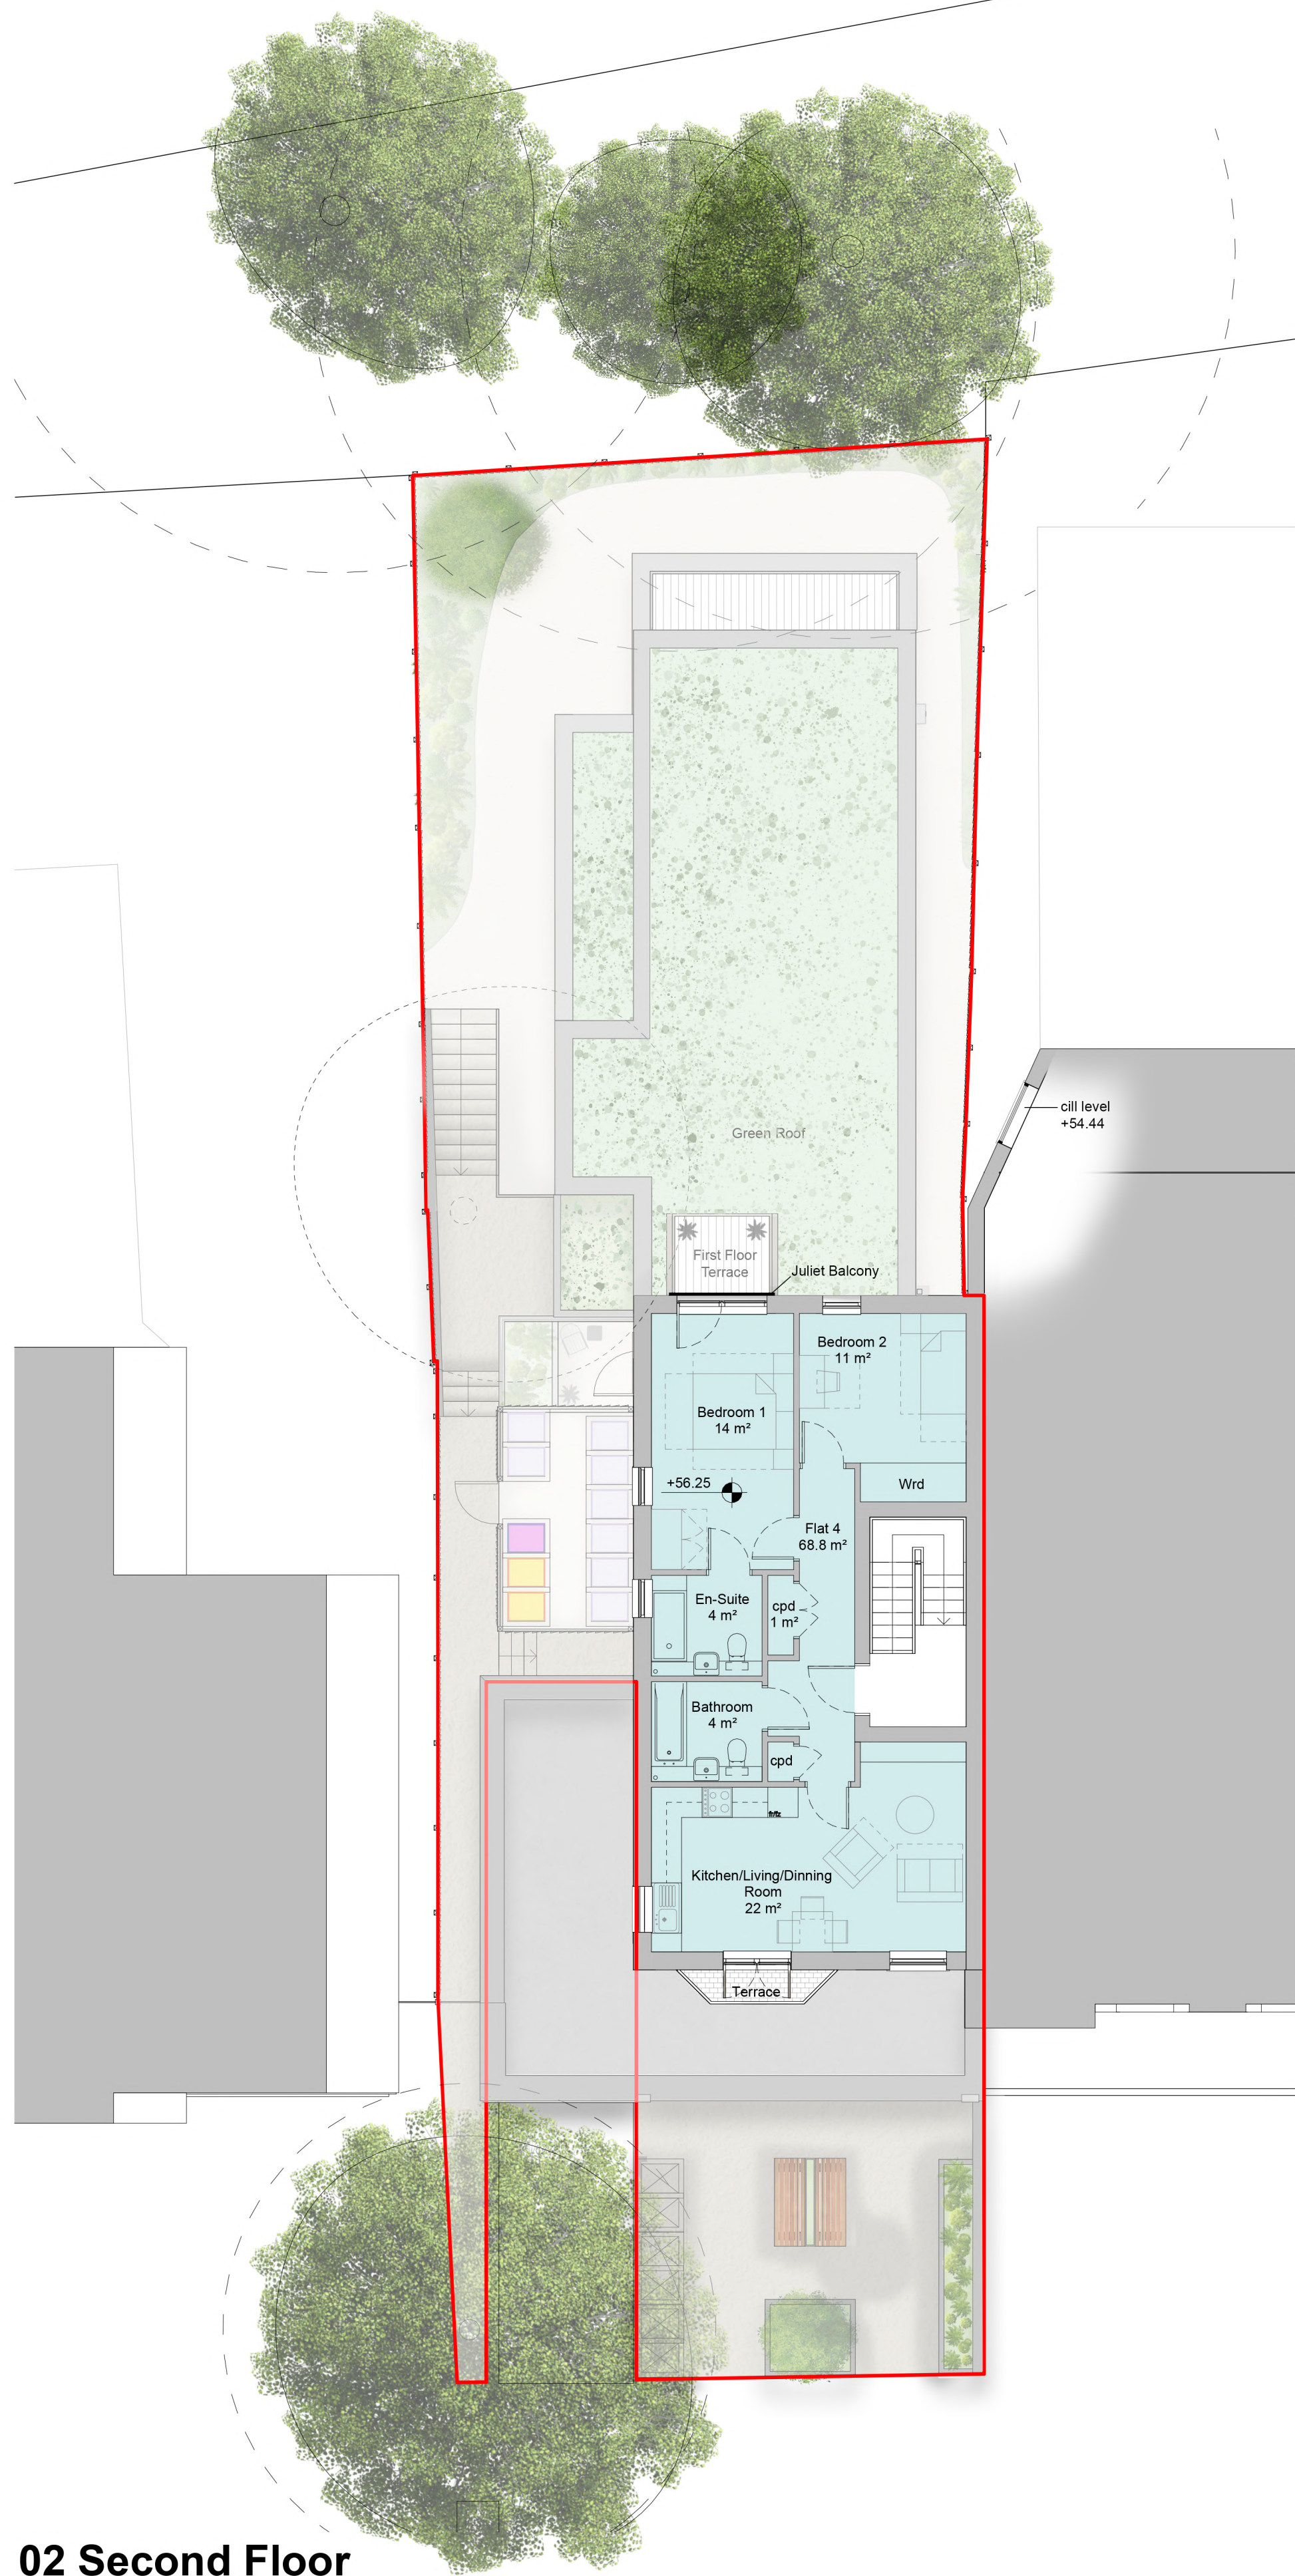

02 Second Floor
1 : 100

D	24/09/26	Post-submission updates 2	EB	MG
C	11/09/26	Post-submission updates	EB	MG
B	02/04/26	Presentation Amendments	EB	MG
A	18/03/26	Layout Updates	EB	MG
Rev	Date	Revision Details	Dr	Ch



Client Name
ROBLEWOOD ESTATES

Job Title
57 The Broadway, Haywards Heath

Drawing Title
Proposed 1st & 2nd Floor Plans - Sheet 2

Scale
1:100 @ A1 / 1:200 @ A3

Drawn
AE

Checked
MG

Date
23.01.26

Project
7626

Drawing No
PL 08

Rev
D

Status

PRELIMINARY