



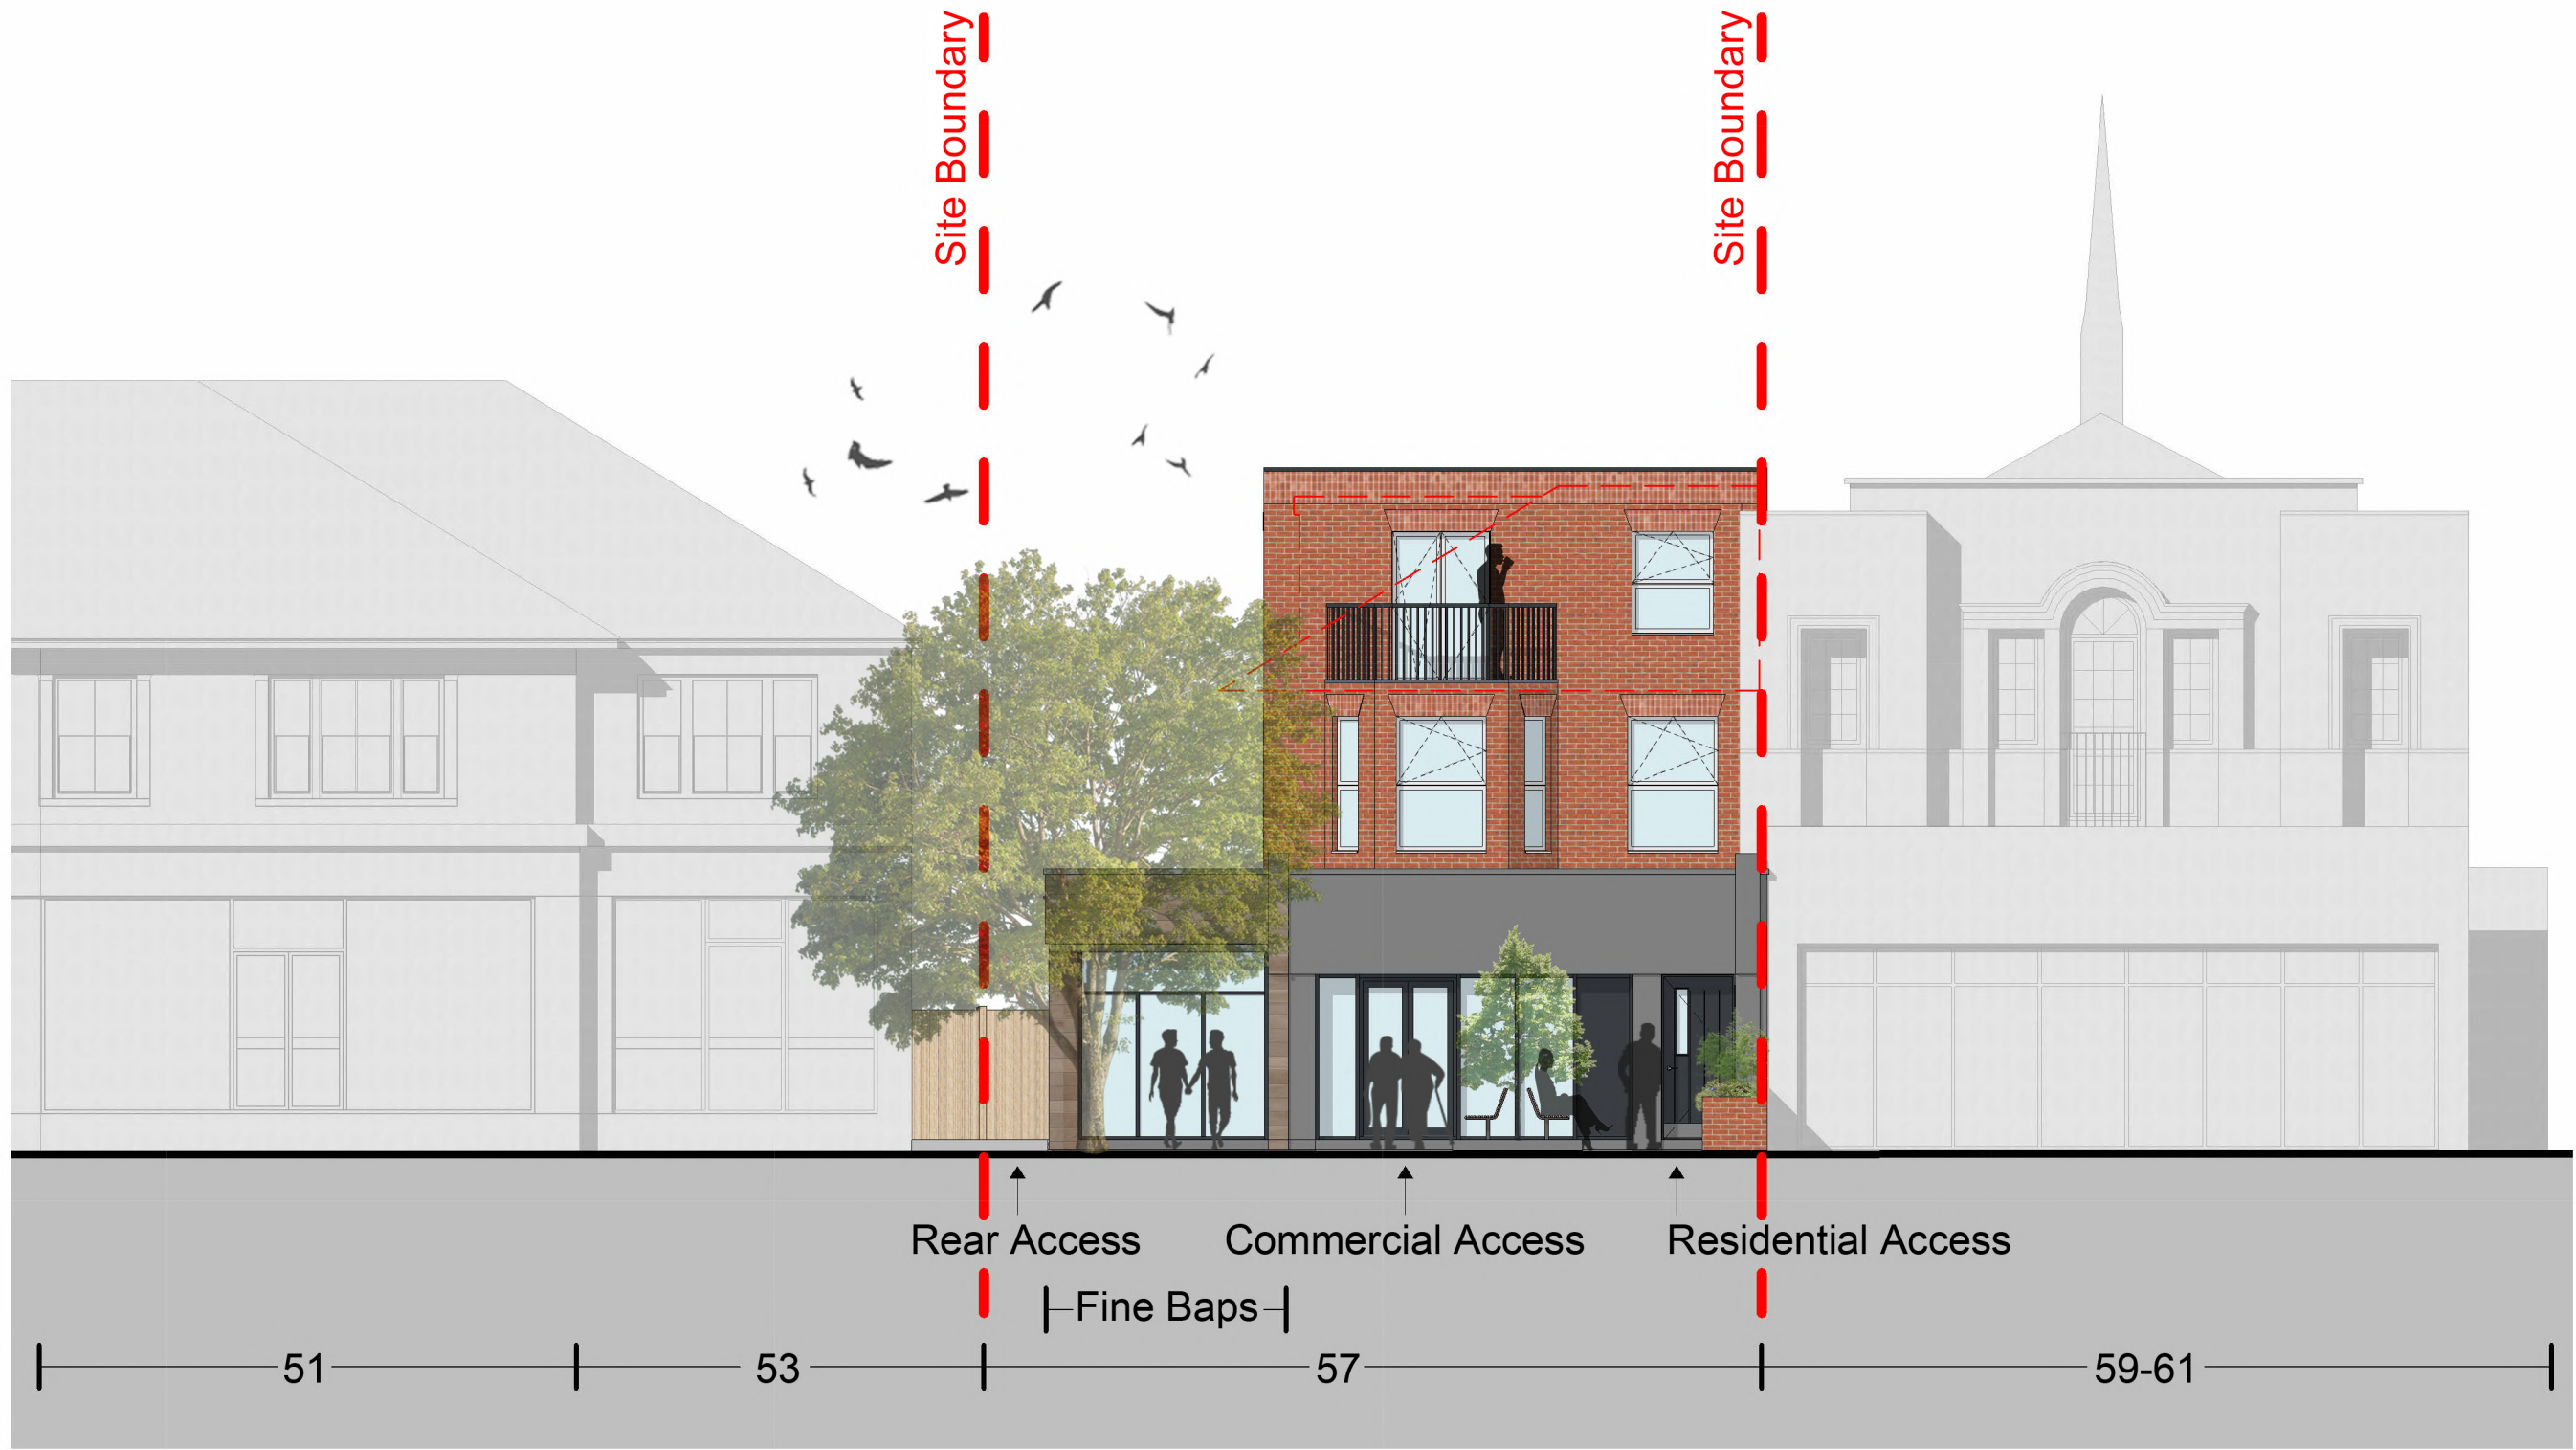

Front Elevation
1 : 100




Rear Elevation
1 : 100

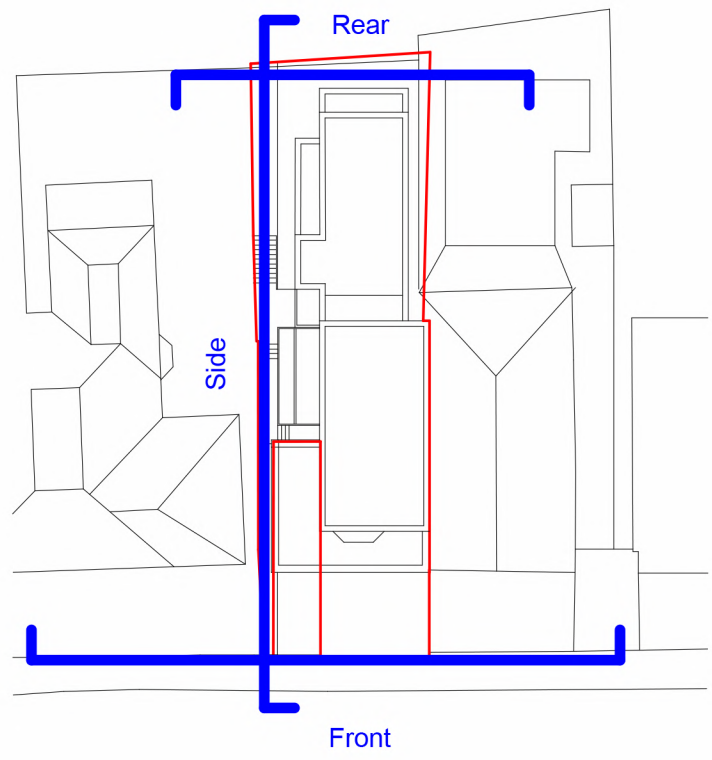

Key Plan

Window Opening Direction Indicators

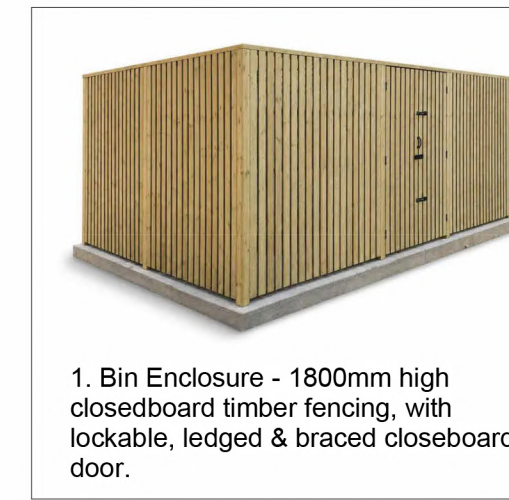

1. Bin Enclosure - 1800mm high closedboard timber fencing, with lockable, ledged & braced closeboard door.



Side Elevation
1 : 100

Rev	Date	Revision Details	Dr	Ch
D	24/09/26	Post-submission updates 2	EB	MG
C	11/09/26	Post-submission updates	EB	MG
B	02/04/26	Presentation Amendments	EB	MG
A	18/03/26	Layout Updates	EB	MG



Client Name
ROBLEWOOD ESTATES

Job Title
57 The Broadway, Haywards Heath

Drawing Title
Proposed Elevations

Scale
1:100 @ A1 / 1:200 @ A3

Drawn	Checked	Date
EB	MG	23.01.26

Project	Drawing No	Rev
7626	PL 09	D
Status		

PRELIMINARY